

VERIFIED STATEMENT OF REGISTERED ARCHITECT

STATE OF HAWAII

CITY AND COUNTY OF HONOLULU

SS:

Clifford Chu, RA, being first duly sworn on oath, deposes and says:

That (1) he is an architect duly registered in the State of Hawaii; (2) he has prepared the site plan, floor plans, and elevations comprising the condominium map ("**Condominium Map**") for the condominium project known as "Kahuina" situate at Kaakaukui, Kaka'ako, City and County of Honolulu, State of Hawaii; located on that certain parcel of land more particularly described in the Declaration of Condominium Property Regime of Kahuina, to be recorded at the Bureau of Conveyances of the State of Hawaii to which reference is hereby made; and (3) the Condominium Map is consistent with the plans of the condominium's building or buildings filed or to be filed with the government official having jurisdiction over the issuance of permits for the construction of buildings in the county in which the condominium project is located.


Further Affiant Sayeth Naught.

DATED: DEC 23, 2024.


  
Name: CLIFFORD CHU

Hawaii Registration No. AR-5832

Subscribed and sworn to before me  
this 23 day of December, 2024

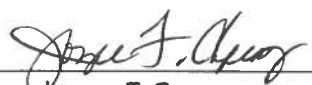  
Name: Joyce F. Corpuz  
Notary Public, State of Hawaii

My commission expires: 06-04-2026

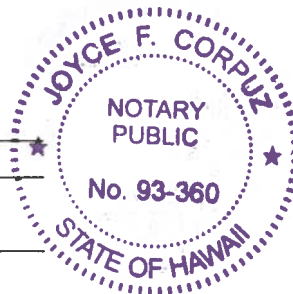

Notary Certificate on next page

NOTARY CERTIFICATE (Hawaii Administrative Rules §5-11-8)

Document Identification or Description: Verified Statement of  
Registered Architect

Document Date: 12/23/2024


No. of Pages: 1 Jurisdiction: 1st Circuit  
(in which notarial act is performed)

Joyce F. Corpuz 12/23/2024  
Signature of Notary Date of Certificate

**Joyce F. Corpuz**

Printed Name of Notary

My Commission Expires 06-04-2026

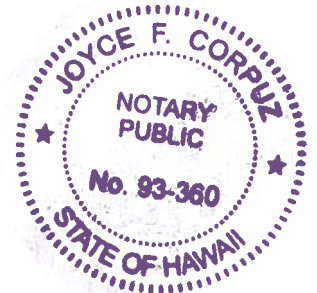

(Official Stamp or Seal)

# KAHUINA

COOKE, AUAHI, CORAL & POHUKAINA STREETS  
KAKA'AKO, OAHU, HAWAII 96813

TMK: 21054001

CONDOMINIUM MAP  
2025.08.28

| SHEET<br>NUMBER | SHEET NAME                                      | SHEET<br>NUMBER | SHEET NAME                          | SHEET<br>NUMBER | SHEET NAME               | SHEET<br>NUMBER | SHEET NAME               |
|-----------------|-------------------------------------------------|-----------------|-------------------------------------|-----------------|--------------------------|-----------------|--------------------------|
| CPR0 - 0        | COVER SHEET                                     | CPR1 - B04      | BLDG B - LEVEL 04 PLAN              | CPR3 - A12      | RESIDENTIAL UNIT A-2C    | CPR3 - B17      | RENTAL UNIT BPR-1D       |
| CPR0 - 000      | DRAWING INDEX                                   | CPR1 - B05      | BLDG B - LEVEL 05 PLAN              | CPR3 - A13      | RESIDENTIAL UNIT A-2D    | CPR3 - B18      | RENTAL UNIT BPR-1E       |
| CPR0 - 001      | PARKING & LOADING SCHEDULE                      | CPR1 - B06      | BLDG B - LEVEL 06 PLAN              | CPR3 - A13.1    | RESIDENTIAL UNIT A-2D.1  | CPR3 - B19      | RENTAL UNIT BPR-2A       |
| CPR0 - 002      | UNIT MATRIX                                     | CPR1 - B07      | BLDG B - LEVEL 07 PLAN              | CPR3 - A13.2    | RESIDENTIAL UNIT A-2D.2  | CPR3 - B20      | RENTAL UNIT BPR-2AR      |
| CPR0 - 003      | UNIT MATRIX - BUILDING A                        | CPR1 - B08      | BLDG B - LEVEL 08 PLAN              | CPR3 - A13.3    | RESIDENTIAL UNIT A-2D.3  | CPR3 - B21      | RENTAL UNIT BPR-2B       |
| CPR0 - 004      | UNIT MATRIX - BUILDING B                        | CPR1 - B09      | BLDG B - LEVEL 09 PLAN              | CPR3 - A14      | RESIDENTIAL UNIT A-2DR   | CPR3 - B22      | RENTAL UNIT BPR-2BR      |
| CPR0 - 005      | PARKING MATRIX - PERIMETER                      | CPR1 - B10      | BLDG B - LEVEL 10 PLAN              | CPR3 - A14.1    | RESIDENTIAL UNIT A-2DR.1 | CPR3 - B23      | RENTAL UNIT BPR-2C       |
| CPR0 - 006      | PARKING MATRIX - CENTRAL                        | CPR1 - B11      | BLDG B - LEVEL 11 PLAN              | CPR3 - A15      | RESIDENTIAL UNIT A-3A    | CPR3 - B24      | RENTAL UNIT BPR-2C ADA   |
| CPR0 - 007      | PARKING MATRIX - RAMP                           | CPR1 - B12      | BLDG B - LEVEL 12 PLAN (13-32 SIM.) | CPR3 - A16      | RESIDENTIAL UNIT A-3B    | CPR3 - B25      | RENTAL UNIT BPR-2D       |
| CPR1 - 100      | SITE PLAN                                       | CPR1 - B33      | BLDG B - WORKFORCE ROOF PLAN        | CPR3 - A17      | RESIDENTIAL UNIT A-3BR   | CPR3 - B26      | RENTAL UNIT BPR-2D ADA   |
| CPR1 - 101      | LEVEL 01 OVERALL PLAN                           | CPR1 - B34      | BLDG B - UPPER ROOF PLAN            | CPR3 - A18      | RESIDENTIAL UNIT A-3C    | CPR3 - B27      | RENTAL UNIT BPR-2E       |
| CPR1 - 102      | LEVEL 02 OVERALL PLAN                           | CPR2 - 201      | SOUTH ELEVATION                     | CPR3 - A19      | RESIDENTIAL UNIT A-3D    | CPR3 - B28      | RENTAL UNIT BPR-3A       |
| CPR1 - A01      | BLDG A - LEVEL 01 PLAN                          | CPR2 - 202      | WEST ELEVATION                      | CPR3 - A20      | RESIDENTIAL UNIT A-3DR   | CPR3 - B29      | RENTAL UNIT BPR-3B       |
| CPR1 - A02      | BLDG A - LEVEL 02 PLAN                          | CPR2 - 203      | NORTH ELEVATION                     | CPR3 - A21      | RESIDENTIAL UNIT A-3E    | CPR3 - B30      | RENTAL UNIT BPR-3B ADA   |
| CPR1 - A03      | BLDG A - LEVEL 03 PLAN                          | CPR2 - 204      | EAST ELEVATION                      | CPR3 - A22      | RESIDENTIAL UNIT A-3F    | CPR3 - B31      | RESIDENTIAL UNIT BTW-1A  |
| CPR1 - A04      | BLDG A - LEVEL 04A PLAN (05A-10A, 12A-31A SIM.) | CPR3 - A01      | RESIDENTIAL UNIT A-1A               | CPR3 - A23      | RESIDENTIAL UNIT A-3G    | CPR3 - B32      | RESIDENTIAL UNIT BTW-1AR |
| CPR1 - A11      | BLDG A - LEVEL 11 PLAN                          | CPR3 - A02      | RESIDENTIAL UNIT A-1AR              | CPR3 - A24      | RESIDENTIAL UNIT A-3H    | CPR3 - B33      | RESIDENTIAL UNIT BTW-1B  |
| CPR1 - A32      | BLDG A - LEVEL 32 PLAN                          | CPR3 - A02.1    | RESIDENTIAL UNIT A-1AR.1            | CPR3 - A25      | RESIDENTIAL UNIT A-3J    | CPR3 - B34      | RESIDENTIAL UNIT BTW-1C  |
| CPR1 - A33      | BLDG A - LEVEL 33 PLAN                          | CPR3 - A03      | RESIDENTIAL UNIT A-1B               | CPR3 - A26      | RESIDENTIAL UNIT A-3K    | CPR3 - B35      | RESIDENTIAL UNIT BTW-2A  |
| CPR1 - A34      | BLDG A - LEVEL 34 PLAN                          | CPR3 - A03.1    | RESIDENTIAL UNIT A-1B.1             | CPR3 - B01      | LIVE/WORK UNIT BL-A      | CPR3 - B36      | RESIDENTIAL UNIT BTW-2AR |
| CPR1 - A35      | BLDG A - LEVEL 35 PLAN                          | CPR3 - A04      | RESIDENTIAL UNIT A-1BR              | CPR3 - B02      | LIVE/WORK UNIT BL-B      | CPR3 - B37      | RESIDENTIAL UNIT BTW-2B  |
| CPR1 - A36      | BLDG A - LEVEL 36 PLAN                          | CPR3 - A04.1    | RESIDENTIAL UNIT A-1BR.1            | CPR3 - B03      | LIVE/WORK UNIT BL-C      | CPR3 - B38      | RESIDENTIAL UNIT BTW-2BR |
| CPR1 - A37      | BLDG A - LEVEL 37 PLAN                          | CPR3 - A05      | RESIDENTIAL UNIT A-1C               | CPR3 - B04      | LIVE/WORK UNIT BL-D      | CPR3 - B39      | RESIDENTIAL UNIT BTW-2C  |
| CPR1 - A38      | BLDG A - LEVEL 38 PLAN                          | CPR3 - A06      | RESIDENTIAL UNIT A-1D               | CPR3 - B05      | LIVE/WORK UNIT BL-E      | CPR3 - B40      | RESIDENTIAL UNIT BTW-2CR |
| CPR1 - A39      | BLDG A - LEVEL 39 PLAN                          | CPR3 - A07      | RESIDENTIAL UNIT A-1E               | CPR3 - B06      | LIVE/WORK UNIT BL-F      | CPR3 - B41      | RESIDENTIAL UNIT BTW-3A  |
| CPR1 - A40      | BLDG A - LEVEL 40 PLAN                          | CPR3 - A08      | RESIDENTIAL UNIT A-2A               | CPR3 - B07      | LIVE/WORK UNIT BL-G      | CPR3 - C01      | COMMERCIAL UNIT A        |
| CPR1 - A41      | BLDG A - LEVEL 41 PLAN                          | CPR3 - A09      | RESIDENTIAL UNIT A-2AR              | CPR3 - B08      | LIVE/WORK UNIT BL-H      | CPR3 - C02      | COMMERCIAL UNIT B        |
| CPR1 - A42      | BLDG A - LEVEL 42 PLAN                          | CPR3 - A09.1    | RESIDENTIAL UNIT A-2AR.1            | CPR3 - B09      | LIVE/WORK UNIT BL-HR     |                 |                          |
| CPR1 - A43      | BLDG A - LEVEL 43 PLAN                          | CPR3 - A10      | RESIDENTIAL UNIT A-2B               | CPR3 - B10      | LIVE/WORK UNIT BL-J      |                 |                          |
| CPR1 - A44      | BLDG A - LOWER ROOF PLAN                        | CPR3 - A10.1    | RESIDENTIAL UNIT A-2B.1             | CPR3 - B11      | LIVE/WORK UNIT BL-K      |                 |                          |
| CPR1 - A45      | BLDG A - ELEVATOR MACHINE ROOM PLAN             | CPR3 - A11      | RESIDENTIAL UNIT A-2BR              | CPR3 - B12      | LIVE/WORK UNIT BL-KR     |                 |                          |
| CPR1 - A46      | BLDG A - UPPER ROOF PLAN                        | CPR3 - A11.1    | RESIDENTIAL UNIT A-2BR.1            | CPR3 - B13      | RENTAL UNIT BPR-1A       |                 |                          |
| CPR1 - B01      | BLDG B - LEVEL 01 PLAN                          | CPR3 - A11.2    | RESIDENTIAL UNIT A-2BR.2            | CPR3 - B14      | RENTAL UNIT BPR-1B       |                 |                          |
| CPR1 - B02      | BLDG B - LEVEL 02 PLAN                          | CPR3 - A11.3    | RESIDENTIAL UNIT A-2BR.3            | CPR3 - B15      | RENTAL UNIT BPR-1B ADA   |                 |                          |
| CPR1 - B03      | BLDG B - LEVEL 03 PLAN                          | CPR3 - A11.4    | RESIDENTIAL UNIT A-2BR.4            | CPR3 - B16      | RENTAL UNIT BPR-1C       |                 |                          |

OWNER:  
  
KAKA'AKO BLOCK C, LLC  
1100 ALAKEA STREET,  
HONOLULU, HI 96813



ARCHITECT OF RECORD  
  
BENJAMIN WOO ARCHITECTS.  
600 KAPIOLANI BLVD. SUITE 402B  
HONOLULU, HAWAII 96813  
808.591.6616

KAHUINA

COOKE, AUAHI, CORAL & POHUKAINA ST  
KAKA'AKO, OAHU, HAWAII  
96813  
TMK: 21054001

NOTE:  
THE CONDOMINIUM MAP FOR THE CONDOMINIUM PROJECT, WHICH INCLUDES THIS SHEET, IS INTENDED ONLY TO SHOW THE LAYOUT, LOCATION, UNIT NUMBERS AND DIMENSIONS OF UNITS, AND OTHER INFORMATION REQUIRED BY SECTION 514B-33, HAWAII REVISED STATUTES, AS AMENDED, AND IS NOT INTENDED AND SHALL NOT BE DEEMED TO CONTAIN ANY REPRESENTATION OR WARRANTY WHATSOEVER

DRAWING INDEX

Date:  
2025.08.28

Sheet Number:  
  
CPR0 - 000



LEVEL 1

| COMMERCIAL & RESIDENTIAL |    |
|--------------------------|----|
| ADA STALL                | 5  |
| ADA VAN                  | 5  |
| COMPACT STALL            | 1  |
| LOADING ZONE             | 7  |
| STANDARD STALL           | 39 |
| EV CHARGING              | 1  |

LEVEL 2 PARKING

| COMMERCIAL & RESIDENTIAL |    |
|--------------------------|----|
| ADA STALL                | 4  |
| COMPACT STALL            | 16 |
| STANDARD STALL           | 96 |

LEVEL 3

| RESIDENTIAL    |     |
|----------------|-----|
| ADA STALL      | 2   |
| COMPACT STALL  | 18  |
| STANDARD STALL | 138 |
| EV CHARGING    | 1   |

LEVEL 4B

| RESIDENTIAL    |     |
|----------------|-----|
| ADA STALL      | 2   |
| COMPACT STALL  | 18  |
| STANDARD STALL | 139 |
| EV CHARGING    | 1   |

LEVEL 5B

| RESIDENTIAL    |     |
|----------------|-----|
| ADA STALL      | 2   |
| COMPACT STALL  | 18  |
| STANDARD STALL | 139 |
| EV CHARGING    | 1   |

LEVEL 6B

| RESIDENTIAL    |     |
|----------------|-----|
| ADA STALL      | 2   |
| COMPACT STALL  | 18  |
| STANDARD STALL | 139 |
| EV CHARGING    | 1   |

LEVEL 7B

| RESIDENTIAL    |     |
|----------------|-----|
| ADA STALL      | 4   |
| COMPACT STALL  | 18  |
| STANDARD STALL | 135 |
| EV CHARGING    | 1   |
| LOADING        | 1   |

LEVEL 8B

| RESIDENTIAL    |     |
|----------------|-----|
| ADA STALL      | 2   |
| COMPACT STALL  | 18  |
| STANDARD STALL | 138 |
| EV CHARGING    | 1   |
| LOADING        | 1   |

LEVEL 9B

| RESIDENTIAL    |     |
|----------------|-----|
| ADA STALL      | 6   |
| COMPACT STALL  | 18  |
| STANDARD STALL | 137 |
| EV CHARGING    | 1   |
| LOADING        | 1   |

TOTAL KAHUINA PARKING SUMARY

|                |      |
|----------------|------|
| ADA STALL      | 29   |
| ADA VAN        | 5    |
| COMPACT STALL  | 143  |
| LOADING ZONE   | 10   |
| STANDARD STALL | 1100 |
| EV CHARGING    | 8    |
| GRAND TOTAL    | 1295 |

OWNER:  
KAKA'AKO BLOCK C, LLC  
1100 ALAKEA STREET,  
HONOLULU, HI 96813



ARCHITECT OF RECORD  
BENJAMIN WOO ARCHITECTS.  
600 KAPIOLANI BLVD. SUITE 402B  
HONOLULU, HAWAII 96813  
808.591.6616

KAHUINA

COOKE, AUAHI, CORAL &  
POHUKAINA ST  
KAKA'AKO, OAHU, HAWAII  
96813  
TMK: 21054001

NOTE:  
THE CONDOMINIUM MAP FOR THE CONDOMINIUM PROJECT, WHICH INCLUDES  
THIS SHEET, IS INTENDED ONLY TO SHOW THE LAYOUT, LOCATION, UNIT  
NUMBERS AND DIMENSIONS OF UNITS, AND OTHER INFORMATION REQUIRED  
BY SECTION 514B-33, HAWAII REVISED STATUTES, AS AMENDED, AND IS NOT  
INTENDED AND SHALL NOT BE DEEMED TO CONTAIN ANY REPRESENTATION  
OR WARRANTY WHATSOEVER

PARKING & LOADING SCHEDULE

Date:  
2025.08.28

Sheet Number:

CPR0 - 001

| ROOF       | MECHANICAL                             |        |     |       |       |       |            |       |       |       |     | MECHANICAL               | ROOF |
|------------|----------------------------------------|--------|-----|-------|-------|-------|------------|-------|-------|-------|-----|--------------------------|------|
| 43A        | MARKET<br>(FOR SALE)                   |        | 4   | 0     | 0     | 4     |            |       |       |       |     |                          |      |
| 42A        |                                        |        | 6   | 0     | 4     | 2     |            |       |       |       |     |                          |      |
| 41A        |                                        |        | 6   | 0     | 4     | 2     |            |       |       |       |     |                          |      |
| 40A        |                                        |        | 6   | 0     | 4     | 2     |            |       |       |       |     |                          |      |
| 39A        |                                        |        | 6   | 0     | 3     | 3     |            |       |       |       |     |                          |      |
| 38A        |                                        |        | 7   | 0     | 5     | 2     |            |       |       |       |     |                          |      |
| 37A        |                                        |        | 8   | 0     | 6     | 2     |            |       |       |       |     |                          |      |
| 36A        |                                        |        | 9   | 2     | 6     | 1     |            |       |       |       |     |                          |      |
| 35A        |                                        |        | 10  | 4     | 5     | 1     |            |       |       |       |     |                          |      |
| 34A        |                                        |        | 11  | 4     | 7     | 0     |            |       |       |       |     |                          |      |
| 33A        | MARKET AND<br>AFFORDABLE<br>(FOR SALE) |        | 11  | 4     | 7     | 0     |            |       |       |       |     | AFFORDABLE<br>(FOR SALE) |      |
| 32A        |                                        |        | 10  | 2     | 7     | 1     | 0          | 3     | 8     | 1     | 12  |                          | 32B  |
| 31A        |                                        |        | 12  | 6     | 4     | 2     | 0          | 3     | 8     | 1     | 12  |                          | 31B  |
| 30A        |                                        |        | 12  | 6     | 4     | 2     | 0          | 3     | 8     | 1     | 12  |                          | 30B  |
| 29A        |                                        |        | 12  | 6     | 4     | 2     | 0          | 3     | 8     | 1     | 12  |                          | 29B  |
| 28A        |                                        |        | 12  | 6     | 4     | 2     | 0          | 3     | 8     | 1     | 12  |                          | 28B  |
| 27A        |                                        |        | 12  | 6     | 4     | 2     | 0          | 3     | 8     | 1     | 12  |                          | 27B  |
| 26A        |                                        |        | 12  | 6     | 4     | 2     | 0          | 3     | 8     | 1     | 12  |                          | 26B  |
| 25A        |                                        |        | 12  | 6     | 4     | 2     | 0          | 3     | 8     | 1     | 12  |                          | 25B  |
| 24A        |                                        |        | 12  | 6     | 4     | 2     | 0          | 3     | 8     | 1     | 12  |                          | 24B  |
| 23A        |                                        |        | 12  | 6     | 4     | 2     | 0          | 3     | 8     | 1     | 12  | 23B                      |      |
| 22A        |                                        |        | 12  | 6     | 4     | 2     | 0          | 3     | 8     | 1     | 12  | 22B                      |      |
| 21A        |                                        |        | 12  | 6     | 4     | 2     | 0          | 3     | 8     | 1     | 12  | 21B                      |      |
| 20A        |                                        |        | 12  | 6     | 4     | 2     | 0          | 3     | 8     | 1     | 12  | 20B                      |      |
| 19A        |                                        |        | 12  | 6     | 4     | 2     | 0          | 3     | 8     | 1     | 12  | 19B                      |      |
| 18A        |                                        |        | 12  | 6     | 4     | 2     | 0          | 3     | 8     | 1     | 12  | 18B                      |      |
| 17A        |                                        |        | 12  | 6     | 4     | 2     | 0          | 3     | 8     | 1     | 12  | 17B                      |      |
| 16A        |                                        |        | 12  | 6     | 4     | 2     | 0          | 3     | 8     | 1     | 12  | 16B                      |      |
| 15A        |                                        |        | 12  | 6     | 4     | 2     | 0          | 3     | 8     | 1     | 12  | 15B                      |      |
| 14A        |                                        |        | 12  | 6     | 4     | 2     | 0          | 3     | 8     | 1     | 12  | 14B                      |      |
| 13A        |                                        |        | 12  | 6     | 4     | 2     | 0          | 3     | 8     | 1     | 12  | 13B                      |      |
| 12A        |                                        |        | 12  | 6     | 4     | 2     | 0          | 3     | 8     | 1     | 12  | 12B                      |      |
| 11A        |                                        |        | 12  | 7     | 3     | 2     | 0          | 3     | 8     | 1     | 12  | 11B                      |      |
| 10A        |                                        |        | 12  | 6     | 4     | 2     | 0          | 3     | 8     | 1     | 12  | 10B                      |      |
| 9A         |                                        |        | 12  | 6     | 4     | 2     | 0          | 4     | 10    | 2     | 16  | AFFORDABLE<br>(RENTAL)   | 9B   |
| 8A         |                                        |        | 12  | 6     | 4     | 2     | 0          | 4     | 10    | 2     | 16  |                          | 8B   |
| 7A         |                                        |        | 12  | 6     | 4     | 2     | 0          | 4     | 10    | 2     | 16  |                          | 7B   |
| 6A         |                                        |        | 12  | 6     | 4     | 2     | 0          | 4     | 10    | 2     | 16  |                          | 6B   |
| 5A         |                                        |        | 12  | 6     | 4     | 2     | 0          | 4     | 10    | 2     | 16  |                          | 5B   |
| 4A         |                                        |        | 12  | 6     | 4     | 2     | 0          | 4     | 10    | 2     | 16  |                          | 4B   |
| 3A         |                                        |        | 10  | 2     | 8     | 0     | 0          | 4     | 10    | 2     | 16  |                          | 3B   |
| 2A         |                                        |        | 9   | 2     | 7     | 0     | 0          | 2     | 9     | 1     | 12  |                          | 2B   |
| 1A         | PODIUM                                 |        | 0   | 0     | 0     | 0     | 12         | 0     | 0     | 0     | 12  | LIVE / WORK (PODIUM)     | 1B   |
| FLR        | DESCRIPTION                            | TOTALS | 449 | 189   | 184   | 76    | 12         | 99    | 263   | 38    | 412 | DESCRIPTION              | FLR  |
|            |                                        |        |     | A-1BD | A-2BD | A-3BD | B-STUDIO   | B-1BD | B-2BD | B-3BD |     |                          |      |
| BUILDING A |                                        |        |     |       |       |       | BUILDING B |       |       |       |     |                          |      |

| TOTAL PROJECT UNIT COUNT                           |                     |     |       |       |       |          |       |       |       |
|----------------------------------------------------|---------------------|-----|-------|-------|-------|----------|-------|-------|-------|
| TOTAL UNITS BLDG A: 449<br>TOTAL UNITS BLDG B: 412 | TOTAL PROJECT UNITS | 861 | A-1BD | A-2BD | A-3BD | B-STUDIO | B-1BD | B-2BD | B-3BD |
|                                                    |                     |     | 189   | 184   | 76    | 12       | 99    | 263   | 38    |
|                                                    | UNIT MIX            |     | 100%  | 21.9% | 21.4% | 8.8%     | 1.4%  | 11.5% | 30.6% |

OWNER:  
KAKA'AKO BLOCK C, LLC  
1100 ALAKEA STREET,  
HONOLULU, HI 96813



ARCHITECT OF RECORD  
BENJAMIN WOO ARCHITECTS.  
600 KAPIOLANI BLVD. SUITE 402B  
HONOLULU, HAWAII 96813  
808.591.6616

KAHUINA

COOKE, AUAHI, CORAL &  
POHUKAINA ST  
KAKA'AKO, OAHU, HAWAII  
96813  
TMK: 21054001

NOTE:  
THE CONDOMINIUM MAP FOR THE CONDOMINIUM PROJECT, WHICH INCLUDES  
THIS SHEET, IS INTENDED ONLY TO SHOW THE LAYOUT, LOCATION, UNIT  
NUMBERS AND DIMENSIONS OF UNITS, AND OTHER INFORMATION REQUIRED  
BY SECTION 514B-33, HAWAII REVISED STATUTES, AS AMENDED, AND IS NOT  
INTENDED AND SHALL NOT BE DEEMED TO CONTAIN ANY REPRESENTATION  
OR WARRANTY WHATSOEVER

UNIT MATRIX

Date:  
2025.08.28

Sheet Number:

CPR0 - 002

GUIDE TO UNIT NUMBERS:  
Unit numbers are identified by the number listed below the column labeled "FLOOR #" followed by the number listed below the column labeled "TOWER A UNIT NUMBER".

For example, Unit No. A4301 is the Unit shown in the row labeled "LEVEL A43" under the column labeled "01" and is shown as Plan Type A-3A.

| FLOOR #   | TOWER A UNIT NUMBER  |       |         |         |       |        |            |         |         |        |        |       |
|-----------|----------------------|-------|---------|---------|-------|--------|------------|---------|---------|--------|--------|-------|
|           | 01                   | 02    | 03      | 04      | 05    | 06     | 07         | 08      | 09      | 10     | 11     | 12    |
| LEVEL A43 | A-3A                 | A-3C  | A-3DR   | A-3C    | -     | -      | -          | -       | -       | -      | -      | -     |
| LEVEL A42 | A-2DR                | A-3A  | A-2D    | A-2DR   | A-3DR | A-2D   | -          | -       | -       | -      | -      | -     |
| LEVEL A41 | A-2DR                | A-3A  | A-2D    | A-2DR   | A-3DR | A-2D   | -          | -       | -       | -      | -      | -     |
| LEVEL A40 | A-2DR                | A-3A  | A-2D    | A-2BR.2 | A-3J  | A-2D   | -          | -       | -       | -      | -      | -     |
| LEVEL A39 | A-2DR.1              | A-3A  | A-2D.2  | A-3BR   | A-3D  | A-2D.1 | -          | -       | -       | -      | -      | -     |
| LEVEL A38 | A-2BR.1              | A-3H  | A-2D.2  | A-2BR   | A-2AR | A-3D   | A-2D.1     | -       | -       | -      | -      | -     |
| LEVEL A37 | A-2BR                | A-2AR | A-3G    | A-2D.1  | A-2BR | A-2AR  | A-3D       | A-2D.1  | -       | -      | -      | -     |
| LEVEL A36 | A-2BR                | A-2AR | A-3F    | A-2B.1  | A-2BR | A-2AR  | A-1AR.1    | A-1C    | A-2D.3  | -      | -      | -     |
| LEVEL A35 | A-2BR                | A-2AR | A-1BR.1 | A-1B.1  | A-3B  | A-2BR  | A-2AR      | A-1AR.1 | A-1C    | A-2D.3 | -      | -     |
| LEVEL A34 | A-2BR                | A-2AR | A-1BR.1 | A-1B.1  | A-2A  | A-2B   | A-2BR      | A-2AR   | A-1AR.1 | A-1C   | A-2D.3 | -     |
| LEVEL A33 | A-2BR                | A-2AR | A-1BR   | A-1B    | A-2A  | A-2B   | A-2BR      | A-2AR   | A-1AR.1 | A-1C   | A-2D.3 | -     |
| LEVEL A32 | A-2BR.4              | A-2AR | A-1BR   | A-1B    | A-2A  | A-2B   | A-2BR.4    | A-2AR   | A-3E    | A-2B.1 | -      | -     |
| LEVEL A31 | A-1D                 | A-3K  | A-1BR   | A-1B    | A-2A  | A-2B   | A-1D       | A-3K    | A-1AR   | A-1A   | A-2A   | A-2B  |
| LEVEL A30 | A-1D                 | A-3K  | A-1BR   | A-1B    | A-2A  | A-2B   | A-1D       | A-3K    | A-1AR   | A-1A   | A-2A   | A-2B  |
| LEVEL A29 | A-1D                 | A-3K  | A-1BR   | A-1B    | A-2A  | A-2B   | A-1D       | A-3K    | A-1AR   | A-1A   | A-2A   | A-2B  |
| LEVEL A28 | A-1D                 | A-3K  | A-1BR   | A-1B    | A-2A  | A-2B   | A-1D       | A-3K    | A-1AR   | A-1A   | A-2A   | A-2B  |
| LEVEL A27 | A-1D                 | A-3K  | A-1BR   | A-1B    | A-2A  | A-2B   | A-1D       | A-3K    | A-1AR   | A-1A   | A-2A   | A-2B  |
| LEVEL A26 | A-1D                 | A-3K  | A-1BR   | A-1B    | A-2A  | A-2B   | A-1D       | A-3K    | A-1AR   | A-1A   | A-2A   | A-2B  |
| LEVEL A25 | A-1D                 | A-3K  | A-1BR   | A-1B    | A-2A  | A-2B   | A-1D       | A-3K    | A-1AR   | A-1A   | A-2A   | A-2B  |
| LEVEL A24 | A-1D                 | A-3K  | A-1BR   | A-1B    | A-2A  | A-2B   | A-1D       | A-3K    | A-1AR   | A-1A   | A-2A   | A-2B  |
| LEVEL A23 | A-1D                 | A-3K  | A-1BR   | A-1B    | A-2A  | A-2B   | A-1D       | A-3K    | A-1AR   | A-1A   | A-2A   | A-2B  |
| LEVEL A22 | A-1D                 | A-3K  | A-1BR   | A-1B    | A-2A  | A-2B   | A-1D       | A-3K    | A-1AR   | A-1A   | A-2A   | A-2B  |
| LEVEL A21 | A-1D                 | A-3K  | A-1BR   | A-1B    | A-2A  | A-2B   | A-1D       | A-3K    | A-1AR   | A-1A   | A-2A   | A-2B  |
| LEVEL A20 | A-1D                 | A-3K  | A-1BR   | A-1B    | A-2A  | A-2B   | A-1D       | A-3K    | A-1AR   | A-1A   | A-2A   | A-2B  |
| LEVEL A19 | A-1D                 | A-3K  | A-1BR   | A-1B    | A-2A  | A-2B   | A-1D       | A-3K    | A-1AR   | A-1A   | A-2A   | A-2B  |
| LEVEL A18 | A-1D                 | A-3K  | A-1BR   | A-1B    | A-2A  | A-2B   | A-1D       | A-3K    | A-1AR   | A-1A   | A-2A   | A-2B  |
| LEVEL A17 | A-1D                 | A-3K  | A-1BR   | A-1B    | A-2A  | A-2B   | A-1D       | A-3K    | A-1AR   | A-1A   | A-2A   | A-2B  |
| LEVEL A16 | A-1D                 | A-3K  | A-1BR   | A-1B    | A-2A  | A-2B   | A-1D       | A-3K    | A-1AR   | A-1A   | A-2A   | A-2B  |
| LEVEL A15 | A-1D                 | A-3K  | A-1BR   | A-1B    | A-2A  | A-2B   | A-1D       | A-3K    | A-1AR   | A-1A   | A-2A   | A-2B  |
| LEVEL A14 | A-1D                 | A-3K  | A-1BR   | A-1B    | A-2A  | A-2B   | A-1D       | A-3K    | A-1AR   | A-1A   | A-2A   | A-2B  |
| LEVEL A13 | A-1D                 | A-3K  | A-1BR   | A-1B    | A-2A  | A-2B   | A-1D       | A-3K    | A-1AR   | A-1A   | A-2A   | A-2B  |
| LEVEL A12 | A-1D                 | A-3K  | A-1BR   | A-1B    | A-2A  | A-2B   | A-1D       | A-3K    | A-1AR   | A-1A   | A-2A   | A-2B* |
| LEVEL A11 | A-1D                 | A-3K  | A-1BR   | A-1B    | A-2A  | A-2B   | A-1D       | A-3K    | A-1AR   | A-1A   | A-2A   | A-1E  |
| LEVEL A10 | A-1D                 | A-3K  | A-1BR   | A-1B    | A-2A  | A-2B   | A-1D       | A-3K    | A-1AR   | A-1A   | A-2A   | A-2B  |
| LEVEL A9  | A-1D                 | A-3K  | A-1BR   | A-1B    | A-2A  | A-2B   | A-1D       | A-3K    | A-1AR   | A-1A   | A-2A   | A-2B  |
| LEVEL A8  | A-1D                 | A-3K  | A-1BR   | A-1B    | A-2A  | A-2B   | A-1D       | A-3K    | A-1AR   | A-1A   | A-2A   | A-2B  |
| LEVEL A7  | A-1D                 | A-3K  | A-1BR   | A-1B    | A-2A  | A-2B   | A-1D       | A-3K    | A-1AR   | A-1A   | A-2A   | A-2B  |
| LEVEL A6  | A-1D                 | A-3K  | A-1BR   | A-1B    | A-2A  | A-2B   | A-1D       | A-3K    | A-1AR   | A-1A   | A-2A   | A-2B  |
| LEVEL A5  | A-1D                 | A-3K  | A-1BR   | A-1B    | A-2A  | A-2B   | A-1D       | A-3K    | A-1AR   | A-1A   | A-2A   | A-2B  |
| LEVEL A4  | A-1D                 | A-3K  | A-1BR   | A-1B    | A-2A  | A-2B   | A-1D       | A-3K    | A-1AR   | A-1A   | A-2A   | A-2B  |
| LEVEL A3  | A-2BR.4              | A-2AR | A-1BR   | A-1B    | A-2A  | A-2B   | A-2BR.4    | A-2AR   | A-2A    | A-2B   | -      | -     |
| LEVEL A2  | A-2BR.3              | A-2AR | A-1BR   | A-1B    | A-2A  | A-2B   | A-2BR      | A-2AR.1 | A-2C    | -      | -      | -     |
|           | PLAN NORTH           |       |         |         |       |        | PLAN SOUTH |         |         |        |        |       |
| LEVEL A1  | COMMERCIAL UNIT CU-A |       |         |         |       |        |            |         |         |        |        |       |

| PLAN TYPE | UNIT SF | LANAI SF (I-LCE-R) |
|-----------|---------|--------------------|
| A-1A      | 602.0   | 56.9               |
| A-1AR     | 602.0   | 56.9               |
| A-1AR.1   | 601.9   | 56.9               |
| A-1B      | 595.2   | 55.0               |
| A-1B.1    | 595.6   | 54.9               |
| A-1BR     | 594.7   | 55.0               |
| A-1BR.1   | 595.1   | 54.9               |
| A-1C      | 657.1   | 60.4               |
| A-1D      | 620.0   | 43.6               |
| A-1E      | 738.6   | -                  |
| A-2A      | 1004.0  | 49.6               |
| A-2AR     | 1003.9  | 49.6               |
| A-2AR.1   | 984.6   | -                  |
| A-2B      | 901.3   | 43.6               |
| A-2B*     | 901.3   | 40.4               |
| A-2B.1    | 898.6   | 43.6               |
| A-2BR     | 901.3   | 43.6               |
| A-2BR.1   | 898.4   | 43.6               |
| A-2BR.2   | 898.4   | 43.6               |
| A-2BR.3   | 901.3   | -                  |
| A-2BR.4   | 901.3   | 43.6               |
| A-2C      | 955.0   | -                  |
| A-2D      | 1052.2  | 54.3               |
| A-2D.1    | 904.4   | 43.6               |
| A-2D.2    | 1052.3  | 43.6               |
| A-2D.3    | 994.4   | 43.6               |
| A-2DR     | 903.2   | 54.3               |
| A-2DR.1   | 903.2   | 43.6               |
| A-3A      | 1386.7  | 58.2               |
| A-3B      | 1793.3  | 225.7              |
| A-3BR     | 1792.5  | 225.7              |
| A-3C      | 1985.4  | 157.2              |
| A-3D      | 1432.3  | 116.8              |
| A-3DR     | 1420.7  | 119.2              |
| A-3E      | 1384.5  | 605.1              |
| A-3F      | 1369.5  | 600.3              |
| A-3G      | 1323.2  | 112.6              |
| A-3H      | 1432.2  | 549.5              |
| A-3J      | 1479.0  | 607.1              |
| A-3K      | 1287.2  | 49.6               |

OWNER:

KAKA'AKO BLOCK C, LLC  
1100 ALAKEA STREET,  
HONOLULU, HI 96813



ARCHITECT OF RECORD

BENJAMIN WOO ARCHITECTS.  
600 KAPIOLANI BLVD. SUITE 402B  
HONOLULU, HAWAII 96813  
808.591.6616

KAHUINA

COOKE, AUAHI, CORAL &  
POHUKAINA ST  
KAKA'AKO, OAHU, HAWAII  
96813  
TMK: 21054001

NOTE:  
THE CONDOMINIUM MAP FOR THE CONDOMINIUM PROJECT, WHICH INCLUDES  
THIS SHEET, IS INTENDED ONLY TO SHOW THE LAYOUT, LOCATION, UNIT  
NUMBERS AND DIMENSIONS OF UNITS, AND OTHER INFORMATION REQUIRED  
BY SECTION 514B-33, HAWAII REVISED STATUTES, AS AMENDED, AND IS NOT  
INTENDED AND SHALL NOT BE DEEMED TO CONTAIN ANY REPRESENTATION  
OR WARRANTY WHATSOEVER

UNIT MATRIX - BUILDING A

Date:  
2025.08.28

Sheet Number:

CPR0 - 003

| FLOOR #   |               | TOWER B UNIT NUMBER                                                |            |   |         |         |         |                                                                                     |         |   |            |                          |         |                  |        |        |            |                      | PLAN TYPE  | UNIT SF |
|---|---------------|--------------------------------------------------------------------|------------|---|---------|---------|---------|-------------------------------------------------------------------------------------|---------|---|------------|--------------------------|---------|------------------|--------|--------|------------|----------------------|------------|---------|
|   |               | 01                                                                 | 02         | 03   | 04      | 05      | 06      | 07                                                                                  | 08      | 09   | 10         | 11                       | 12      | 13               | 14     | 15     | 16         |                      |            |         |
| LEVEL B32   | AFFORDABLE    | BTW-1B                                                             | BTW-2B     | BTW-2AR   | BTW-2CR | BTW-2C  | BTW-2AR | BTW-2A                                                                              | BTW-2BR | BTW-2C   | BTW-1C     | BTW-1A                   | BTW-3A  | -                | -      | -      | -          | TOWER                | BPR-1A     | 479.5   |
| LEVEL B31   |               | BTW-1B                                                             | BTW-2B     | BTW-2AR   | BTW-2CR | BTW-2C  | BTW-2AR | BTW-2A                                                                              | BTW-2BR | BTW-2C   | BTW-1C     | BTW-1A                   | BTW-3A  | -                | -      | -      | -          | TOWER                | BPR-1B     | 565.7   |
| LEVEL B30   |               | BTW-1B                                                             | BTW-2B     | BTW-2AR   | BTW-2CR | BTW-2C  | BTW-2AR | BTW-2A                                                                              | BTW-2BR | BTW-2C   | BTW-1C     | BTW-1A                   | BTW-3A  | -                | -      | -      | -          | TOWER                | BPR-1B ADA | 565.7   |
| LEVEL B29   |               | BTW-1B                                                             | BTW-2B     | BTW-2AR   | BTW-2CR | BTW-2C  | BTW-2AR | BTW-2A                                                                              | BTW-2BR | BTW-2C   | BTW-1C     | BTW-1A                   | BTW-3A  | -                | -      | -      | -          | TOWER                | BPR-1C     | 437.8   |
| LEVEL B28   |               | BTW-1B                                                             | BTW-2B     | BTW-2AR   | BTW-2CR | BTW-2C  | BTW-2AR | BTW-2A                                                                              | BTW-2BR | BTW-2C   | BTW-1C     | BTW-1A                   | BTW-3A  | -                | -      | -      | -          | TOWER                | BPR-1D     | 481.7   |
| LEVEL B27   |               | BTW-1B                                                             | BTW-2B     | BTW-2AR   | BTW-2CR | BTW-2C  | BTW-2AR | BTW-2A                                                                              | BTW-2BR | BTW-2C   | BTW-1C     | BTW-1A                   | BTW-3A  | -                | -      | -      | -          | TOWER                | BPR-1E     | 461.3   |
| LEVEL B26   |               | BTW-1B                                                             | BTW-2B     | BTW-2AR   | BTW-2CR | BTW-2C  | BTW-2AR | BTW-2A                                                                              | BTW-2BR | BTW-2C   | BTW-1C     | BTW-1A                   | BTW-3A  | -                | -      | -      | -          | TOWER                | BPR-2A     | 626.4   |
| LEVEL B25   |               | BTW-1B                                                             | BTW-2B     | BTW-2AR   | BTW-2CR | BTW-2C  | BTW-2AR | BTW-2A                                                                              | BTW-2BR | BTW-2C   | BTW-1C     | BTW-1A                   | BTW-3A  | -                | -      | -      | -          | TOWER                | BPR-2AR    | 626.7   |
| LEVEL B24   |               | BTW-1B                                                             | BTW-2B     | BTW-2AR   | BTW-2CR | BTW-2C  | BTW-2AR | BTW-2A                                                                              | BTW-2BR | BTW-2C   | BTW-1C     | BTW-1A                   | BTW-3A  | -                | -      | -      | -          | TOWER                | BPR-2B     | 656.8   |
| LEVEL B23   |               | BTW-1B                                                             | BTW-2B     | BTW-2AR   | BTW-2CR | BTW-2C  | BTW-2AR | BTW-2A                                                                              | BTW-2BR | BTW-2C   | BTW-1C     | BTW-1A                   | BTW-3A  | -                | -      | -      | -          | TOWER                | BPR-2BR    | 657.0   |
| LEVEL B22   |               | BTW-1B                                                             | BTW-2B     | BTW-2AR   | BTW-2CR | BTW-2C  | BTW-2AR | BTW-2A                                                                              | BTW-2BR | BTW-2C   | BTW-1C     | BTW-1A                   | BTW-3A  | -                | -      | -      | -          | TOWER                | BPR-2C     | 754.3   |
| LEVEL B21   |               | BTW-1B                                                             | BTW-2B     | BTW-2AR   | BTW-2CR | BTW-2C  | BTW-2AR | BTW-2A                                                                              | BTW-2BR | BTW-2C   | BTW-1C     | BTW-1A                   | BTW-3A  | -                | -      | -      | -          | TOWER                | BPR-2C ADA | 754.0   |
| LEVEL B20   |               | BTW-1B                                                             | BTW-2B     | BTW-2AR   | BTW-2CR | BTW-2C  | BTW-2AR | BTW-2A                                                                              | BTW-2BR | BTW-2C   | BTW-1C     | BTW-1A                   | BTW-3A  | -                | -      | -      | -          | TOWER                | BPR-2D     | 641.8   |
| LEVEL B19   |               | BTW-1B                                                             | BTW-2B     | BTW-2AR   | BTW-2CR | BTW-2C  | BTW-2AR | BTW-2A                                                                              | BTW-2BR | BTW-2C   | BTW-1C     | BTW-1A                   | BTW-3A  | -                | -      | -      | -          | TOWER                | BPR-2D ADA | 642.3   |
| LEVEL B18   |               | BTW-1B                                                             | BTW-2B     | BTW-2AR   | BTW-2CR | BTW-2C  | BTW-2AR | BTW-2A                                                                              | BTW-2BR | BTW-2C   | BTW-1C     | BTW-1A                   | BTW-3A  | -                | -      | -      | -          | TOWER                | BPR-2E     | 683.1   |
| LEVEL B17   |               | BTW-1B                                                             | BTW-2B     | BTW-2AR   | BTW-2CR | BTW-2C  | BTW-2AR | BTW-2A                                                                              | BTW-2BR | BTW-2C   | BTW-1C     | BTW-1A                   | BTW-3A  | -                | -      | -      | -          | TOWER                | BPR-3A     | 941.5   |
| LEVEL B16   |               | BTW-1B                                                             | BTW-2B     | BTW-2AR   | BTW-2CR | BTW-2C  | BTW-2AR | BTW-2A                                                                              | BTW-2BR | BTW-2C   | BTW-1C     | BTW-1A                   | BTW-3A  | -                | -      | -      | -          | TOWER                | BPR-3B     | 1046.5  |
| LEVEL B15   |               | BTW-1B                                                             | BTW-2B     | BTW-2AR   | BTW-2CR | BTW-2C  | BTW-2AR | BTW-2A                                                                              | BTW-2BR | BTW-2C   | BTW-1C     | BTW-1A                   | BTW-3A  | -                | -      | -      | -          | TOWER                | BPR-3B ADA | 1046.8  |
| LEVEL B14   |               | BTW-1B                                                             | BTW-2B     | BTW-2AR   | BTW-2CR | BTW-2C  | BTW-2AR | BTW-2A                                                                              | BTW-2BR | BTW-2C   | BTW-1C     | BTW-1A                   | BTW-3A  | -                | -      | -      | -          | TOWER                | BTW-1A     | 507.6   |
| LEVEL B13   |               | BTW-1B                                                             | BTW-2B     | BTW-2AR   | BTW-2CR | BTW-2C  | BTW-2AR | BTW-2A                                                                              | BTW-2BR | BTW-2C   | BTW-1C     | BTW-1A                   | BTW-3A  | -                | -      | -      | -          | TOWER                | BTW-1AR    | 506.6   |
| LEVEL B12   |               | BTW-1B                                                             | BTW-2B     | BTW-2AR   | BTW-2CR | BTW-2C  | BTW-2AR | BTW-2A                                                                              | BTW-2BR | BTW-2C   | BTW-1C     | BTW-1A                   | BTW-3A  | -                | -      | -      | -          | TOWER                | BTW-1B     | 528.2   |
| LEVEL B11   |               | BTW-1B                                                             | BTW-2B     | BTW-2AR   | BTW-2CR | BTW-2C  | BTW-2AR | BTW-2A                                                                              | BTW-2BR | BTW-2C   | BTW-1C     | BTW-1A                   | BTW-3A  | -                | -      | -      | -          | TOWER                | BTW-1C     | 620.8   |
| LEVEL B10   |               | BTW-1B                                                             | BTW-2B     | BTW-2AR   | BTW-2CR | BTW-2C  | BTW-2AR | BTW-2A                                                                              | BTW-2BR | BTW-2C   | BTW-1AR    | BTW-1A                   | BTW-3A  | -                | -      | -      | -          | TOWER & AMENITY DECK | BTW-2A     | 711.5   |
| LEVEL B9   | RENTAL UNIT 1 | BPR-1C                                                             | BPR-2C     | BPR-2BR   | BPR-2E  | BPR-2BR | BPR-2B  | BPR-2BR                                                                             | BPR-2B  | BPR-1D   | BPR-3B ADA | BPR-2D ADA               | BPR-2AR | BPR-2A           | BPR-1A | BPR-3A | BPR-1B     | PARKING & RENTAL     | BTW-2AR    | 710.4   |
| LEVEL B8   |               | BPR-1C                                                             | BPR-2C     | BPR-2BR   | BPR-2E  | BPR-2BR | BPR-2B  | BPR-2BR                                                                             | BPR-2B  | BPR-1D   | BPR-3B     | BPR-2D                   | BPR-2AR | BPR-2A           | BPR-1A | BPR-3A | BPR-1B     | PARKING & RENTAL     | BTW-2B     | 708.3   |
| LEVEL B7   |               | BPR-1C                                                             | BPR-2C     | BPR-2BR   | BPR-2E  | BPR-2BR | BPR-2B  | BPR-2BR                                                                             | BPR-2B  | BPR-1D   | BPR-3B     | BPR-2D                   | BPR-2AR | BPR-2A           | BPR-1A | BPR-3A | BPR-1B     | PARKING & RENTAL     | BTW-2BR    | 706.9   |
| LEVEL B6   |               | BPR-1C                                                             | BPR-2C     | BPR-2BR   | BPR-2E  | BPR-2BR | BPR-2B  | BPR-2BR                                                                             | BPR-2B  | BPR-1D   | BPR-3B     | BPR-2D                   | BPR-2AR | BPR-2A           | BPR-1A | BPR-3A | BPR-1B     | PARKING & RENTAL     | BTW-2C     | 710.6   |
| LEVEL B5   |               | BPR-1C                                                             | BPR-2C     | BPR-2BR   | BPR-2E  | BPR-2BR | BPR-2B  | BPR-2BR                                                                             | BPR-2B  | BPR-1D   | BPR-3B     | BPR-2D                   | BPR-2AR | BPR-2A           | BPR-1A | BPR-3A | BPR-1B     | PARKING & RENTAL     | BTW-2CR    | 707.9   |
| LEVEL B4   |               | BPR-1C                                                             | BPR-2C ADA | BPR-2BR   | BPR-2E  | BPR-2BR | BPR-2B  | BPR-2BR                                                                             | BPR-2B  | BPR-1D   | BPR-3B     | BPR-2D                   | BPR-2AR | BPR-2A           | BPR-1A | BPR-3A | BPR-1B ADA | PARKING & RENTAL     | BTW-3A     | 1076.3  |
| LEVEL B3   |               | BPR-1C                                                             | BPR-2C ADA | BPR-2BR   | BPR-2E  | BPR-2BR | BPR-2B  | BPR-2BR                                                                             | BPR-2B  | BPR-1D   | BPR-3B     | BPR-2D                   | BPR-2AR | BPR-2A           | BPR-1A | BPR-3A | BPR-1B ADA | PARKING & RENTAL     |            |         |
| LEVEL B2   |               | BPR-1C                                                             | BPR-2C ADA | BPR-2BR   | BPR-2E  | BPR-2BR | BPR-2B  | BPR-2BR                                                                             | BPR-2B  | -   | BPR-3B     | BPR-2D                   | BPR-2AR | BPR-1E           | -      | -      | -          | PARKING & RENTAL     |            |         |
| LEVEL B1   |               | COMMERCIAL UNIT CU-B                                               |            |   |         |         |         |                                                                                     |         |   |            |                          |         |                  |        |        |            | PARKING & COMMERCIAL |            |         |
| GUIDE TO UNIT NUMBERS:<br>Except for RENTAL UNIT 1, Unit numbers are identified by the number listed along the column labeled "FLOOR #" followed by the number listed below the column labeled "TOWER B UNIT NUMBER".<br><br>For example, Unit No. B2301 is the Unit shown in the row labeled "LEVEL B23" under the column labeled "01" and is shown as Plan Type BTW-1B. |               | LIVE / WORK TOWNHOUSES                                             |            |   |         |         |         |                                                                                     |         |   |            |                          |         | RESIDENTIAL FLEX |        |        |            |                      |            |         |
|   |               | 161                                                                | 162        | 163   | 164     | 165     | 166     | 167                                                                                 | 168     | 169   | 170        | 171                      | 172     |                  |        |        |            |                      |            |         |
|   |               | LEVEL B2                                                           | BL-A       | BL-B   | BL-C    | BL-D    | BL-E    | BL-F                                                                                | BL-G    | BL-H   | BL-HR      | BL-J                     | BL-K    | BL-KR            |        |        |            |                      |            |         |
|   |               | LEVEL B1                                                           |            |   |         |         |         |                                                                                     |         |   |            |                          |         |                  |        |        |            |                      |            |         |
|   |               | OWNER:                                                             |            | ARCHITECT OF RECORD   |         | KAHUINA |         | COOKE, AUAHI, CORAL & POHUKAINA ST<br>KAKA'AKO, OAHU, HAWAII 96813<br>TMK: 21054001 |         | NOTE:<br>THE CONDOMINIUM MAP FOR THE CONDOMINIUM PROJECT, WHICH INCLUDES THIS SHEET, IS INTENDED ONLY TO SHOW THE LAYOUT, LOCATION, UNIT NUMBERS AND DIMENSIONS OF UNITS, AND OTHER INFORMATION REQUIRED BY SECTION 514B-33, HAWAII REVISED STATUTES, AS AMENDED, AND IS NOT INTENDED AND SHALL NOT BE DEEMED TO CONTAIN ANY REPRESENTATION OR WARRANTY WHATSOEVER |            | UNIT MATRIX - BUILDING B |         | Sheet Number:    |        |        |            |                      |            |         |
|   |               | KAKA'AKO BLOCK C, LLC<br>1100 ALAKEA STREET,<br>HONOLULU, HI 96813 |            | <br>BENJAMIN WOO ARCHITECTS.<br>600 KAPIOLANI BLVD. SUITE 402B<br>HONOLULU, HAWAII 96813<br>808.591.6616 |         |         |         |                                                                                     |         |   |            | Date:<br>2025.08.28      |         | CPR0 - 004       |        |        |            |                      |            |         |
|   |               

| STALL# | FLAT DECK (PERIMETER): FLOOR LEVEL |      |    |    |    |    |    |    |    |
|--------|------------------------------------|------|----|----|----|----|----|----|----|
|        | 1                                  | 2    | 3  | 4  | 5  | 6  | 7  | 8  | 9  |
| 01     | S2                                 | ADA2 | S2 | S2 | S2 | S2 | S2 | S2 | S1 |
| 02     | S2                                 | OS1  | S2 | S2 | S2 | S2 | S2 | S2 | S1 |
| 03     | S2                                 | OS1  | S1 | S1 | S1 | S1 | S1 | S1 | S1 |
| 04     | S2                                 | S2   | S1 | S1 | S1 | S1 | S1 | S1 | S1 |
| 05     | S2                                 | S2   | S1 | S1 | S1 | S1 | S1 | S1 | S1 |
| 06     | S2                                 | S2   | S1 | S1 | S1 | S1 | S1 | S1 | S1 |
| 07     | S2                                 | S2   | S1 | S1 | S1 | S1 | S1 | S1 | S1 |
| 08     | S2                                 | S2   | S1 | S1 | S1 | S1 | S1 | S1 | S1 |
| 09     | L1                                 | S2   | S1 | S1 | S1 | S1 | S1 | S1 | S1 |
| 10     | L2                                 | S2   | S1 | S1 | S1 | S1 | S1 | S1 | S1 |
| 11     |                                    | S2   | S1 | S1 | S1 | S1 | S1 | S1 | S1 |
| 12     |                                    | S2   | S1 | S1 | S1 | S1 | S1 | S1 | S1 |
| 13     |                                    | S2   | S1 | S1 | S1 | S1 | S1 | S1 | S1 |
| 14     |                                    | S2   | S1 | S1 | S1 | S1 | S1 | S1 | S1 |
| 15     |                                    | S2   | S1 | S1 | S1 | S1 | S1 | S1 | S1 |
| 16     |                                    | S2   | S1 | S1 | S1 | S1 | S1 | S1 | S1 |
| 17     |                                    | S2   | S1 | S1 | S1 | S1 | S1 | S1 | S1 |
| 18     |                                    | C1   | S1 | S1 | S1 | S1 | S1 | S1 | S1 |
| 19     |                                    | C1   | S1 | S1 | S1 | S1 | S1 | S1 | S1 |
| 20     |                                    | C1   | S1 | S1 | S1 | S1 | S1 | S1 | S1 |
| 21     |                                    | C1   | S1 | S1 | S1 | S1 | S1 | S1 | S1 |
| 22     |                                    | S2   | S1 | S1 | S1 | S1 | S1 | S1 | S1 |
| 23     |                                    | S2   | S1 | S1 | S1 | S1 | S1 | S1 | S1 |
| 24     |                                    | S2   | S1 | S1 | S1 | S1 | S1 | S1 | S1 |
| 25     |                                    | C1   | S2 | S2 | S2 | S2 | S2 | S2 | S2 |
| 26     |                                    | C1   | S2 | S2 | S2 | S2 | S2 | S2 | S2 |
| 27     |                                    | C1   | S2 | S2 | S2 | S2 | S2 | S2 | S2 |
| 28     |                                    | S2   | S2 | S2 | S2 | S2 | S2 | S2 | S2 |
| 29     |                                    | C1   | S2 | S2 | S2 | S2 | S2 | S2 | S2 |
| 30     |                                    | S2   | S2 | S2 | S2 | S2 | S2 | S2 | S2 |
| 31     |                                    | S2   | S2 | S2 | S2 | S2 | S2 | S2 | S2 |
| 32     |                                    | S2   | S2 | S2 | S2 | S2 | S2 | S2 | S2 |
| 33     |                                    |      | S2 | S2 | S2 | S2 | S2 | S2 | S2 |
| 34     |                                    |      | S2 | S2 | S2 | S2 | S2 | S2 | S2 |
| 35     |                                    |      | S2 | S2 | S2 | S2 | S2 | S2 | S2 |
| 36     |                                    |      | S2 | S2 | S2 | S2 | S2 | S2 | S2 |
| 37     |                                    |      | S2 | S2 | S2 | S2 | S2 | S2 | S2 |
| 38     |                                    |      | S2 | S2 | S2 | S2 | S2 | S2 | S2 |
| 39     |                                    |      | S2 | S2 | S2 | S2 | S2 | S2 | S2 |
| 40     |                                    |      | S2 | S2 | S2 | S2 | S2 | S2 | S2 |

| STALL# | FLAT DECK (PERIMETER): FLOOR LEVEL |   |      |      |      |      |      |    |    |
|--------|------------------------------------|---|------|------|------|------|------|----|----|
|        | 1                                  | 2 | 3    | 4    | 5    | 6    | 7    | 8  | 9  |
| 41     |                                    |   | S2   | S2   | S2   | S2   | S2   | S2 | S2 |
| 42     |                                    |   | S2   | S2   | S2   | S2   | S2   | S2 | S2 |
| 43     |                                    |   | C1   | C1   | C1   | C1   | C1   | C1 | C1 |
| 44     |                                    |   | C1   | C1   | C1   | C1   | C1   | C1 | C1 |
| 45     |                                    |   | C1   | C1   | C1   | C1   | C1   | C1 | C1 |
| 46     |                                    |   | C1   | C1   | C1   | C1   | C1   | C1 | C1 |
| 47     |                                    |   | C1   | C1   | C1   | C1   | C1   | C1 | C1 |
| 48     |                                    |   | C1   | C1   | C1   | C1   | C1   | C1 | C1 |
| 49     |                                    |   | S2   | S2   | S2   | S2   | S2   | S2 | S2 |
| 50     |                                    |   | S2   | S2   | S2   | S2   | S2   | S2 | S2 |
| 51     |                                    |   | S2   | S2   | S2   | S2   | L1   | L1 | L1 |
| 52     |                                    |   | C1   | C1   | C1   | C1   | C1   | C1 | C1 |
| 53     |                                    |   | C1   | C1   | C1   | C1   | C1   | C1 | C1 |
| 54     |                                    |   | C1   | C1   | C1   | C1   | C1   | C1 | C1 |
| 55     |                                    |   | S2   | S2   | S2   | S2   | S2   | S2 | S2 |
| 56     |                                    |   | S2   | S2   | S2   | S2   | S2   | S2 | S2 |
| 57     |                                    |   | S2   | S2   | S2   | S2   | S2   | S2 | S2 |
| 58     |                                    |   | C1   | S2   | S2   | S2   | S2   | S2 | S2 |
| 59     |                                    |   | S2   | C1   | C1   | C1   | C1   | C1 | C1 |
| 60     |                                    |   | S2   | S2   | S2   | S2   | S2   | S2 | S2 |
| 61     |                                    |   | EV   | S2   | S2   | S2   | S2   | S2 | S2 |
| 62     |                                    |   | S2   | EV   | EV   | EV   | EV   | EV | EV |
| 63     |                                    |   | S2   | S2   | S2   | S2   | S2   | S2 | S2 |
| 64     |                                    |   | S2   | S2   | S2   | S2   | S2   | S2 | S2 |
| 65     |                                    |   | S2   | S2   | S2   | S2   | S2   | S2 | S2 |
| 66     |                                    |   | S2   | S2   | S2   | S2   | S2   | S2 | S2 |
| 67     |                                    |   | ADA1 | S2   | S2   | S2   | S2   | S2 | S2 |
| 68     |                                    |   | ADA3 | ADA1 | ADA1 | ADA1 | ADA1 | S2 | S2 |
| 69     |                                    |   | OS1  | ADA3 | ADA3 | ADA3 | ADA3 | S1 | S1 |
| 70     |                                    |   | OS1  | OS1  | OS1  | OS1  | OS1  | S1 | S1 |
| 71     |                                    |   | OS1  | OS1  | OS1  | OS1  | OS1  | S1 | S1 |
| 72     |                                    |   |      | OS1  | OS1  | OS1  | OS1  | S1 | S1 |
| 73     |                                    |   |      |      |      |      |      | S2 | S2 |
| 74     |                                    |   |      |      |      |      |      |    |    |
| 75     |                                    |   |      |      |      |      |      |    |    |

| PARKING TYPE LEGEND |                                 |                  |        |           |
|---------------------|---------------------------------|------------------|--------|-----------|
| STALL TYPE          | DESCRIPTION                     | STALL DIMENSIONS |        | AREA (SF) |
|                     |                                 | LENGTH           | WIDTH  |           |
| C1                  | COMPACT 1                       | 16'-0"           | 7'-6"  | 120       |
| C2                  | COMPACT 2                       | 18'-0"           | 7'-6"  | 135       |
| C3                  | COMPACT 3                       | 18'-0"           | 7'-8"  | 138       |
| C4                  | COMPACT 4                       | 16'-0"           | 8'-3"  | 132       |
| S1                  | STANDARD 1                      | 18'-0"           | 8'-3"  | 148.5     |
| S2                  | STANDARD 2                      | 18'-0"           | 8'-6"  | 153       |
| OS1                 | OVERSIZED 1                     | 18'-0"           | 9'-0"  | 162       |
| OS2                 | OVERSIZED 2                     | 18'-0"           | 9'-6"  | 171       |
| ADA1                | ACCESSIBLE                      | 18'-0"           | 8'-0"  | 144       |
| ADA2                | ACCESSIBLE                      | 18'-0"           | 8'-6"  | 153       |
| ADA3                | ACCESSIBLE                      | 18'-0"           | 9'-0"  | 162       |
| ADA4                | ACCESSIBLE                      | 18'-0"           | 9'-6"  | 171       |
| ADA-V1              | ACCESSIBLE VAN 1                | 18'-0"           | 11"-0" | 198       |
| ADA-V2              | ACCESSIBLE VAN 2                | 18'-0"           | 8'-3"  | 148.5     |
| ADA-EV              | ACCESSIBLE VAN ELECTRIC VEHICLE | 20'-0"           | 11'-0" | 220       |
| EV                  | ELECTRIC VEHICLE                | 18'-0"           | 8'-6"  | 153       |
| L1                  | LOADING STANDARD 1              | 18'-0"           | 8'-6"  | 153       |
| L2                  | LOADING STANDARD 2              | 19'-0"           | 8'-6"  | 161.5     |
| L3                  | LOADING TRUCK                   | 35'-0"           | 12'-0" | 420       |
| BIKE                | BICYCLE STORAGE                 |                  |        |           |

| SERVICE YARD LOADING |         |
|----------------------|---------|
| STALL #              | LEVEL 1 |
| 11                   | L3      |
| 12                   | L3      |
| 13                   | L3      |
| 14                   | L2      |
| 15                   | L2      |

GUIDE TO STALL NUMBERS:  
Parking stalls and Parking Stall Units are identified by the number listed below the column labeled "FLAT DECK (PERIMETER): FLOOR LEVEL" followed by the number listed below the column labeled "STALL#"

For example, Stall 323 is the parking stall shown in the row labeled “23” under the column labeled “3” and is designated as Stall Type S1.

OWNER:  
  
KAKA'AKO BLOCK C, LLC  
1100 ALAKEA STREET,  
HONOLULU, HI 96813



ARCHITECT OF RECORD  
  
BENJAMIN WOO ARCHITECTS.  
600 KAPIOLANI BLVD. SUITE 402B  
HONOLULU, HAWAII 96813  
808.591.6616

KAHUINA

COOKE, AUAHI, CORAL &  
POHUKAINA ST  
KAKA'AKO, OAHU, HAWAII  
96813  
TMK: 21054001

NOTE:  
THE CONDOMINIUM MAP FOR THE CONDOMINIUM PROJECT, WHICH INCLUDES THIS SHEET, IS INTENDED ONLY TO SHOW THE LAYOUT, LOCATION, UNIT NUMBERS AND DIMENSIONS OF UNITS, AND OTHER INFORMATION REQUIRED BY SECTION 514B-33, HAWAII REVISED STATUTES, AS AMENDED, AND IS NOT INTENDED AND SHALL NOT BE DEEMED TO CONTAIN ANY REPRESENTATION OR WARRANTY WHATSOEVER

PARKING MATRIX - PERIMETER

Date:  
2025.08.28

Sheet Number:

CPR0 - 005

|        | FLAT DECK (INNER): FLOOR LEVEL |      |     |     |     |     |      |      |      |
|--------|--------------------------------|------|-----|-----|-----|-----|------|------|------|
| STALL# | G-1                            | G-2  | G-3 | G-4 | G-5 | G-6 | G-7  | G-8  | G-9  |
| 01     | S1                             | C1   | S1  | S1  | S1  | S1  | S1   | S1   | S1   |
| 02     | S1                             | S1   | C2  | C2  | C2  | C2  | C2   | C2   | C2   |
| 03     | S1                             | S1   | S1  | S1  | S1  | S1  | S1   | S1   | S1   |
| 04     | S2                             | C4   | S1  | S1  | S1  | S1  | S1   | S1   | S1   |
| 05     | S2                             | S1   | S1  | S1  | S1  | S1  | S1   | S1   | S1   |
| 06     | S2                             | S1   | S1  | S1  | S1  | S1  | S1   | S1   | S1   |
| 07     | S2                             | C4   | S1  | S1  | S1  | S1  | S1   | S1   | S1   |
| 08     | S2                             | S1   | S1  | S1  | S1  | S1  | S1   | S1   | S1   |
| 09     | S2                             | S1   | S1  | S1  | S1  | S1  | S1   | S1   | S1   |
| 10     | S2                             | S1   | S1  | S1  | S1  | S1  | S1   | S1   | S1   |
| 11     | S2                             | S1   | S1  | S1  | S1  | S1  | S1   | S1   | S1   |
| 12     | S2                             | S1   | S1  | S1  | S1  | S1  | S1   | S1   | S1   |
| 13     | S2                             | S1   | S1  | S1  | S1  | S1  | S1   | S1   | S1   |
| 14     | S2                             | S1   | S1  | S1  | S1  | S1  | S1   | S1   | S1   |
| 15     | S2                             | S1   | S1  | S1  | S1  | S1  | S1   | S1   | S1   |
| 16     | ADA-V1                         | S1   | S1  | S1  | S1  | S1  | S1   | S1   | S1   |
| 17     | S2                             | S1   | S1  | S1  | S1  | S1  | S1   | S1   | S1   |
| 18     | S2                             | S1   | S1  | S1  | S1  | S1  | S1   | S1   | S1   |
| 19     | S2                             | S1   | S1  | S1  | S1  | S1  | S1   | S1   | S1   |
| 20     | S2                             | S1   | S1  | S1  | S1  | S1  | S1   | S1   | S1   |
| 21     | C3                             | C3   | S1  | S1  | S1  | S1  | S1   | S1   | S1   |
| 22     | S2                             | S2   | C2  | C2  | C2  | C2  | C2   | C2   | C2   |
| 23     | S2                             | S2   | C3  | C3  | C3  | C3  | C3   | C3   | S2   |
| 24     | OS1                            | S2   | S2  | S2  | S2  | S2  | S2   | S2   | S2   |
| 25     | ADA-V1                         | S2   | S2  | S2  | S2  | S2  | S2   | S2   | S2   |
| 26     | ADA-V2                         | S2   | S2  | S2  | S2  | S2  | S2   | S2   | S2   |
| 27     | ADA-V2                         | S2   | S2  | S2  | S2  | S2  | S2   | S2   | S2   |
| 28     | S2                             | S2   | S2  | S2  | S2  | S2  | S2   | S2   | C3   |
| 29     | S2                             | S2   | S2  | S2  | S2  | S2  | ADA4 | ADA4 | S2   |
| 30     | S2                             | S2   | S2  | S2  | S2  | S2  | ADA4 | ADA4 | S2   |
| 31     | S2                             | S2   | S2  | S2  | S2  | S2  | S2   | S2   | ADA4 |
| 32     | ADA-EV                         | S2   | S2  | S2  | S2  | S2  | S2   | S2   | ADA4 |
| 33     | ADA2                           | S2   | S2  | S2  | S2  | S2  | S2   | S2   | ADA4 |
| 34     | ADA-V1                         | S2   | S2  | S2  | S2  | S2  | S2   | S2   | ADA4 |
| 35     | S1                             | S2   | S2  | S2  | S2  | S2  | S2   | S2   | ADA4 |
| 36     | S1                             | ADA4 | S2  | S2  | S2  | S2  | S2   | S2   | ADA4 |
| 37     | S1                             | ADA4 | S2  | S2  | S2  | S2  | S2   | S2   | S2   |
| 38     | S1                             | ADA4 | S2  | S2  | S2  | S2  | S2   | S2   | S2   |
| 39     |                                | OS2  | S2  | S2  | S2  | S2  | S2   | S2   | S2   |
| 40     |                                | S1   | S2  | S2  | S2  | S2  | S2   | S2   | S2   |

|        | FLAT DECK (INNER): FLOOR LEVEL |     |     |     |     |     |     |     |     |
|--------|--------------------------------|-----|-----|-----|-----|-----|-----|-----|-----|
| STALL# | G-1                            | G-2 | G-3 | G-4 | G-5 | G-6 | G-7 | G-8 | G-9 |
| 41     |                                |     | S2  | S2  | S2  | S2  | S2  | S2  | S2  |
| 42     |                                |     | S2  | S2  | S2  | S2  | C3  | C3  | S2  |
| 43     |                                |     | C3  | C3  | C3  | C3  | S1  | S1  | S2  |
| 44     |                                |     | S1  | S1  | S1  | S1  |     |     | S2  |
| 45     |                                |     |     |     |     |     |     |     | C3  |
| 46     |                                |     |     |     |     |     |     |     | S1  |
| 47     |                                |     |     |     |     |     |     |     |     |
| 48     |                                |     |     |     |     |     |     |     |     |
| 49     |                                |     |     |     |     |     |     |     |     |

| PARKING TYPE LEGEND |                                    |                  |        |           |
|---------------------|------------------------------------|------------------|--------|-----------|
| STALL TYPE          | DESCRIPTION                        | STALL DIMENSIONS |        | AREA (SF) |
|                     |                                    | LENGTH           | WIDTH  |           |
| C1                  | COMPACT 1                          | 16'-0"           | 7'-6"  | 120       |
| C2                  | COMPACT 2                          | 18'-0"           | 7'-6"  | 135       |
| C3                  | COMPACT 3                          | 18'-0"           | 7'-8"  | 138       |
| C4                  | COMPACT 4                          | 16'-0"           | 8'-3"  | 132       |
| S1                  | STANDARD 1                         | 18'-0"           | 8'-3"  | 148.5     |
| S2                  | STANDARD 2                         | 18'-0"           | 8'-6"  | 153       |
| OS1                 | OVERSIZED 1                        | 18'-0"           | 9'-0"  | 162       |
| OS2                 | OVERSIZED 2                        | 18'-0"           | 9'-6"  | 171       |
| ADA1                | ACCESSIBLE                         | 18'-0"           | 8'-0"  | 144       |
| ADA2                | ACCESSIBLE                         | 18'-0"           | 8'-6"  | 153       |
| ADA3                | ACCESSIBLE                         | 18'-0"           | 9'-0"  | 162       |
| ADA4                | ACCESSIBLE                         | 18'-0"           | 9'-6"  | 171       |
| ADA-V1              | ACCESSIBLE VAN 1                   | 18'-0"           | 11'-0" | 198       |
| ADA-V2              | ACCESSIBLE VAN 2                   | 18'-0"           | 8'-3"  | 148.5     |
| ADA-EV              | ACCESSIBLE VAN<br>ELECTRIC VEHICLE | 20'-0"           | 11'-0" | 220       |
| EV                  | ELECTRIC VEHICLE                   | 18'-0"           | 8'-6"  | 153       |
| L1                  | LOADING STANDARD 1                 | 18'-0"           | 8'-6"  | 153       |
| L2                  | LOADING STANDARD 2                 | 19'-0"           | 8'-6"  | 161.5     |
| L3                  | LOADING TRUCK                      | 35'-0"           | 12'-0" | 420       |
| BIKE                | BICYCLE STORAGE                    |                  |        |           |

GUIDE TO STALL NUMBERS:  
Parking stalls and Parking Stall Units are identified by the number listed below the column labeled "FLAT DECK (INNER): FLOOR LEVEL" followed by the number listed below the column labeled "STALL#"

For example, Stall G-323 is the parking stall shown in the row labeled “23” under the column labeled “G-3” and is designated as Stall Type C3.



|        | RAMP: FLOOR LEVEL |     |     |     |     |     |     |     |     |
|--------|-------------------|-----|-----|-----|-----|-----|-----|-----|-----|
| STALL# | R-1               | R-2 | R-3 | R-4 | R-5 | R-6 | R-7 | R-8 | R-9 |
| 01     | ADA3              | S1  | S1  | S1  | S1  | S1  | S1  | S1  | S1  |
| 02     | S2                | C2  | C2  | C2  | C2  | C2  | C2  | C2  | C2  |
| 03     | ADA3              | S1  | S1  | S1  | S1  | S1  | S1  | S1  | S1  |
| 04     | ADA-V             | S1  | S1  | S1  | S1  | S1  | S1  | S1  | S1  |
| 05     | ADA3              | S1  | S1  | S1  | S1  | S1  | S1  | S1  | S1  |
| 06     |                   | S1  | S1  | S1  | S1  | S1  | S1  | S1  | S1  |
| 07     |                   | S1  | S1  | S1  | S1  | S1  | S1  | S1  | S1  |
| 08     |                   | S1  | S1  | S1  | S1  | S1  | S1  | S1  | S1  |
| 09     |                   | S1  | S1  | S1  | S1  | S1  | S1  | S1  | S1  |
| 10     |                   | S1  | S1  | S1  | S1  | S1  | S1  | S1  | S1  |
| 11     |                   | S1  | S1  | S1  | S1  | S1  | S1  | S1  | S1  |
| 12     |                   | S1  | S1  | S1  | S1  | S1  | S1  | S1  | S1  |
| 13     |                   | S1  | S1  | S1  | S1  | S1  | S1  | S1  | S1  |
| 14     |                   | S1  | S1  | S1  | S1  | S1  | S1  | S1  | S1  |
| 15     |                   | S1  | S1  | S1  | S1  | S1  | S1  | S1  | S1  |
| 16     |                   | S1  | S1  | S1  | S1  | S1  | S1  | S1  | S1  |
| 17     |                   | S1  | S1  | S1  | S1  | S1  | S1  | S1  | S1  |
| 18     |                   | S1  | S1  | S1  | S1  | S1  | S1  | S1  | S1  |
| 19     |                   | S1  | S1  | S1  | S1  | S1  | S1  | S1  | S1  |
| 20     |                   | S1  | S1  | S1  | S1  | S1  | S1  | S1  | S1  |
| 21     |                   | S1  | S1  | S1  | S1  | S1  | S1  | S1  | S1  |
| 22     |                   | C2  | C2  | C2  | C2  | C2  | C2  | C2  | C2  |
| 23     |                   | C2  | C2  | C2  | C2  | C2  | C2  | C2  | C2  |
| 24     |                   | S1  | S1  | S1  | S1  | S1  | S1  | S1  | S1  |
| 25     |                   | S1  | S1  | S1  | S1  | S1  | S1  | S1  | S1  |
| 26     |                   | S1  | S1  | S1  | S1  | S1  | S1  | S1  | S1  |
| 27     |                   | S1  | S1  | S1  | S1  | S1  | S1  | S1  | S1  |
| 28     |                   | S1  | S1  | S1  | S1  | S1  | S1  | S1  | S1  |
| 29     |                   | S1  | S1  | S1  | S1  | S1  | S1  | S1  | S1  |
| 30     |                   | S1  | S1  | S1  | S1  | S1  | S1  | S1  | S1  |
| 31     |                   | S1  | S1  | S1  | S1  | S1  | S1  | S1  | S1  |
| 32     |                   | S1  | S1  | S1  | S1  | S1  | S1  | S1  | S1  |
| 33     |                   | S1  | S1  | S1  | S1  | S1  | S1  | S1  | S1  |
| 34     |                   | S1  | S1  | S1  | S1  | S1  | S1  | S1  | S1  |
| 35     |                   | S1  | S1  | S1  | S1  | S1  | S1  | S1  | S1  |
| 36     |                   | S1  | S1  | S1  | S1  | S1  | S1  | S1  | S1  |
| 37     |                   | S1  | S1  | S1  | S1  | S1  | S1  | S1  | S1  |
| 38     |                   | S1  | S1  | S1  | S1  | S1  | S1  | S1  | S1  |
| 39     |                   | S1  | S1  | S1  | S1  | S1  | S1  | S1  | S1  |
| 40     |                   | S1  | S1  | S1  | S1  | S1  | S1  | S1  | S1  |

|        | RAMP: FLOOR LEVEL |     |     |     |     |     |     |     |     |
|--------|-------------------|-----|-----|-----|-----|-----|-----|-----|-----|
| STALL# | R-1               | R-2 | R-3 | R-4 | R-5 | R-6 | R-7 | R-8 | R-9 |
| 41     |                   | S1  | S1  | S1  | S1  | S1  | S1  | S1  | S1  |
| 42     |                   | S1  | S1  | S1  | S1  | S1  | S1  | S1  | S1  |
| 43     |                   | C2  | C2  | C2  | C2  | C2  | C2  | C2  | C2  |
| 44     |                   | S1  | S1  | S1  | S1  | S1  | S1  | S1  | S1  |
| 45     |                   |     |     |     |     |     |     |     |     |

| PARKING TYPE LEGEND |                                    |                  |        |           |
|---------------------|------------------------------------|------------------|--------|-----------|
| STALL TYPE          | DESCRIPTION                        | STALL DIMENSIONS |        | AREA (SF) |
|                     |                                    | LENGTH           | WIDTH  |           |
| C1                  | COMPACT 1                          | 16'-0"           | 7'-6"  | 120       |
| C2                  | COMPACT 2                          | 18'-0"           | 7'-6"  | 135       |
| C3                  | COMPACT 3                          | 18'-0"           | 7'-8"  | 138       |
| C4                  | COMPACT 4                          | 16'-0"           | 8'-3"  | 132       |
| S1                  | STANDARD 1                         | 18'-0"           | 8'-3"  | 148.5     |
| S2                  | STANDARD 2                         | 18'-0"           | 8'-6"  | 153       |
| OS1                 | OVERSIZED 1                        | 18'-0"           | 9'-0"  | 162       |
| OS2                 | OVERSIZED 2                        | 18'-0"           | 9'-6"  | 171       |
| ADA1                | ACCESSIBLE                         | 18'-0"           | 8'-0"  | 144       |
| ADA2                | ACCESSIBLE                         | 18'-0"           | 8'-6"  | 153       |
| ADA3                | ACCESSIBLE                         | 18'-0"           | 9'-0"  | 162       |
| ADA4                | ACCESSIBLE                         | 18'-0"           | 9'-6"  | 171       |
| ADA-V1              | ACCESSIBLE VAN 1                   | 18'-0"           | 11'-0" | 198       |
| ADA-V2              | ACCESSIBLE VAN 2                   | 18'-0"           | 8'-3"  | 148.5     |
| ADA-EV              | ACCESSIBLE VAN<br>ELECTRIC VEHICLE | 20'-0"           | 11'-0" | 220       |
| EV                  | ELECTRIC VEHICLE                   | 18'-0"           | 8'-6"  | 153       |
| L1                  | LOADING STANDARD 1                 | 18'-0"           | 8'-6"  | 153       |
| L2                  | LOADING STANDARD 2                 | 19'-0"           | 8'-6"  | 161.5     |
| L3                  | LOADING TRUCK                      | 35'-0"           | 12'-0" | 420       |
| BIKE                | BICYCLE STORAGE                    |                  |        |           |

GUIDE TO STALL NUMBERS:  
Parking stalls and Parking Stall Units are identified by the number listed below the column labeled "RAMP: FLOOR LEVEL" followed by the number listed below the column labeled "STALL#"

For example, Stall R-323 is the parking stall shown in the row labeled “23” under the column labeled “R-3” and is designated as Stall Type C2.

OWNER:  
  
KAKA'AKO BLOCK C, LLC  
1100 ALAKEA STREET,  
HONOLULU, HI 96813



ARCHITECT OF RECORD  
  
BENJAMIN WOO ARCHITECTS.  
600 KAPIOLANI BLVD. SUITE 402B  
HONOLULU, HAWAII 96813  
808.591.6616

KAHUINA

COOKE, AUAHI, CORAL &  
POHUKAINA ST  
KAKA'AKO, OAHU, HAWAII  
96813  
TMK: 21054001



NOTE:  
THE CONDOMINIUM MAP FOR THE CONDOMINIUM PROJECT, WHICH INCLUDES THIS SHEET, IS INTENDED ONLY TO SHOW THE LAYOUT, LOCATION, UNIT NUMBERS AND DIMENSIONS OF UNITS, AND OTHER INFORMATION REQUIRED BY SECTION 514B-33, HAWAII REVISED STATUTES, AS AMENDED, AND IS NOT INTENDED AND SHALL NOT BE DEEMED TO CONTAIN ANY REPRESENTATION OR WARRANTY WHATSOEVER

PARKING MATRIX - RAMP

Date:  
2025.08.28

Sheet Number:

CPR0 - 007

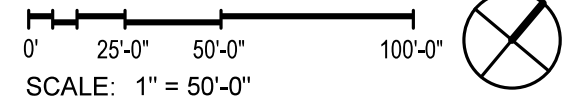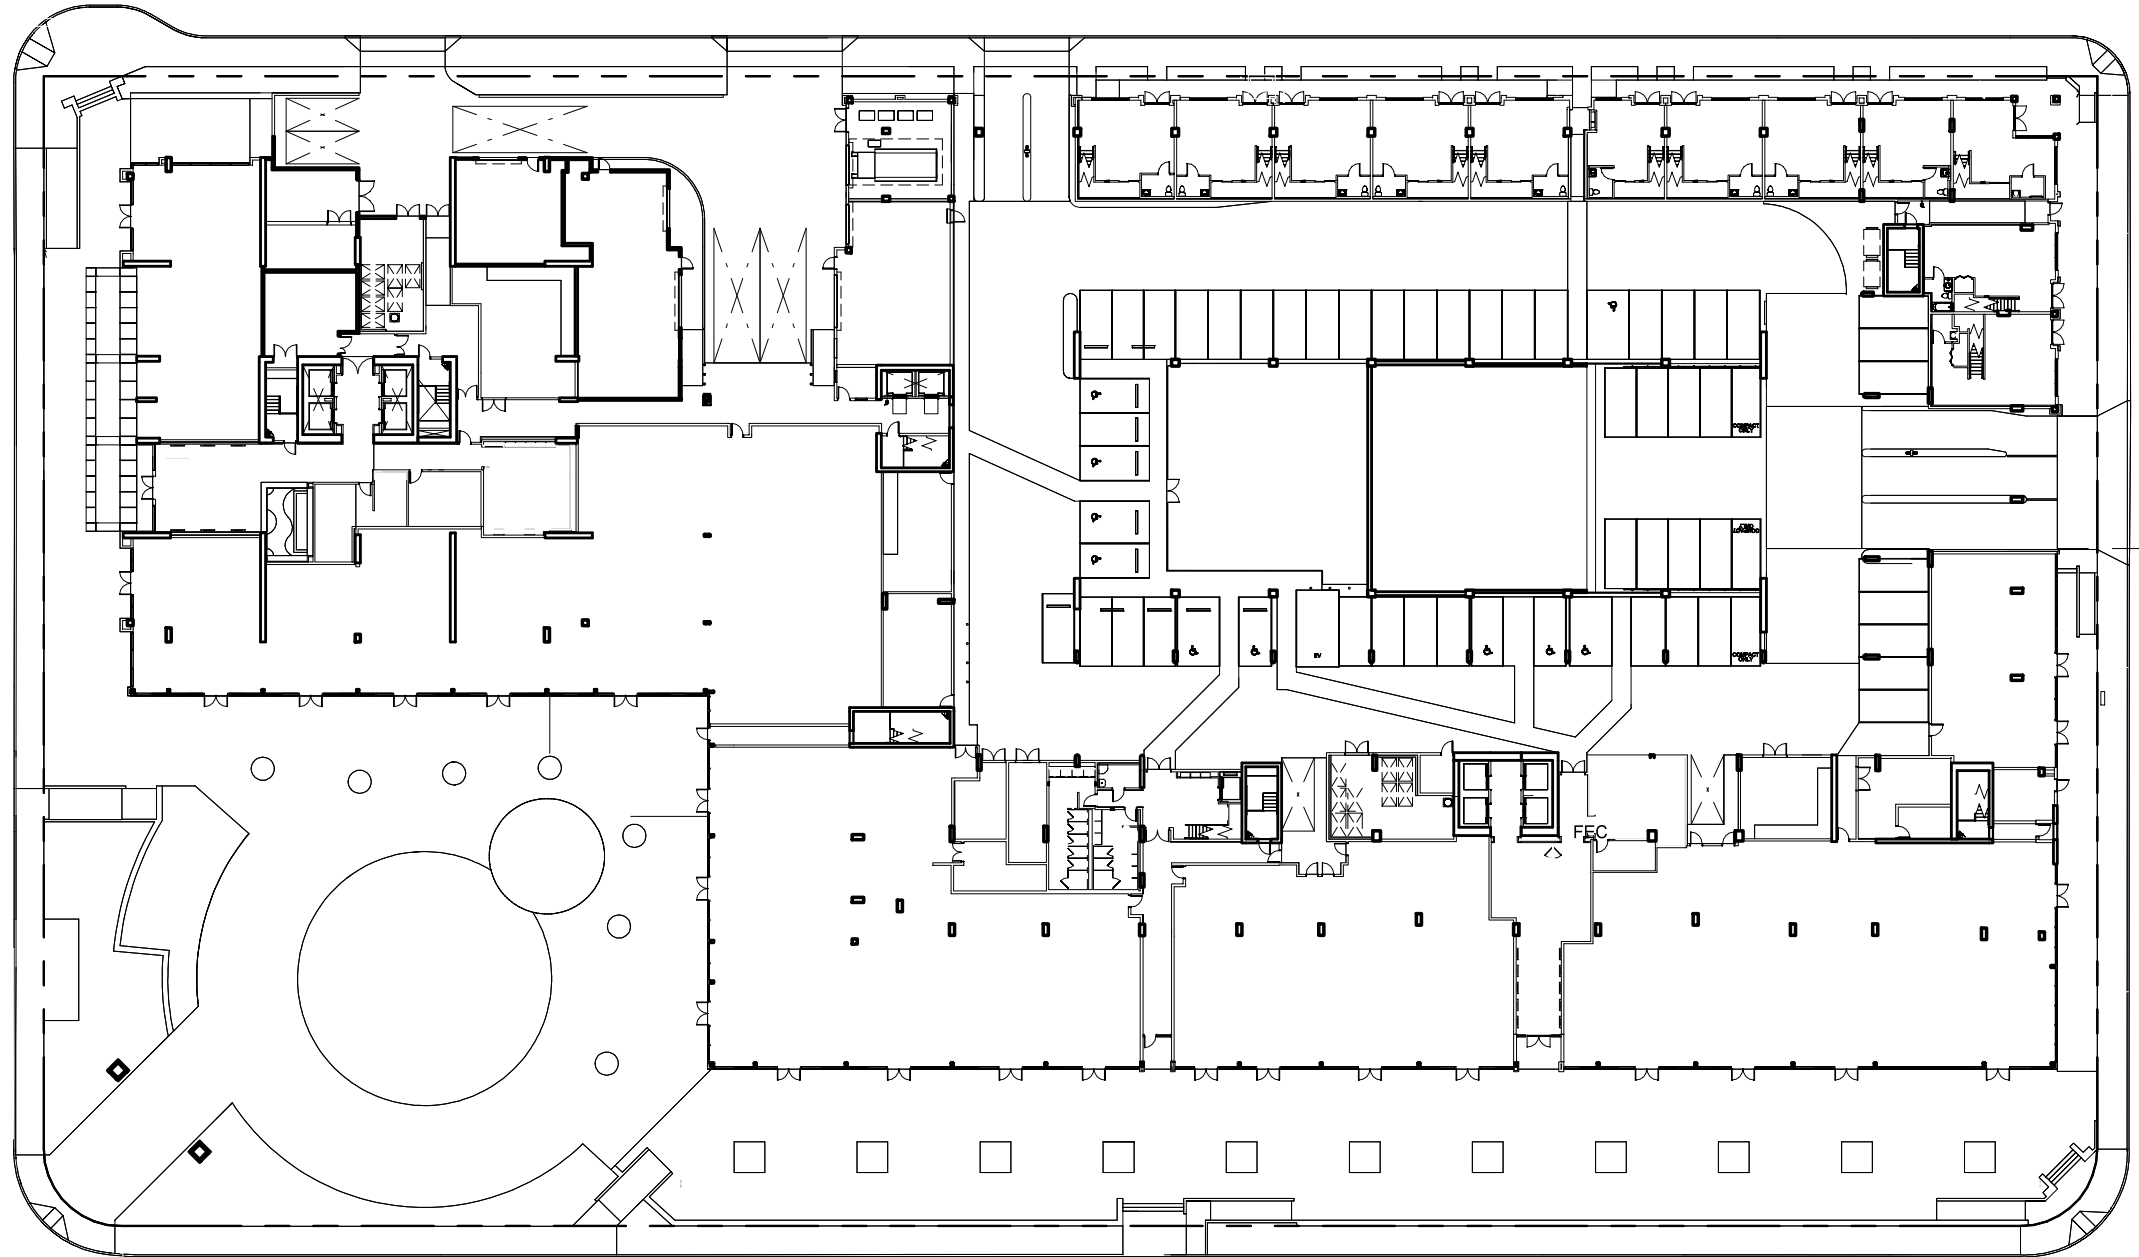

OWNER:  
KAKA'AKO BLOCK C, LLC  
1100 ALAKEA STREET,  
HONOLULU, HI 96813



ARCHITECT OF RECORD  
BENJAMIN WOO ARCHITECTS.  
600 KAPIOLANI BLVD. SUITE 402B  
HONOLULU, HAWAII 96813  
808.591.6616

**KAHUINA**

COOKE, AUAHI, CORAL &  
POHUKAINA ST  
KAKA'AKO, OAHU, HAWAII  
96813  
TMK: 21054001

NOTE:  
THIS SHEET, IS INTENDED ONLY TO SHOW THE LAYOUT, LOCATION, UNIT  
NUMBERS AND DIMENSIONS OF UNITS, AND OTHER INFORMATION REQUIRED  
BY SECTION 514B-33, HAWAII REVISED STATUTES, AS AMENDED, AND IS NOT  
INTENDED AND SHALL NOT BE DEEMED TO CONTAIN ANY REPRESENTATION  
OR WARRANTY WHATSOEVER

**SITE PLAN**

Date:  
2025.08.28


Sheet Number:

**CPR1 - 100**



1  
CPR1 - A01

1  
CPR1 - B01

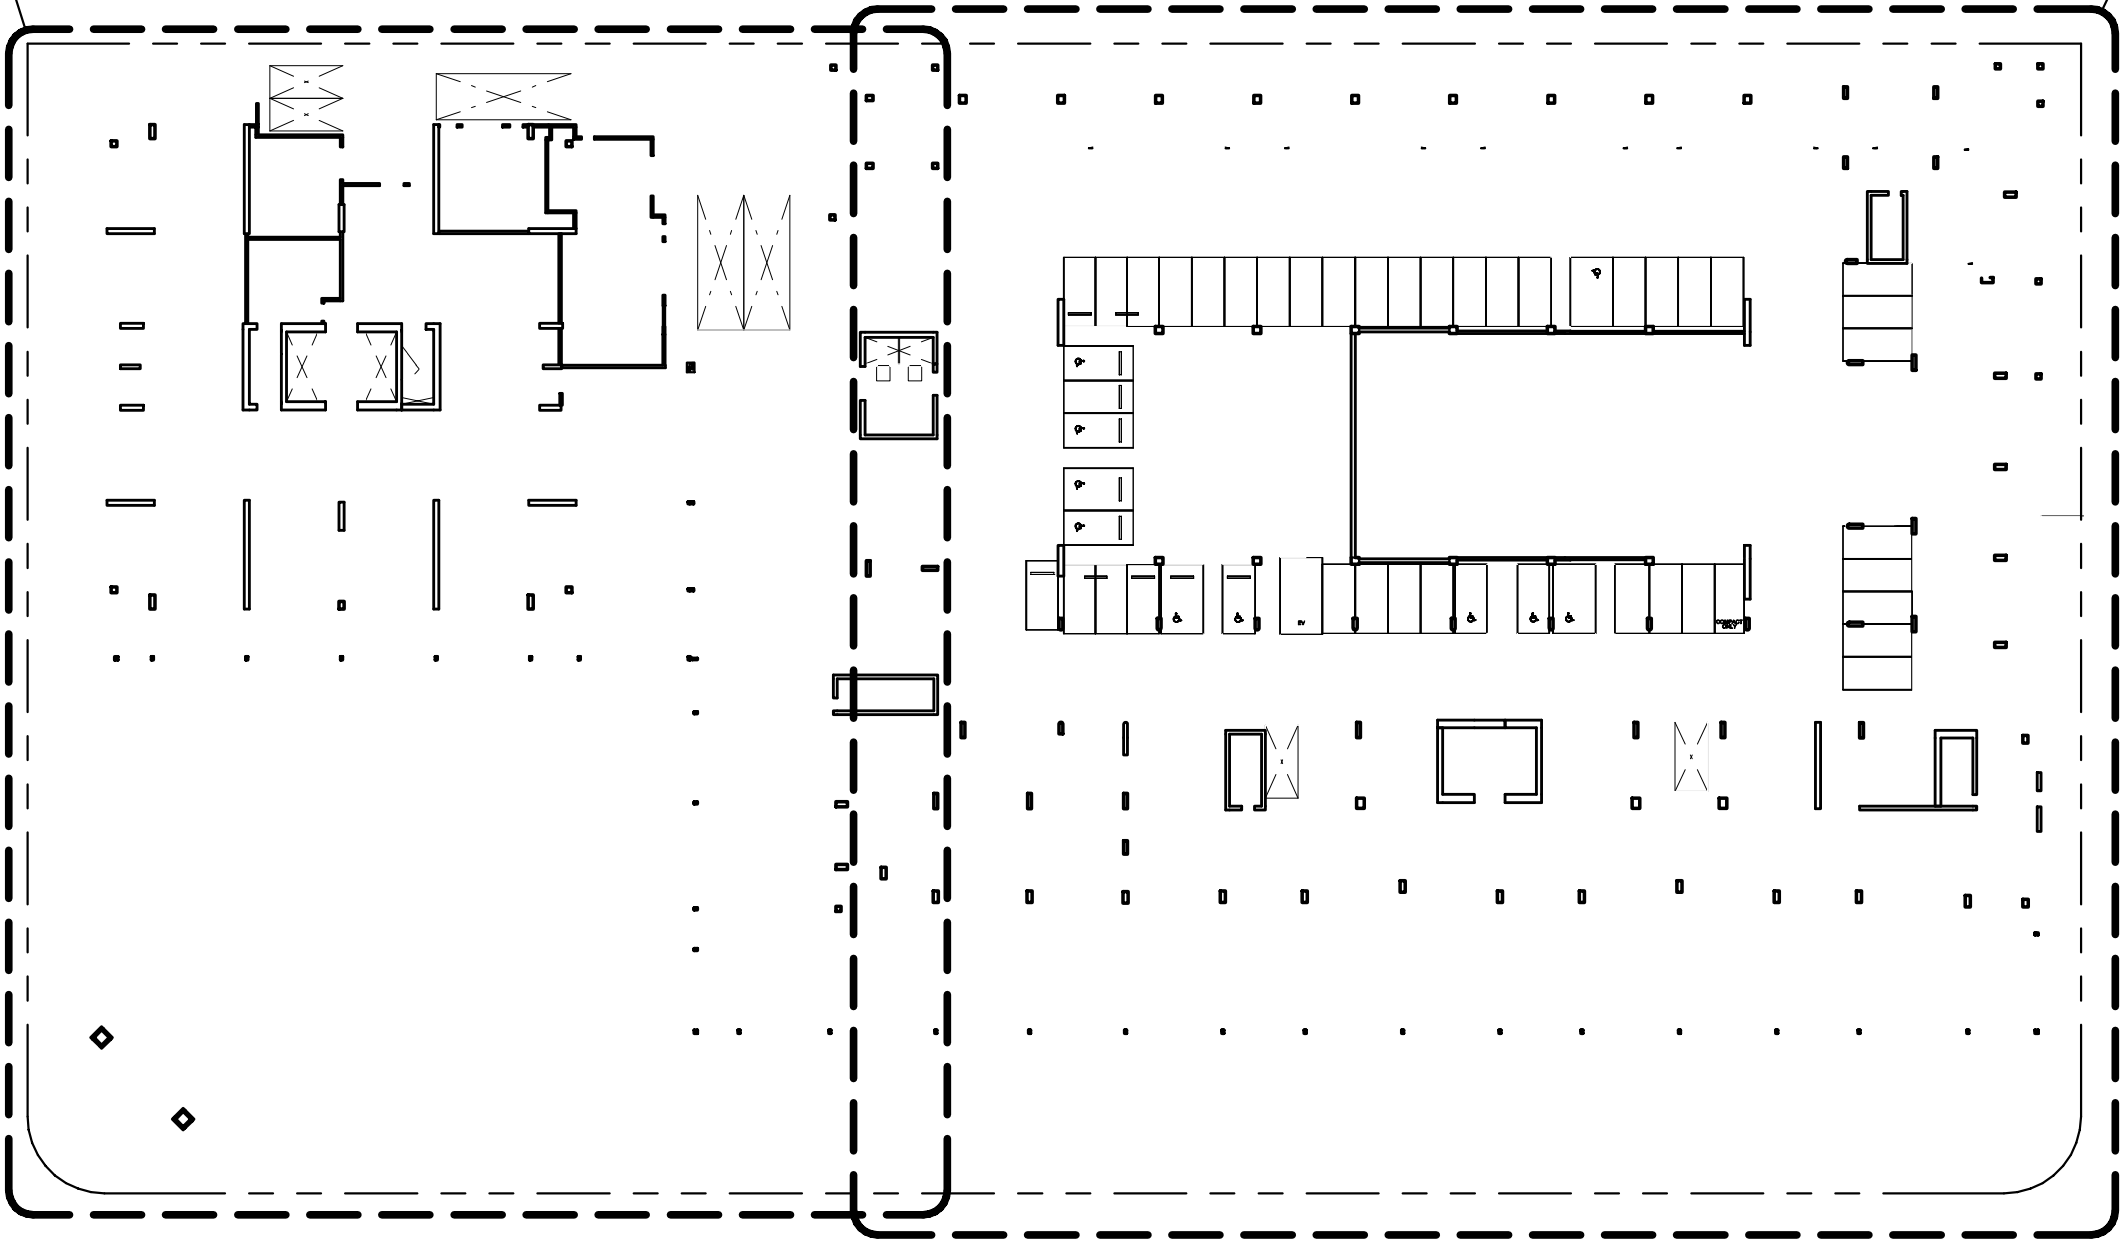

0' 25'-0" 50'-0" 100'-0"  
SCALE: 1" = 50'-0"



OWNER:  
KAKA'AKO BLOCK C, LLC  
1100 ALAKEA STREET,  
HONOLULU, HI 96813



ARCHITECT OF RECORD  
BENJAMIN WOO ARCHITECTS.  
600 KAPIOLANI BLVD. SUITE 402B  
HONOLULU, HAWAII 96813  
808.591.6616

**KAHUINA**

COOKE, AUAHI, CORAL &  
POHUKAINA ST  
KAKA'AKO, OAHU, HAWAII  
96813  
TMK: 21054001

NOTE:  
THE CONDOMINIUM MAP FOR THE CONDOMINIUM PROJECT, WHICH INCLUDES  
THIS SHEET, IS INTENDED ONLY TO SHOW THE LAYOUT, LOCATION, UNIT  
NUMBERS AND DIMENSIONS OF UNITS, AND OTHER INFORMATION REQUIRED  
BY SECTION 514B-33, HAWAII REVISED STATUTES, AS AMENDED, AND IS NOT  
INTENDED AND SHALL NOT BE DEEMED TO CONTAIN ANY REPRESENTATION  
OR WARRANTY WHATSOEVER


**LEVEL 01 OVERALL PLAN**

Date:  
2025.08.28

Sheet Number:

**CPR1 - 101**

1  
CPR1 - A02

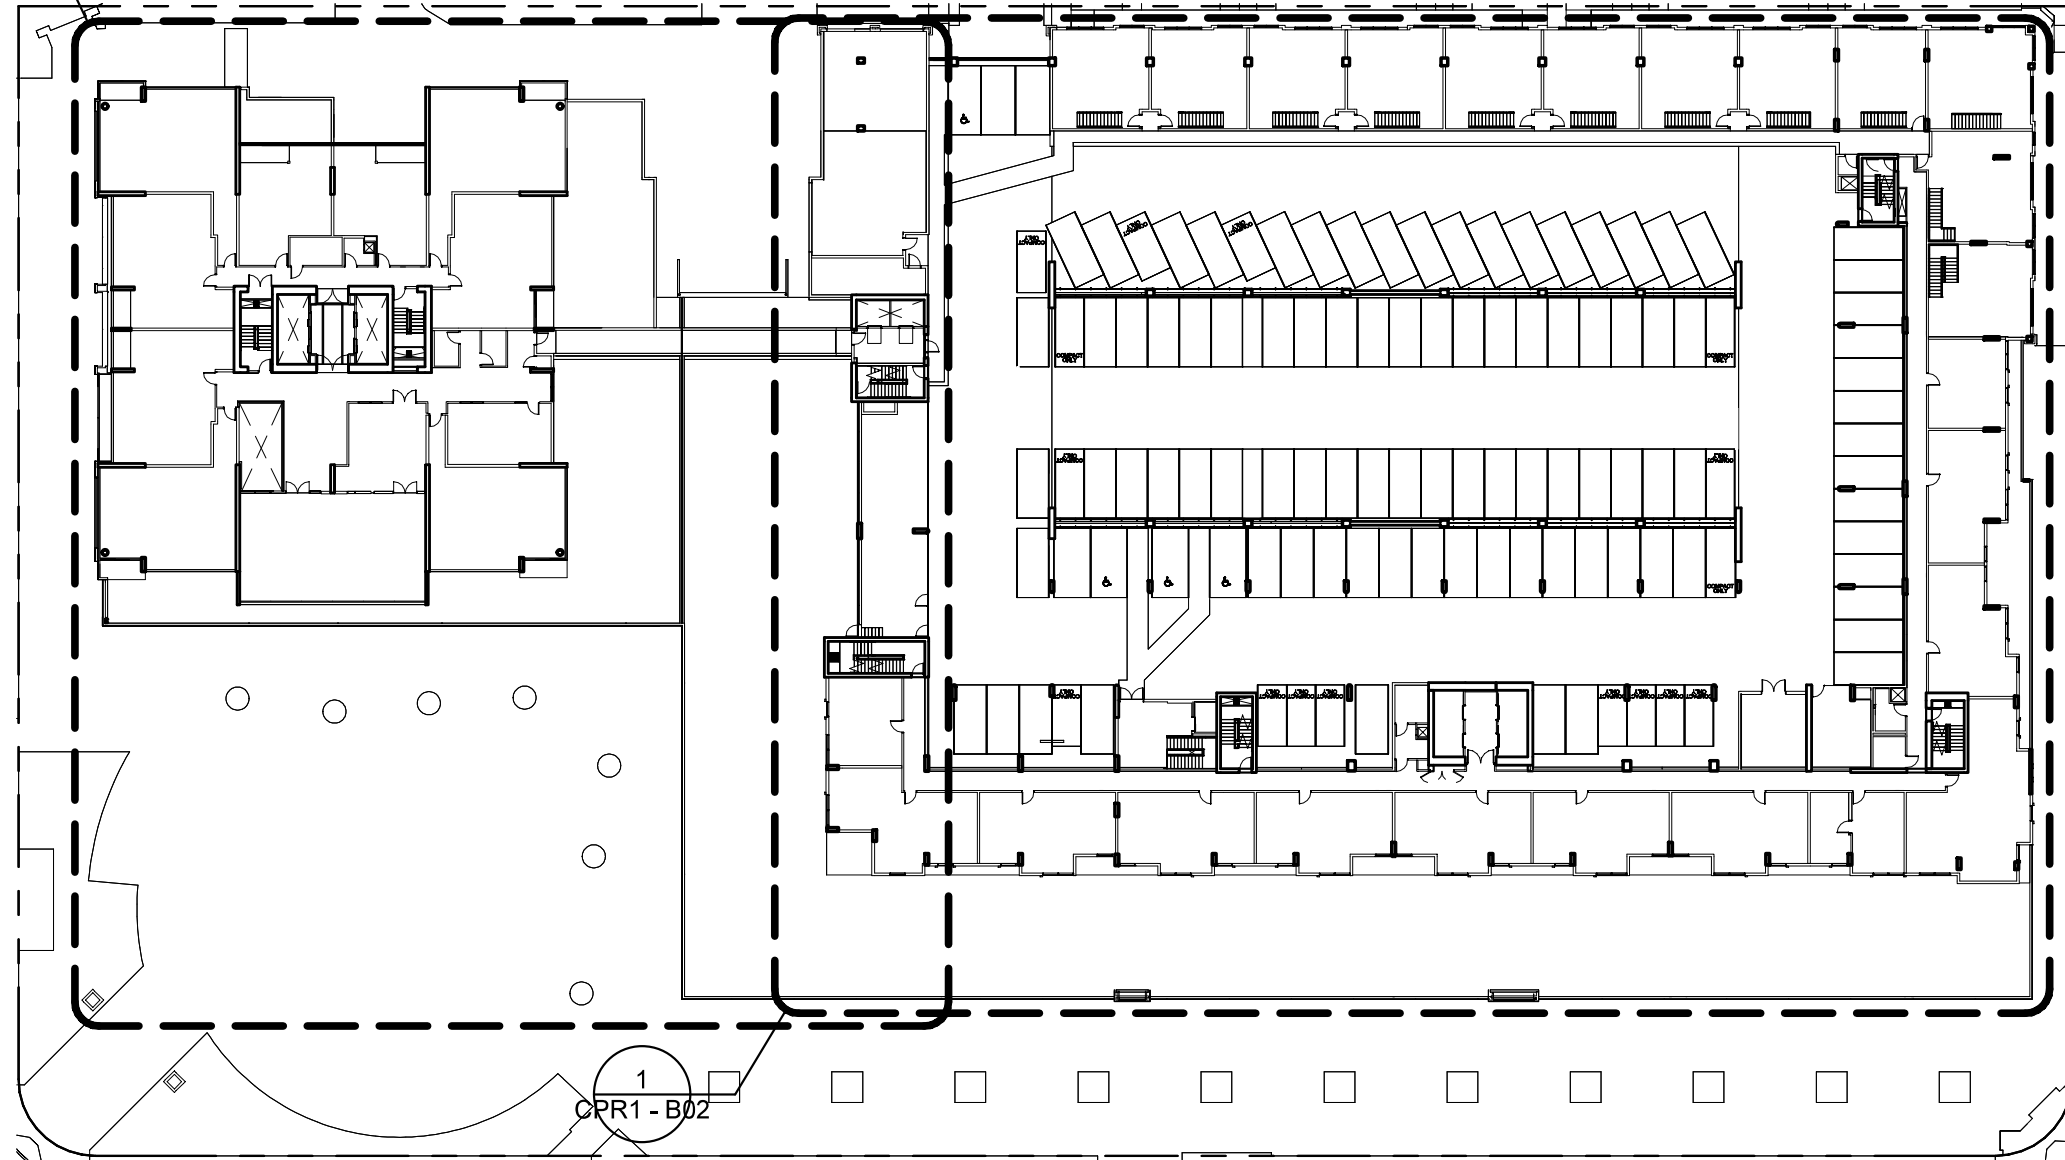

1  
CPR1 - B02

0' 25'-0" 50'-0" 100'-0"  
SCALE: 1" = 50'-0"



OWNER:  
KAKA'AKO BLOCK C, LLC  
1100 ALAKEA STREET,  
HONOLULU, HI 96813



ARCHITECT OF RECORD  
BENJAMIN WOO ARCHITECTS.  
600 KAPIOLANI BLVD. SUITE 402B  
HONOLULU, HAWAII 96813  
808.591.6616

**KAHUINA**

COOKE, AUAHI, CORAL &  
POHUKAINA ST  
KAKA'AKO, OAHU, HAWAII  
96813  
TMK: 21054001

NOTE:  
THE CONDOMINIUM MAP FOR THE CONDOMINIUM PROJECT, WHICH INCLUDES  
THIS SHEET, IS INTENDED ONLY TO SHOW THE LAYOUT, LOCATION, UNIT  
NUMBERS AND DIMENSIONS OF UNITS, AND OTHER INFORMATION REQUIRED  
BY SECTION 514B-33, HAWAII REVISED STATUTES, AS AMENDED, AND IS NOT  
INTENDED AND SHALL NOT BE DEEMED TO CONTAIN ANY REPRESENTATION  
OR WARRANTY WHATSOEVER

**LEVEL 02 OVERALL PLAN**



Date:  
2025.08.28

Sheet Number:

**CPR1 - 102**

LEGENDS

- CU (A) : COMMERCIAL UNIT,  
TOWER A
- CU (B) : COMMERCIAL UNIT,  
TOWER B
- COMMON ELEMENT
- LCE (C) : COMMERCIAL LIMITED  
COMMON ELEMENT
- LCE (AR) : TOWER A RESIDENTIAL  
LIMITED COMMON ELEMENT
- LCE (R) : RESIDENTIAL LIMITED  
COMMON ELEMENT
- LCE (AR+C) : TOWER A  
RESIDENTIAL AND COMMERCIAL  
LIMITED COMMON ELEMENT
- LCE (AR+LW) : TOWER A  
RESIDENTIAL AND LIVE-WORK  
LIMITED COMMON ELEMENT
- LCE (BR+RTL+LW) : TOWER B  
RESIDENTIAL, RENTAL AND  
LIVE-WORK LIMITED COMMON  
ELEMENT
- LCE (R+RTL+LW) : RESIDENTIAL,  
RENTAL AND LIVE-WORK LIMITED  
COMMON ELEMENT
- PROPERTY LINE

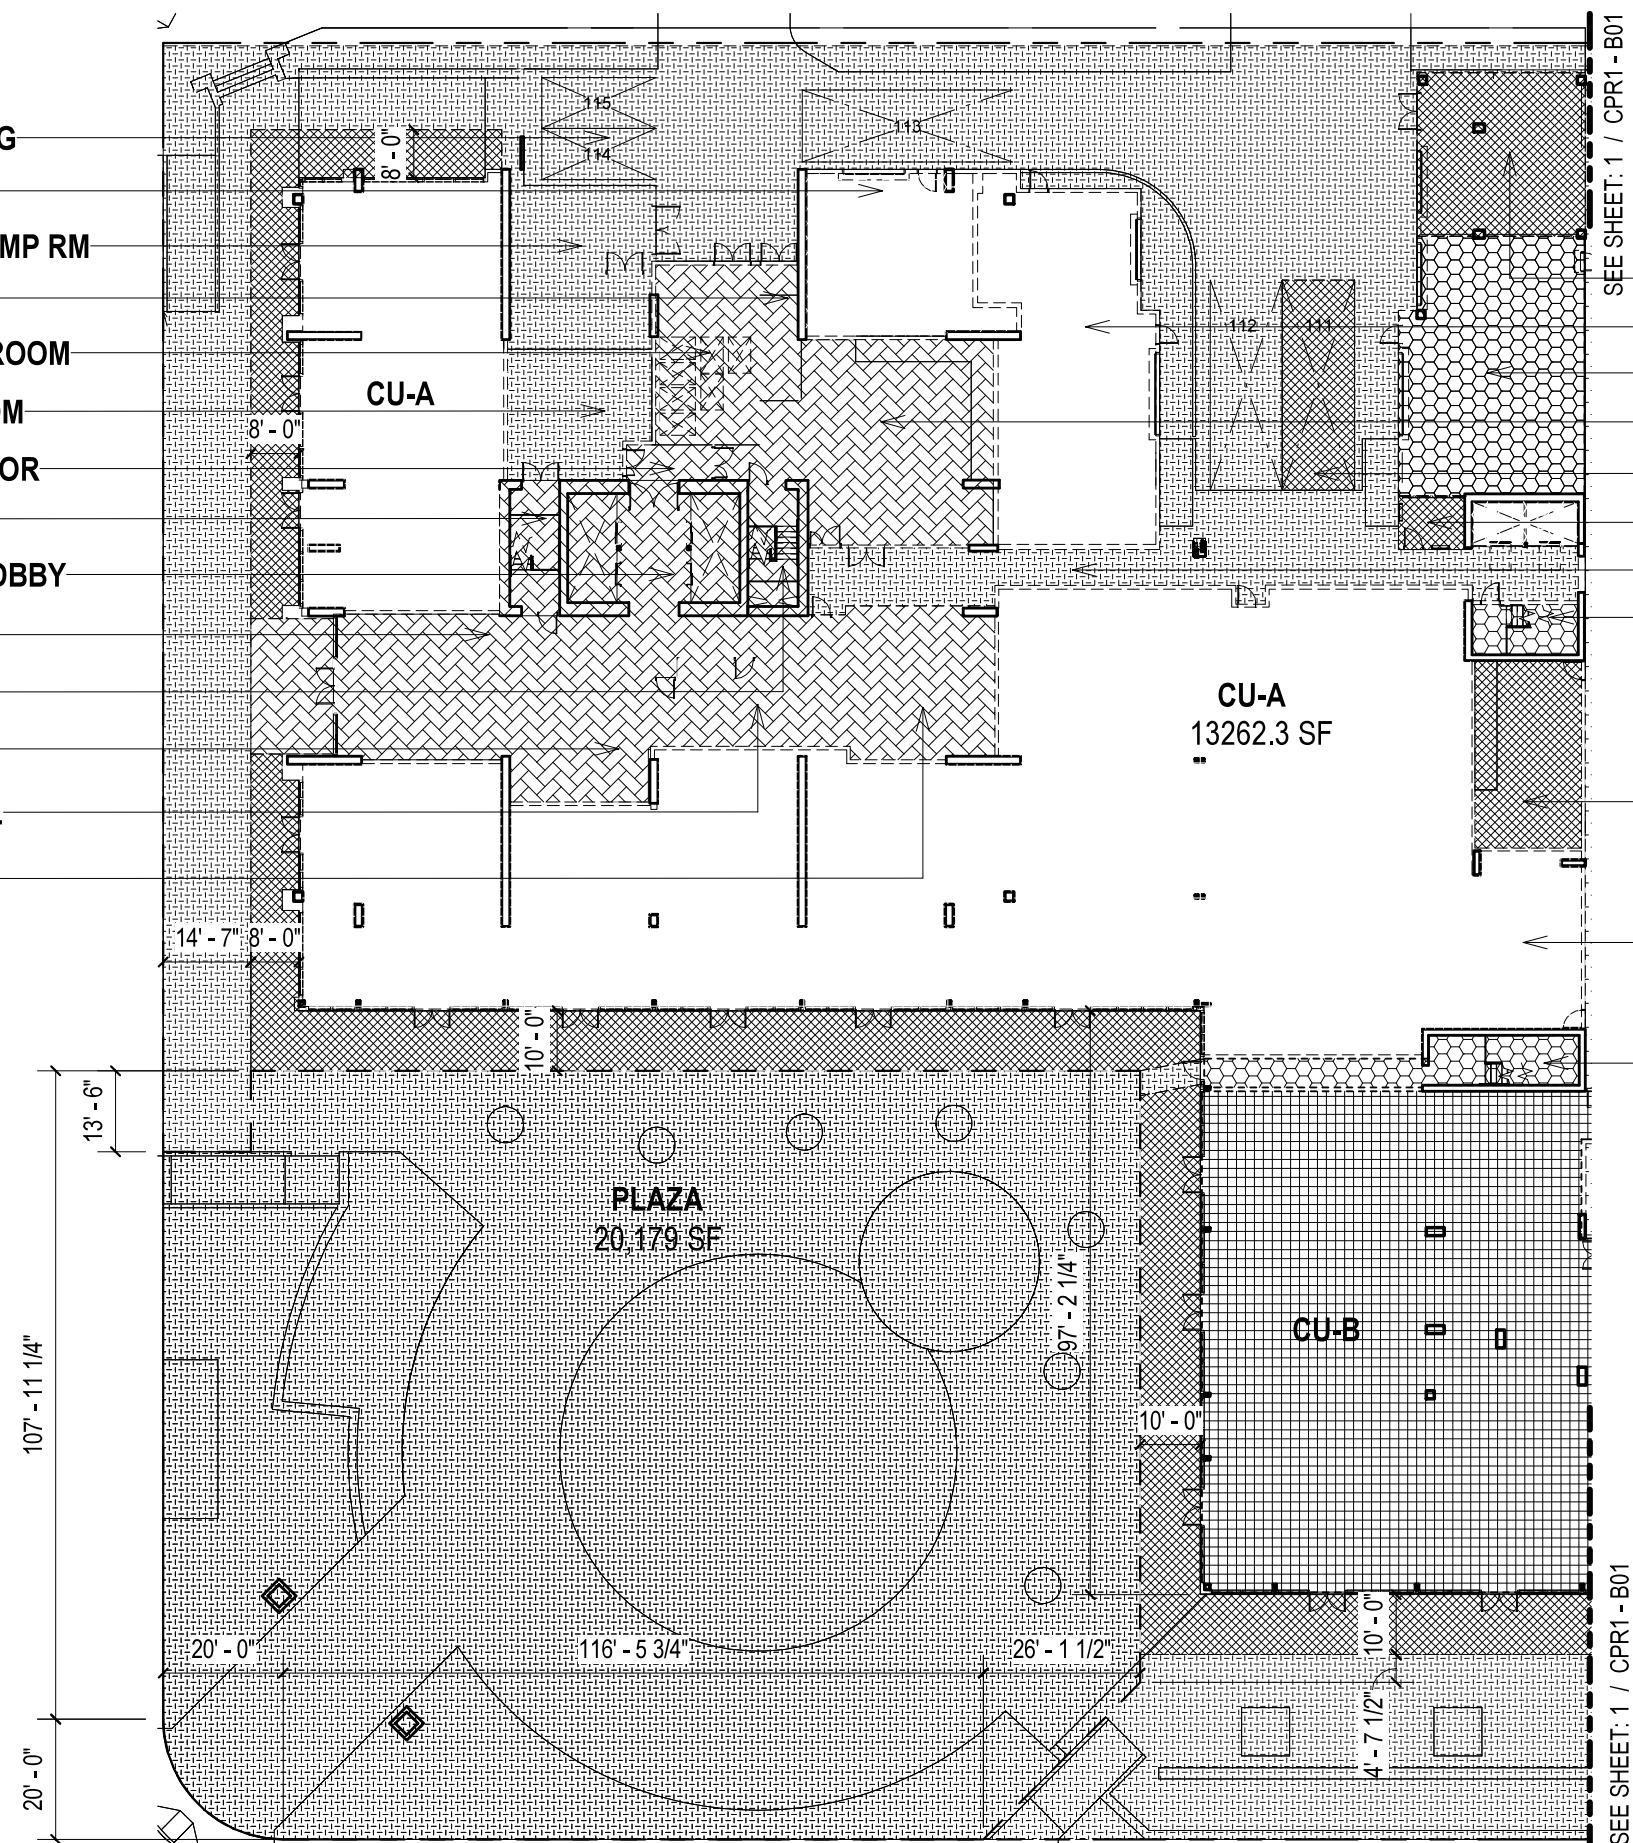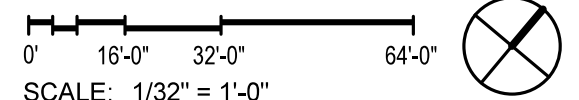

OWNER:  
KAKA'AKO BLOCK C, LLC  
1100 ALAKEA STREET,  
HONOLULU, HI 96813



ARCHITECT OF RECORD  
BENJAMIN WOO ARCHITECTS.  
600 KAPIOLANI BLVD. SUITE 402B  
HONOLULU, HAWAII 96813  
808.591.6616

KAHUINA

COOKE, AUAHI, CORAL &  
POHUKAINA ST  
KAKA'AKO, OAHU, HAWAII  
96813  
TMK: 21054001


NOTE:  
THE CONDOMINIUM MAP FOR THE CONDOMINIUM PROJECT, WHICH INCLUDES  
THIS SHEET, IS INTENDED ONLY TO SHOW THE LAYOUT, LOCATION, UNIT  
NUMBERS AND DIMENSIONS OF UNITS, AND OTHER INFORMATION REQUIRED  
BY SECTION 514B-33, HAWAII REVISED STATUTES, AS AMENDED, AND IS NOT  
INTENDED AND SHALL NOT BE DEEMED TO CONTAIN ANY REPRESENTATION  
OR WARRANTY WHATSOEVER

BLDG A - LEVEL 01 PLAN

Date:  
2025.08.28


Sheet Number:

CPR1 - A01

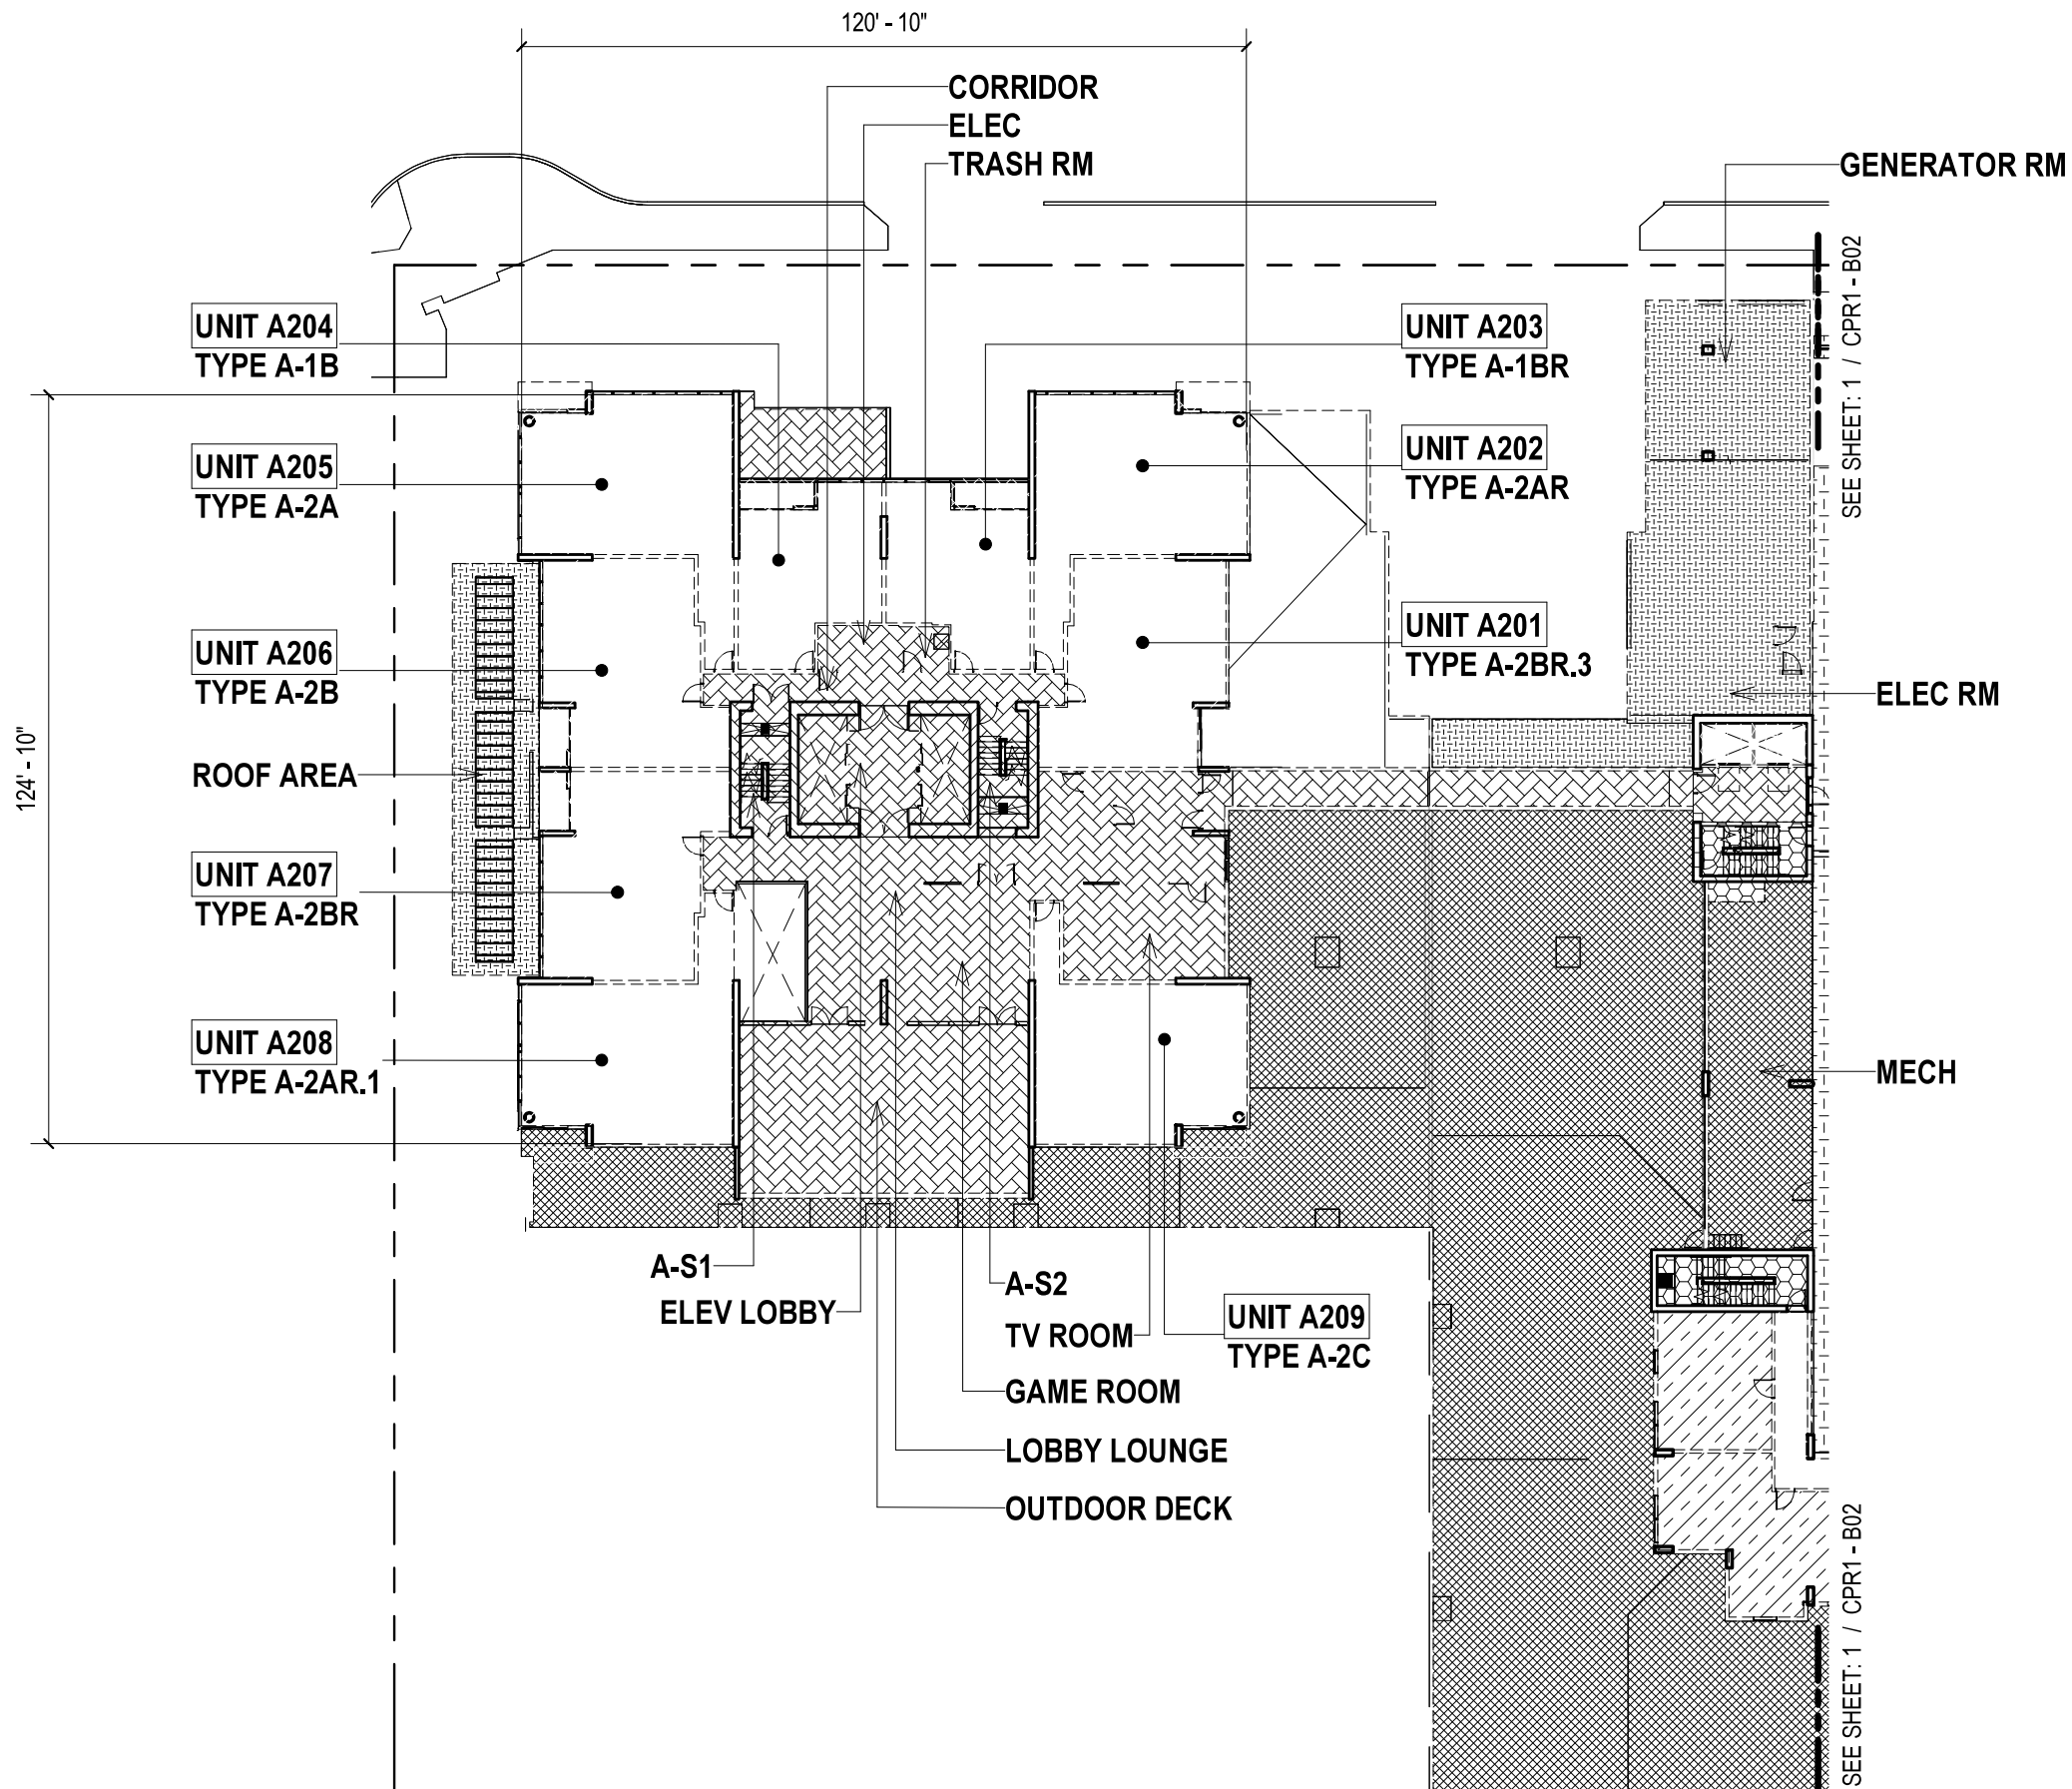

## LEGENDS

- COMMON ELEMENT
- LCE (AR): TOWER A RESIDENTIAL LIMITED COMMON ELEMENT
- LCE (RU) : RESIDENTIAL UNIT LIMITED COMMON ELEMENT
- LCE (C) : COMMERCIAL LIMITED COMMON ELEMENT
- LCE (RTL): RENTAL LIMITED COMMON ELEMENT
- LCE (AR+C): TOWER A RESIDENTIAL AND COMMERCIAL LIMITED COMMON ELEMENT
- LCE (AR+LW): TOWER A RESIDENTIAL AND LIVE-WORK LIMITED COMMON ELEMENT
- LCE (R+RTL+LW): RESIDENTIAL, RENTAL AND LIVE-WORK LIMITED COMMON ELEMENT
- RU (RTL): RENTAL UNIT
- RU (A): RESIDENTIAL UNIT, TOWER A
- PROPERTY LINE

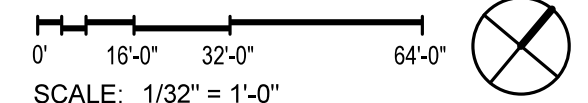

OWNER:  
KAKA'AKO BLOCK C, LLC  
1100 ALAKEA STREET,  
HONOLULU, HI 96813



ARCHITECT OF RECORD  
BENJAMIN WOO ARCHITECTS.  
600 KAPIOLANI BLVD. SUITE 402B  
HONOLULU, HAWAII 96813  
808.591.6616

**KAHUINA**

COOKE, AUAHI, CORAL &  
POHUKAINA ST  
KAKA'AKO, OAHU, HAWAII  
96813  
TMK: 21054001


NOTE:  
THE CONDOMINIUM MAP FOR THE CONDOMINIUM PROJECT, WHICH INCLUDES  
THIS SHEET, IS INTENDED ONLY TO SHOW THE LAYOUT, LOCATION, UNIT  
NUMBERS AND DIMENSIONS OF UNITS, AND OTHER INFORMATION REQUIRED  
BY SECTION 514B-33, HAWAII REVISED STATUTES, AS AMENDED, AND IS NOT  
INTENDED AND SHALL NOT BE DEEMED TO CONTAIN ANY REPRESENTATION  
OR WARRANTY WHATSOEVER

**BLDG A - LEVEL 02 PLAN**

Date:  
2025.08.28


Sheet Number:

**CPR1 - A02**

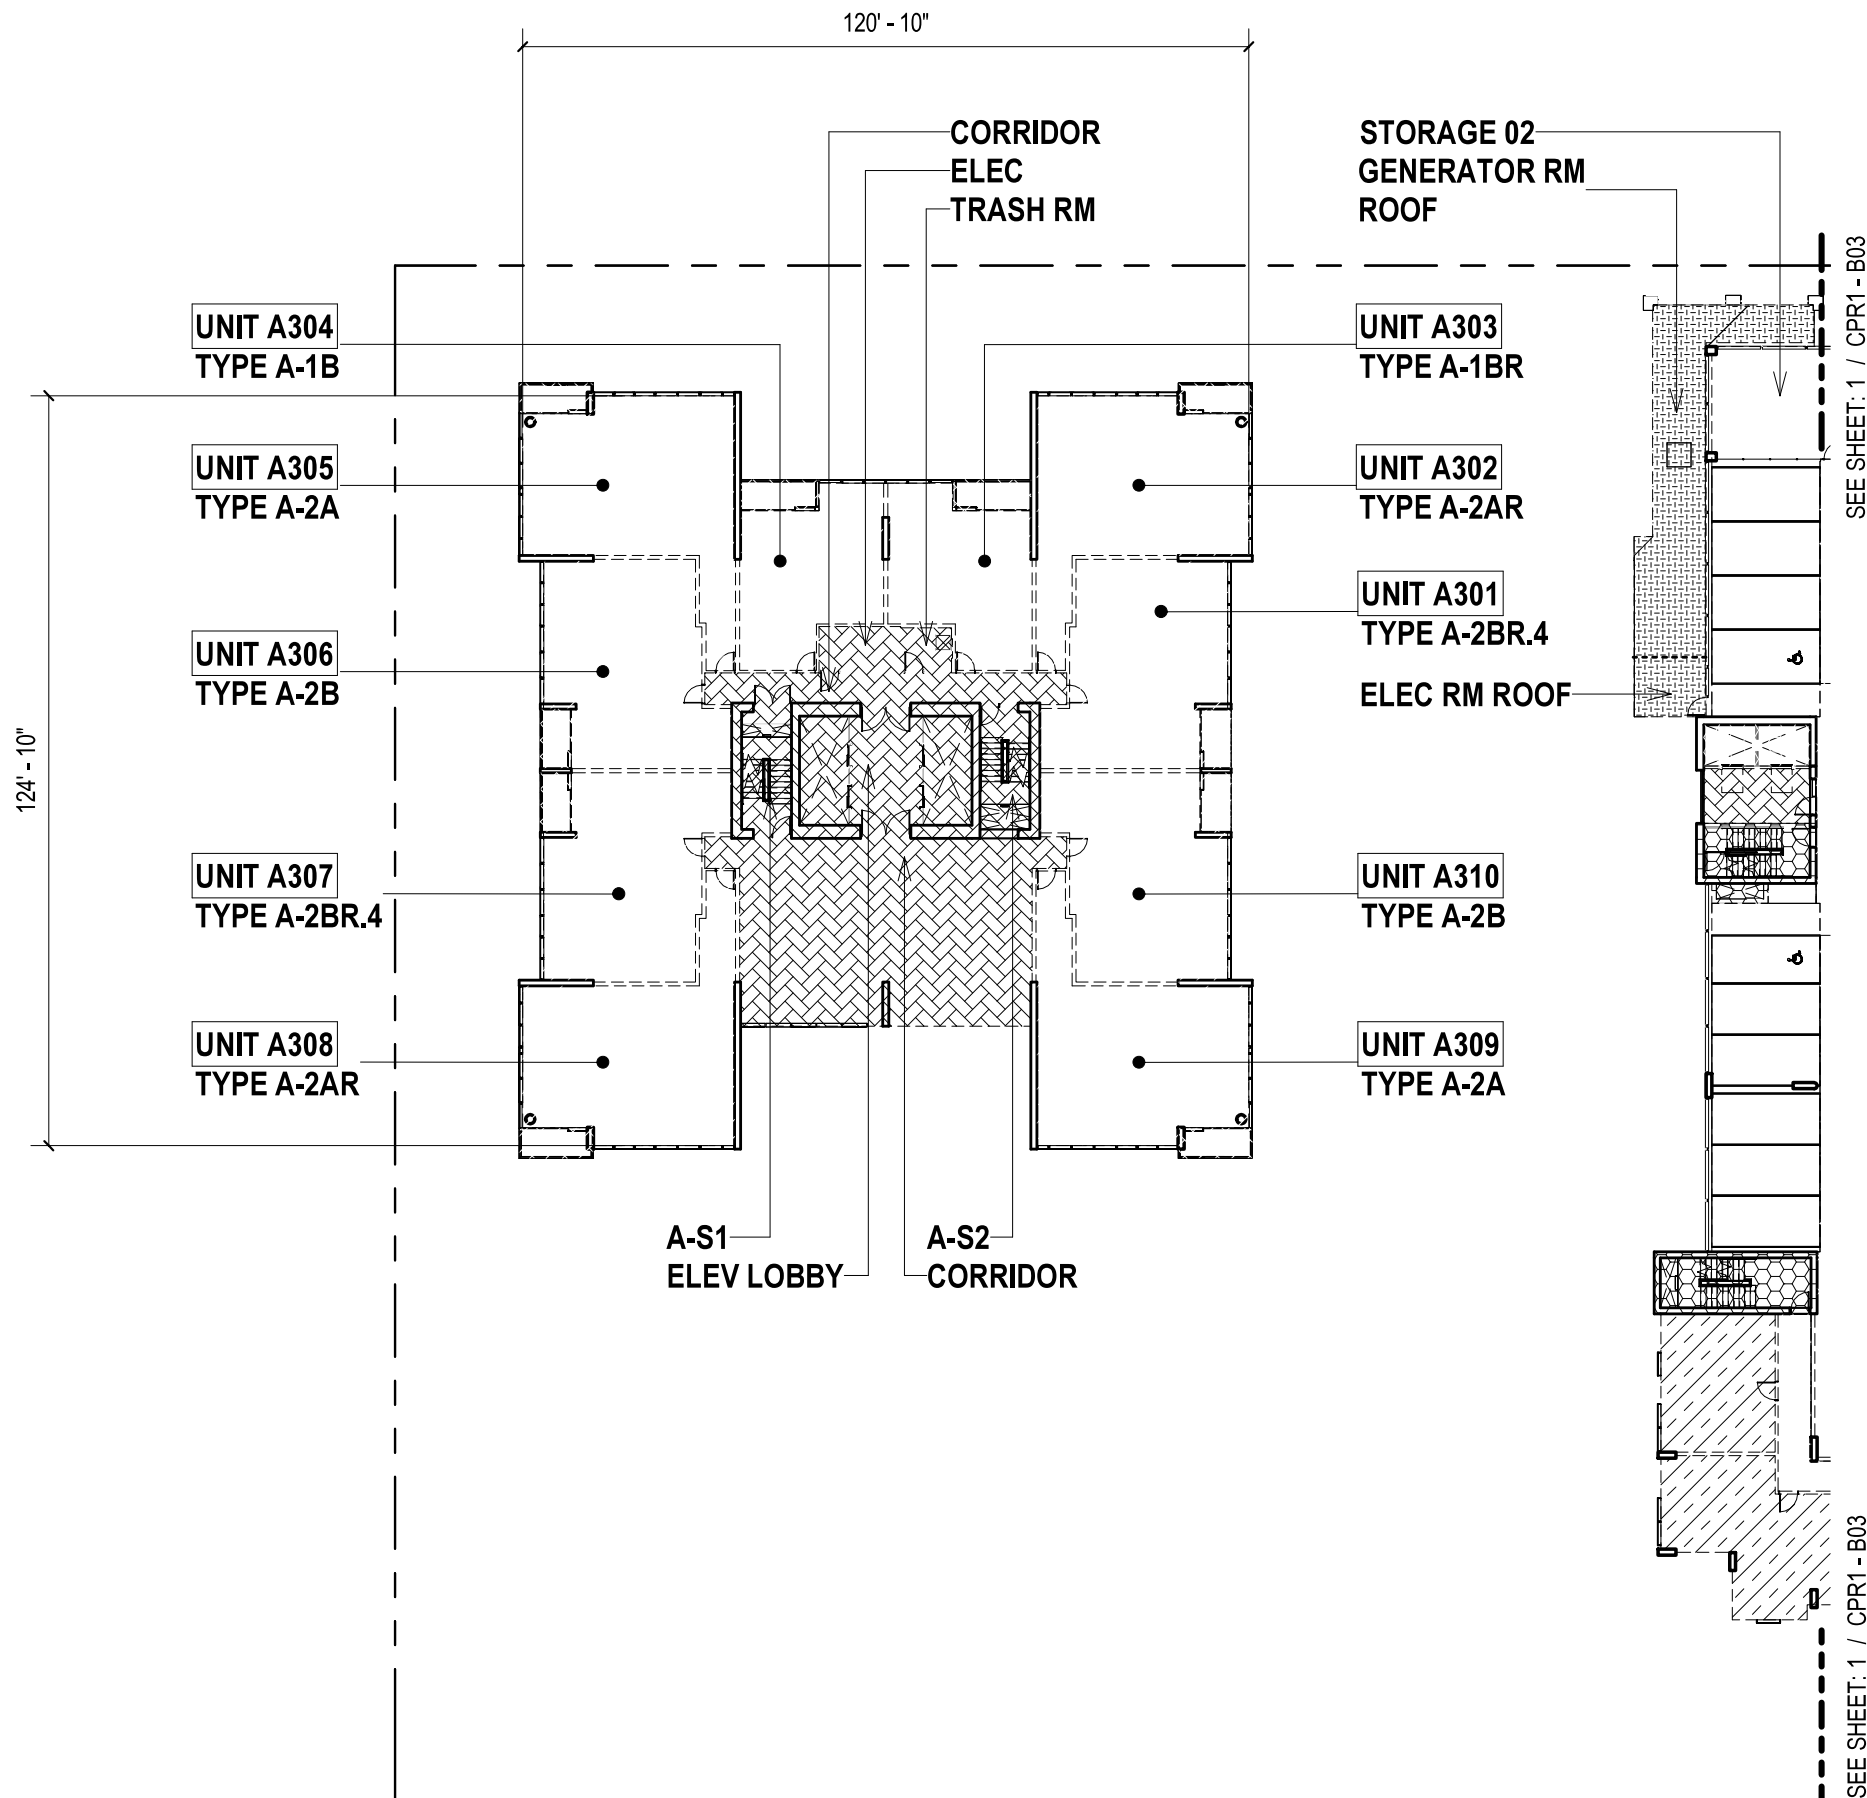

# LEGENDS

- COMMON ELEMENT
- LCE (AR): TOWER A RESIDENTIAL LIMITED COMMON ELEMENT
- LCE (RU) : RESIDENTIAL UNIT LIMITED COMMON ELEMENT
- LCE (RTL): RENTAL LIMITED COMMON ELEMENT
- LCE (AR+LW): TOWER A RESIDENTIAL AND LIVE-WORK LIMITED COMMON ELEMENT
- LCE (R+RTL+LW): RESIDENTIAL, RENTAL AND LIVE-WORK LIMITED COMMON ELEMENT
- RU (RTL): RENTAL UNIT
- RU (A): RESIDENTIAL UNIT, TOWER A
- UNIT LCE
- PROPERTY LINE

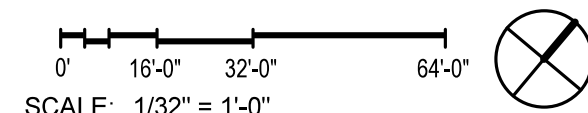

OWNER:  
KAKA'AKO BLOCK C, LLC  
1100 ALAKEA STREET,  
HONOLULU, HI 96813



ARCHITECT OF RECORD  
BENJAMIN WOO ARCHITECTS.  
600 KAPIOLANI BLVD. SUITE 402B  
HONOLULU, HAWAII 96813  
808.591.6616

**KAHUINA**

COOKE, AUAHI, CORAL &  
POHUKAINA ST  
KAKA'AKO, OAHU, HAWAII  
96813  
TMK: 21054001


NOTE:  
THE CONDOMINIUM MAP FOR THE CONDOMINIUM PROJECT, WHICH INCLUDES  
THIS SHEET, IS INTENDED ONLY TO SHOW THE LAYOUT, LOCATION, UNIT  
NUMBERS AND DIMENSIONS OF UNITS, AND OTHER INFORMATION REQUIRED  
BY SECTION 514B-33, HAWAII REVISED STATUTES, AS AMENDED, AND IS NOT  
INTENDED AND SHALL NOT BE DEEMED TO CONTAIN ANY REPRESENTATION  
OR WARRANTY WHATSOEVER

**BLDG A - LEVEL 03 PLAN**


Date:  
2025.08.28

Sheet Number:

**CPR1 - A03**

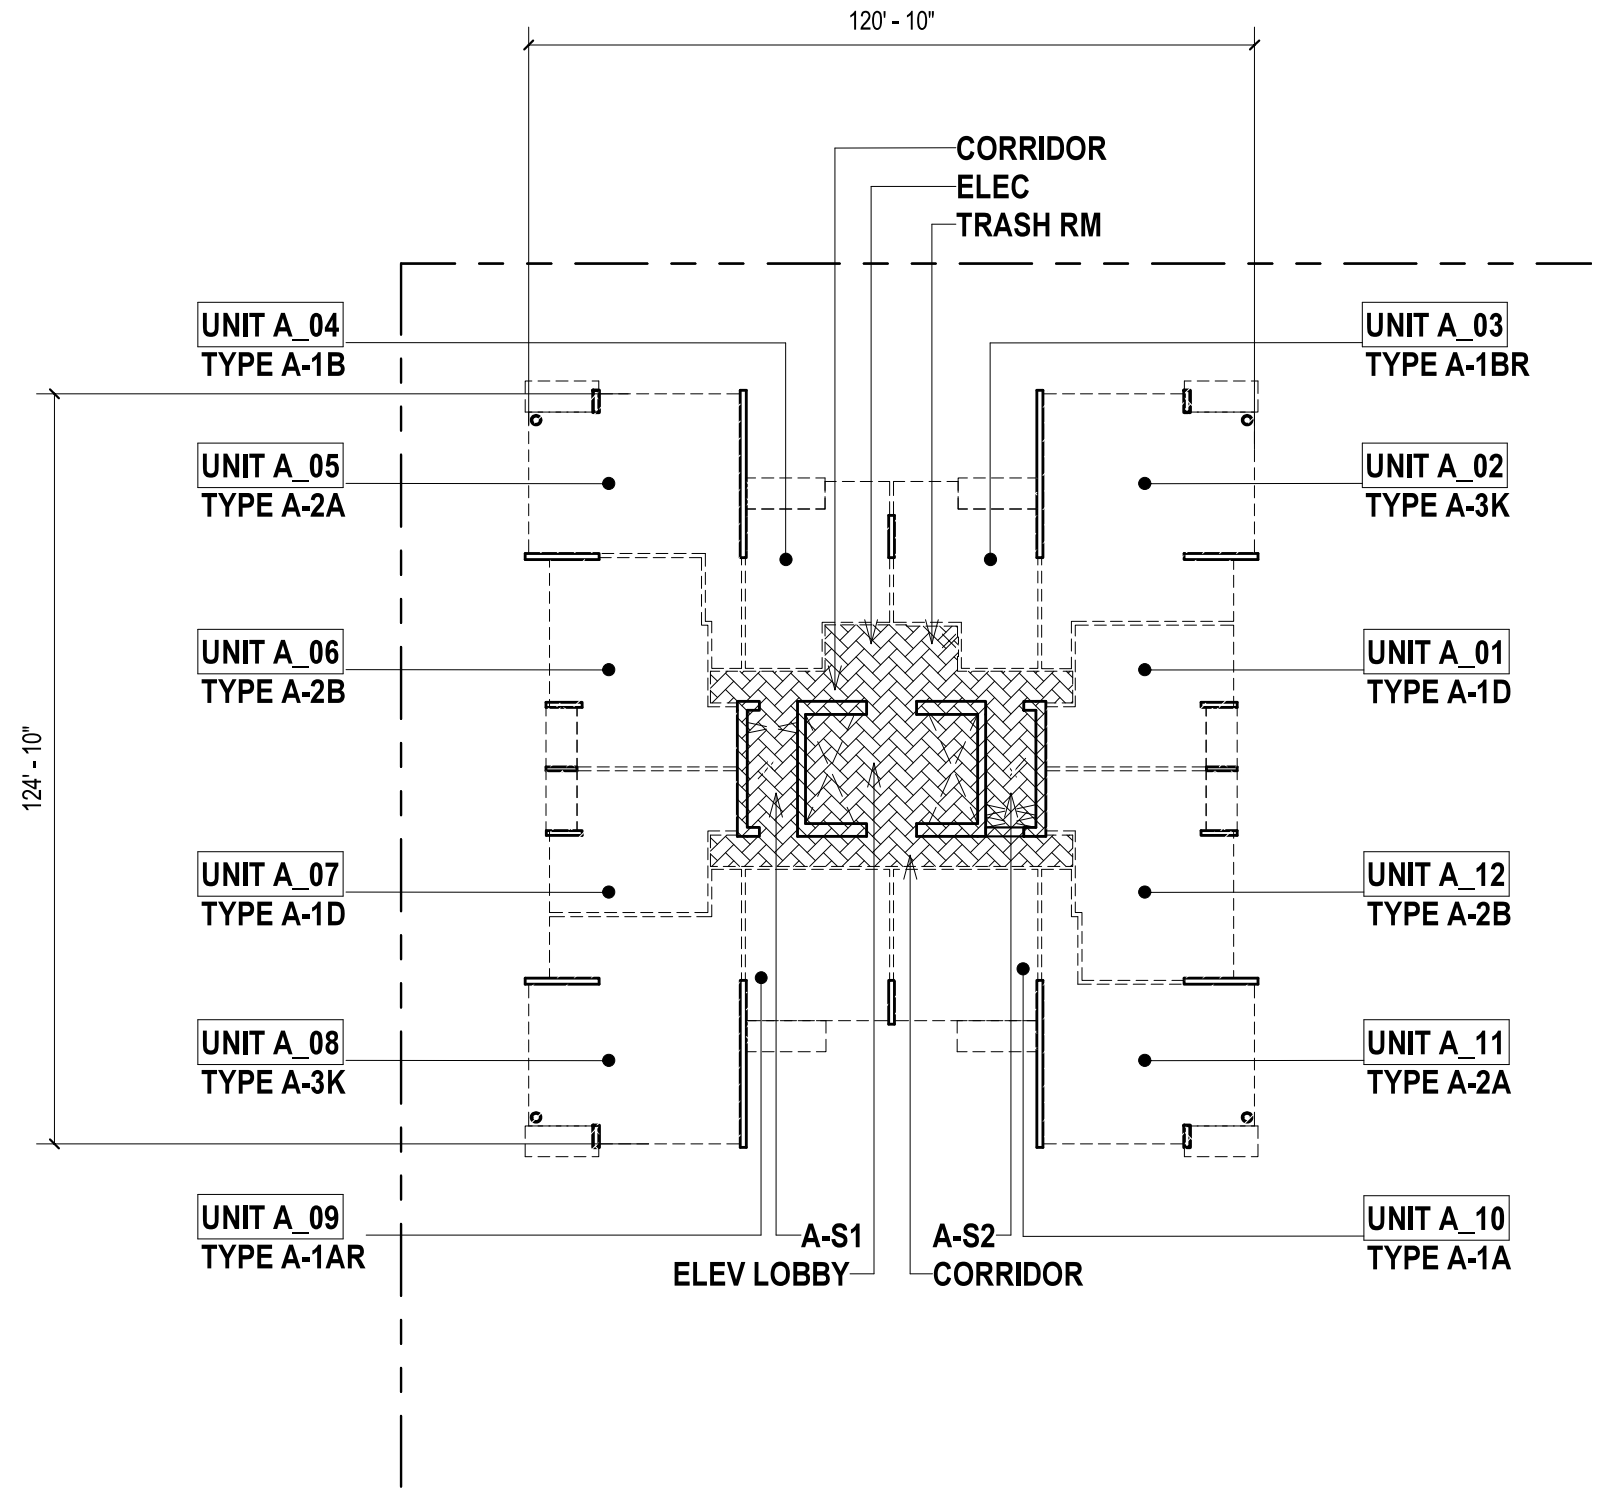

- LEGENDS**
- LCE (AR): TOWER A RESIDENTIAL LIMITED COMMON ELEMENT
  - LCE (RU) : RESIDENTIAL UNIT LIMITED COMMON ELEMENT
  - RU (A): RESIDENTIAL UNIT, TOWER A
  - PROPERTY LINE

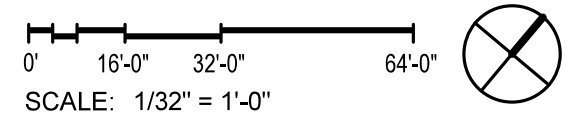

OWNER:  
KAKA'AKO BLOCK C, LLC  
1100 ALAKEA STREET,  
HONOLULU, HI 96813

 ARCHITECT OF RECORD  
BENJAMIN WOO ARCHITECTS.  
600 KAPIOLANI BLVD. SUITE 402B  
HONOLULU, HAWAII 96813  
808.591.6616

**KAHUINA**  
COOKE, AUAHI, CORAL &  
POHUKAINA ST  
KAKA'AKO, OAHU, HAWAII  
96813  
TMK: 21054001


NOTE:  
THE CONDOMINIUM MAP FOR THE CONDOMINIUM PROJECT, WHICH INCLUDES  
THIS SHEET, IS INTENDED ONLY TO SHOW THE LAYOUT, LOCATION, UNIT  
NUMBERS AND DIMENSIONS OF UNITS, AND OTHER INFORMATION REQUIRED  
BY SECTION 514B-33, HAWAII REVISED STATUTES, AS AMENDED, AND IS NOT  
INTENDED AND SHALL NOT BE DEEMED TO CONTAIN ANY REPRESENTATION  
OR WARRANTY WHATSOEVER

**BLDG A - LEVEL 04A PLAN  
(05A-10A, 12A-31A SIM.)**


Date:  
2025.08.28

Sheet Number:  
**CPR1 - A04**



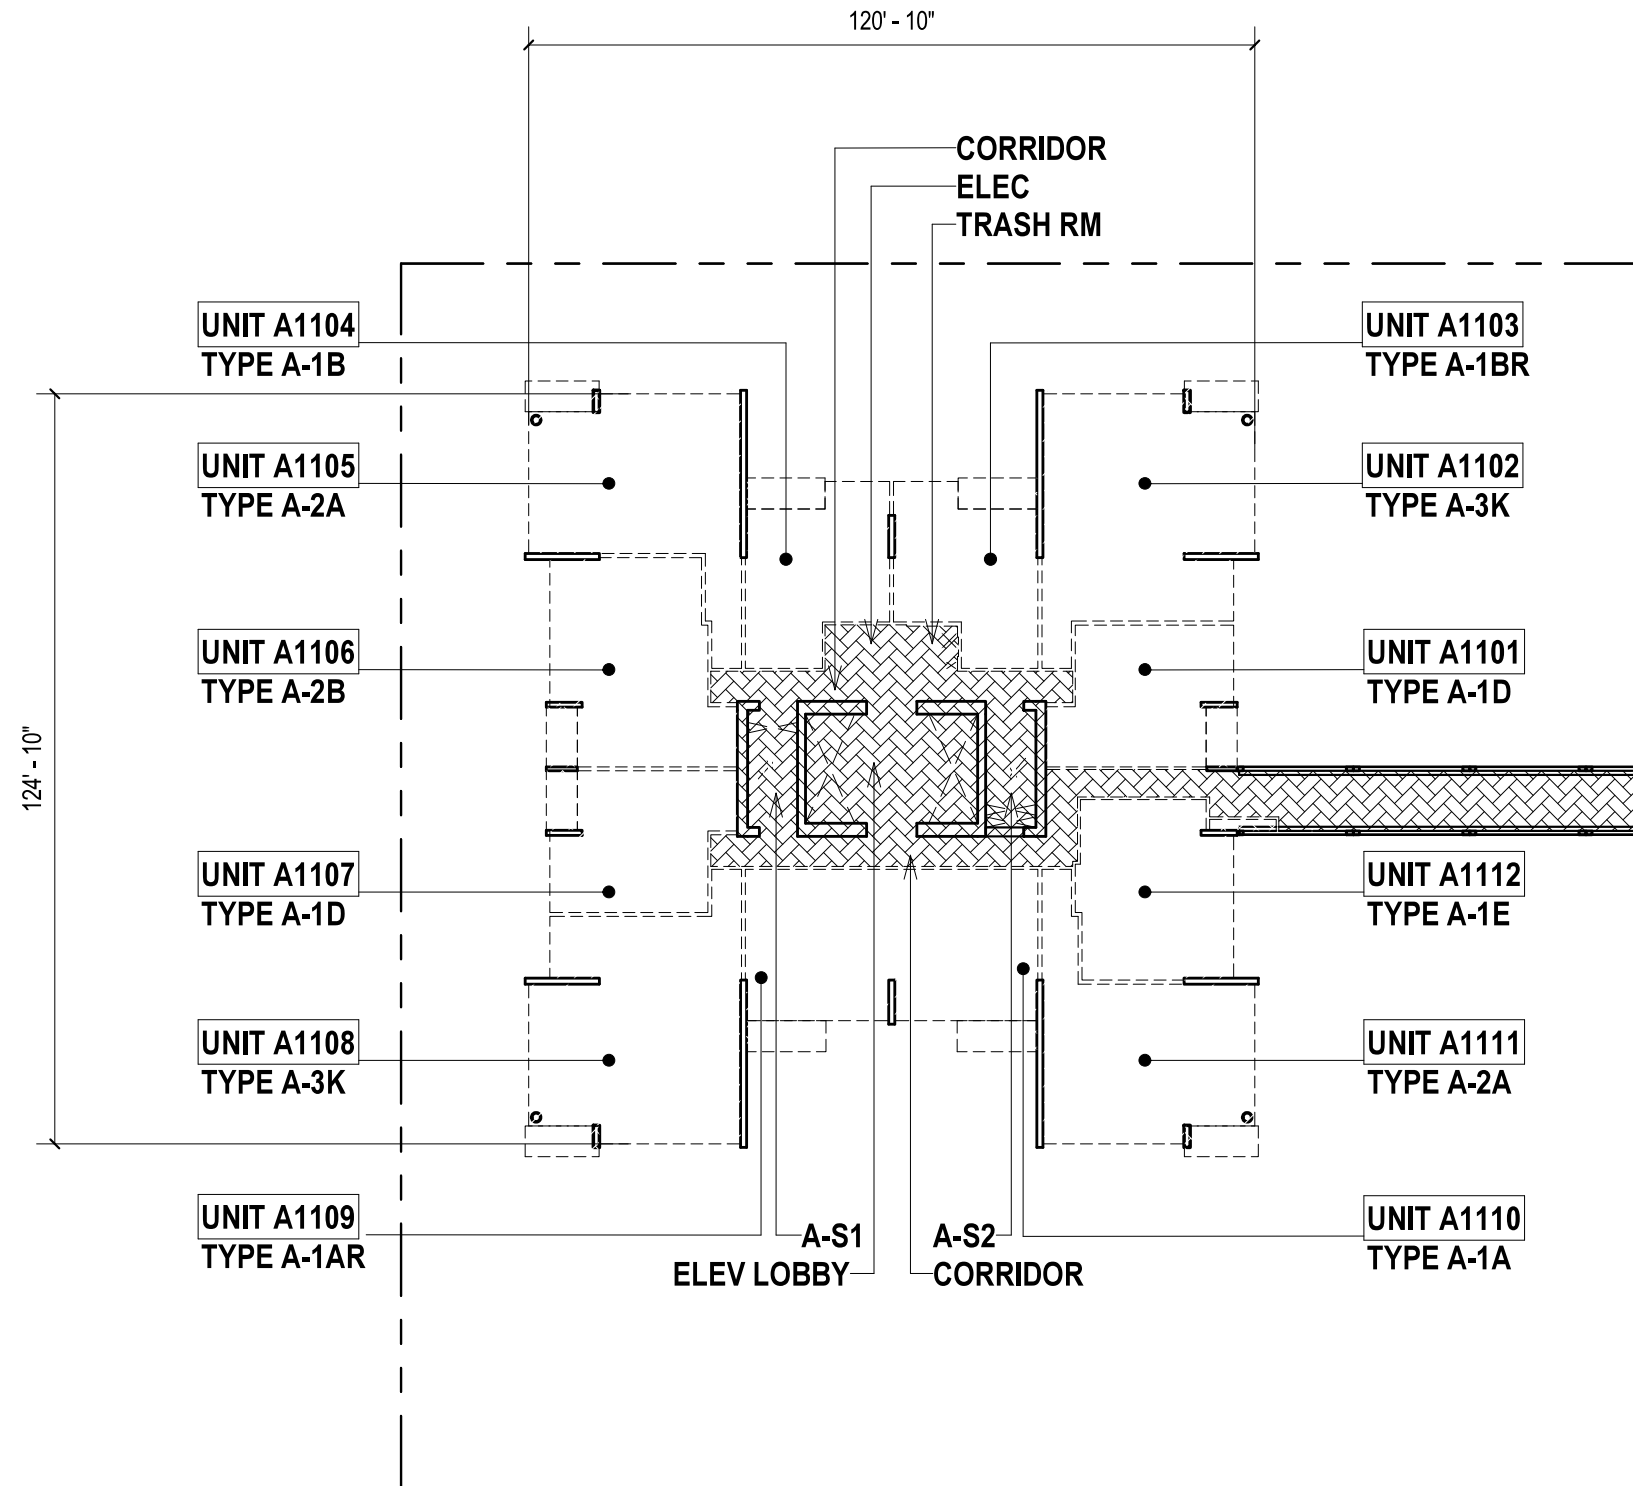

- LEGENDS**
- LCE (AR): TOWER A RESIDENTIAL LIMITED COMMON ELEMENT
  - LCE (RU) : RESIDENTIAL UNIT LIMITED COMMON ELEMENT
  - RU (A): RESIDENTIAL UNIT, TOWER A
  - PROPERTY LINE

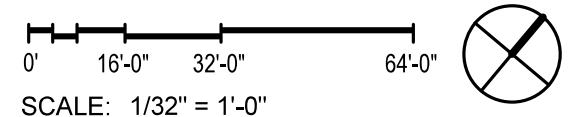


OWNER:  
KAKA'AKO BLOCK C, LLC  
1100 ALAKEA STREET,  
HONOLULU, HI 96813

ARCHITECT OF RECORD  
 BENJAMIN WOO ARCHITECTS.  
600 KAPIOLANI BLVD. SUITE 402B  
HONOLULU, HAWAII 96813  
808.591.6616

**KAHUINA**  
COOKE, AUAHI, CORAL &  
POHUKAINA ST  
KAKA'AKO, OAHU, HAWAII  
96813  
TMK: 21054001


NOTE:  
THE CONDOMINIUM MAP FOR THE CONDOMINIUM PROJECT, WHICH INCLUDES  
THIS SHEET, IS INTENDED ONLY TO SHOW THE LAYOUT, LOCATION, UNIT  
NUMBERS AND DIMENSIONS OF UNITS, AND OTHER INFORMATION REQUIRED  
BY SECTION 514B-33, HAWAII REVISED STATUTES, AS AMENDED, AND IS NOT  
INTENDED AND SHALL NOT BE DEEMED TO CONTAIN ANY REPRESENTATION  
OR WARRANTY WHATSOEVER

**BLDG A - LEVEL 11 PLAN**  
Date:  
2025.08.28  
Sheet Number:  
**CPR1 - A11**

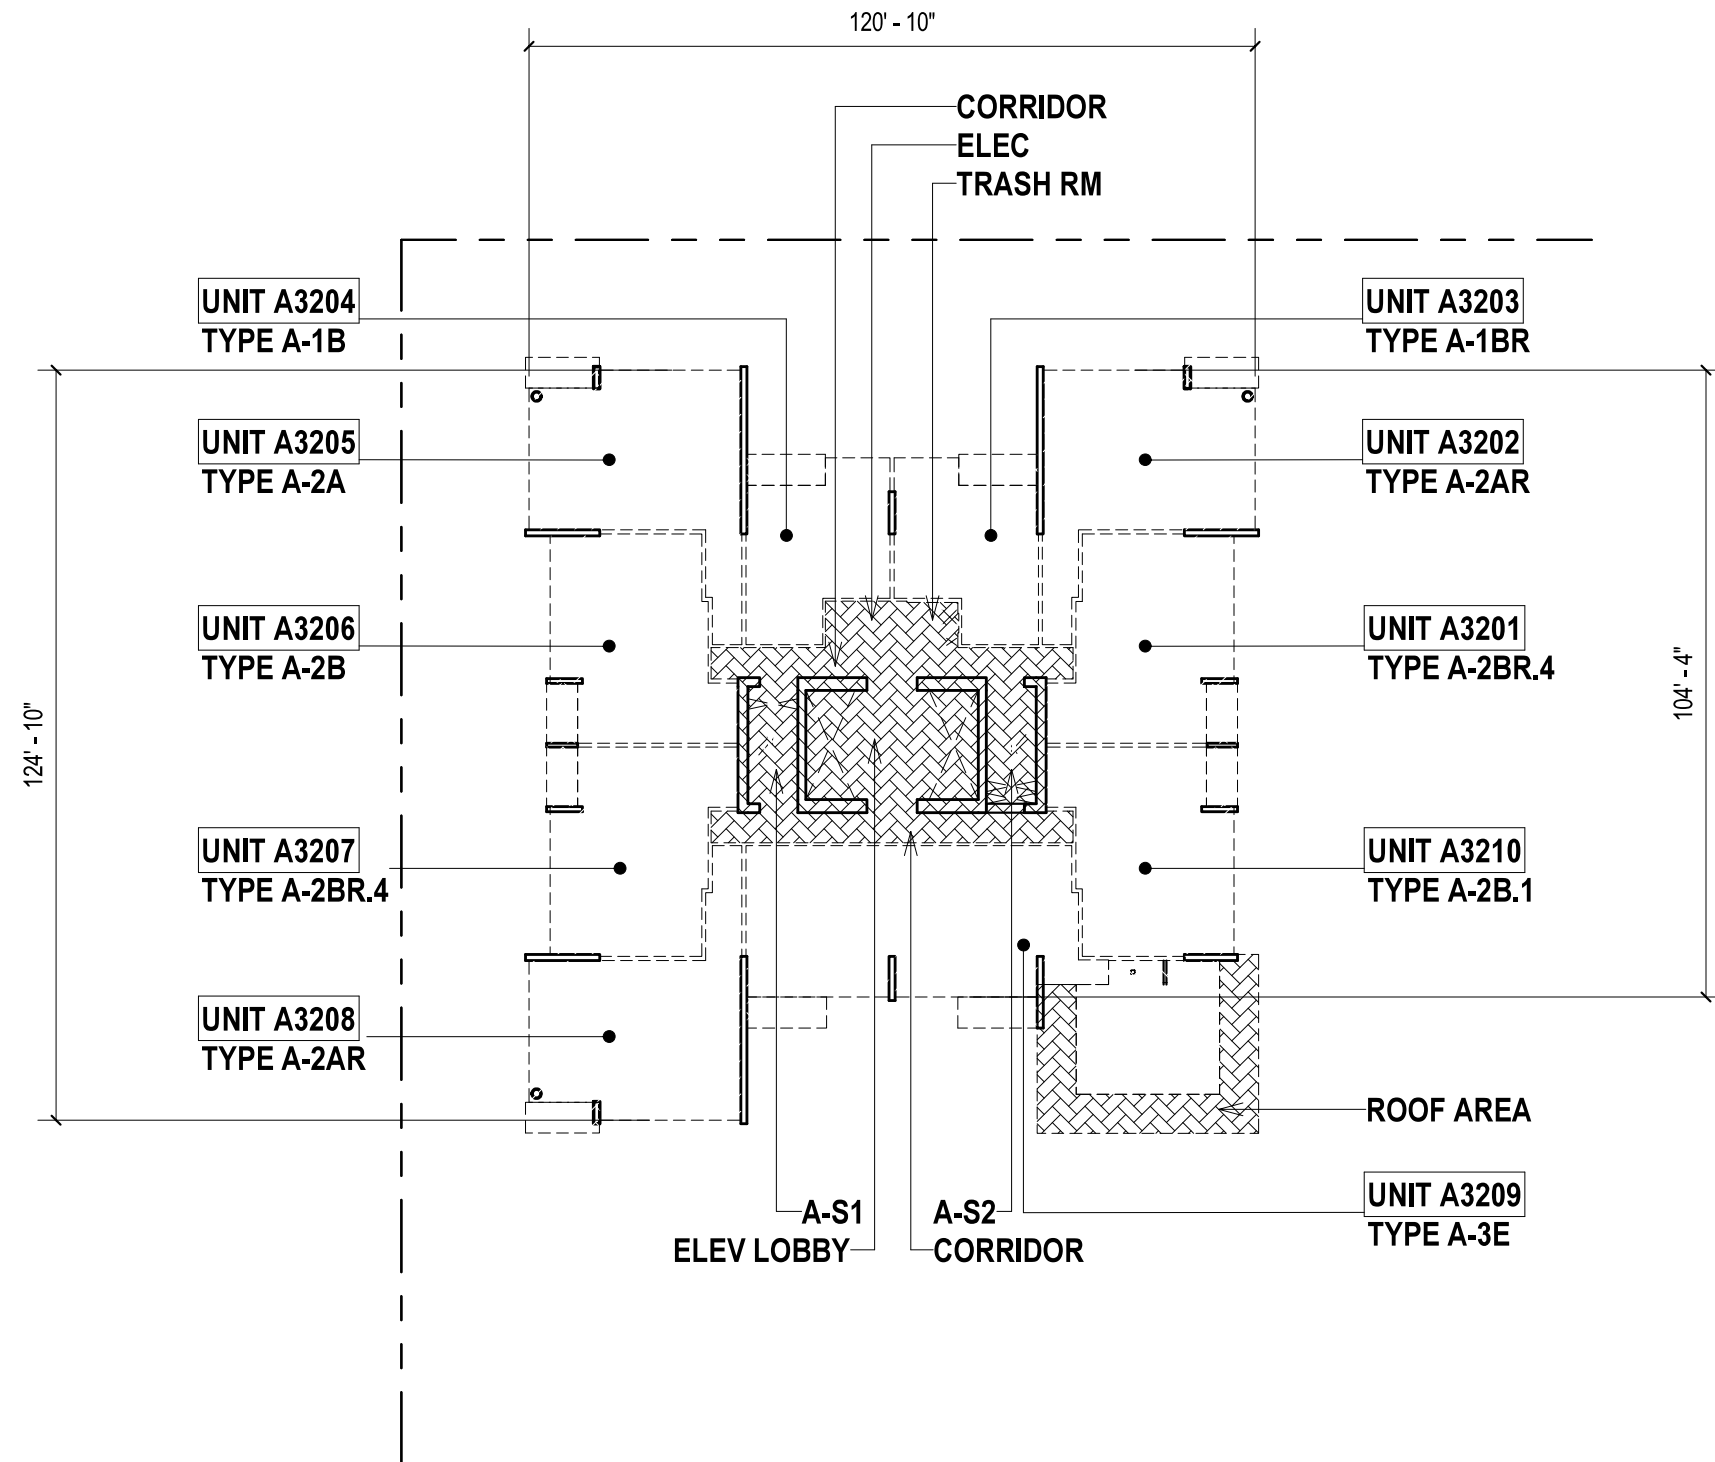

**LEGENDS**

- LCE (AR): TOWER A RESIDENTIAL LIMITED COMMON ELEMENT
- LCE (RU) : RESIDENTIAL UNIT LIMITED COMMON ELEMENT
- RU (A): RESIDENTIAL UNIT, TOWER A
- PROPERTY LINE

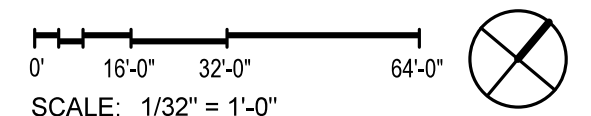

OWNER:  
KAKA'AKO BLOCK C, LLC  
1100 ALAKEA STREET,  
HONOLULU, HI 96813



ARCHITECT OF RECORD  
BENJAMIN WOO ARCHITECTS.  
600 KAPIOLANI BLVD. SUITE 402B  
HONOLULU, HAWAII 96813  
808.591.6616

**KAHUINA**

COOKE, AUAHI, CORAL &  
POHUKAINA ST  
KAKA'AKO, OAHU, HAWAII  
96813  
TMK: 21054001

NOTE:  
THE CONDOMINIUM MAP FOR THE CONDOMINIUM PROJECT, WHICH INCLUDES  
THIS SHEET, IS INTENDED ONLY TO SHOW THE LAYOUT, LOCATION, UNIT  
NUMBERS AND DIMENSIONS OF UNITS, AND OTHER INFORMATION REQUIRED  
BY SECTION 514B-33, HAWAII REVISED STATUTES, AS AMENDED, AND IS NOT  
INTENDED AND SHALL NOT BE DEEMED TO CONTAIN ANY REPRESENTATION  
OR WARRANTY WHATSOEVER

**BLDG A - LEVEL 32 PLAN**

Date:  
2025.08.28

Sheet Number:

**CPR1 - A32**





- LEGENDS
- LCE (AR): TOWER A RESIDENTIAL LIMITED COMMON ELEMENT

LCE (RU) : RESIDENTIAL UNIT LIMITED COMMON ELEMENT

RU (A): RESIDENTIAL UNIT, TOWER A

PROPERTY LINE

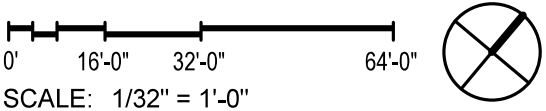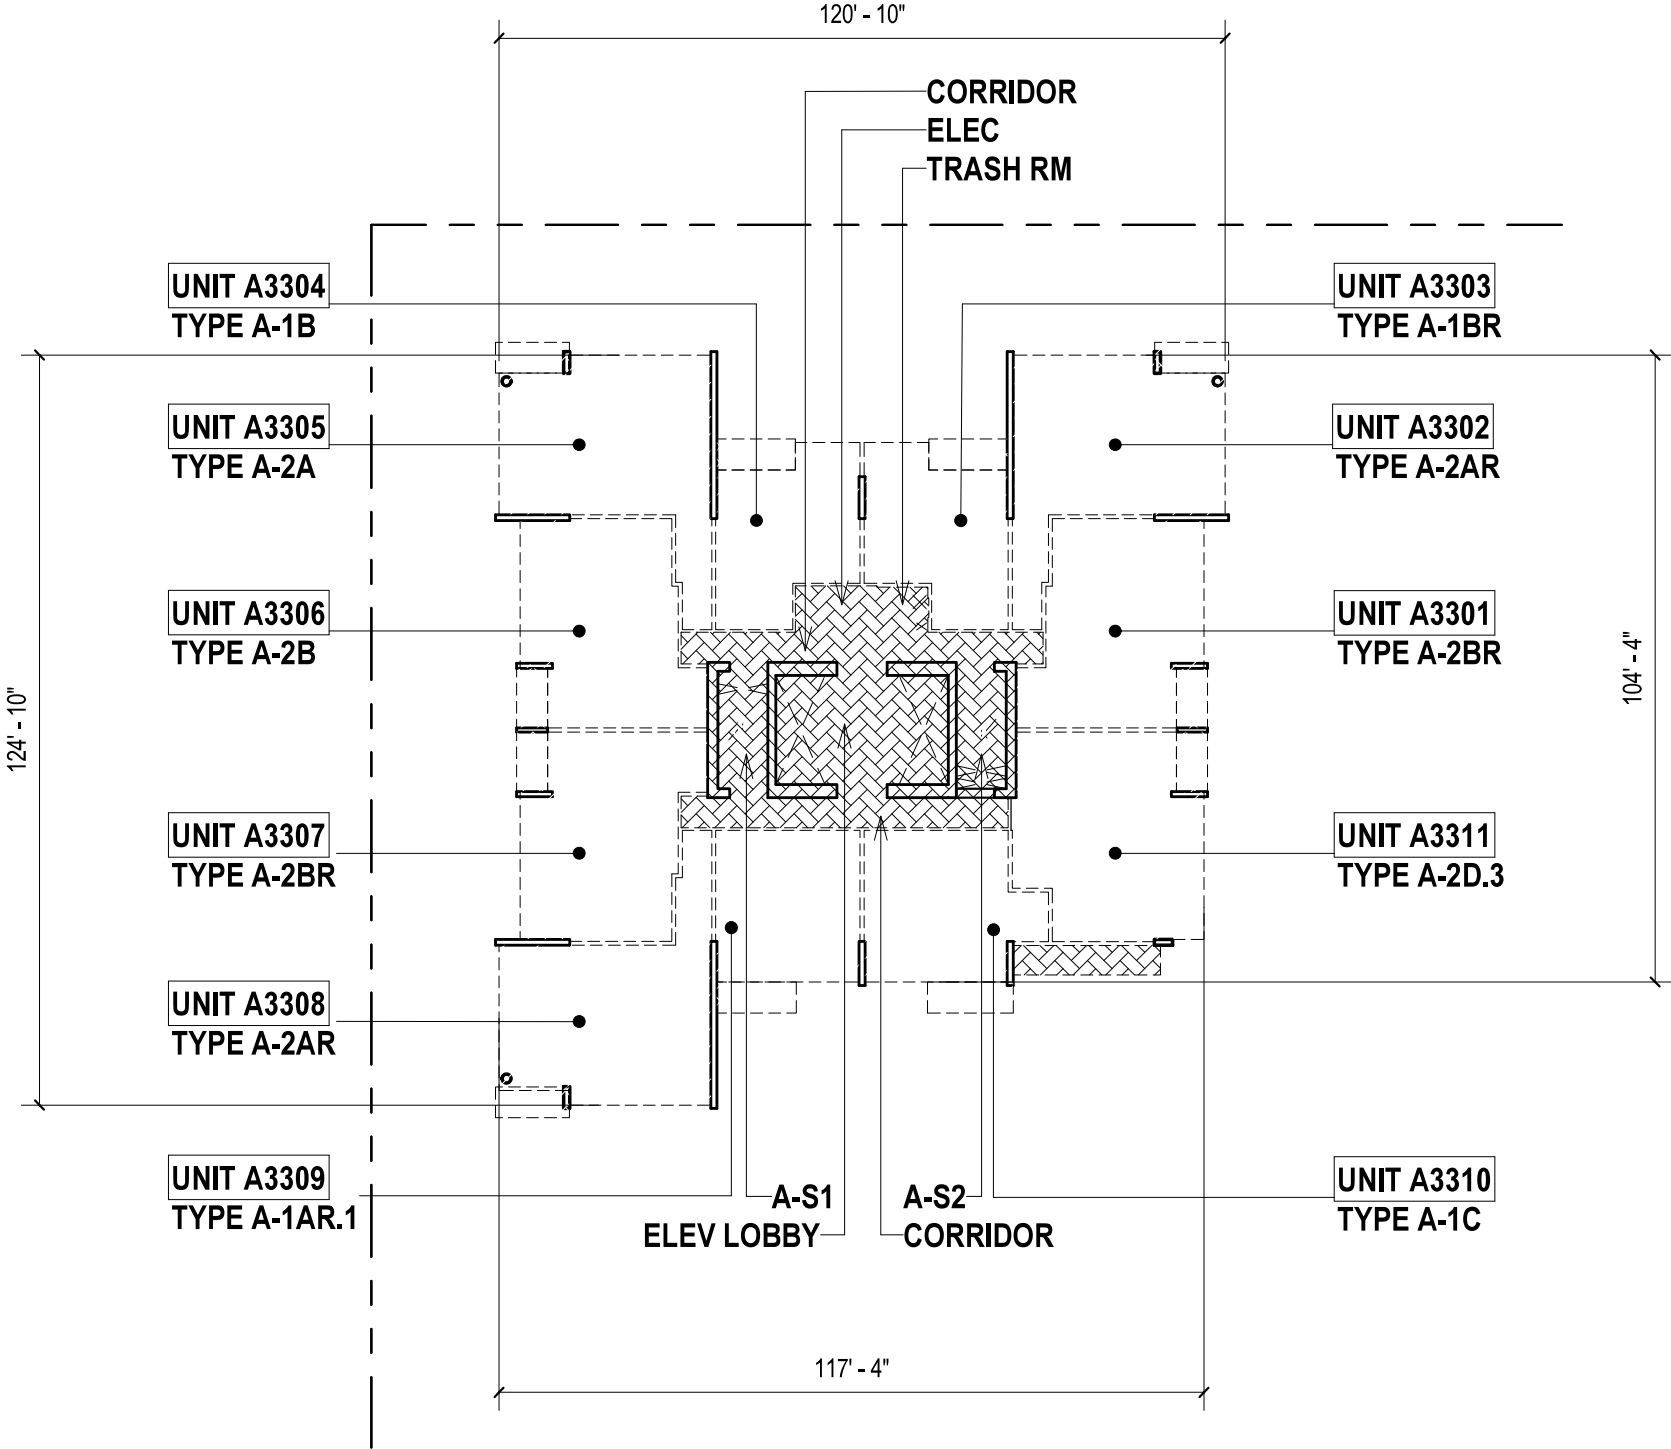

OWNER:  
KAKA'AKO BLOCK C, LLC  
1100 ALAKEA STREET,  
HONOLULU, HI 96813

ARCHITECT OF RECORD  
BENJAMIN WOO ARCHITECTS.  
600 KAPIOLANI BLVD. SUITE 402B  
HONOLULU, HAWAII 96813  
808.591.6616

KAHUINA

COOKE, AUAHI, CORAL &  
POHUKAINA ST  
KAKA'AKO, OAHU, HAWAII  
96813  
TMK: 21054001


NOTE:  
THE CONDOMINIUM MAP FOR THE CONDOMINIUM PROJECT, WHICH INCLUDES  
THIS SHEET, IS INTENDED ONLY TO SHOW THE LAYOUT, LOCATION, UNIT  
NUMBERS AND DIMENSIONS OF UNITS, AND OTHER INFORMATION REQUIRED  
BY SECTION 514B-33, HAWAII REVISED STATUTES, AS AMENDED, AND IS NOT  
INTENDED AND SHALL NOT BE DEEMED TO CONTAIN ANY REPRESENTATION  
OR WARRANTY WHATSOEVER

BLDG A - LEVEL 33 PLAN

Date:  
2025.08.28

Sheet Number:

CPR1 - A33

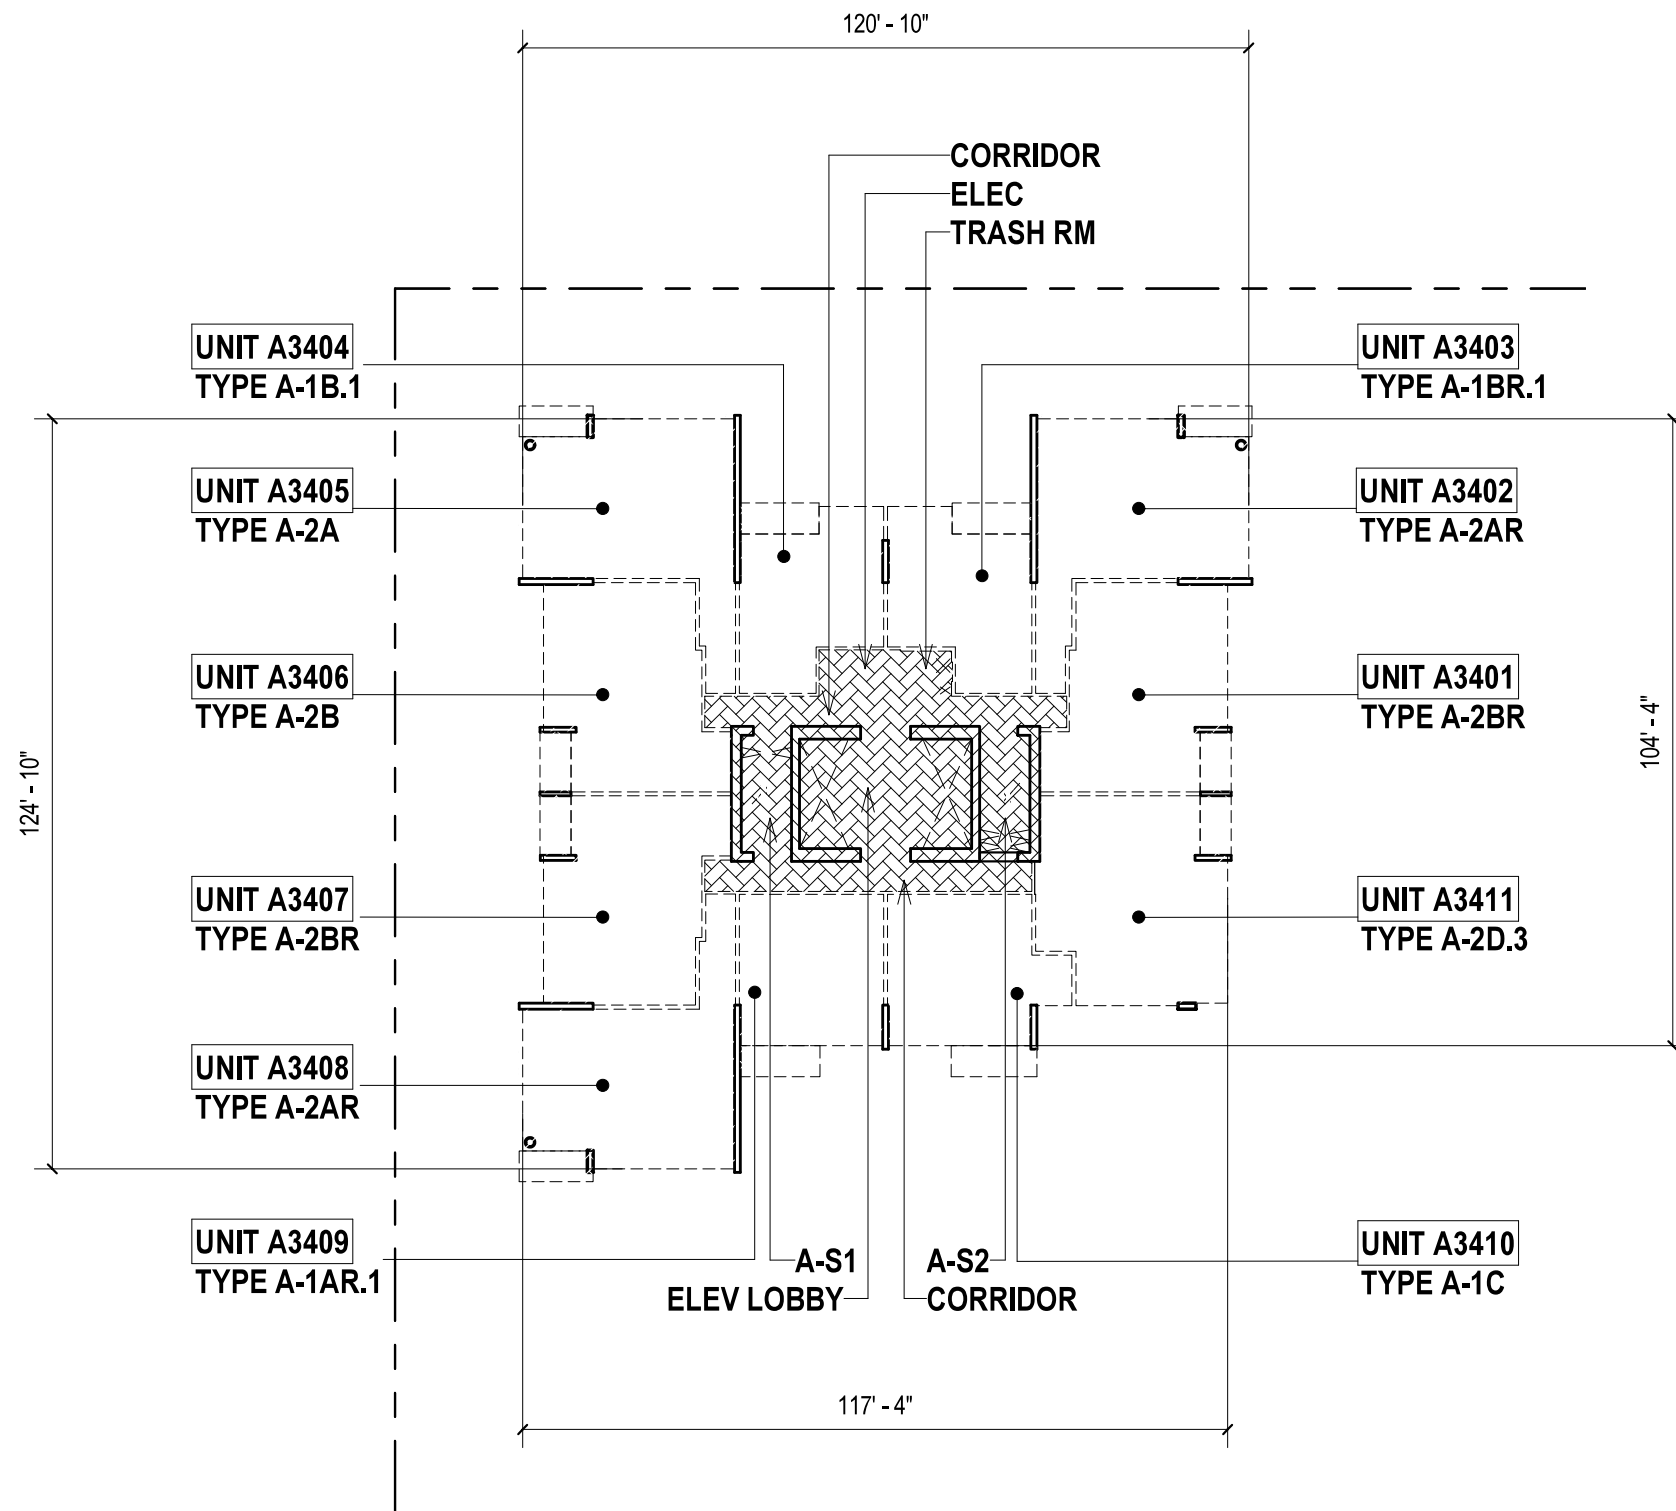

## LEGENDS

- LCE (AR): TOWER A RESIDENTIAL LIMITED COMMON ELEMENT
- LCE (RU) : RESIDENTIAL UNIT LIMITED COMMON ELEMENT
- RU (A): RESIDENTIAL UNIT, TOWER A
- PROPERTY LINE

0' 16'-0" 32'-0" 64'-0"

SCALE: 1/32" = 1'-0"



OWNER:  
KAKA'AKO BLOCK C, LLC  
1100 ALAKEA STREET,  
HONOLULU, HI 96813



ARCHITECT OF RECORD  
BENJAMIN WOO ARCHITECTS.  
600 KAPIOLANI BLVD. SUITE 402B  
HONOLULU, HAWAII 96813  
808.591.6616

**KAHUINA**

COOKE, AUAHI, CORAL &  
POHUKAINA ST  
KAKA'AKO, OAHU, HAWAII  
96813  
TMK: 21054001


NOTE:  
THE CONDOMINIUM MAP FOR THE CONDOMINIUM PROJECT, WHICH INCLUDES  
THIS SHEET, IS INTENDED ONLY TO SHOW THE LAYOUT, LOCATION, UNIT  
NUMBERS AND DIMENSIONS OF UNITS, AND OTHER INFORMATION REQUIRED  
BY SECTION 514B-33, HAWAII REVISED STATUTES, AS AMENDED, AND IS NOT  
INTENDED AND SHALL NOT BE DEEMED TO CONTAIN ANY REPRESENTATION  
OR WARRANTY WHATSOEVER

**BLDG A - LEVEL 34 PLAN**


Date:  
2025.08.28

Sheet Number:

**CPR1 - A34**

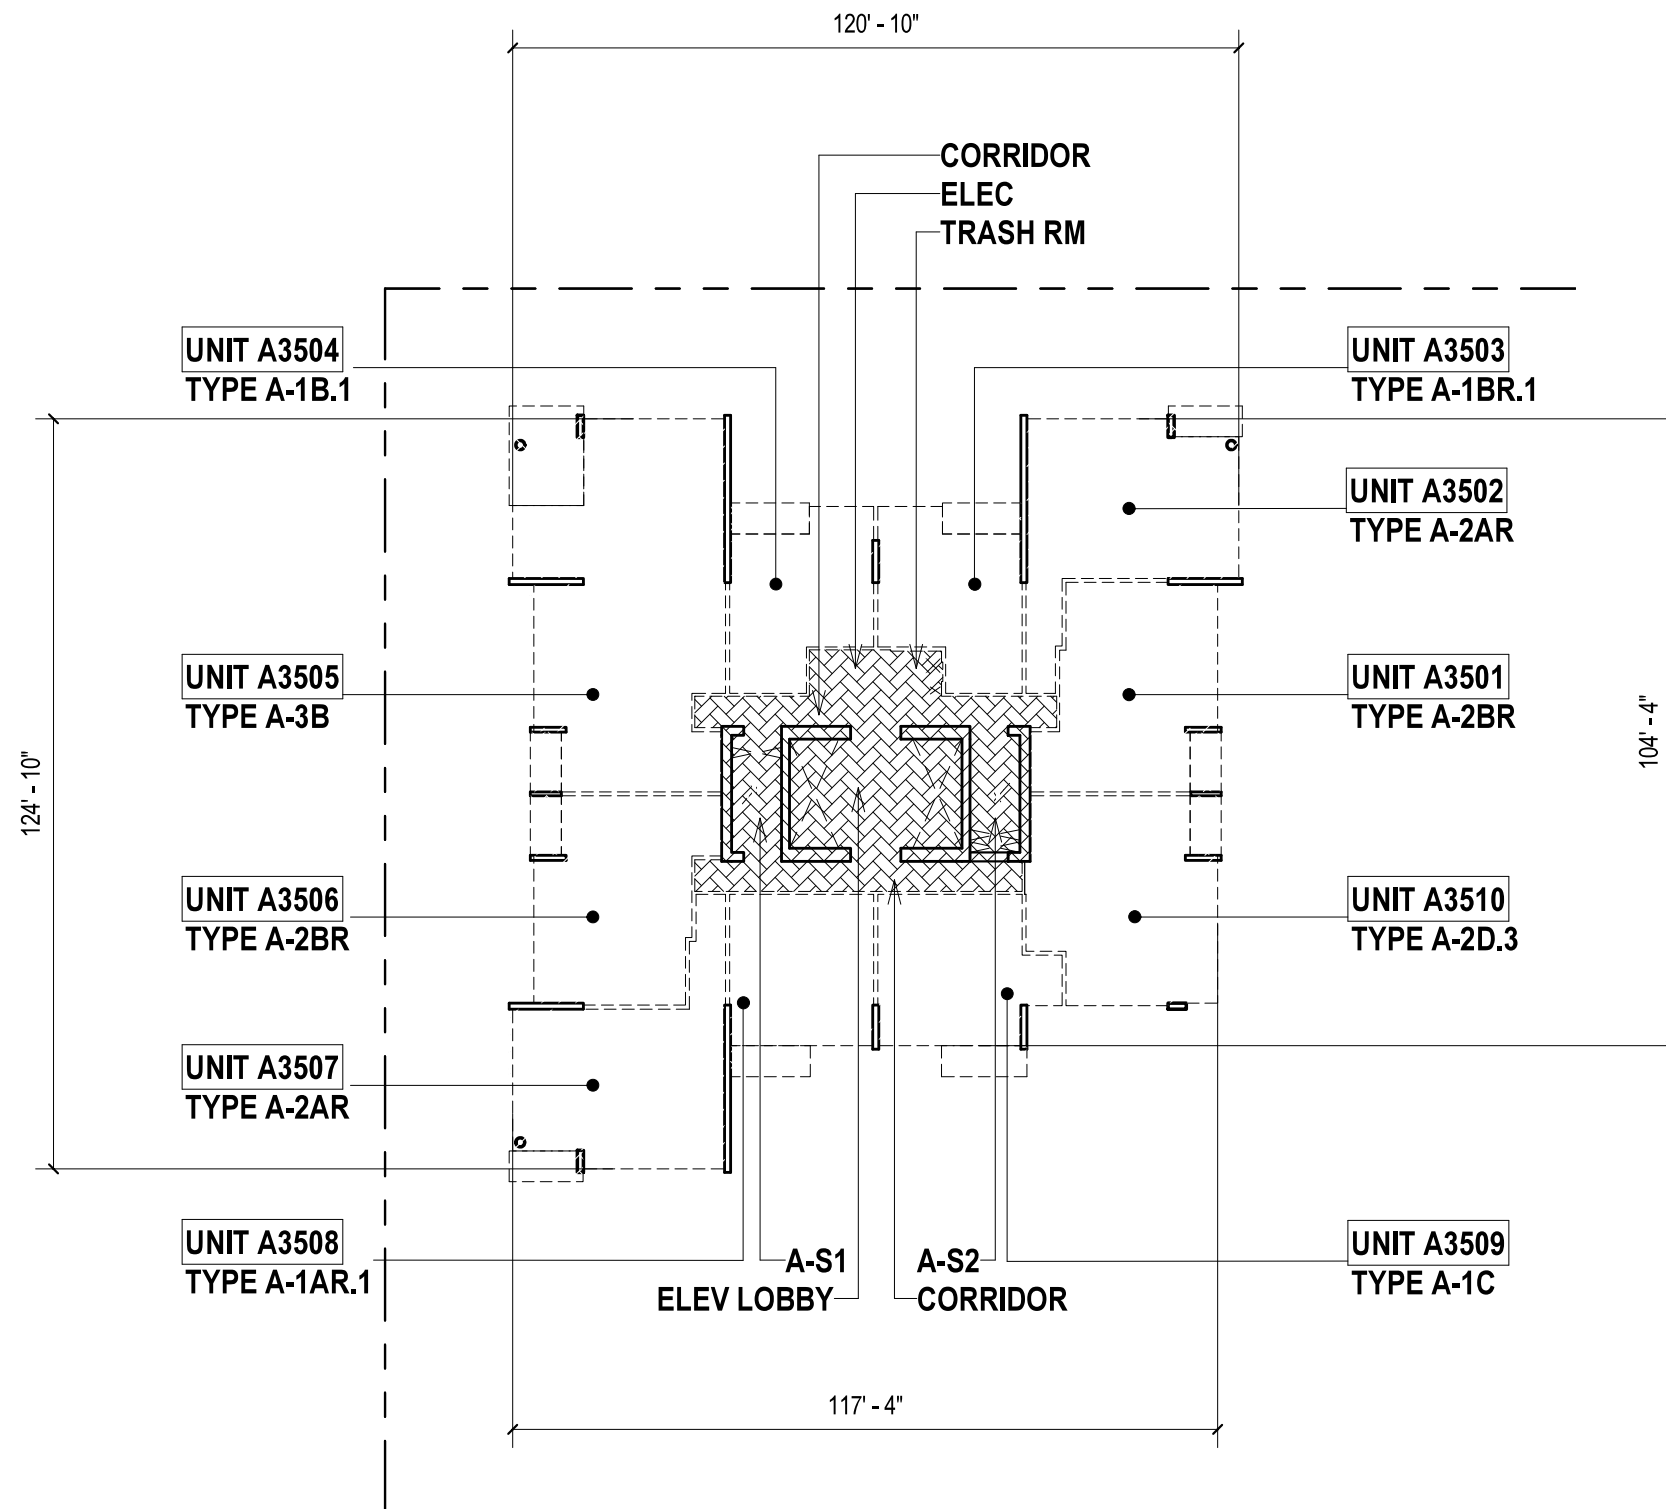

- LEGENDS**
- LCE (AR): TOWER A RESIDENTIAL LIMITED COMMON ELEMENT
  - LCE (RU) : RESIDENTIAL UNIT LIMITED COMMON ELEMENT
  - RU (A): RESIDENTIAL UNIT, TOWER A
  - PROPERTY LINE

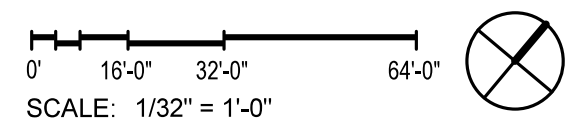

OWNER:  
KAKA'AKO BLOCK C, LLC  
1100 ALAKEA STREET,  
HONOLULU, HI 96813



ARCHITECT OF RECORD  
BENJAMIN WOO ARCHITECTS.  
600 KAPIOLANI BLVD. SUITE 402B  
HONOLULU, HAWAII 96813  
808.591.6616

**KAHUINA**

COOKE, AUAHI, CORAL &  
POHUKAINA ST  
KAKA'AKO, OAHU, HAWAII  
96813  
TMK: 21054001


NOTE:  
THE CONDOMINIUM MAP FOR THE CONDOMINIUM PROJECT, WHICH INCLUDES  
THIS SHEET, IS INTENDED ONLY TO SHOW THE LAYOUT, LOCATION, UNIT  
NUMBERS AND DIMENSIONS OF UNITS, AND OTHER INFORMATION REQUIRED  
BY SECTION 514B-33, HAWAII REVISED STATUTES, AS AMENDED, AND IS NOT  
INTENDED AND SHALL NOT BE DEEMED TO CONTAIN ANY REPRESENTATION  
OR WARRANTY WHATSOEVER

**BLDG A - LEVEL 35 PLAN**

Date:  
2025.08.28


Sheet Number:

**CPR1 - A35**

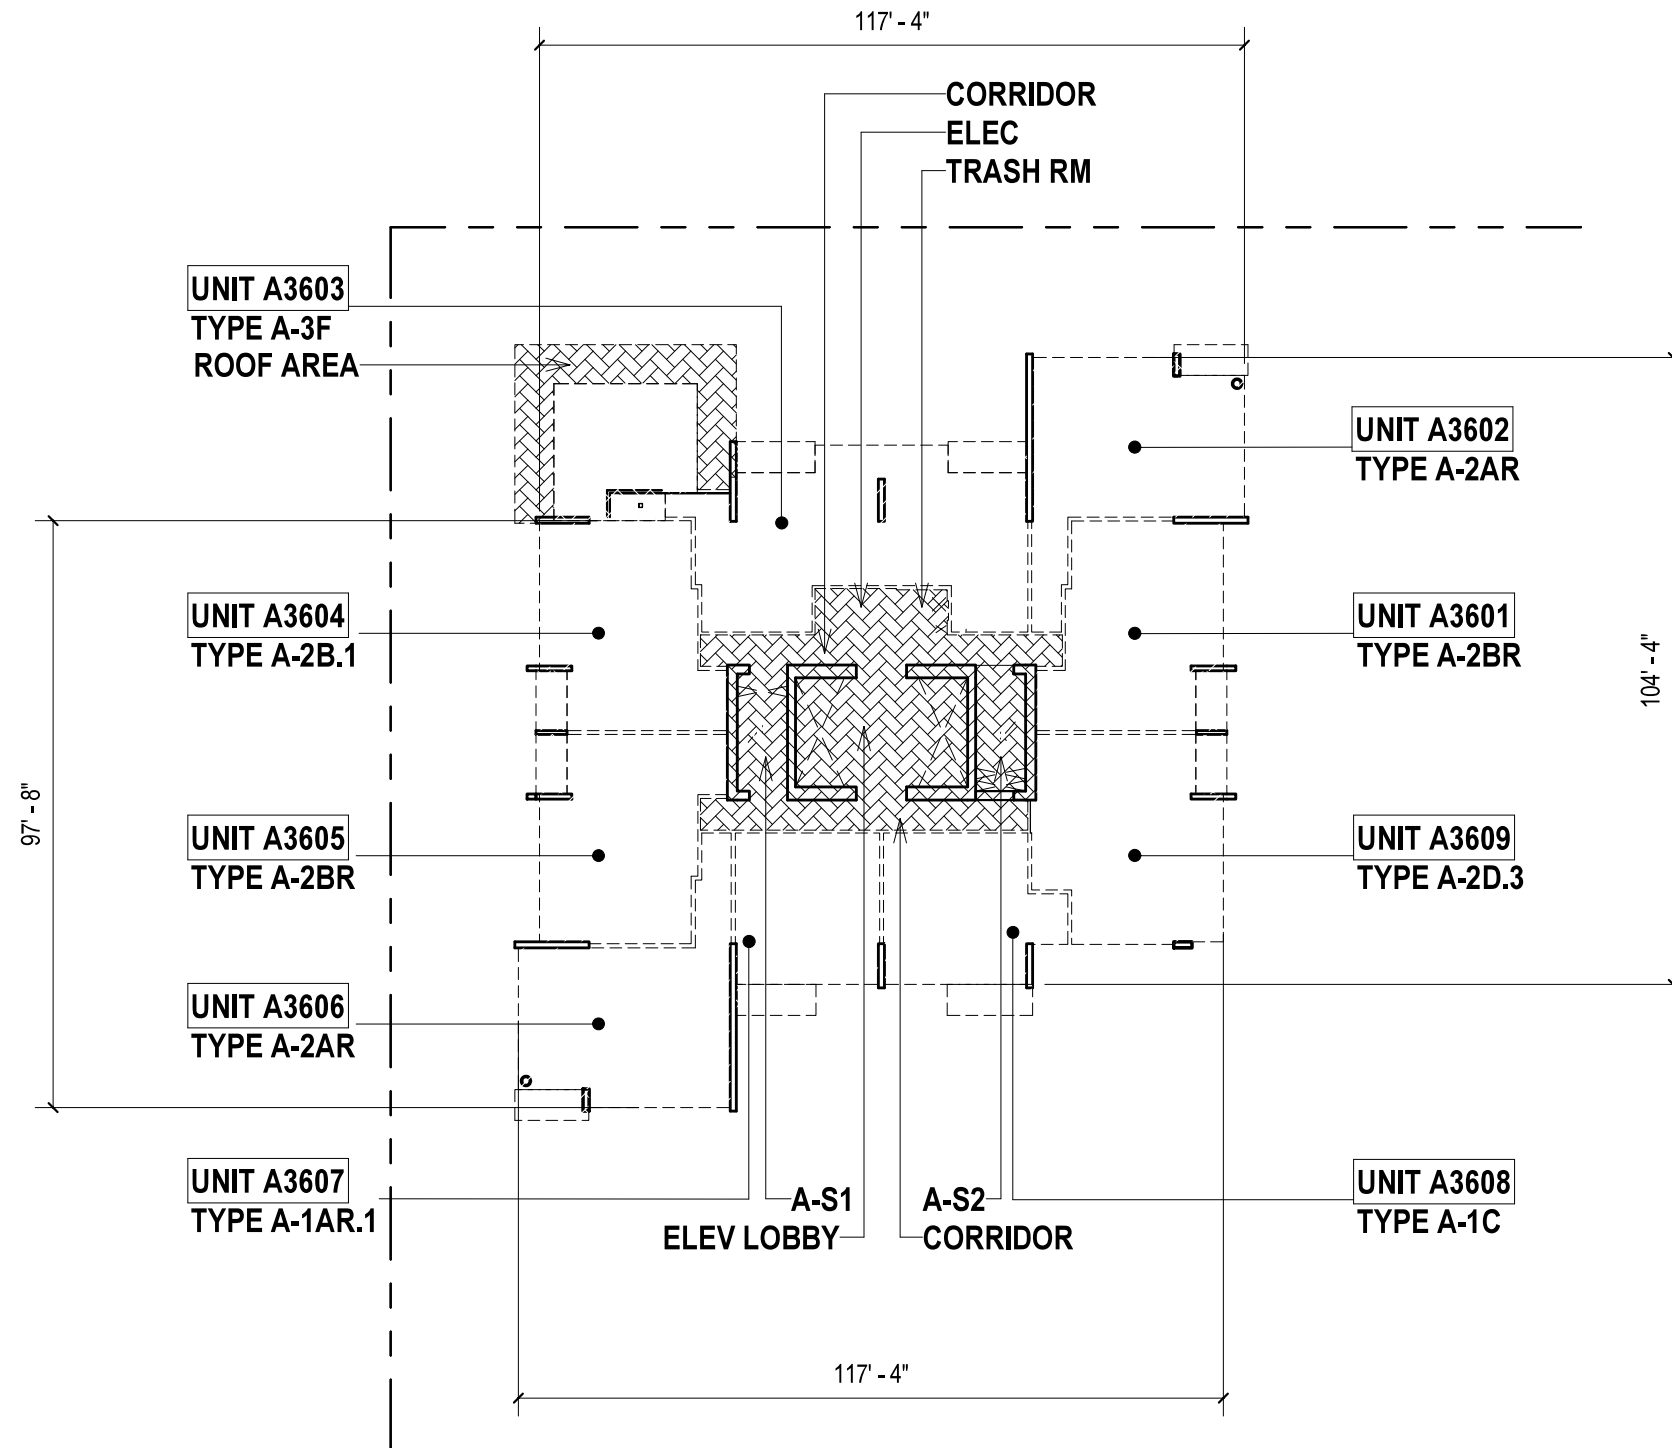

### LEGENDS

- LCE (AR): TOWER A RESIDENTIAL LIMITED COMMON ELEMENT
- LCE (RU) : RESIDENTIAL UNIT LIMITED COMMON ELEMENT
- RU (A): RESIDENTIAL UNIT, TOWER A
- PROPERTY LINE

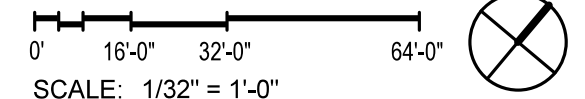

OWNER:  
KAKA'AKO BLOCK C, LLC  
1100 ALAKEA STREET,  
HONOLULU, HI 96813



ARCHITECT OF RECORD  
BENJAMIN WOO ARCHITECTS.  
600 KAPIOLANI BLVD. SUITE 402B  
HONOLULU, HAWAII 96813  
808.591.6616

**KAHUINA**

COOKE, AUAHI, CORAL &  
POHUKAINA ST  
KAKA'AKO, OAHU, HAWAII  
96813  
TMK: 21054001


NOTE:  
THE CONDOMINIUM MAP FOR THE CONDOMINIUM PROJECT, WHICH INCLUDES  
THIS SHEET, IS INTENDED ONLY TO SHOW THE LAYOUT, LOCATION, UNIT  
NUMBERS AND DIMENSIONS OF UNITS, AND OTHER INFORMATION REQUIRED  
BY SECTION 514B-33, HAWAII REVISED STATUTES, AS AMENDED, AND IS NOT  
INTENDED AND SHALL NOT BE DEEMED TO CONTAIN ANY REPRESENTATION  
OR WARRANTY WHATSOEVER

**BLDG A - LEVEL 36 PLAN**

Date:  
2025.08.28


Sheet Number:

**CPR1 - A36**

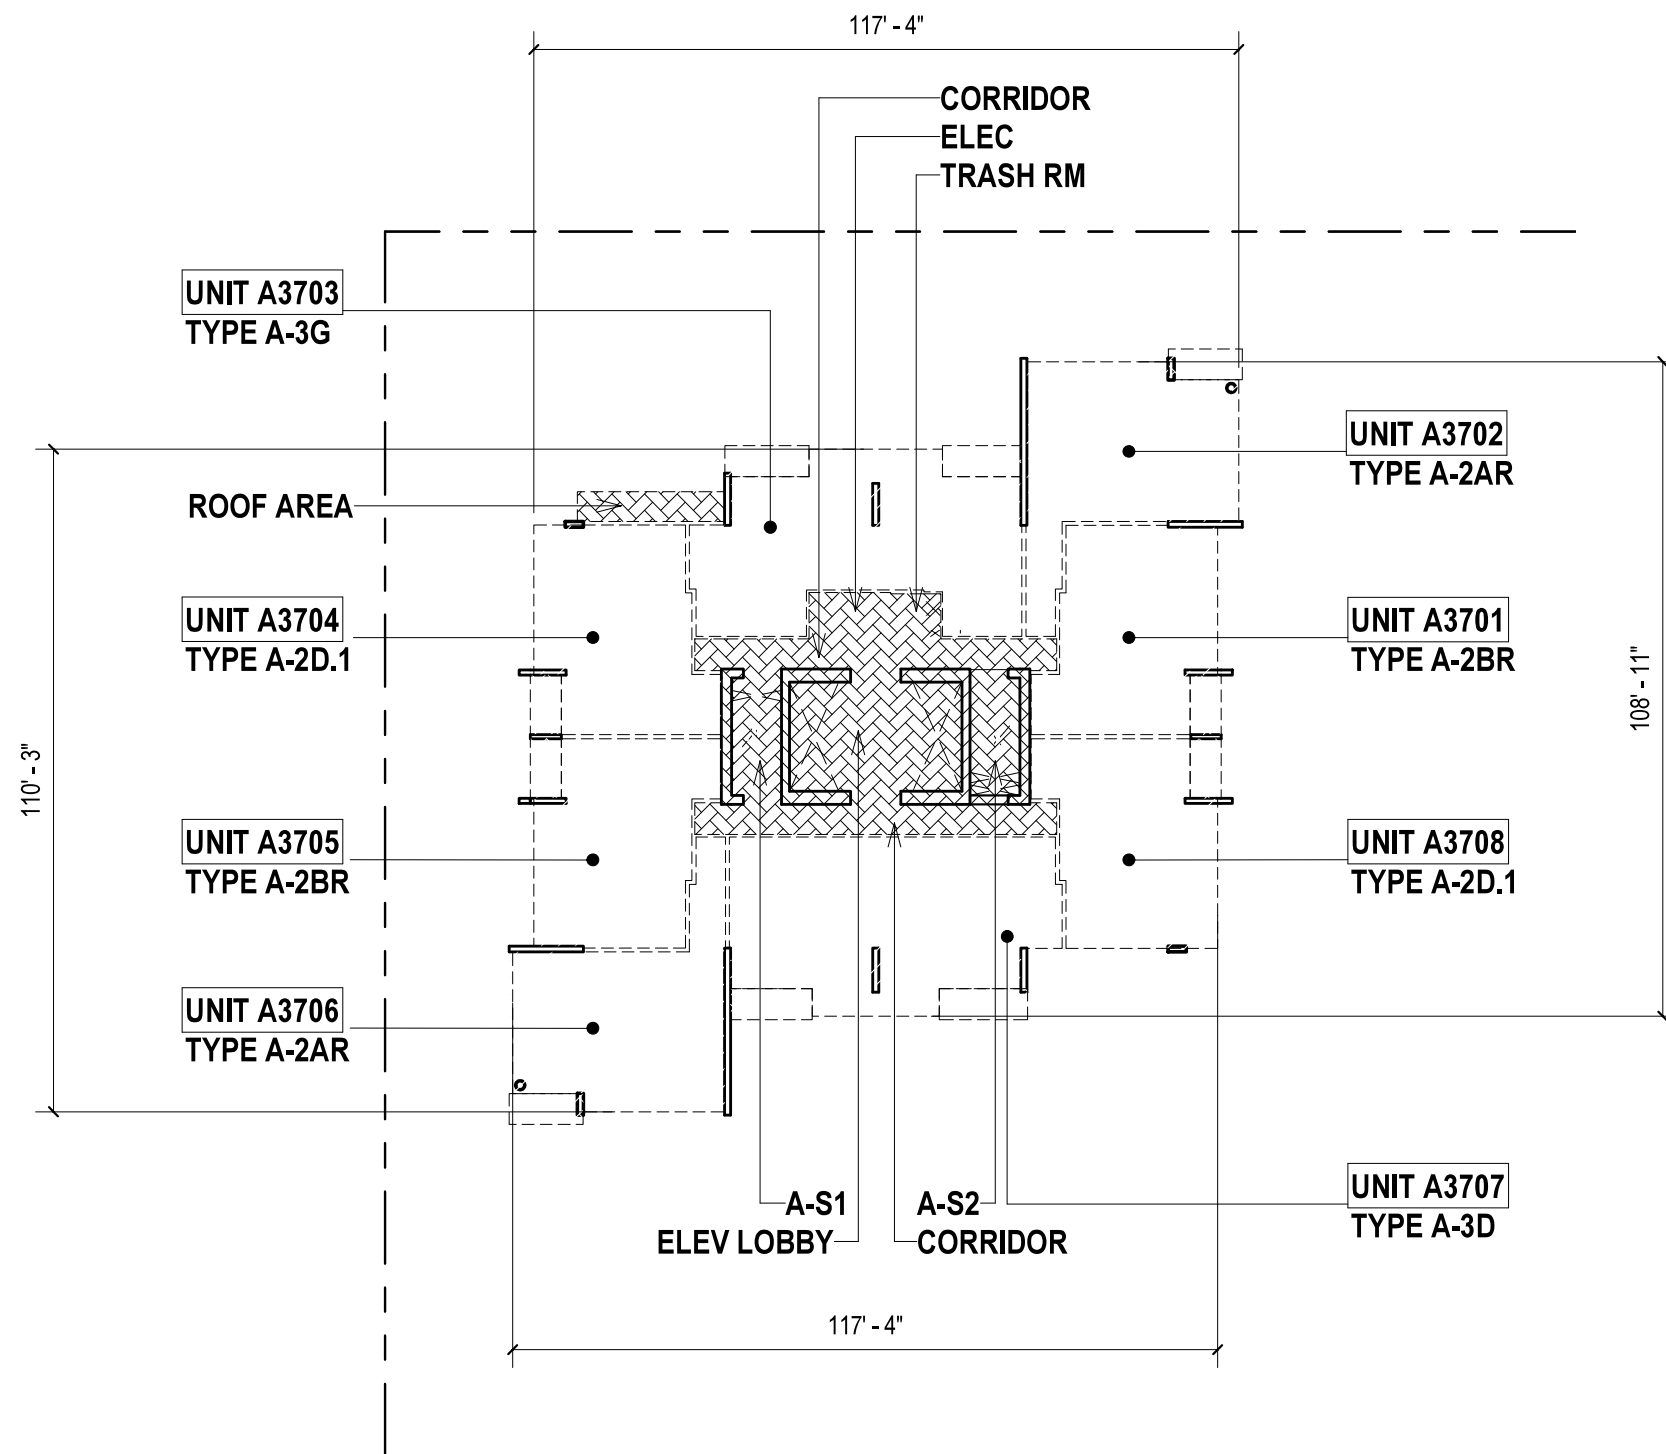

**LEGENDS**

- LCE (AR): TOWER A RESIDENTIAL LIMITED COMMON ELEMENT
- LCE (RU) : RESIDENTIAL UNIT LIMITED COMMON ELEMENT
- RU (A): RESIDENTIAL UNIT, TOWER A
- PROPERTY LINE

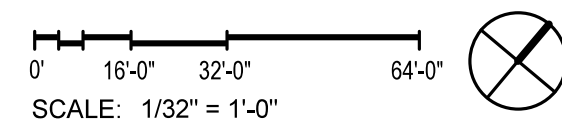

OWNER:  
KAKA'AKO BLOCK C, LLC  
1100 ALAKEA STREET,  
HONOLULU, HI 96813



ARCHITECT OF RECORD  
BENJAMIN WOO ARCHITECTS.  
600 KAPIOLANI BLVD. SUITE 402B  
HONOLULU, HAWAII 96813  
808.591.6616

**KAHUINA**

COOKE, AUAHI, CORAL &  
POHUKAINA ST  
KAKA'AKO, OAHU, HAWAII  
96813  
TMK: 21054001


NOTE:  
THE CONDOMINIUM MAP FOR THE CONDOMINIUM PROJECT, WHICH INCLUDES  
THIS SHEET, IS INTENDED ONLY TO SHOW THE LAYOUT, LOCATION, UNIT  
NUMBERS AND DIMENSIONS OF UNITS, AND OTHER INFORMATION REQUIRED  
BY SECTION 514B-33, HAWAII REVISED STATUTES, AS AMENDED, AND IS NOT  
INTENDED AND SHALL NOT BE DEEMED TO CONTAIN ANY REPRESENTATION  
OR WARRANTY WHATSOEVER

**BLDG A - LEVEL 37 PLAN**


Date:  
2025.08.28

Sheet Number:

**CPR1 - A37**

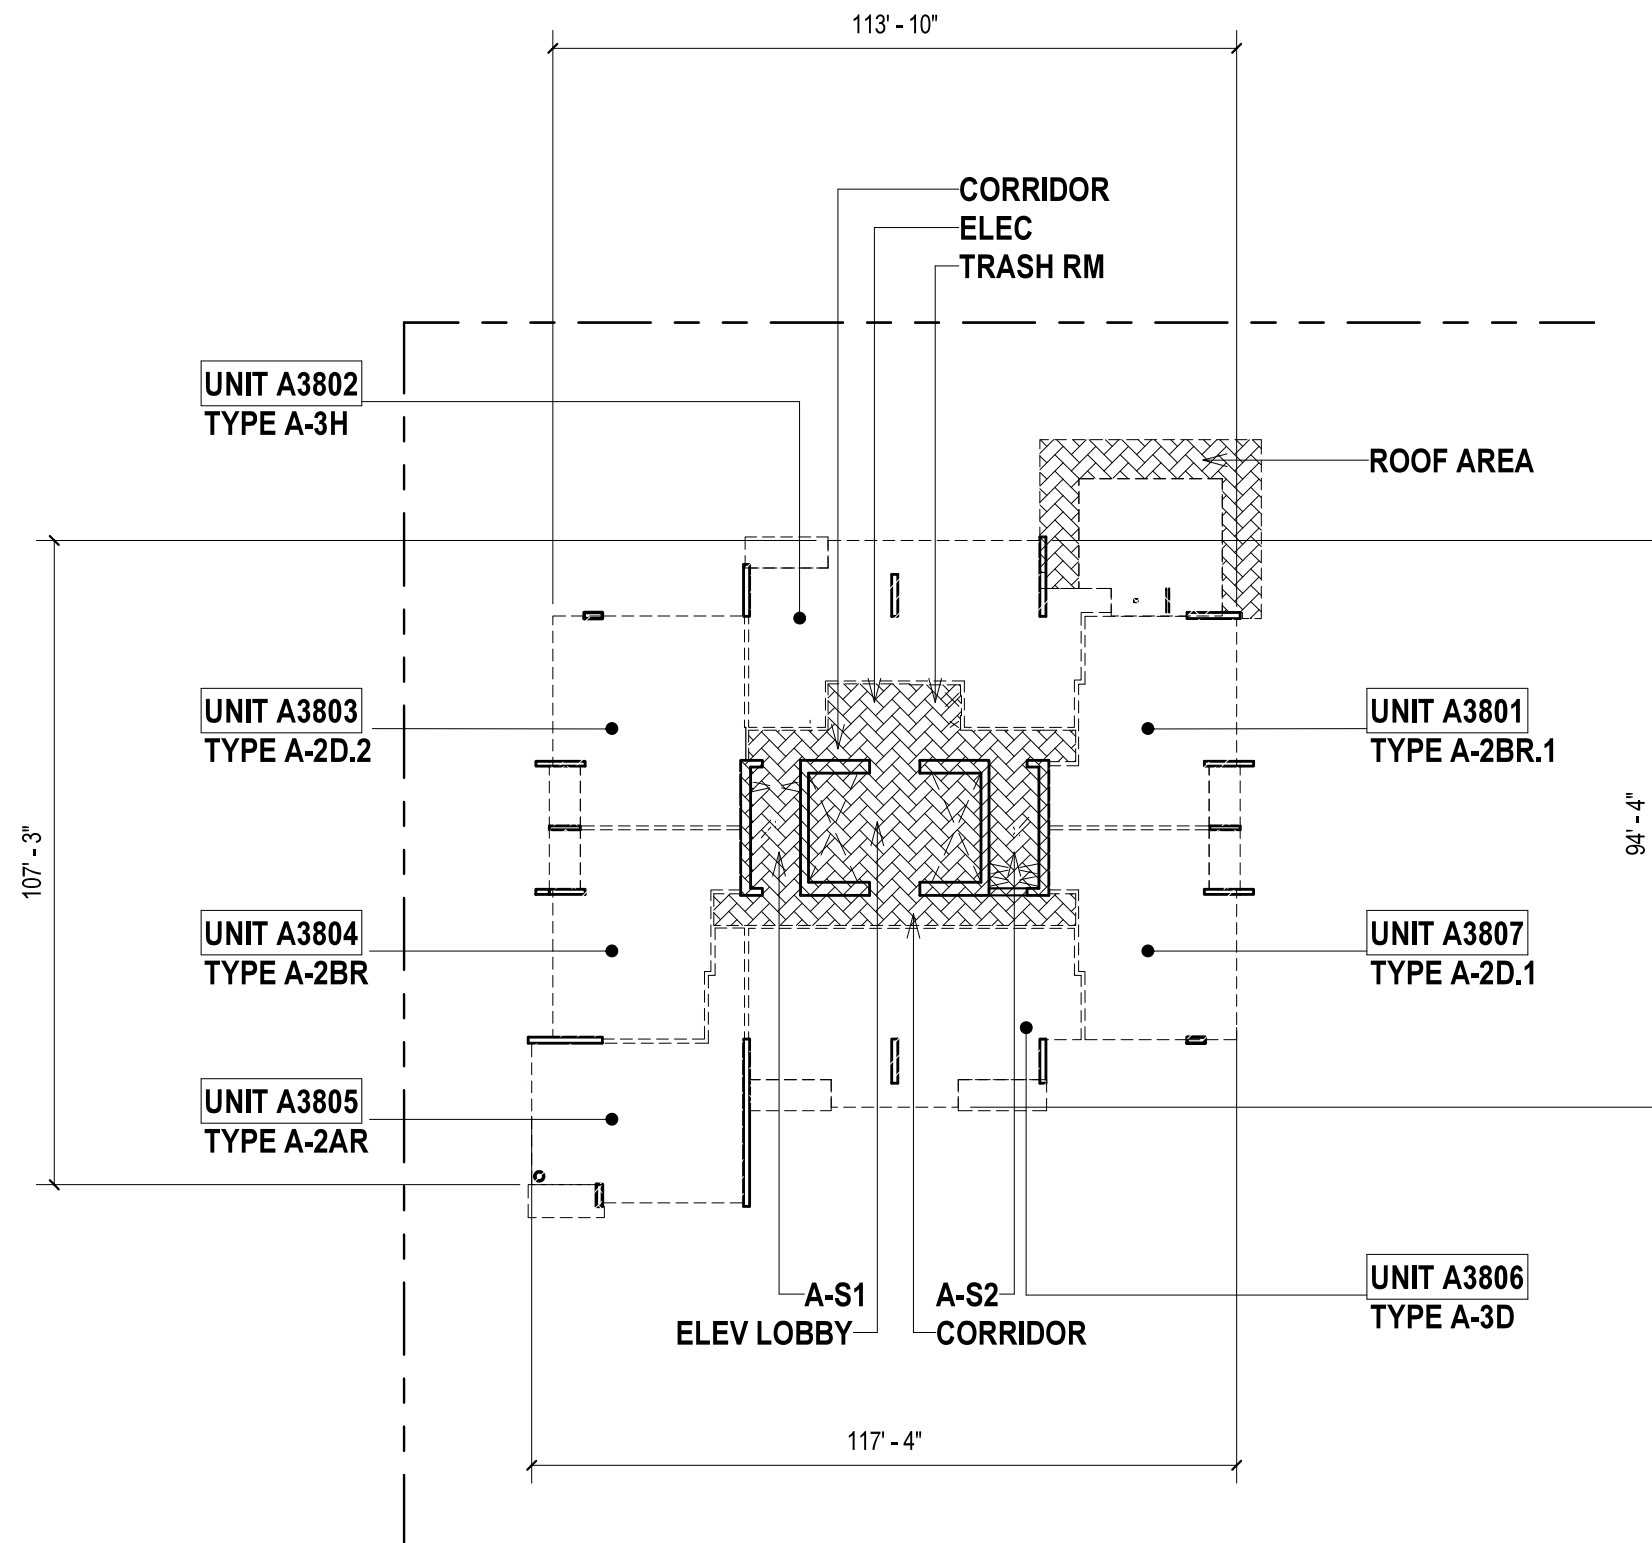

- LEGENDS**
- LCE (AR): TOWER A RESIDENTIAL LIMITED COMMON ELEMENT
  - LCE (RU) : RESIDENTIAL UNIT LIMITED COMMON ELEMENT
  - RU (A): RESIDENTIAL UNIT, TOWER A
  - PROPERTY LINE

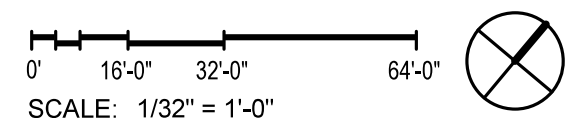

OWNER:  
KAKA'AKO BLOCK C, LLC  
1100 ALAKEA STREET,  
HONOLULU, HI 96813



ARCHITECT OF RECORD  
BENJAMIN WOO ARCHITECTS.  
600 KAPIOLANI BLVD. SUITE 402B  
HONOLULU, HAWAII 96813  
808.591.6616

**KAHUINA**

COOKE, AUAHI, CORAL &  
POHUKAINA ST  
KAKA'AKO, OAHU, HAWAII  
96813  
TMK: 21054001

NOTE:  
THE CONDOMINIUM MAP FOR THE CONDOMINIUM PROJECT, WHICH INCLUDES  
THIS SHEET, IS INTENDED ONLY TO SHOW THE LAYOUT, LOCATION, UNIT  
NUMBERS AND DIMENSIONS OF UNITS, AND OTHER INFORMATION REQUIRED  
BY SECTION 514B-33, HAWAII REVISED STATUTES, AS AMENDED, AND IS NOT  
INTENDED AND SHALL NOT BE DEEMED TO CONTAIN ANY REPRESENTATION  
OR WARRANTY WHATSOEVER

**BLDG A - LEVEL 38 PLAN**

Date:  
2025.08.28

Sheet Number:

**CPR1 - A38**





LEGENDS

LCE (AR): TOWER A RESIDENTIAL LIMITED COMMON ELEMENT

LCE (RU) : RESIDENTIAL UNIT LIMITED COMMON ELEMENT

RU (A): RESIDENTIAL UNIT, TOWER A

PROPERTY LINE

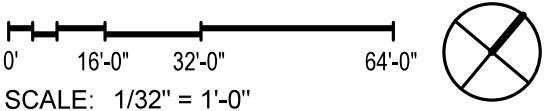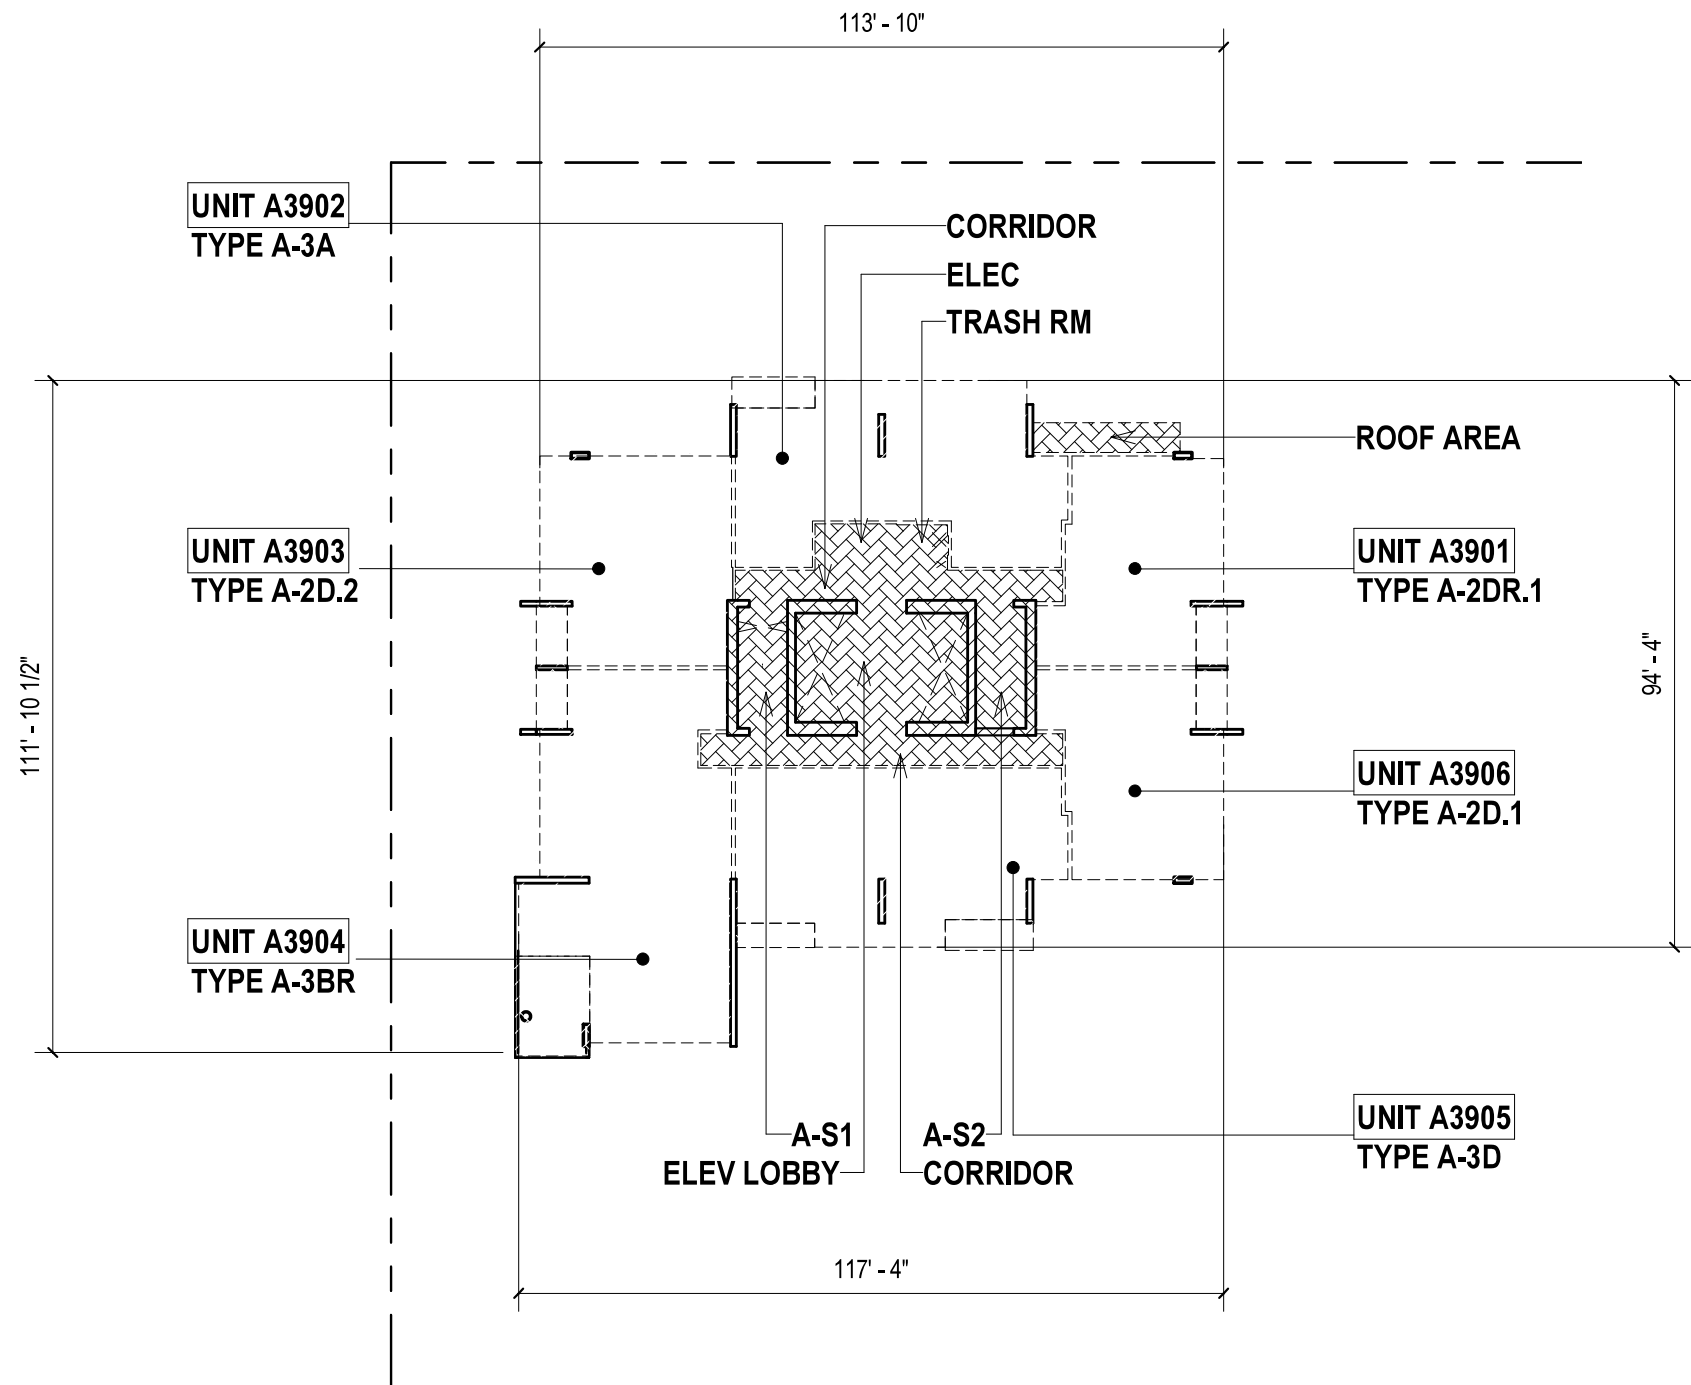

OWNER:  
KAKA'AKO BLOCK C, LLC  
1100 ALAKEA STREET,  
HONOLULU, HI 96813



ARCHITECT OF RECORD  
BENJAMIN WOO ARCHITECTS.  
600 KAPIOLANI BLVD. SUITE 402B  
HONOLULU, HAWAII 96813  
808.591.6616

KAHUINA

COOKE, AUAHI, CORAL &  
POHUKAINA ST  
KAKA'AKO, OAHU, HAWAII  
96813  
TMK: 21054001

NOTE:  
THE CONDOMINIUM MAP FOR THE CONDOMINIUM PROJECT, WHICH INCLUDES  
THIS SHEET, IS INTENDED ONLY TO SHOW THE LAYOUT, LOCATION, UNIT  
NUMBERS AND DIMENSIONS OF UNITS, AND OTHER INFORMATION REQUIRED  
BY SECTION 514B-33, HAWAII REVISED STATUTES, AS AMENDED, AND IS NOT  
INTENDED AND SHALL NOT BE DEEMED TO CONTAIN ANY REPRESENTATION  
OR WARRANTY WHATSOEVER

BLDG A - LEVEL 39 PLAN

Date:  
2025.08.28

Sheet Number:



CPR1 - A39

- LEGENDS
- LCE (AR): TOWER A RESIDENTIAL LIMITED COMMON ELEMENT

LCE (RU) : RESIDENTIAL UNIT LIMITED COMMON ELEMENT

RU (A): RESIDENTIAL UNIT, TOWER A

PROPERTY LINE

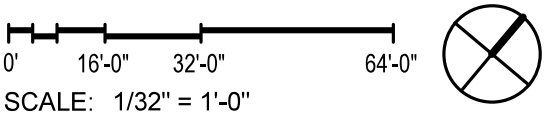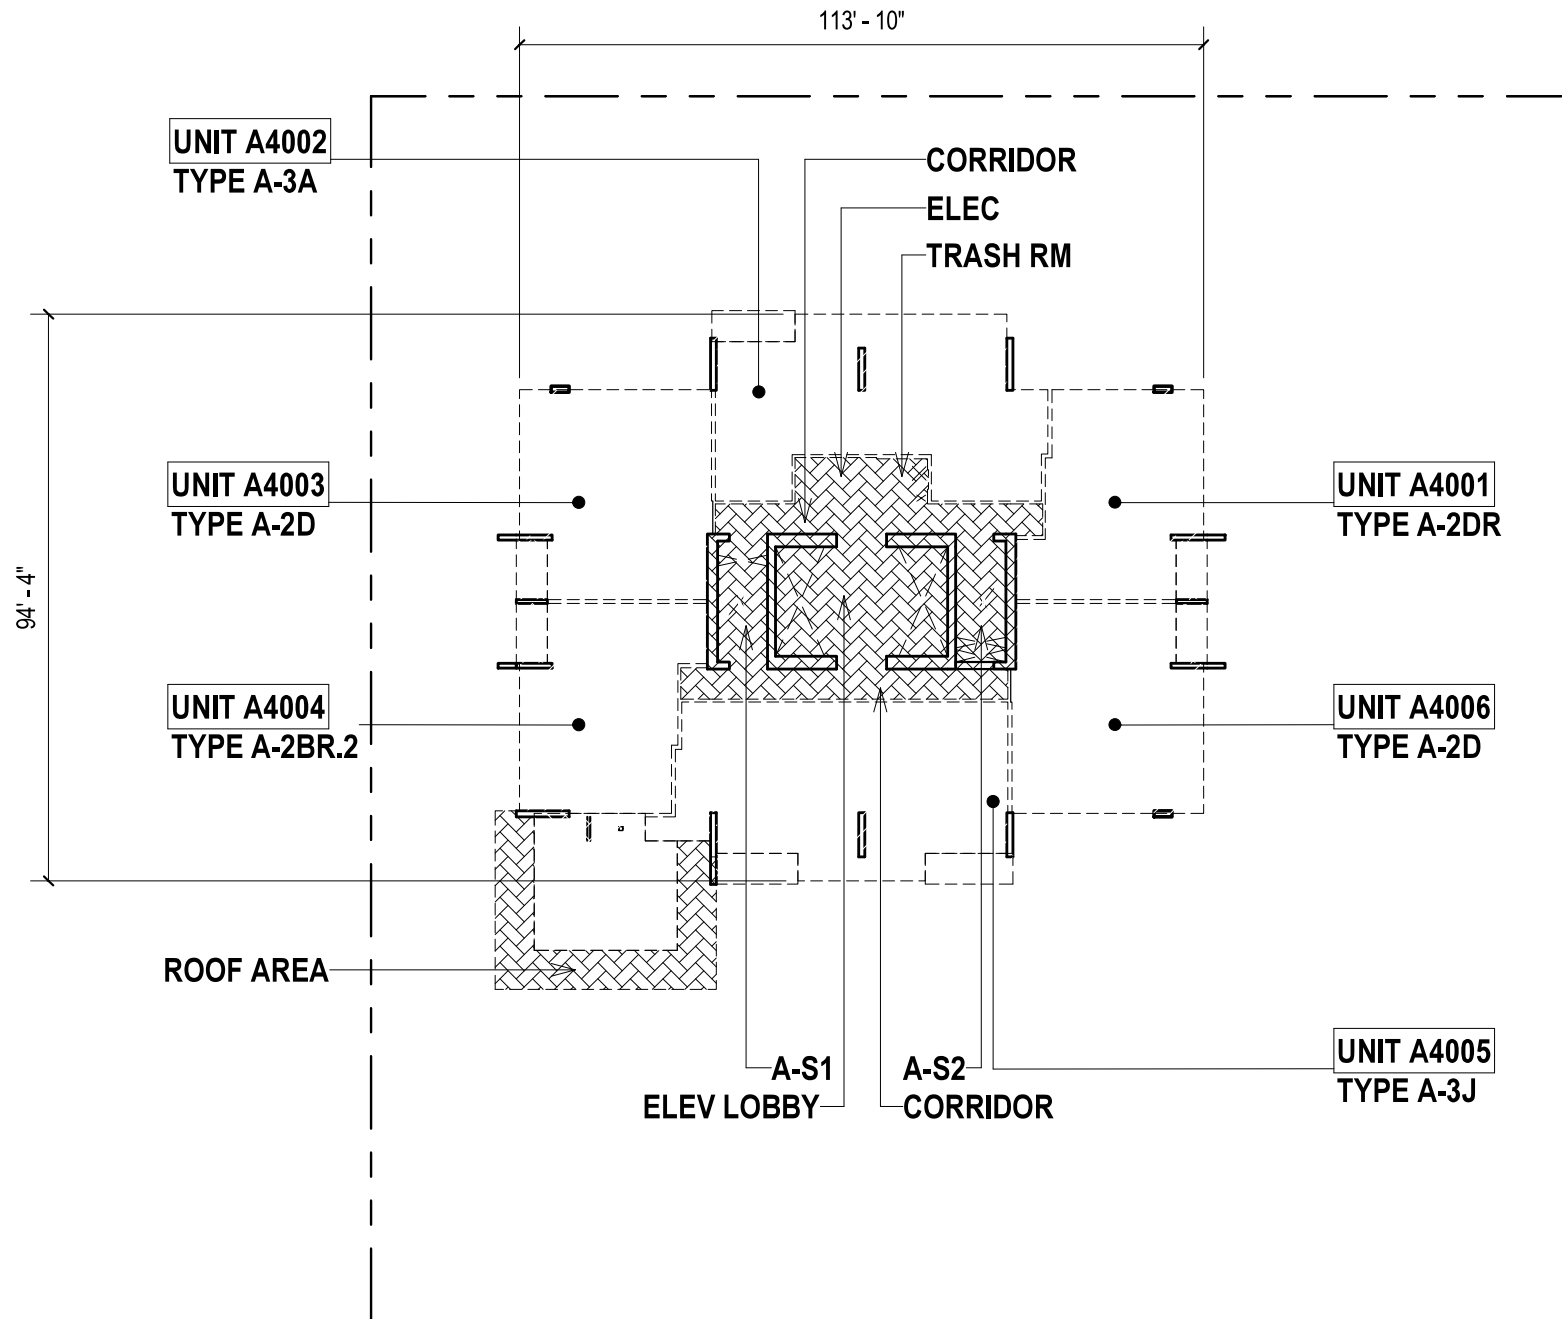

OWNER:  
KAKA'AKO BLOCK C, LLC  
1100 ALAKEA STREET,  
HONOLULU, HI 96813

ARCHITECT OF RECORD  
BENJAMIN WOO ARCHITECTS.  
600 KAPIOLANI BLVD. SUITE 402B  
HONOLULU, HAWAII 96813  
808.591.6616

KAHUINA  
COOKE, AUAHI, CORAL &  
POHUKAINA ST  
KAKA'AKO, OAHU, HAWAII  
96813  
TMK: 21054001



NOTE:  
THE CONDOMINIUM MAP FOR THE CONDOMINIUM PROJECT, WHICH INCLUDES  
THIS SHEET, IS INTENDED ONLY TO SHOW THE LAYOUT, LOCATION, UNIT  
NUMBERS AND DIMENSIONS OF UNITS, AND OTHER INFORMATION REQUIRED  
BY SECTION 514B-33, HAWAII REVISED STATUTES, AS AMENDED, AND IS NOT  
INTENDED AND SHALL NOT BE DEEMED TO CONTAIN ANY REPRESENTATION  
OR WARRANTY WHATSOEVER



BLDG A - LEVEL 40 PLAN

Date:  
2025.08.28

Sheet Number:  
CPR1 - A40

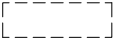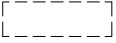

- LEGENDS**
-  LCE (AR): TOWER A RESIDENTIAL LIMITED COMMON ELEMENT
  -  LCE (RU) : RESIDENTIAL UNIT LIMITED COMMON ELEMENT
  -  RU (A): RESIDENTIAL UNIT, TOWER A
  -  PROPERTY LINE

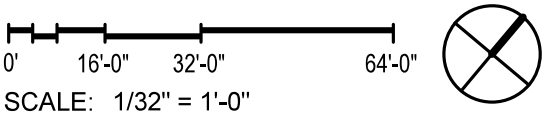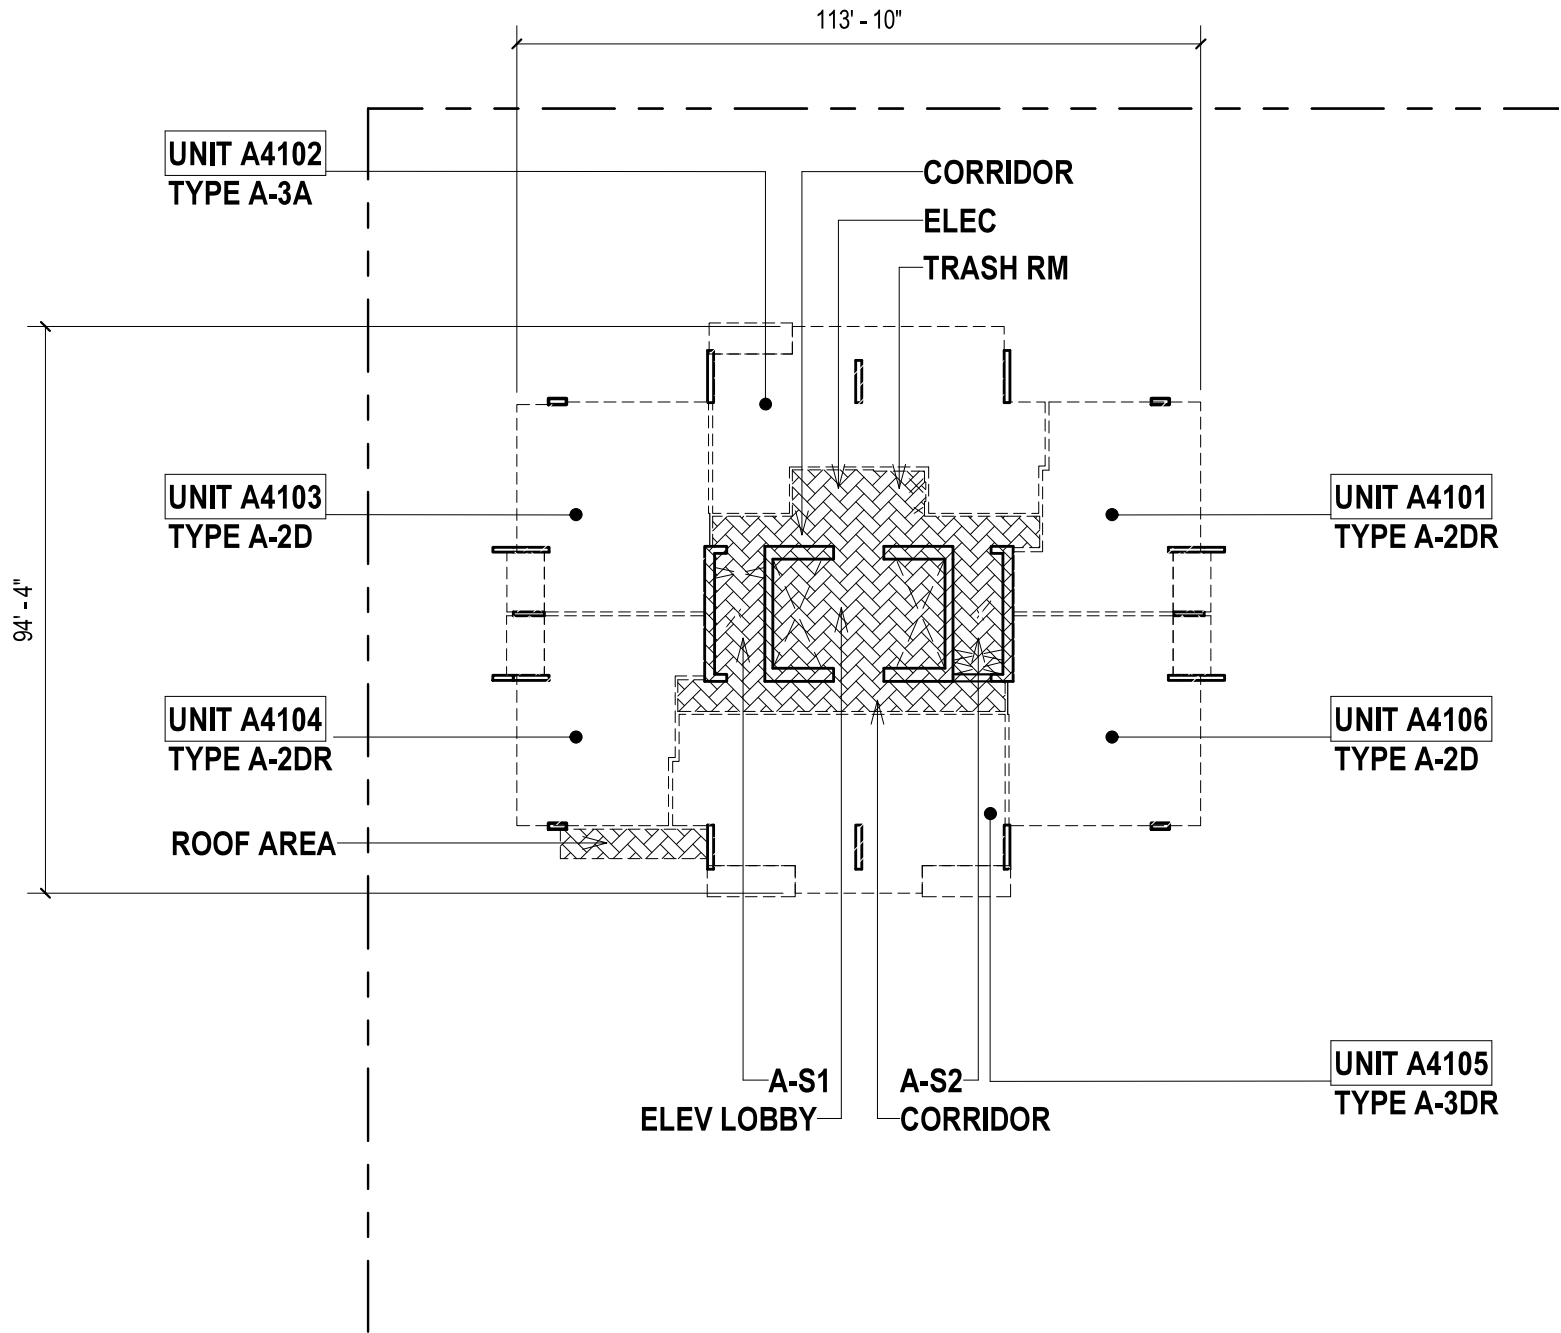

OWNER:  
KAKA'AKO BLOCK C, LLC  
1100 ALAKEA STREET,  
HONOLULU, HI 96813

 ARCHITECT OF RECORD  
BENJAMIN WOO ARCHITECTS.  
600 KAPIOLANI BLVD. SUITE 402B  
HONOLULU, HAWAII 96813  
808.591.6616

**KAHUINA**  
COOKE, AUAHI, CORAL &  
POHUKAINA ST  
KAKA'AKO, OAHU, HAWAII  
96813  
TMK: 21054001

NOTE:  
THE CONDOMINIUM MAP FOR THE CONDOMINIUM PROJECT, WHICH INCLUDES  
THIS SHEET, IS INTENDED ONLY TO SHOW THE LAYOUT, LOCATION, UNIT  
NUMBERS AND DIMENSIONS OF UNITS, AND OTHER INFORMATION REQUIRED  
BY SECTION 514B-33, HAWAII REVISED STATUTES, AS AMENDED, AND IS NOT  
INTENDED AND SHALL NOT BE DEEMED TO CONTAIN ANY REPRESENTATION  
OR WARRANTY WHATSOEVER

**BLDG A - LEVEL 41 PLAN**  
  
Date:  
2025.08.28

Sheet Number:  
  
**CPR1 - A41**

- LEGENDS
- LCE (AR): TOWER A RESIDENTIAL LIMITED COMMON ELEMENT

LCE (RU) : RESIDENTIAL UNIT LIMITED COMMON ELEMENT

RU (A): RESIDENTIAL UNIT, TOWER A

PROPERTY LINE
- The floor plan shows a central core area with a hatched pattern representing the Tower A Residential Limited Common Element (LCE AR). This core contains an elevator lobby (A-S1) and a corridor (A-S2). Surrounding this core are six residential units: UNIT A4202 (Type A-3A) at the top left, UNIT A4203 (Type A-2D) below it, UNIT A4204 (Type A-2DR) at the bottom left, UNIT A4201 (Type A-2DR) at the top right, UNIT A4206 (Type A-2D) below it, and UNIT A4205 (Type A-3DR) at the bottom right. A central corridor (CORRIDOR) runs horizontally, with an electrical room (ELEC) and a trash room (TRASH RM) located within the central core area. The plan also shows a property line on the left and a dashed line indicating the unit layout. Dimensions of 113'-10" and 94'-4" are shown for the overall unit area.
- 0' 16'-0" 32'-0" 64'-0"

SCALE: 1/32" = 1'-0"



North arrow pointing towards the top right of the sheet.
- OWNER:  
KAKA'AKO BLOCK C, LLC  
1100 ALAKEA STREET,  
HONOLULU, HI 96813
- 
- ARCHITECT OF RECORD  
BENJAMIN WOO ARCHITECTS.  
600 KAPIOLANI BLVD. SUITE 402B  
HONOLULU, HAWAII 96813  
808.591.6616
- KAHUINA
- COOKE, AUAHI, CORAL &  
POHUKAINA ST  
KAKA'AKO, OAHU, HAWAII  
96813  
TMK: 21054001
- NOTE:  
THE CONDOMINIUM MAP FOR THE CONDOMINIUM PROJECT, WHICH INCLUDES  
THIS SHEET, IS INTENDED ONLY TO SHOW THE LAYOUT, LOCATION, UNIT  
NUMBERS AND DIMENSIONS OF UNITS, AND OTHER INFORMATION REQUIRED  
BY SECTION 514B-33, HAWAII REVISED STATUTES, AS AMENDED, AND IS NOT  
INTENDED AND SHALL NOT BE DEEMED TO CONTAIN ANY REPRESENTATION  
OR WARRANTY WHATSOEVER
- BLDG A - LEVEL 42 PLAN
- Date:  
2025.08.28
- Sheet Number:
- CPR1 - A42

- LEGENDS
- LCE (AR): TOWER A RESIDENTIAL LIMITED COMMON ELEMENT

LCE (RU) : RESIDENTIAL UNIT LIMITED COMMON ELEMENT

RU (A): RESIDENTIAL UNIT, TOWER A

PROPERTY LINE

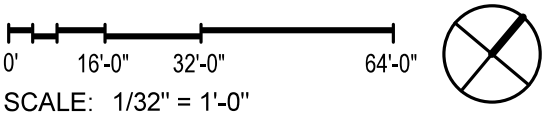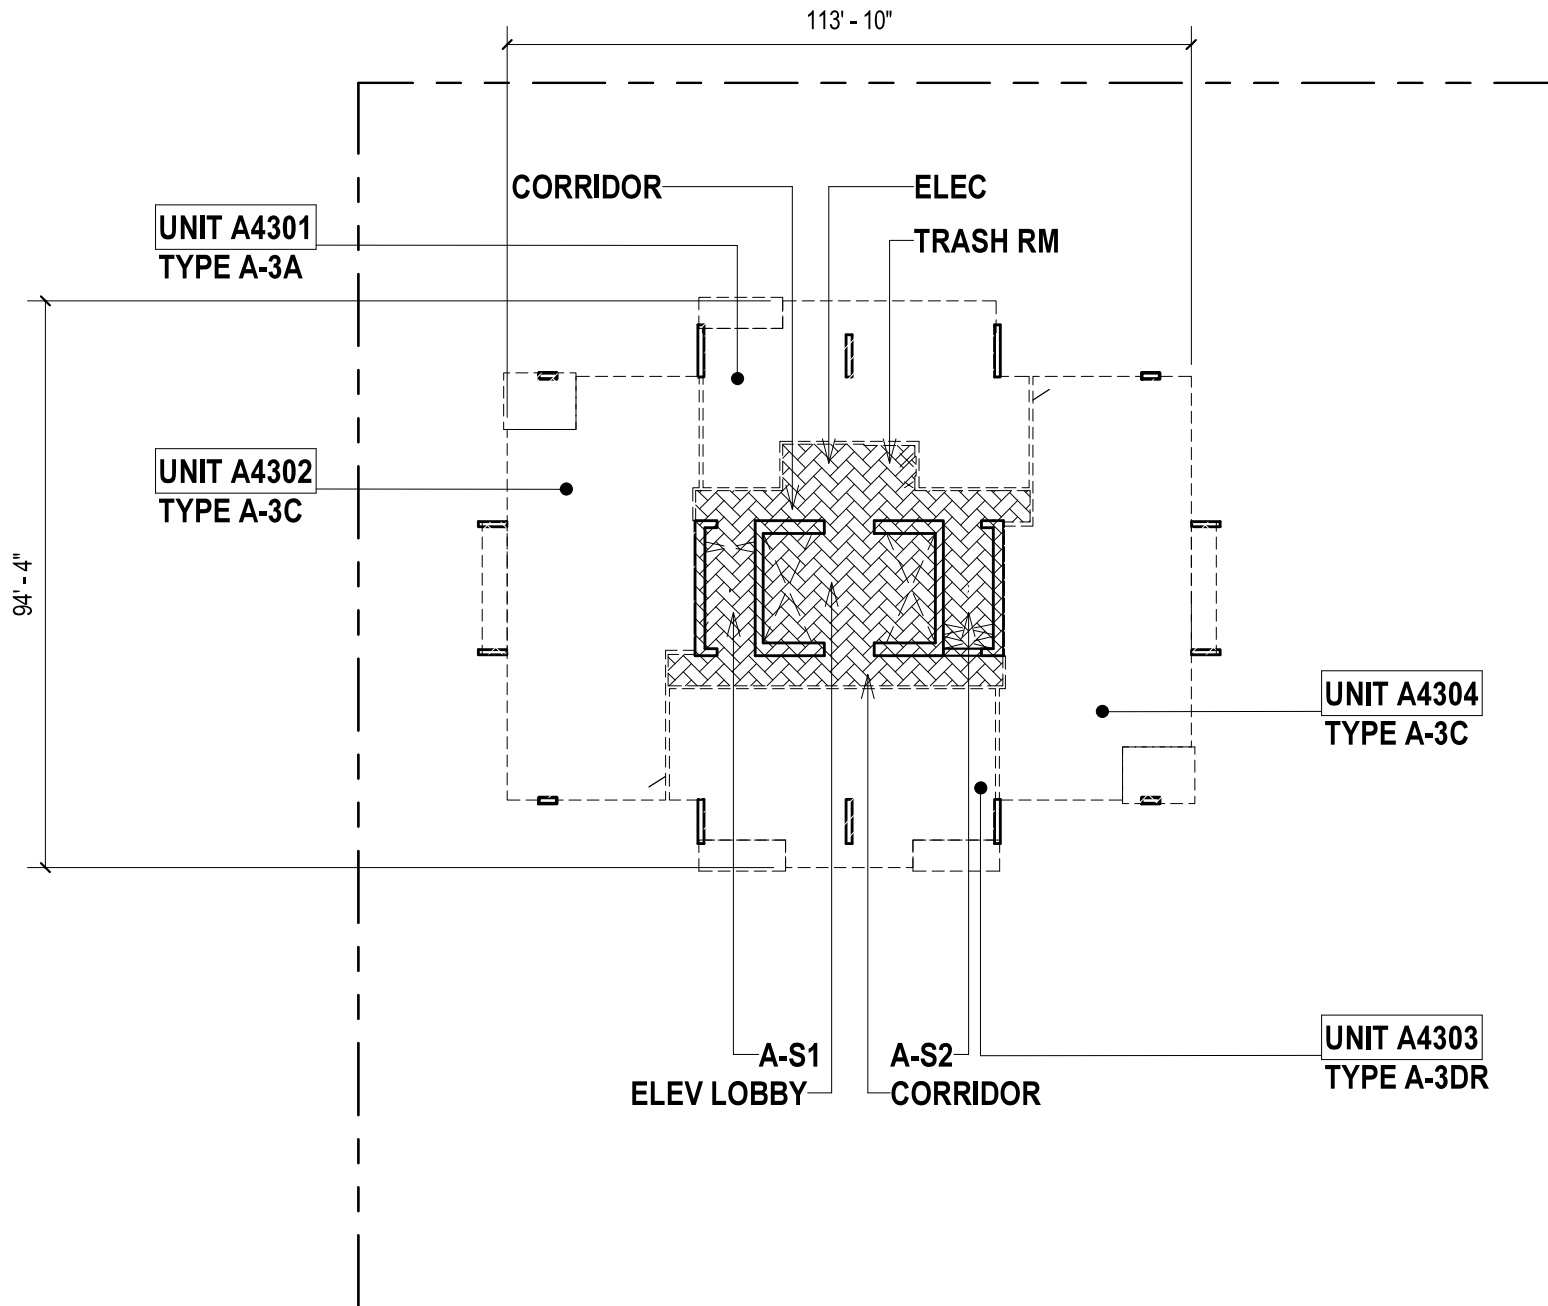

OWNER:  
KAKA'AKO BLOCK C, LLC  
1100 ALAKEA STREET,  
HONOLULU, HI 96813



ARCHITECT OF RECORD  
BENJAMIN WOO ARCHITECTS.  
600 KAPIOLANI BLVD. SUITE 402B  
HONOLULU, HAWAII 96813  
808.591.6616

KAHUINA

COOKE, AUAHI, CORAL &  
POHUKAINA ST  
KAKA'AKO, OAHU, HAWAII  
96813  
TMK: 21054001

NOTE:  
THE CONDOMINIUM MAP FOR THE CONDOMINIUM PROJECT, WHICH INCLUDES  
THIS SHEET, IS INTENDED ONLY TO SHOW THE LAYOUT, LOCATION, UNIT  
NUMBERS AND DIMENSIONS OF UNITS, AND OTHER INFORMATION REQUIRED  
BY SECTION 514B-33, HAWAII REVISED STATUTES, AS AMENDED, AND IS NOT  
INTENDED AND SHALL NOT BE DEEMED TO CONTAIN ANY REPRESENTATION  
OR WARRANTY WHATSOEVER

BLDG A - LEVEL 43 PLAN


Date:  
2025.08.28



Sheet Number:

CPR1 - A43

LEGENDS

 LCE (AR): TOWER A RESIDENTIAL LIMITED COMMON ELEMENT

  PROPERTY LINE

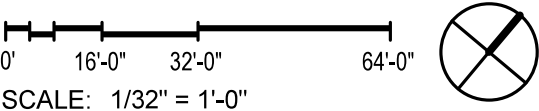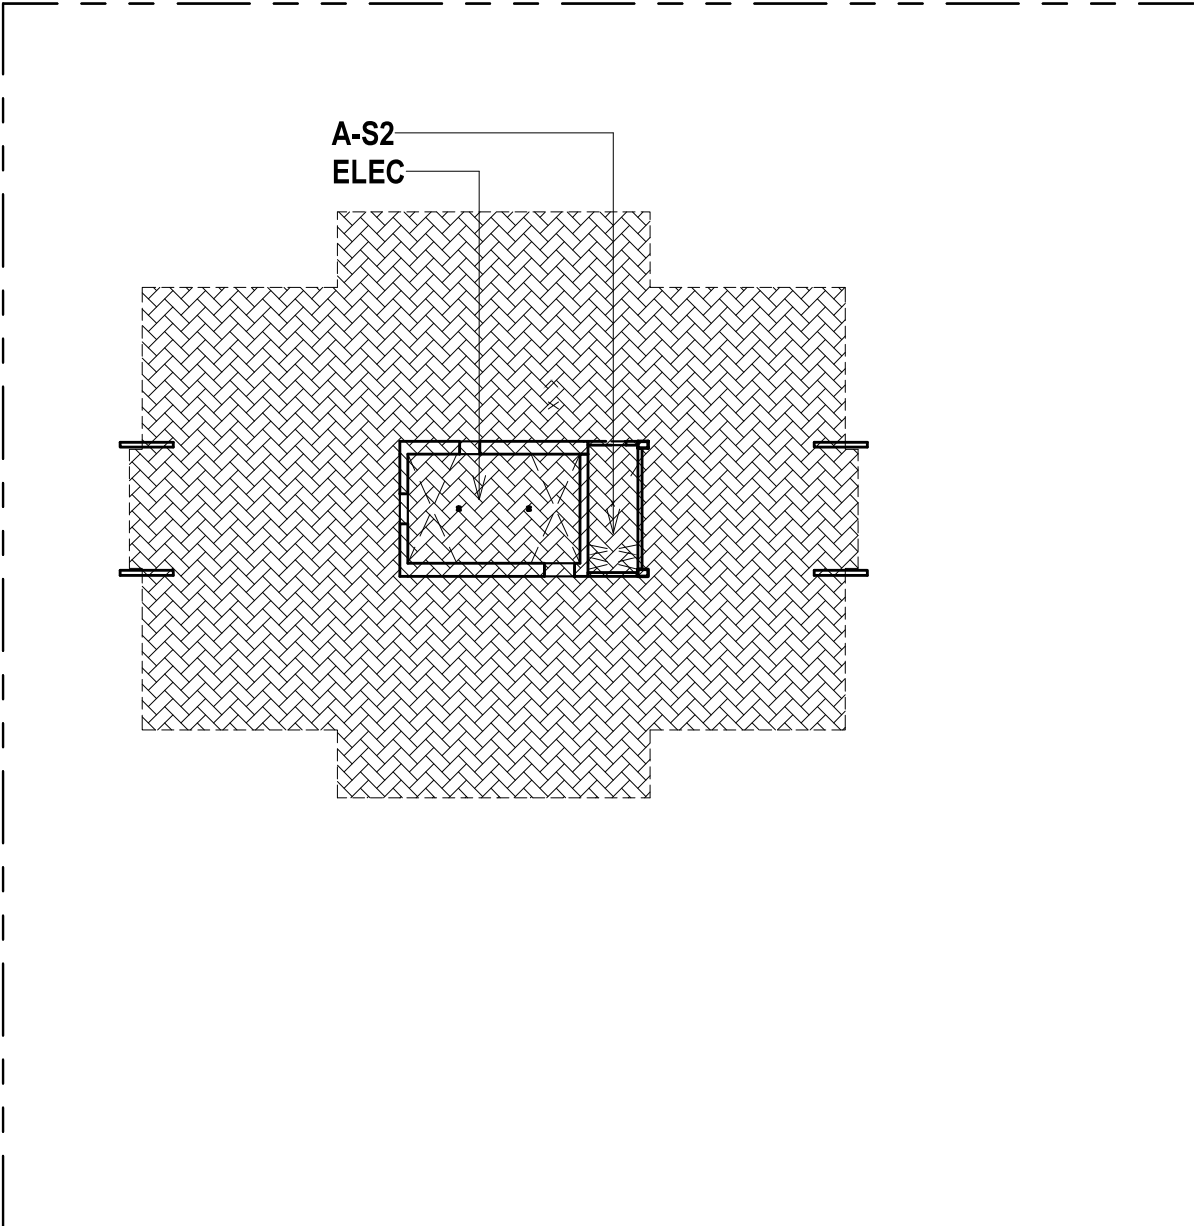

OWNER:  
KAKA'AKO BLOCK C, LLC  
1100 ALAKEA STREET,  
HONOLULU, HI 96813



ARCHITECT OF RECORD  
BENJAMIN WOO ARCHITECTS.  
600 KAPIOLANI BLVD. SUITE 402B  
HONOLULU, HAWAII 96813  
808.591.6616

KAHUINA

COOKE, AUAHI, CORAL &  
POHUKAINA ST  
KAKA'AKO, OAHU, HAWAII  
96813  
TMK: 21054001

NOTE:  
THE CONDOMINIUM MAP FOR THE CONDOMINIUM PROJECT, WHICH INCLUDES  
THIS SHEET, IS INTENDED ONLY TO SHOW THE LAYOUT, LOCATION, UNIT  
NUMBERS AND DIMENSIONS OF UNITS, AND OTHER INFORMATION REQUIRED  
BY SECTION 514B-33, HAWAII REVISED STATUTES, AS AMENDED, AND IS NOT  
INTENDED AND SHALL NOT BE DEEMED TO CONTAIN ANY REPRESENTATION  
OR WARRANTY WHATSOEVER

BLDG A - LOWER ROOF PLAN


Date:  
2025.08.28



Sheet Number:

CPR1 - A44

LEGENDS

 LCE (AR): TOWER A RESIDENTIAL LIMITED COMMON ELEMENT

  PROPERTY LINE

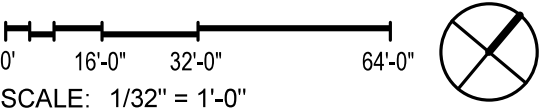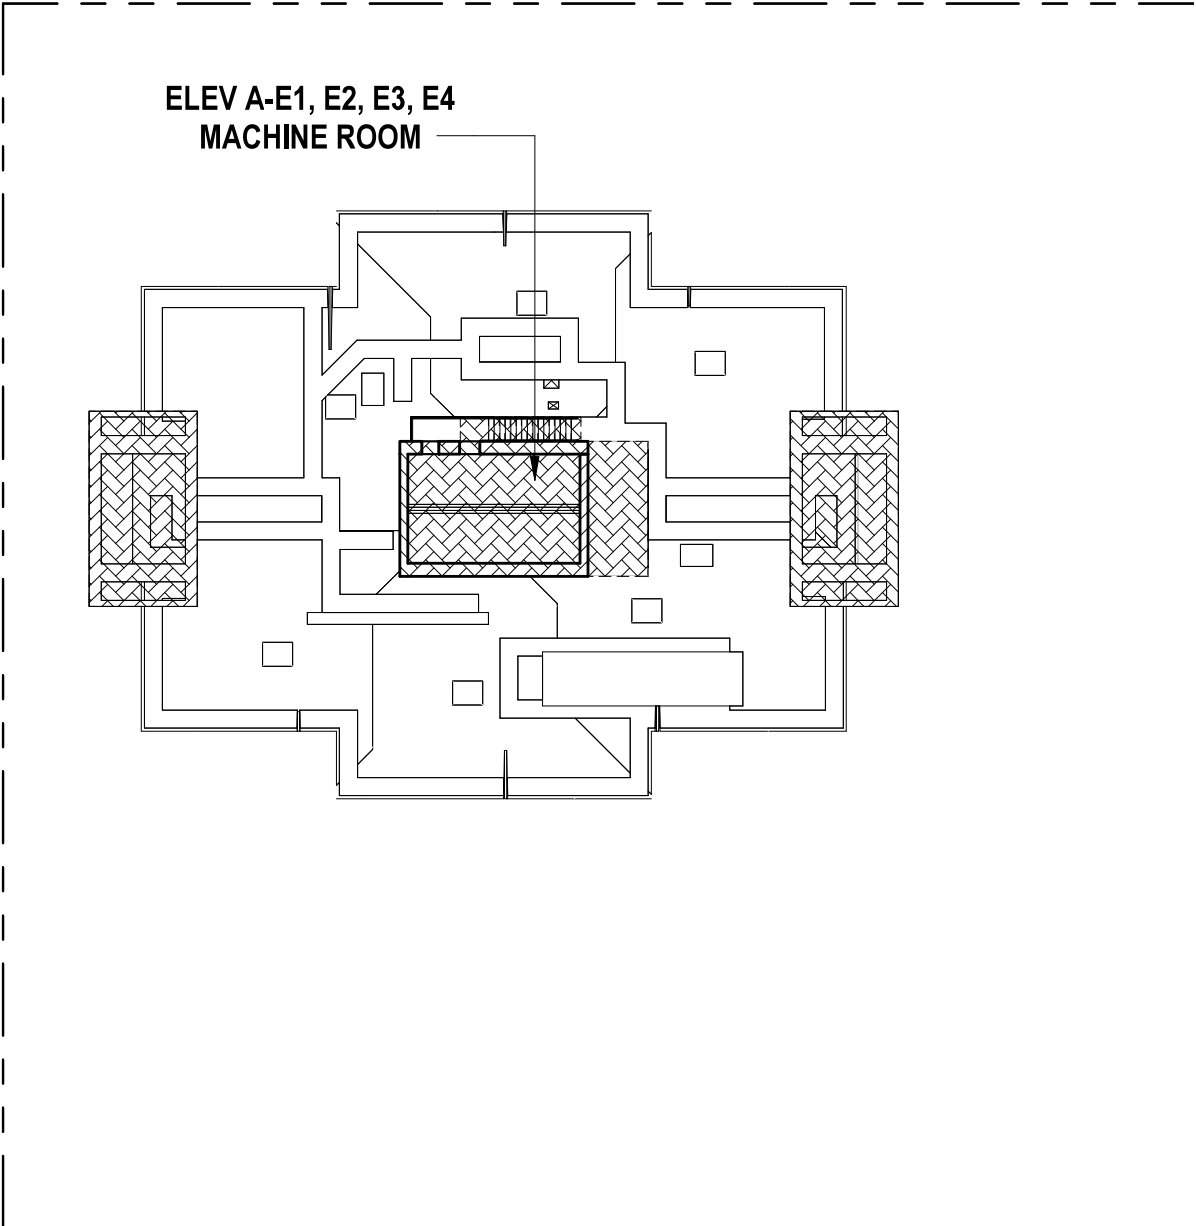

OWNER:  
KAKA'AKO BLOCK C, LLC  
1100 ALAKEA STREET,  
HONOLULU, HI 96813



ARCHITECT OF RECORD  
BENJAMIN WOO ARCHITECTS.  
600 KAPIOLANI BLVD. SUITE 402B  
HONOLULU, HAWAII 96813  
808.591.6616

KAHUINA

COOKE, AUAHI, CORAL &  
POHUKAINA ST  
KAKA'AKO, OAHU, HAWAII  
96813  
TMK: 21054001

NOTE:  
THE CONDOMINIUM MAP FOR THE CONDOMINIUM PROJECT, WHICH INCLUDES  
THIS SHEET, IS INTENDED ONLY TO SHOW THE LAYOUT, LOCATION, UNIT  
NUMBERS AND DIMENSIONS OF UNITS, AND OTHER INFORMATION REQUIRED  
BY SECTION 514B-33, HAWAII REVISED STATUTES, AS AMENDED, AND IS NOT  
INTENDED AND SHALL NOT BE DEEMED TO CONTAIN ANY REPRESENTATION  
OR WARRANTY WHATSOEVER

BLDG A - ELEVATOR MACHINE  
ROOM PLAN


Date:  
2025.08.28


Sheet Number:

CPR1 - A45

LEGENDS

 LCE (AR): TOWER A RESIDENTIAL LIMITED COMMON ELEMENT

  PROPERTY LINE

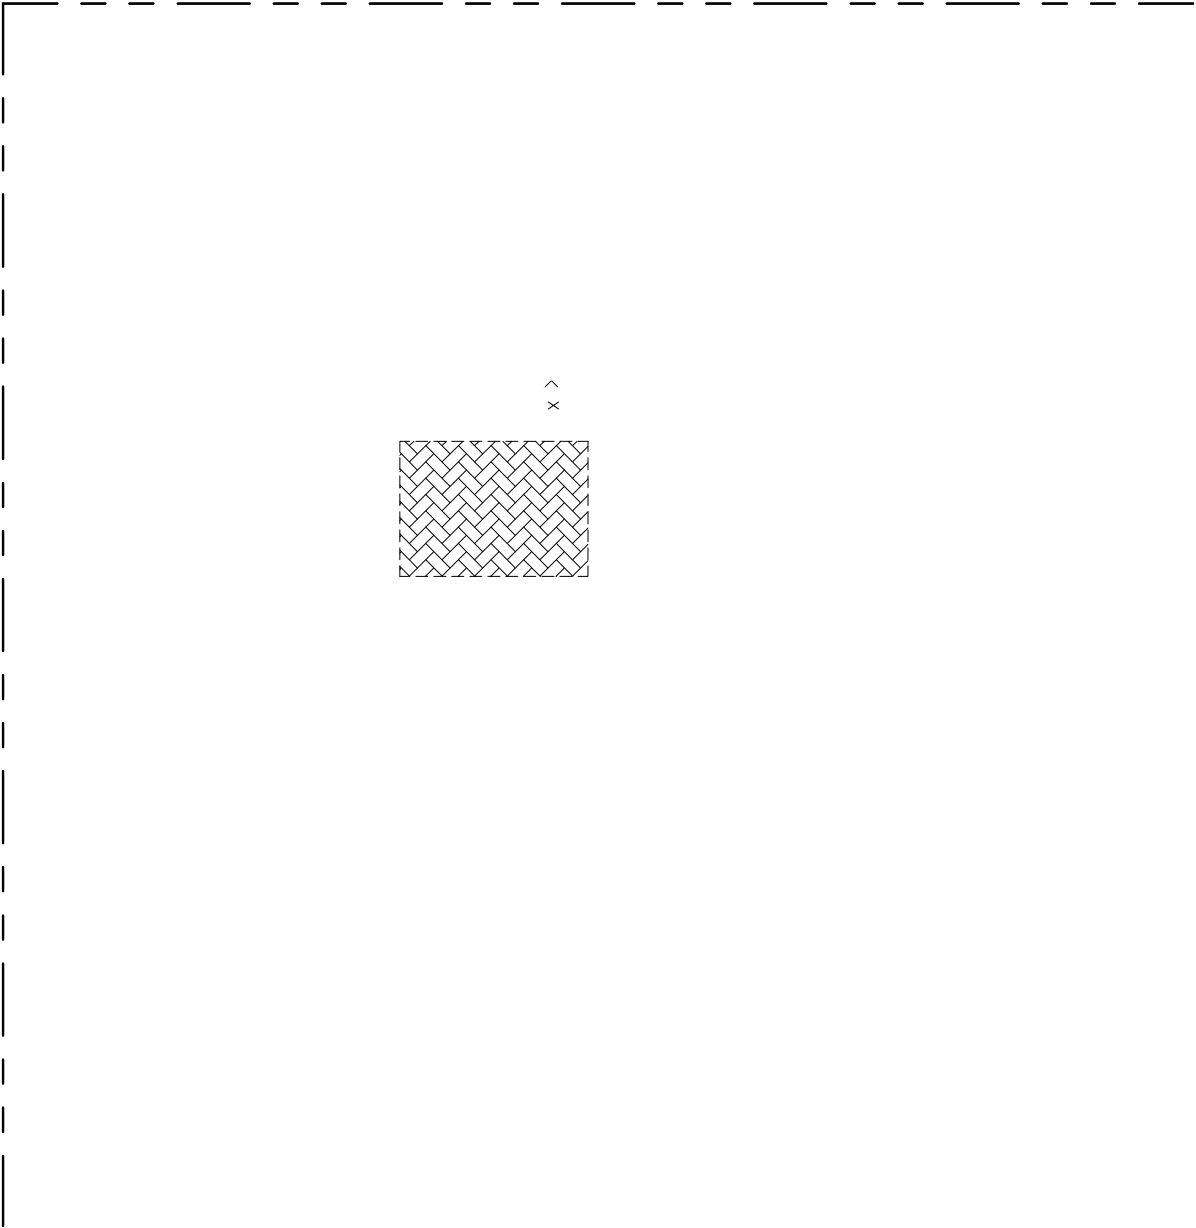

0'

16'-0"

32'-0"

64'-0"

SCALE: 1/32" = 1'-0"



OWNER:  
KAKA'AKO BLOCK C, LLC  
1100 ALAKEA STREET,  
HONOLULU, HI 96813



ARCHITECT OF RECORD  
BENJAMIN WOO ARCHITECTS.  
600 KAPIOLANI BLVD. SUITE 402B  
HONOLULU, HAWAII 96813  
808.591.6616

KAHUINA

COOKE, AUAHI, CORAL &  
POHUKAINA ST  
KAKA'AKO, OAHU, HAWAII  
96813  
TMK: 21054001

NOTE:  
THE CONDOMINIUM MAP FOR THE CONDOMINIUM PROJECT, WHICH INCLUDES  
THIS SHEET, IS INTENDED ONLY TO SHOW THE LAYOUT, LOCATION, UNIT  
NUMBERS AND DIMENSIONS OF UNITS, AND OTHER INFORMATION REQUIRED  
BY SECTION 514B-33, HAWAII REVISED STATUTES, AS AMENDED, AND IS NOT  
INTENDED AND SHALL NOT BE DEEMED TO CONTAIN ANY REPRESENTATION  
OR WARRANTY WHATSOEVER

BLDG A - UPPER ROOF PLAN

Date:  
2025.08.28

Sheet Number:

CPR1 - A46



SEE SHEET: 1 / CPR1 - A01

TRASH RM  
HECO VAULT 2

B-S1  
ELEV. LOBBY

LOADING  
254 SF  
ELEC RM

OFFICE  
525 SF

B-S3  
JAN

B-S2

WATER FEATURE  
EQUIPMENT ROOM

FAN RM  
231 SF

STOR  
253 SF

RESTROOM

CORRIDOR

PARK & LOBBY

UNIT B172  
TYPE BL-KR

UNIT B170  
TYPE BL-J

UNIT B168  
TYPE BL-H

UNIT B166  
TYPE BL-F

UNIT B165  
TYPE BL-E

UNIT B169  
TYPE BL-HR

UNIT B167  
TYPE BL-G

STORAGE  
B101

EARTH FILL  
BELOW RAMP  
UNUSABLE AREA

CU-B

CU-B

21444.2 SF

CU-B

UNIT B164  
TYPE BL-D

UNIT B163  
TYPE BL-C

TRASH

UNIT B162  
TYPE BL-B

UNIT B161  
TYPE BL-A

B-S5

TRASH RM  
PARCEL  
LOADING  
249 SF  
FDC CHASE  
FAN RM  
B-S4

FIRE COMMAND  
ELEC RM TOWER B  
ELEC RM TOWER B  
MAIL ROOM

LOBBY  
ELEC RM TOWER B

LEGENDS

- CU (A) : COMMERCIAL UNIT,  
TOWER A
- CU (B) : COMMERCIAL UNIT,  
TOWER B
- COMMON ELEMENT
- PARKING STALL UNIT
- LCE (C) : COMMERCIAL LIMITED  
COMMON ELEMENT
- LCE (LW): LIVE-WORK LIMITED  
COMMON ELEMENT
- LCE (AR+LW): TOWER A  
RESIDENTIAL AND LIVE-WORK  
LIMITED COMMON ELEMENT
- LCE (BR+RTL): TOWER B  
RESIDENTIAL AND RENTAL  
LIMITED COMMON ELEMENT
- LCE (R+RTL+LW): RESIDENTIAL,  
RENTAL AND LIVE-WORK LIMITED  
COMMON ELEMENT
- LCE (BR+RTL+LW): TOWER B  
RESIDENTIAL, RENTAL AND  
LIVE-WORK LIMITED COMMON  
ELEMENT
- RU (LW): LIVE-WORK UNIT
- UNIT LCE
- LCE (PSU)
- PROPERTY LINE

0' 16'-0" 32'-0" 64'-0"  
SCALE: 1/32" = 1'-0"



SEE SHEET: 1 / CPR1 - A01

OWNER:  
KAKA'AKO BLOCK C, LLC  
1100 ALAKEA STREET,  
HONOLULU, HI 96813



ARCHITECT OF RECORD  
BENJAMIN WOO ARCHITECTS.  
600 KAPIOLANI BLVD. SUITE 402B  
HONOLULU, HAWAII 96813  
808.591.6616

KAHUINA

COOKE, AUAHI, CORAL &  
POHUKAINA ST  
KAKA'AKO, OAHU, HAWAII  
96813  
TMK: 21054001


NOTE:  
THE CONDOMINIUM MAP FOR THE CONDOMINIUM PROJECT, WHICH INCLUDES  
THIS SHEET, IS INTENDED ONLY TO SHOW THE LAYOUT, LOCATION, UNIT  
NUMBERS AND DIMENSIONS OF UNITS, AND OTHER INFORMATION REQUIRED  
BY SECTION 514B-33, HAWAII REVISED STATUTES, AS AMENDED, AND IS NOT  
INTENDED AND SHALL NOT BE DEEMED TO CONTAIN ANY REPRESENTATION  
OR WARRANTY WHATSOEVER

BLDG B - LEVEL 01 PLAN

Date:  
2025.08.28


Sheet Number:

CPR1 - B01

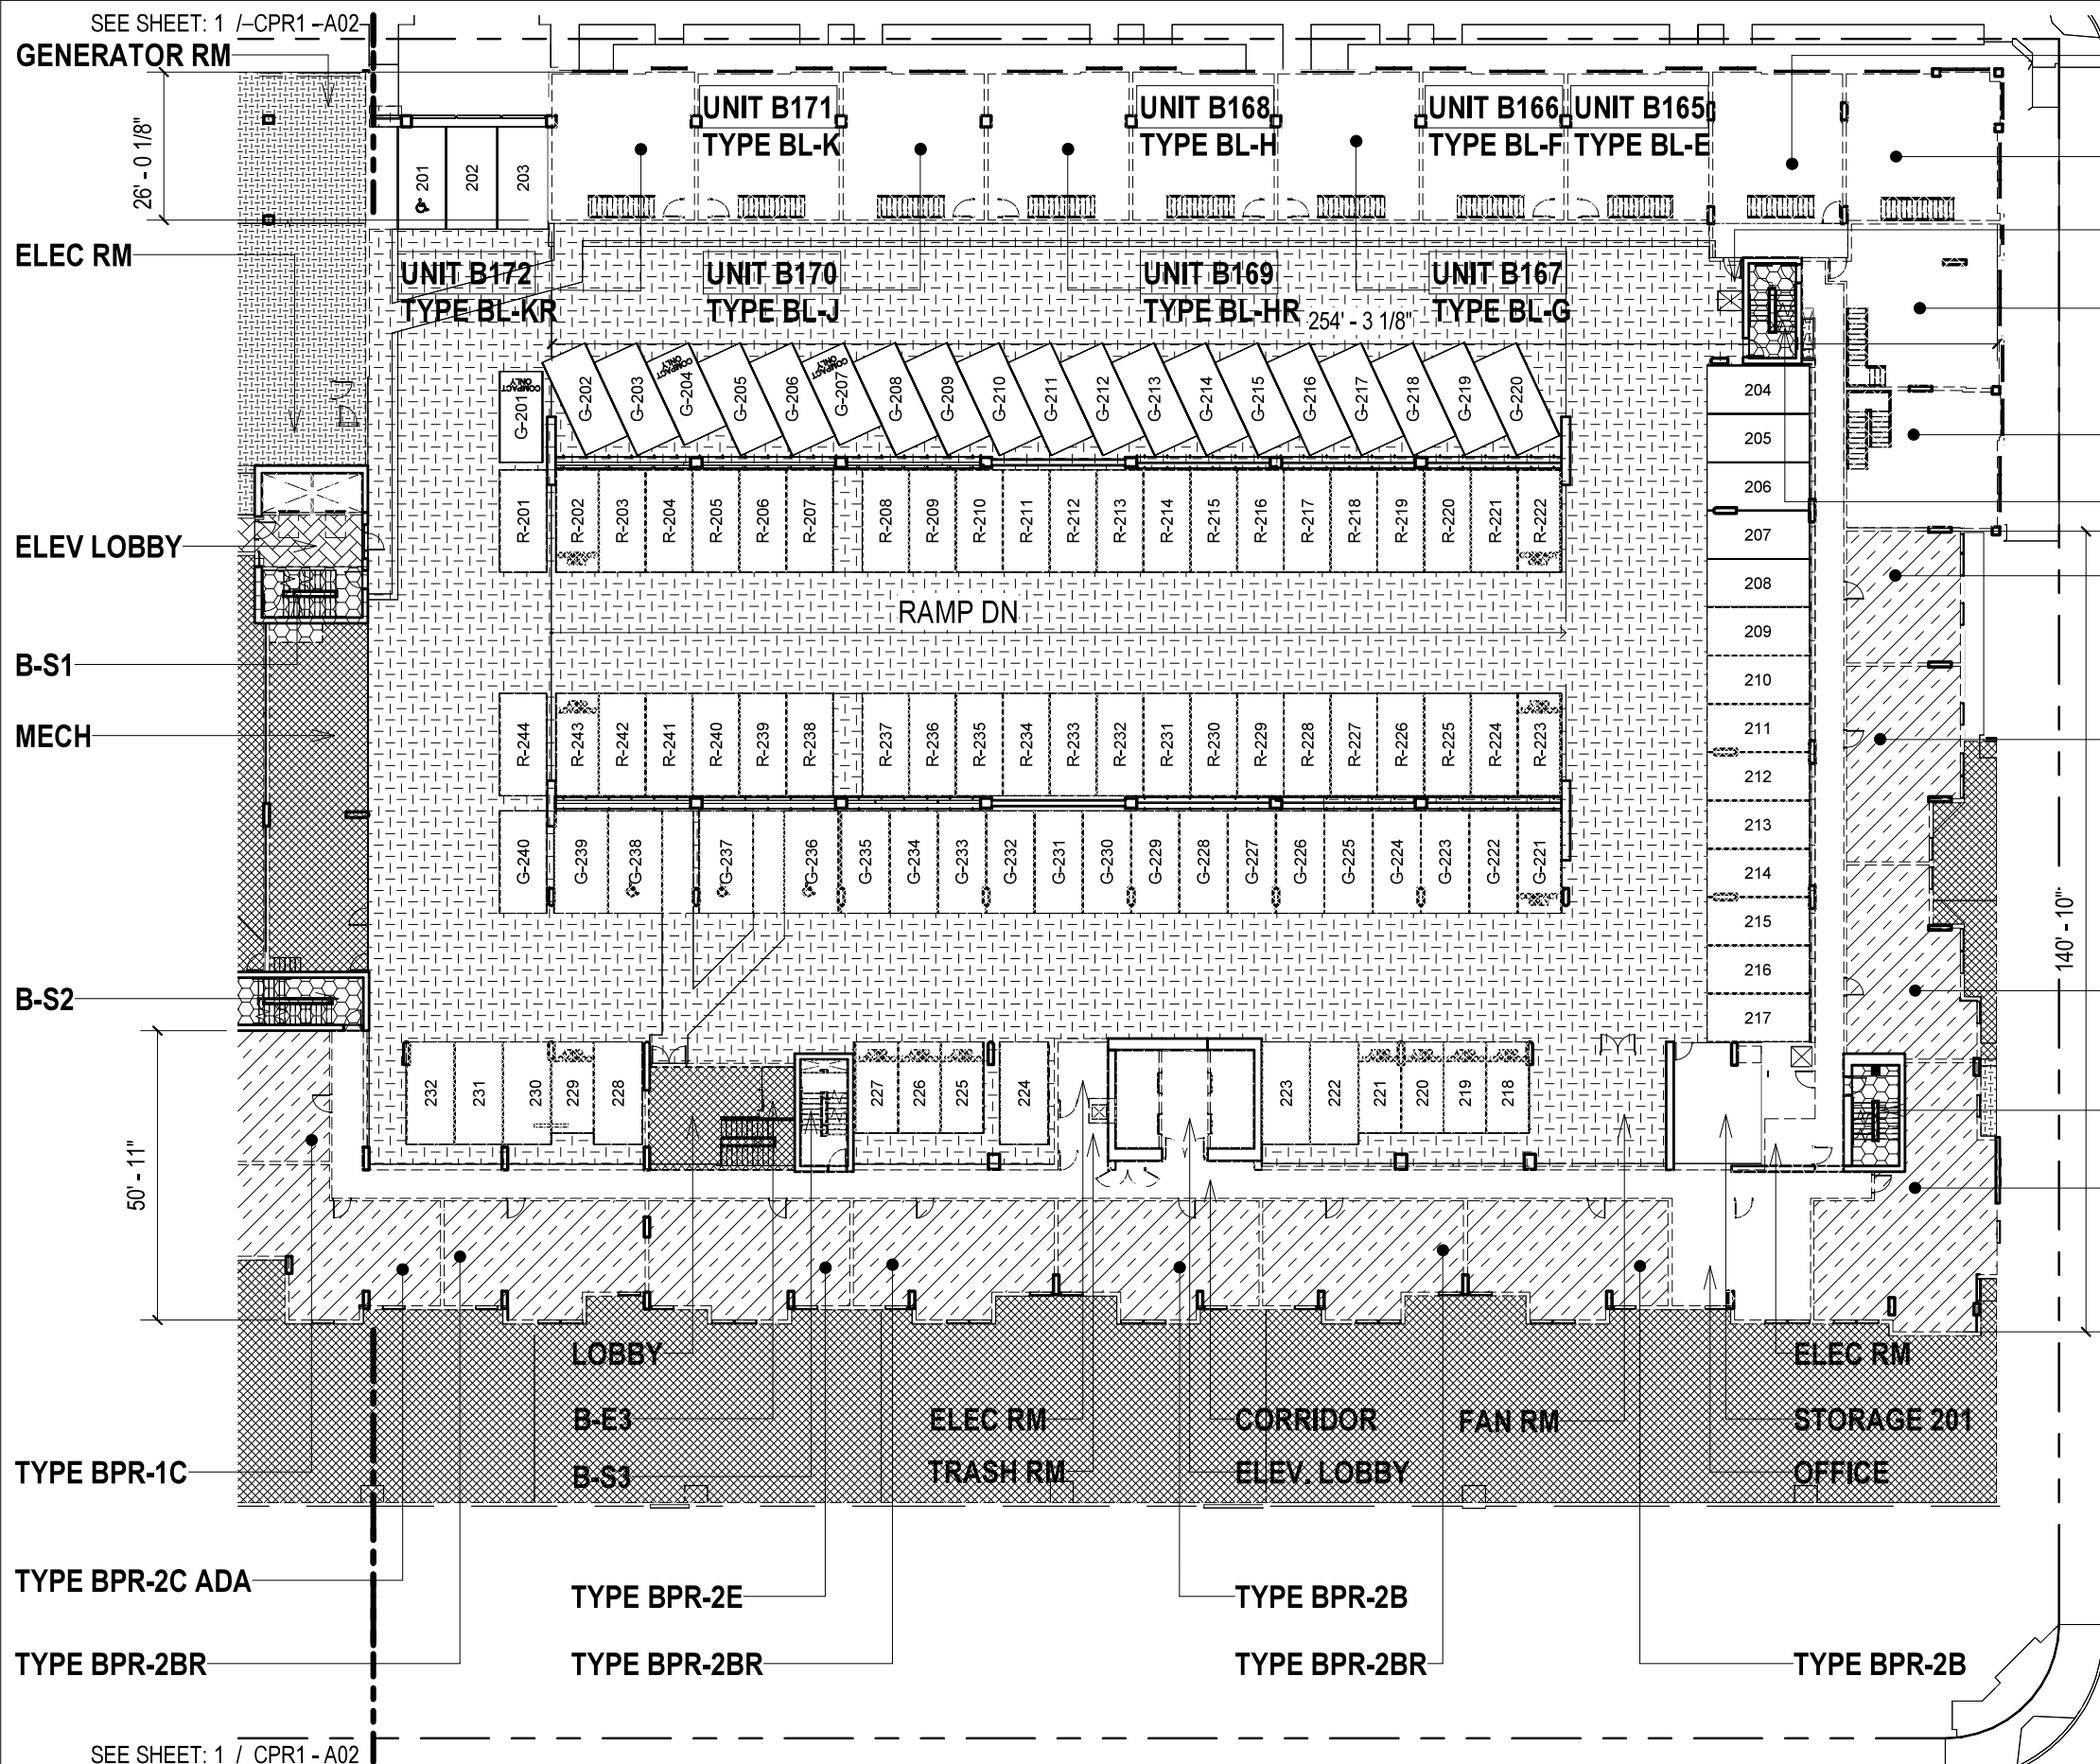

- LEGENDS**
- COMMON ELEMENT
  - PARKING STALL UNIT
  - LCE (C) : COMMERCIAL LIMITED COMMON ELEMENT
  - LCE (AR): TOWER A RESIDENTIAL LIMITED COMMON ELEMENT
  - LCE (RTL): RENTAL LIMITED COMMON ELEMENT
  - LCE (AR+LW): TOWER A RESIDENTIAL AND LIVE-WORK LIMITED COMMON ELEMENT
  - LCE (BR+RTL): TOWER B RESIDENTIAL AND RENTAL LIMITED COMMON ELEMENT
  - LCE (R+RTL+LW): RESIDENTIAL, RENTAL AND LIVE-WORK LIMITED COMMON ELEMENT
  - RU (LW): LIVE-WORK UNIT
  - RU (RTL): RENTAL UNIT  
RTL-02 TOTAL SF: 7966.6 SF
  - UNIT LCE
  - LCE (PSU)
  - PROPERTY LINE

- UNIT B164  
TYPE BL-D
- UNIT B163  
TYPE BL-C
- MECHANICAL
- UNIT B162  
TYPE BL-B
- UNIT B161  
TYPE BL-A  
B-S5
- TYPE BPR-1E
- TYPE BPR-2AR
- TYPE BPR-2D
- B-S4
- TYPE BPR-3B

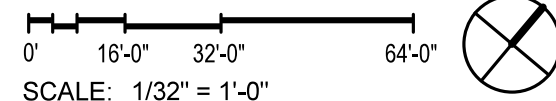

OWNER:  
KAKA'AKO BLOCK C, LLC  
1100 ALAKEA STREET,  
HONOLULU, HI 96813



ARCHITECT OF RECORD  
BENJAMIN WOO ARCHITECTS.  
600 KAPIOLANI BLVD. SUITE 402B  
HONOLULU, HAWAII 96813  
808.591.6616

**KAHUINA**

COOKE, AUAHI, CORAL &  
POHUKAINA ST  
KAKA'AKO, OAHU, HAWAII  
96813  
TMK: 21054001

NOTE:  
THE CONDOMINIUM MAP FOR THE CONDOMINIUM PROJECT, WHICH INCLUDES  
THIS SHEET, IS INTENDED ONLY TO SHOW THE LAYOUT, LOCATION, UNIT  
NUMBERS AND DIMENSIONS OF UNITS, AND OTHER INFORMATION REQUIRED  
BY SECTION 514B-33, HAWAII REVISED STATUTES, AS AMENDED, AND IS NOT  
INTENDED AND SHALL NOT BE DEEMED TO CONTAIN ANY REPRESENTATION  
OR WARRANTY WHATSOEVER


**BLDG B - LEVEL 02 PLAN**

Date:  
2025.08.28


Sheet Number:

**CPR1 - B02**



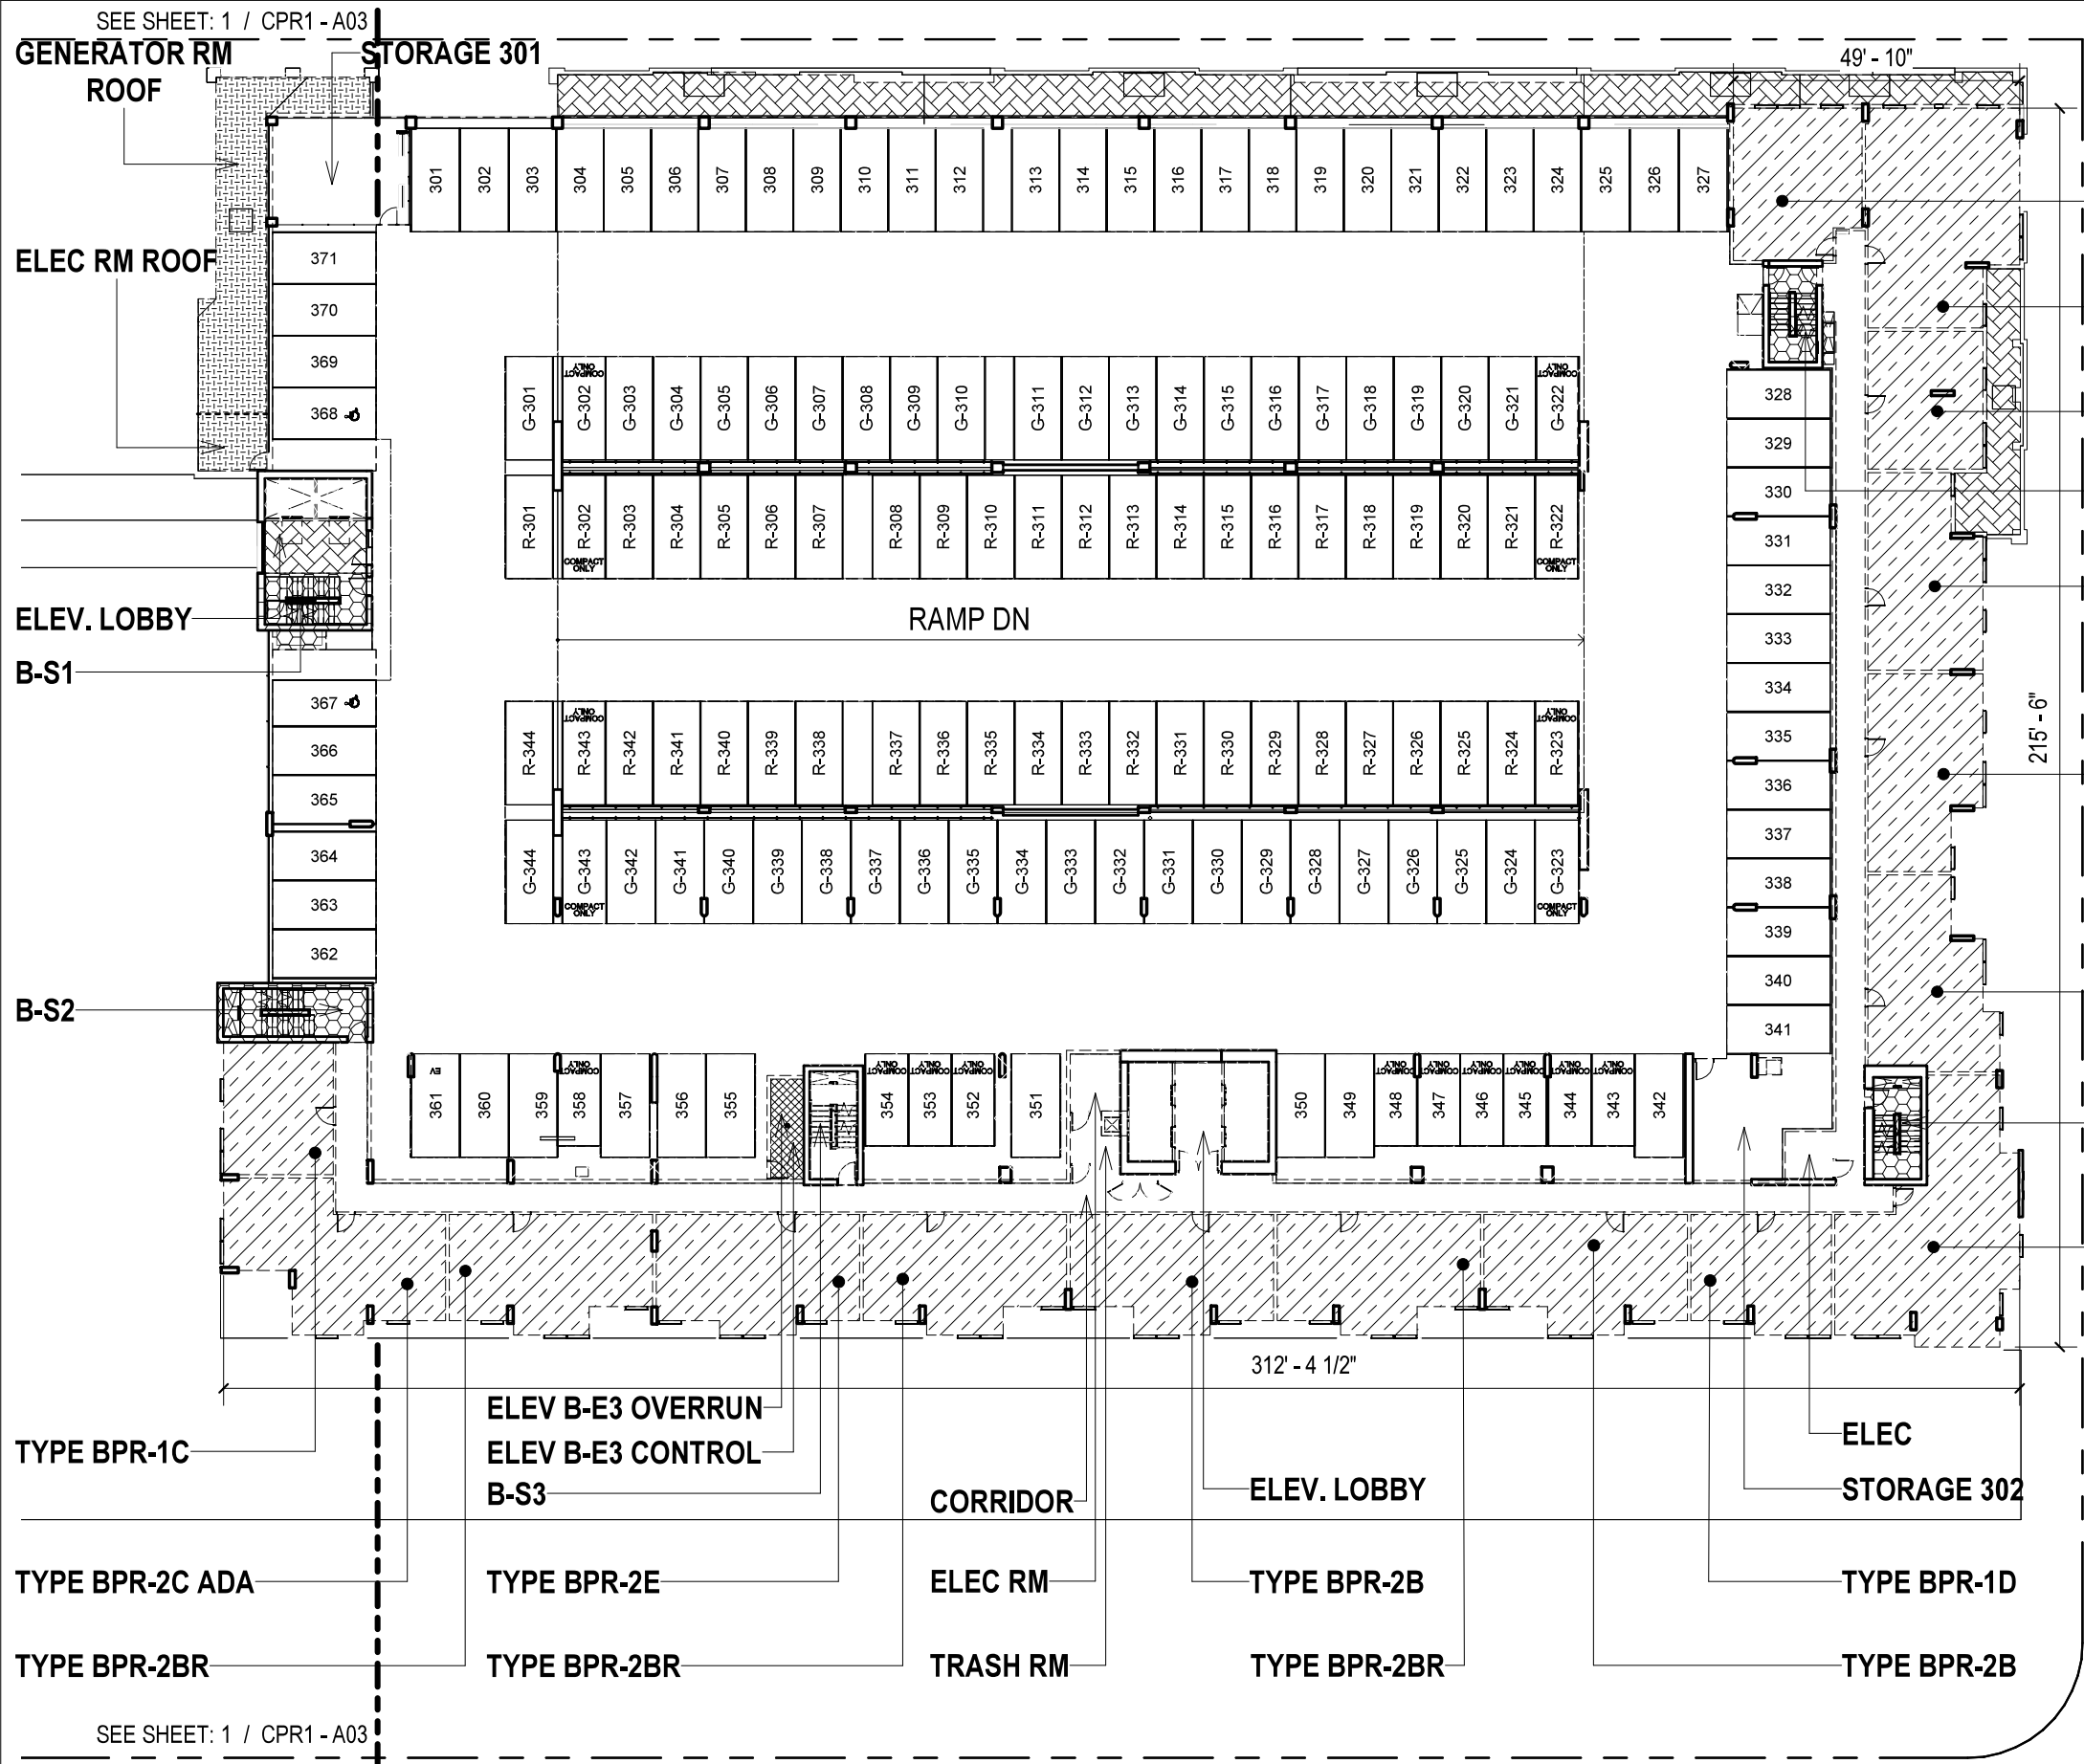

- LEGENDS**
- COMMON ELEMENT
  - LCE (LW): LIVE-WORK LIMITED COMMON ELEMENT
  - LCE (RTL): RENTAL LIMITED COMMON ELEMENT
  - LCE (C) : COMMERCIAL LIMITED COMMON ELEMENT
  - LCE (AR): TOWER A RESIDENTIAL LIMITED COMMON ELEMENT
  - LCE (AR+LW): TOWER A RESIDENTIAL AND LIVE-WORK LIMITED COMMON ELEMENT
  - LCE (BR+RTL): TOWER B RESIDENTIAL AND RENTAL LIMITED COMMON ELEMENT
  - LCE (R+RTL): RESIDENTIAL AND RENTAL LIMITED COMMON ELEMENT
  - LCE (R+RTL+LW): RESIDENTIAL, RENTAL AND LIVE-WORK LIMITED COMMON ELEMENT
  - RU (RTL): RENTAL UNIT  
RTL-03 TOTAL SF: 10599.4 SF
  - UNIT LCE
  - PROPERTY LINE

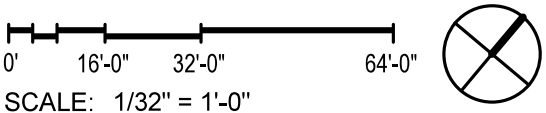

OWNER:  
KAKA'AKO BLOCK C, LLC  
1100 ALAKEA STREET,  
HONOLULU, HI 96813

ARCHITECT OF RECORD  
BENJAMIN WOO ARCHITECTS.  
600 KAPIOLANI BLVD. SUITE 402B  
HONOLULU, HAWAII 96813  
808.591.6616

KAHUINA

COOKE, AUAHI, CORAL &  
POHUKAINA ST  
KAKA'AKO, OAHU, HAWAII  
96813  
TMK: 21054001


NOTE:  
THE CONDOMINIUM MAP FOR THE CONDOMINIUM PROJECT, WHICH INCLUDES  
THIS SHEET, IS INTENDED ONLY TO SHOW THE LAYOUT, LOCATION, UNIT  
NUMBERS AND DIMENSIONS OF UNITS, AND OTHER INFORMATION REQUIRED  
BY SECTION 514B-33, HAWAII REVISED STATUTES, AS AMENDED, AND IS NOT  
INTENDED AND SHALL NOT BE DEEMED TO CONTAIN ANY REPRESENTATION  
OR WARRANTY WHATSOEVER

BLDG B - LEVEL 03 PLAN

Date:  
2025.08.28

Sheet Number:

CPR1 - B03

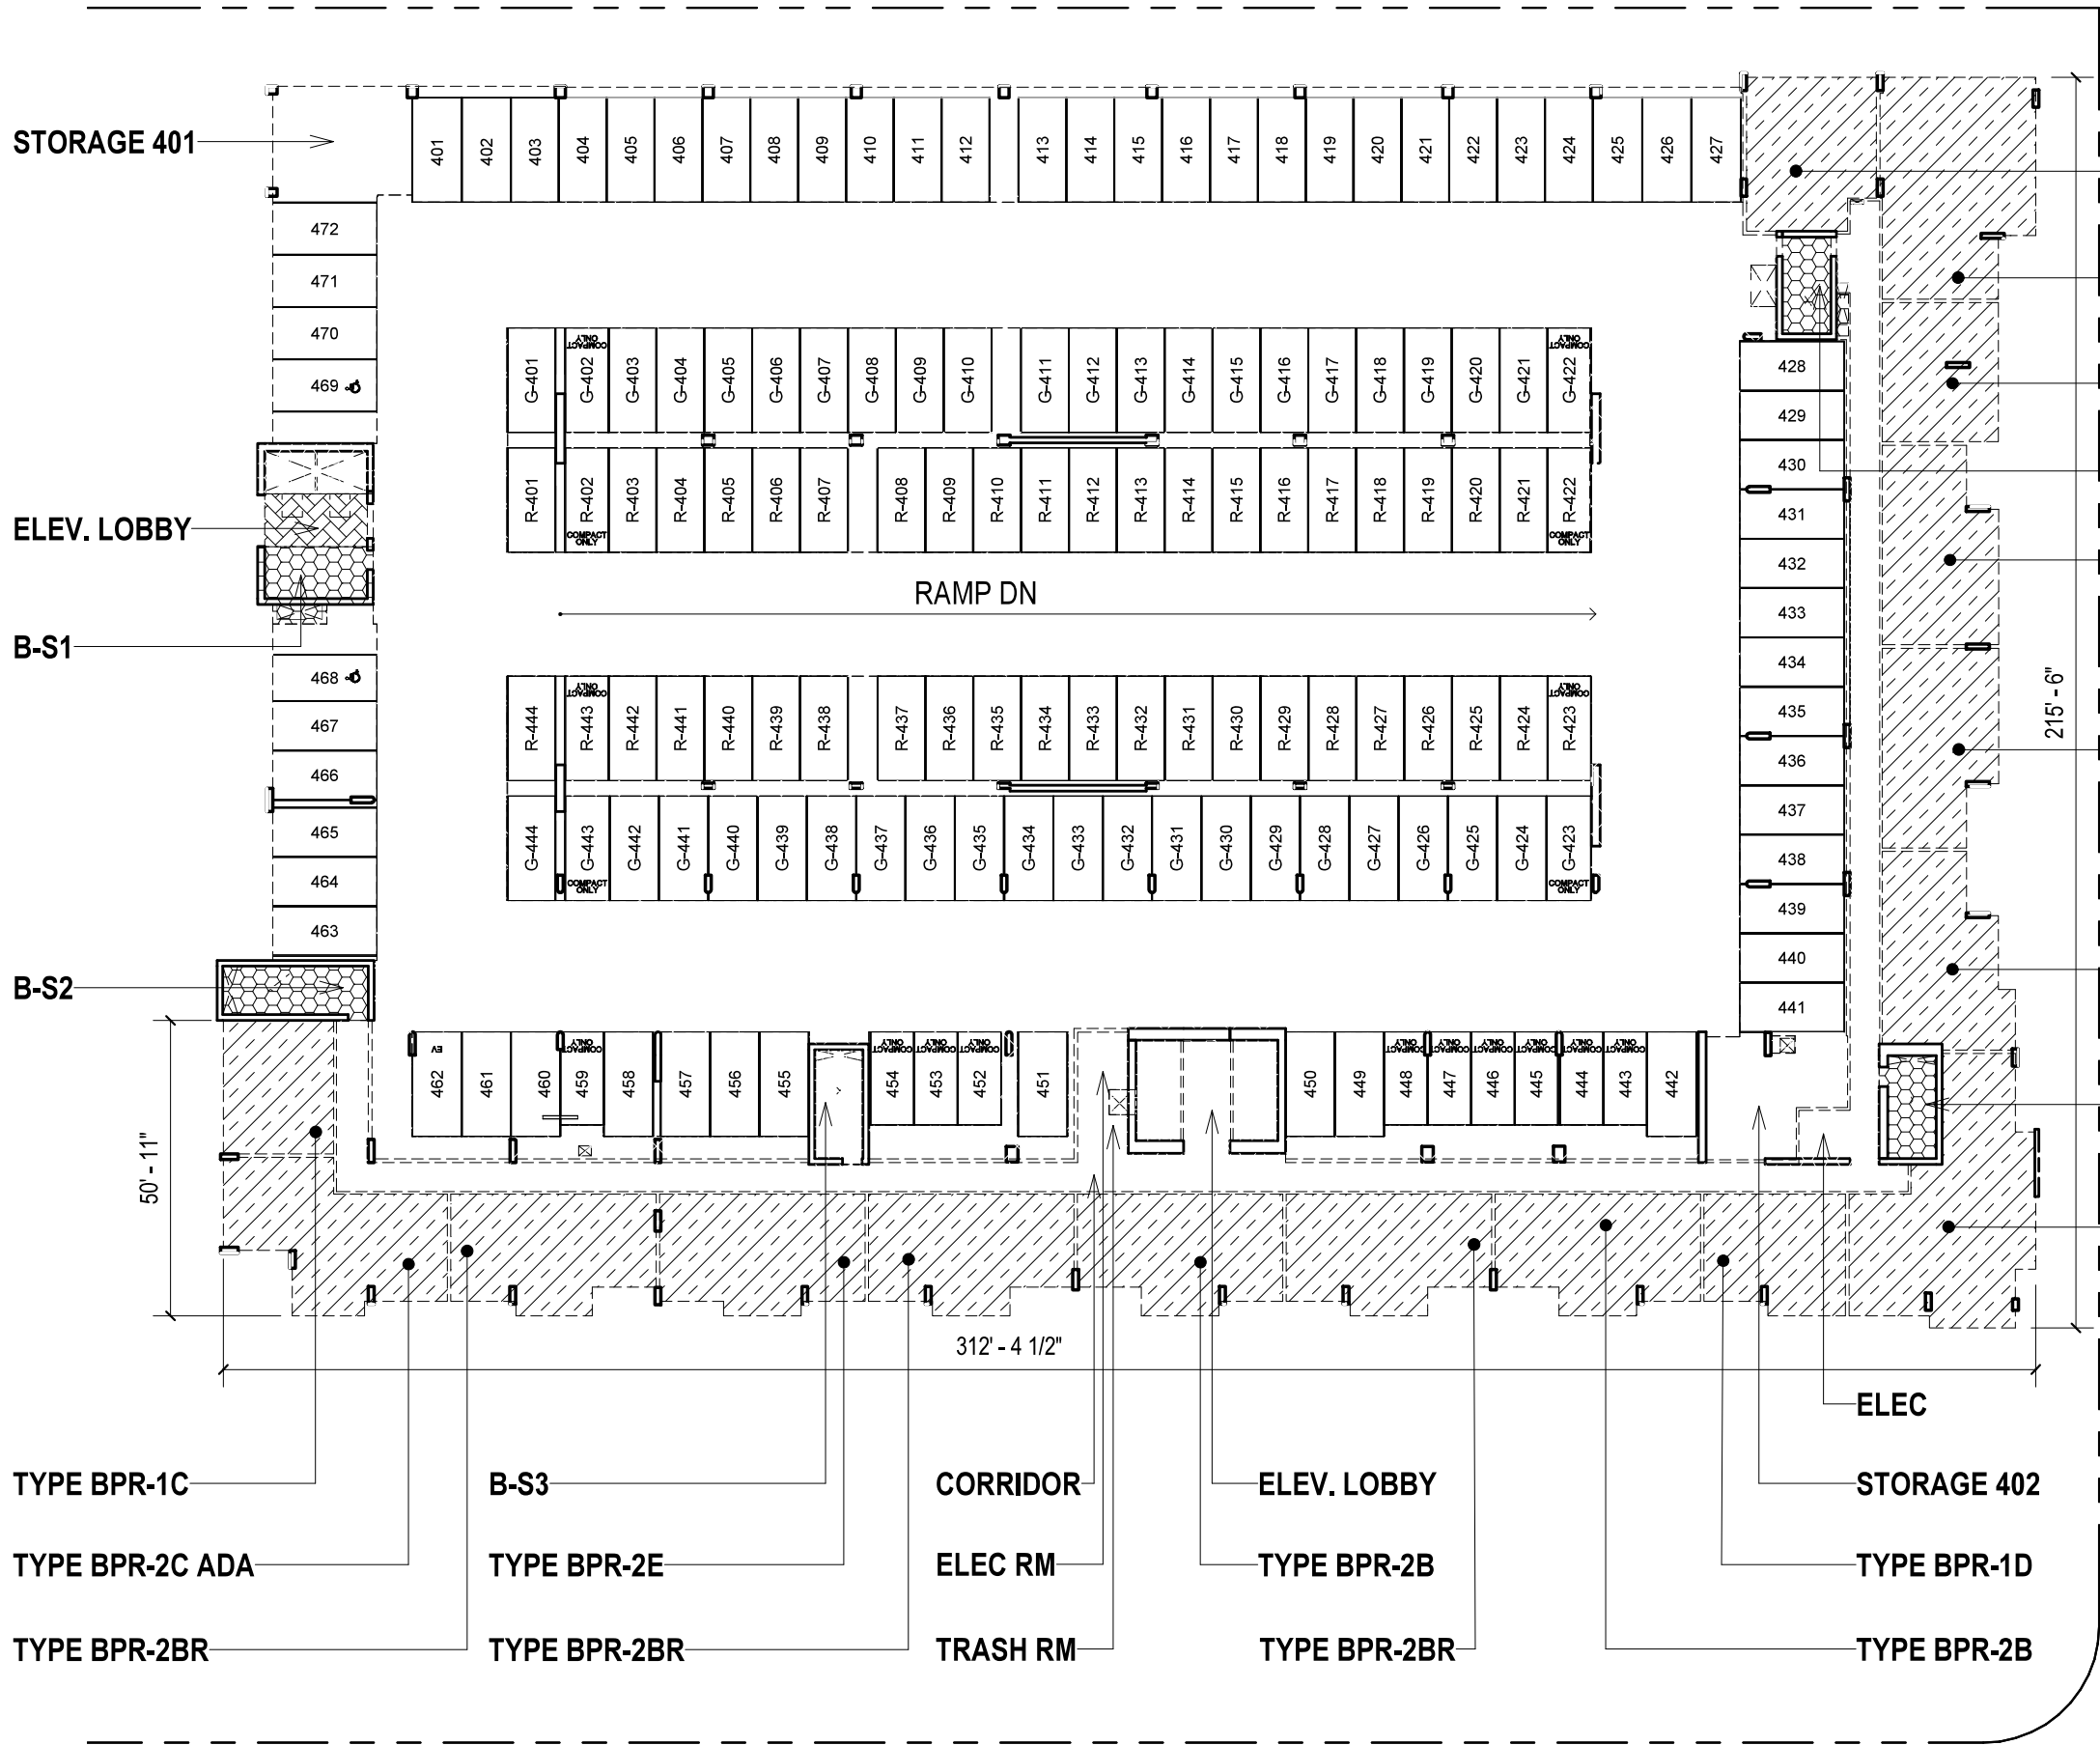

- LEGENDS**
- LCE (RTL): RENTAL LIMITED COMMON ELEMENT
  - LCE (AR): TOWER A RESIDENTIAL LIMITED COMMON ELEMENT
  - LCE (AR+LW): TOWER A RESIDENTIAL AND LIVE-WORK LIMITED COMMON ELEMENT
  - LCE (BR+RTL): TOWER B RESIDENTIAL AND RENTAL LIMITED COMMON ELEMENT
  - LCE (R+RTL): RESIDENTIAL AND RENTAL LIMITED COMMON ELEMENT
  - LCE (R+RTL+LW): RESIDENTIAL, RENTAL AND LIVE-WORK LIMITED COMMON ELEMENT
  - RU (RTL): RENTAL UNIT  
RTL-04 TOTAL SF: 10599.4 SF
  - UNIT LCE
  - PROPERTY LINE

TYPE BPR-1C  
TYPE BPR-2C ADA  
TYPE BPR-2BR  
B-S3  
TYPE BPR-2E  
TYPE BPR-2BR  
CORRIDOR  
ELEC RM  
TRASH RM  
ELEV. LOBBY  
TYPE BPR-2B  
TYPE BPR-2BR  
ELEC  
STORAGE 402  
TYPE BPR-1D  
TYPE BPR-2B

OWNER:  
KAKA'AKO BLOCK C, LLC  
1100 ALAKEA STREET,  
HONOLULU, HI 96813

ARCHITECT OF RECORD  
BENJAMIN WOO ARCHITECTS.  
600 KAPIOLANI BLVD. SUITE 402B  
HONOLULU, HAWAII 96813  
808.591.6616

**KAHUINA**

COOKE, AUAHI, CORAL &  
POHUKAINA ST  
KAKA'AKO, OAHU, HAWAII  
96813  
TMK: 21054001


NOTE:  
THIS SHEET IS INTENDED ONLY TO SHOW THE LAYOUT, LOCATION, UNIT  
NUMBERS AND DIMENSIONS OF UNITS, AND OTHER INFORMATION REQUIRED  
BY SECTION 514B-33, HAWAII REVISED STATUTES, AS AMENDED, AND IS NOT  
INTENDED AND SHALL NOT BE DEEMED TO CONTAIN ANY REPRESENTATION  
OR WARRANTY WHATSOEVER

**BLDG B - LEVEL 04 PLAN**


Date:  
2025.08.28

Sheet Number:

**CPR1 - B04**

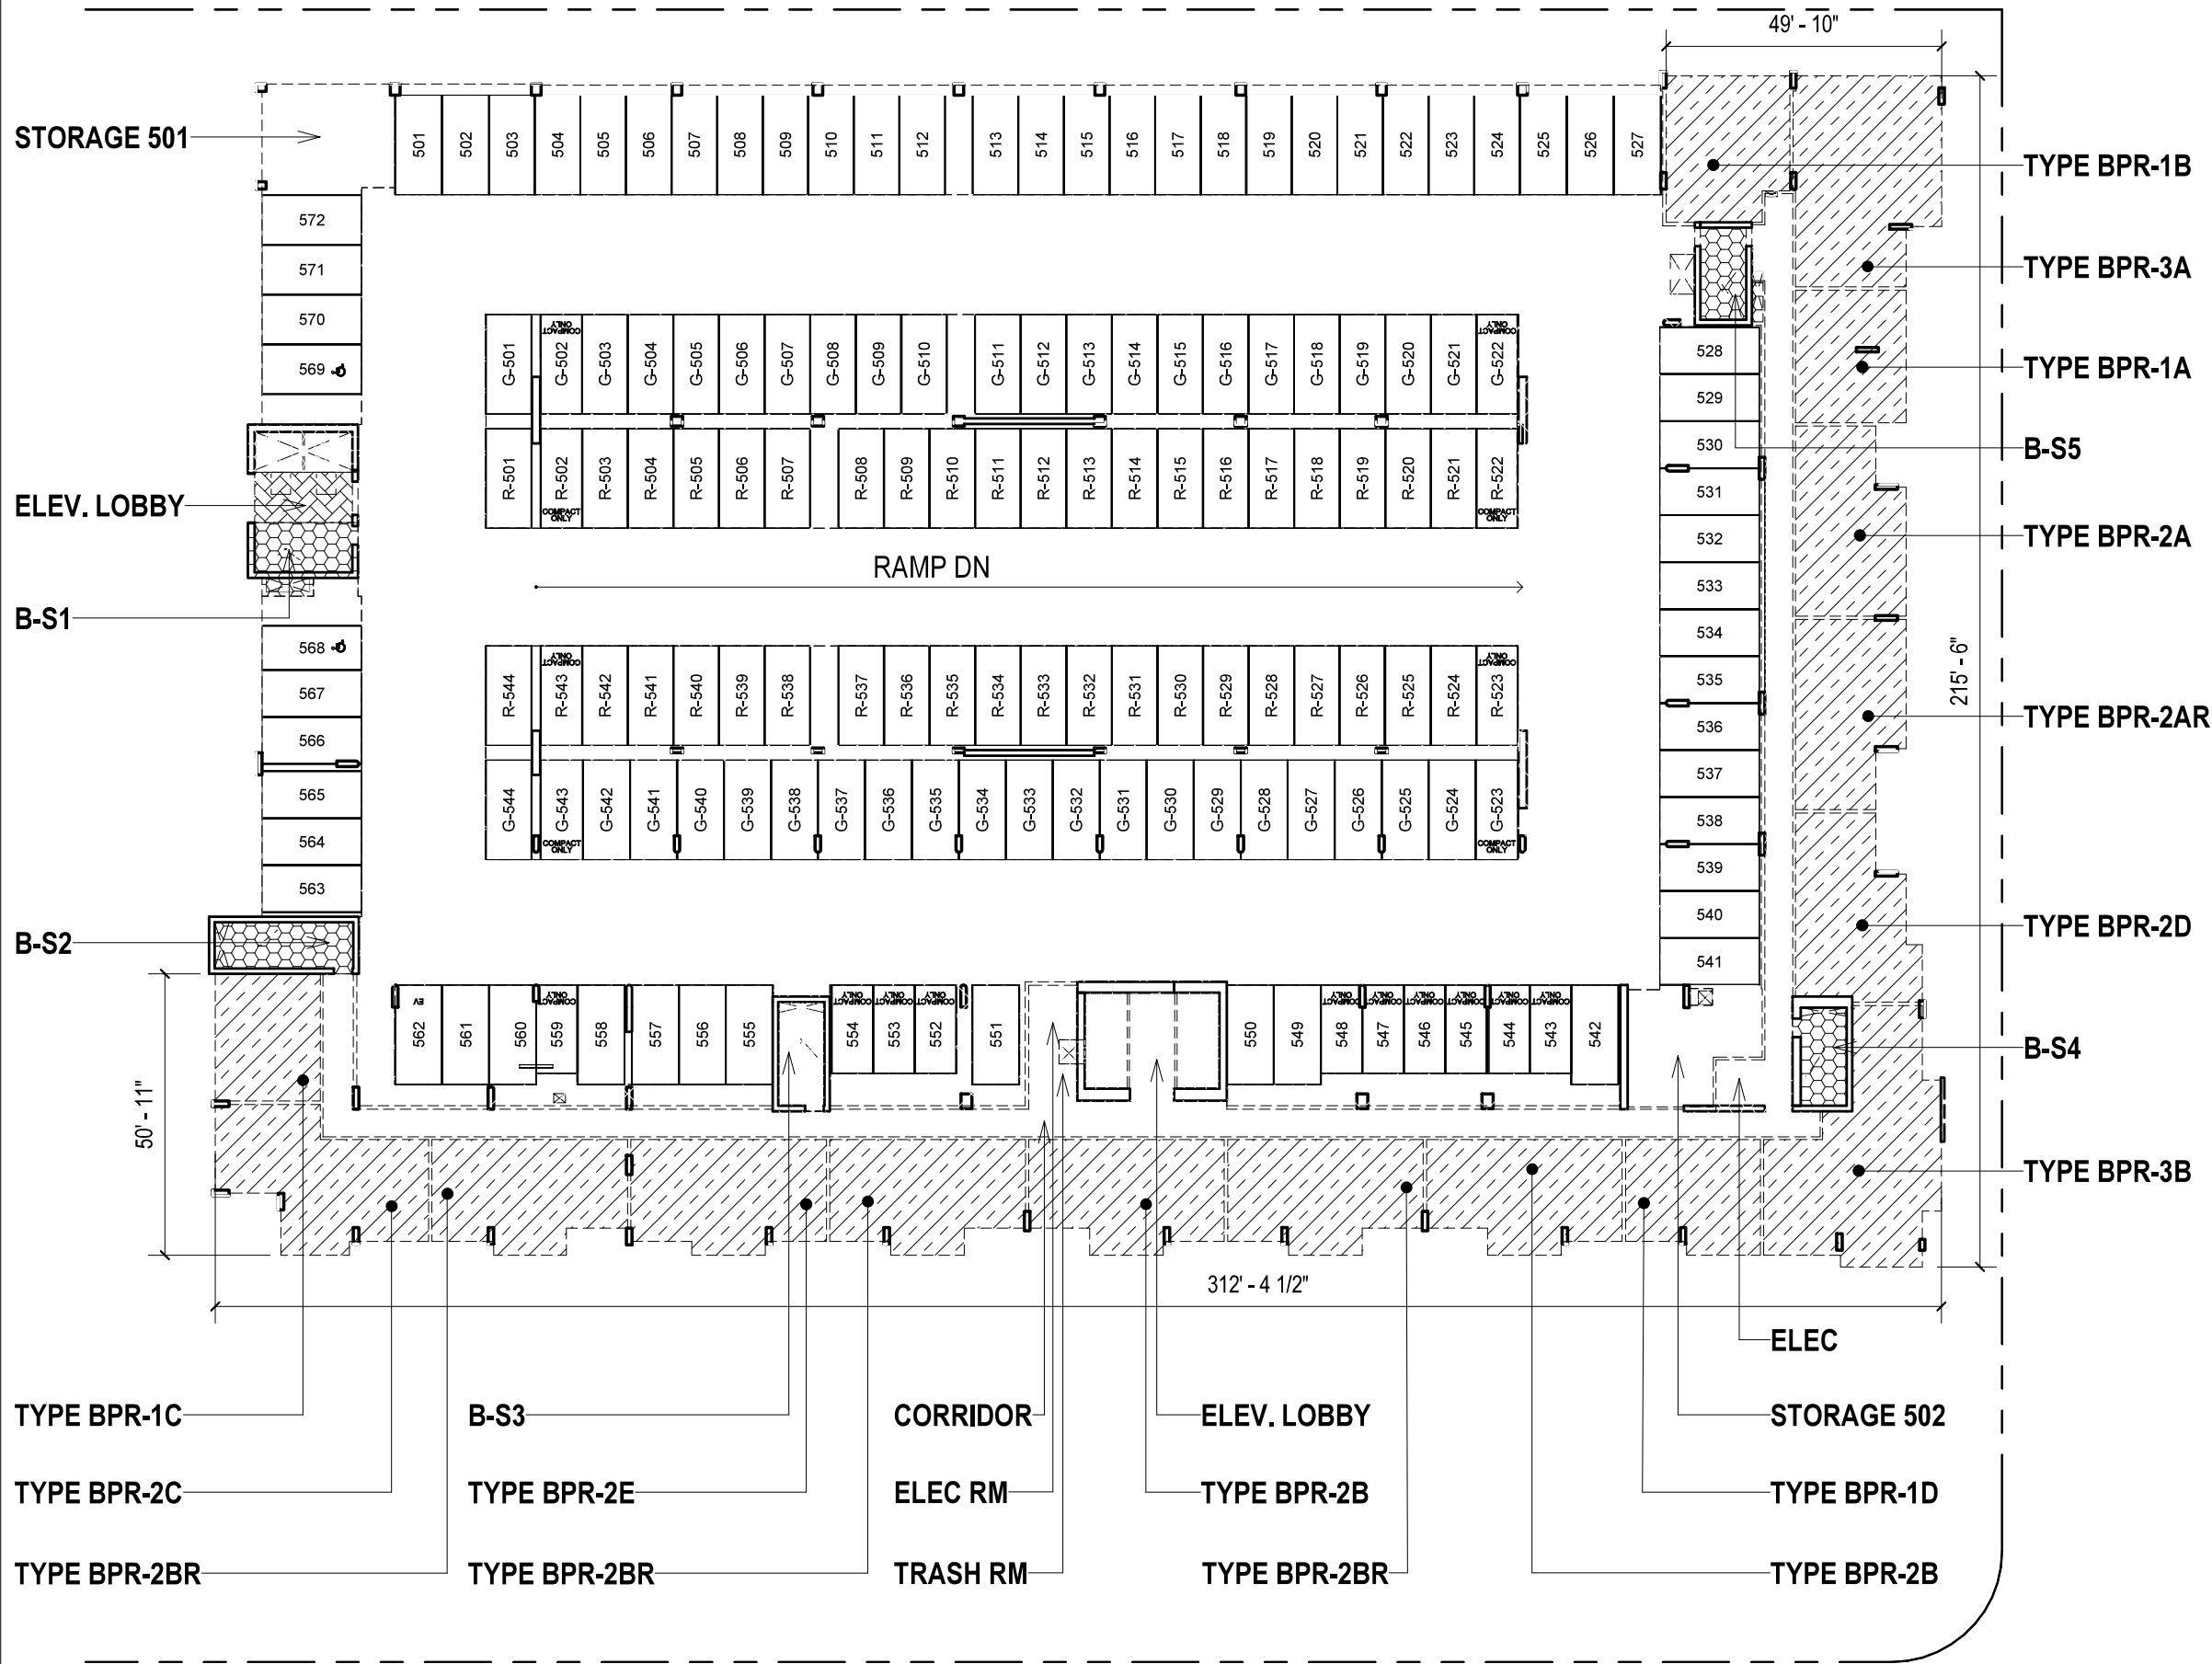

- LEGENDS**
- LCE (RTL): RENTAL LIMITED COMMON ELEMENT
  - LCE (AR): TOWER A RESIDENTIAL LIMITED COMMON ELEMENT
  - LCE (AR+LW): TOWER A RESIDENTIAL AND LIVE-WORK LIMITED COMMON ELEMENT
  - LCE (BR+RTL): TOWER B RESIDENTIAL AND RENTAL LIMITED COMMON ELEMENT
  - LCE (R+RTL): RESIDENTIAL AND RENTAL LIMITED COMMON ELEMENT
  - LCE (R+RTL+LW): RESIDENTIAL, RENTAL AND LIVE-WORK LIMITED COMMON ELEMENT
  - RU (RTL): RENTAL UNIT  
RTL-05 TOTAL SF: 10599.4 SF
  - UNIT LCE
  - PROPERTY LINE

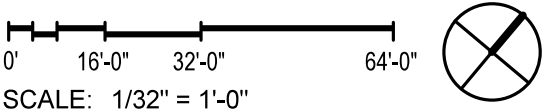

OWNER:  
KAKA'AKO BLOCK C, LLC  
1100 ALAKEA STREET,  
HONOLULU, HI 96813

ARCHITECT OF RECORD  
**BENJAMIN WOO ARCHITECTS.**  
600 KAPIOLANI BLVD. SUITE 402B  
HONOLULU, HAWAII 96813  
808.591.6616

**KAHUINA**


COOKE, AUAHI, CORAL &  
POHUKAINA ST  
KAKA'AKO, OAHU, HAWAII  
96813  
TMK: 21054001

NOTE:  
THIS SHEET IS INTENDED ONLY TO SHOW THE LAYOUT, LOCATION, UNIT  
NUMBERS AND DIMENSIONS OF UNITS, AND OTHER INFORMATION REQUIRED  
BY SECTION 514B-33, HAWAII REVISED STATUTES, AS AMENDED, AND IS NOT  
INTENDED AND SHALL NOT BE DEEMED TO CONTAIN ANY REPRESENTATION  
OR WARRANTY WHATSOEVER


**BLDG B - LEVEL 05 PLAN**

Date:  
2025.08.28

Sheet Number:  
**CPR1 - B05**

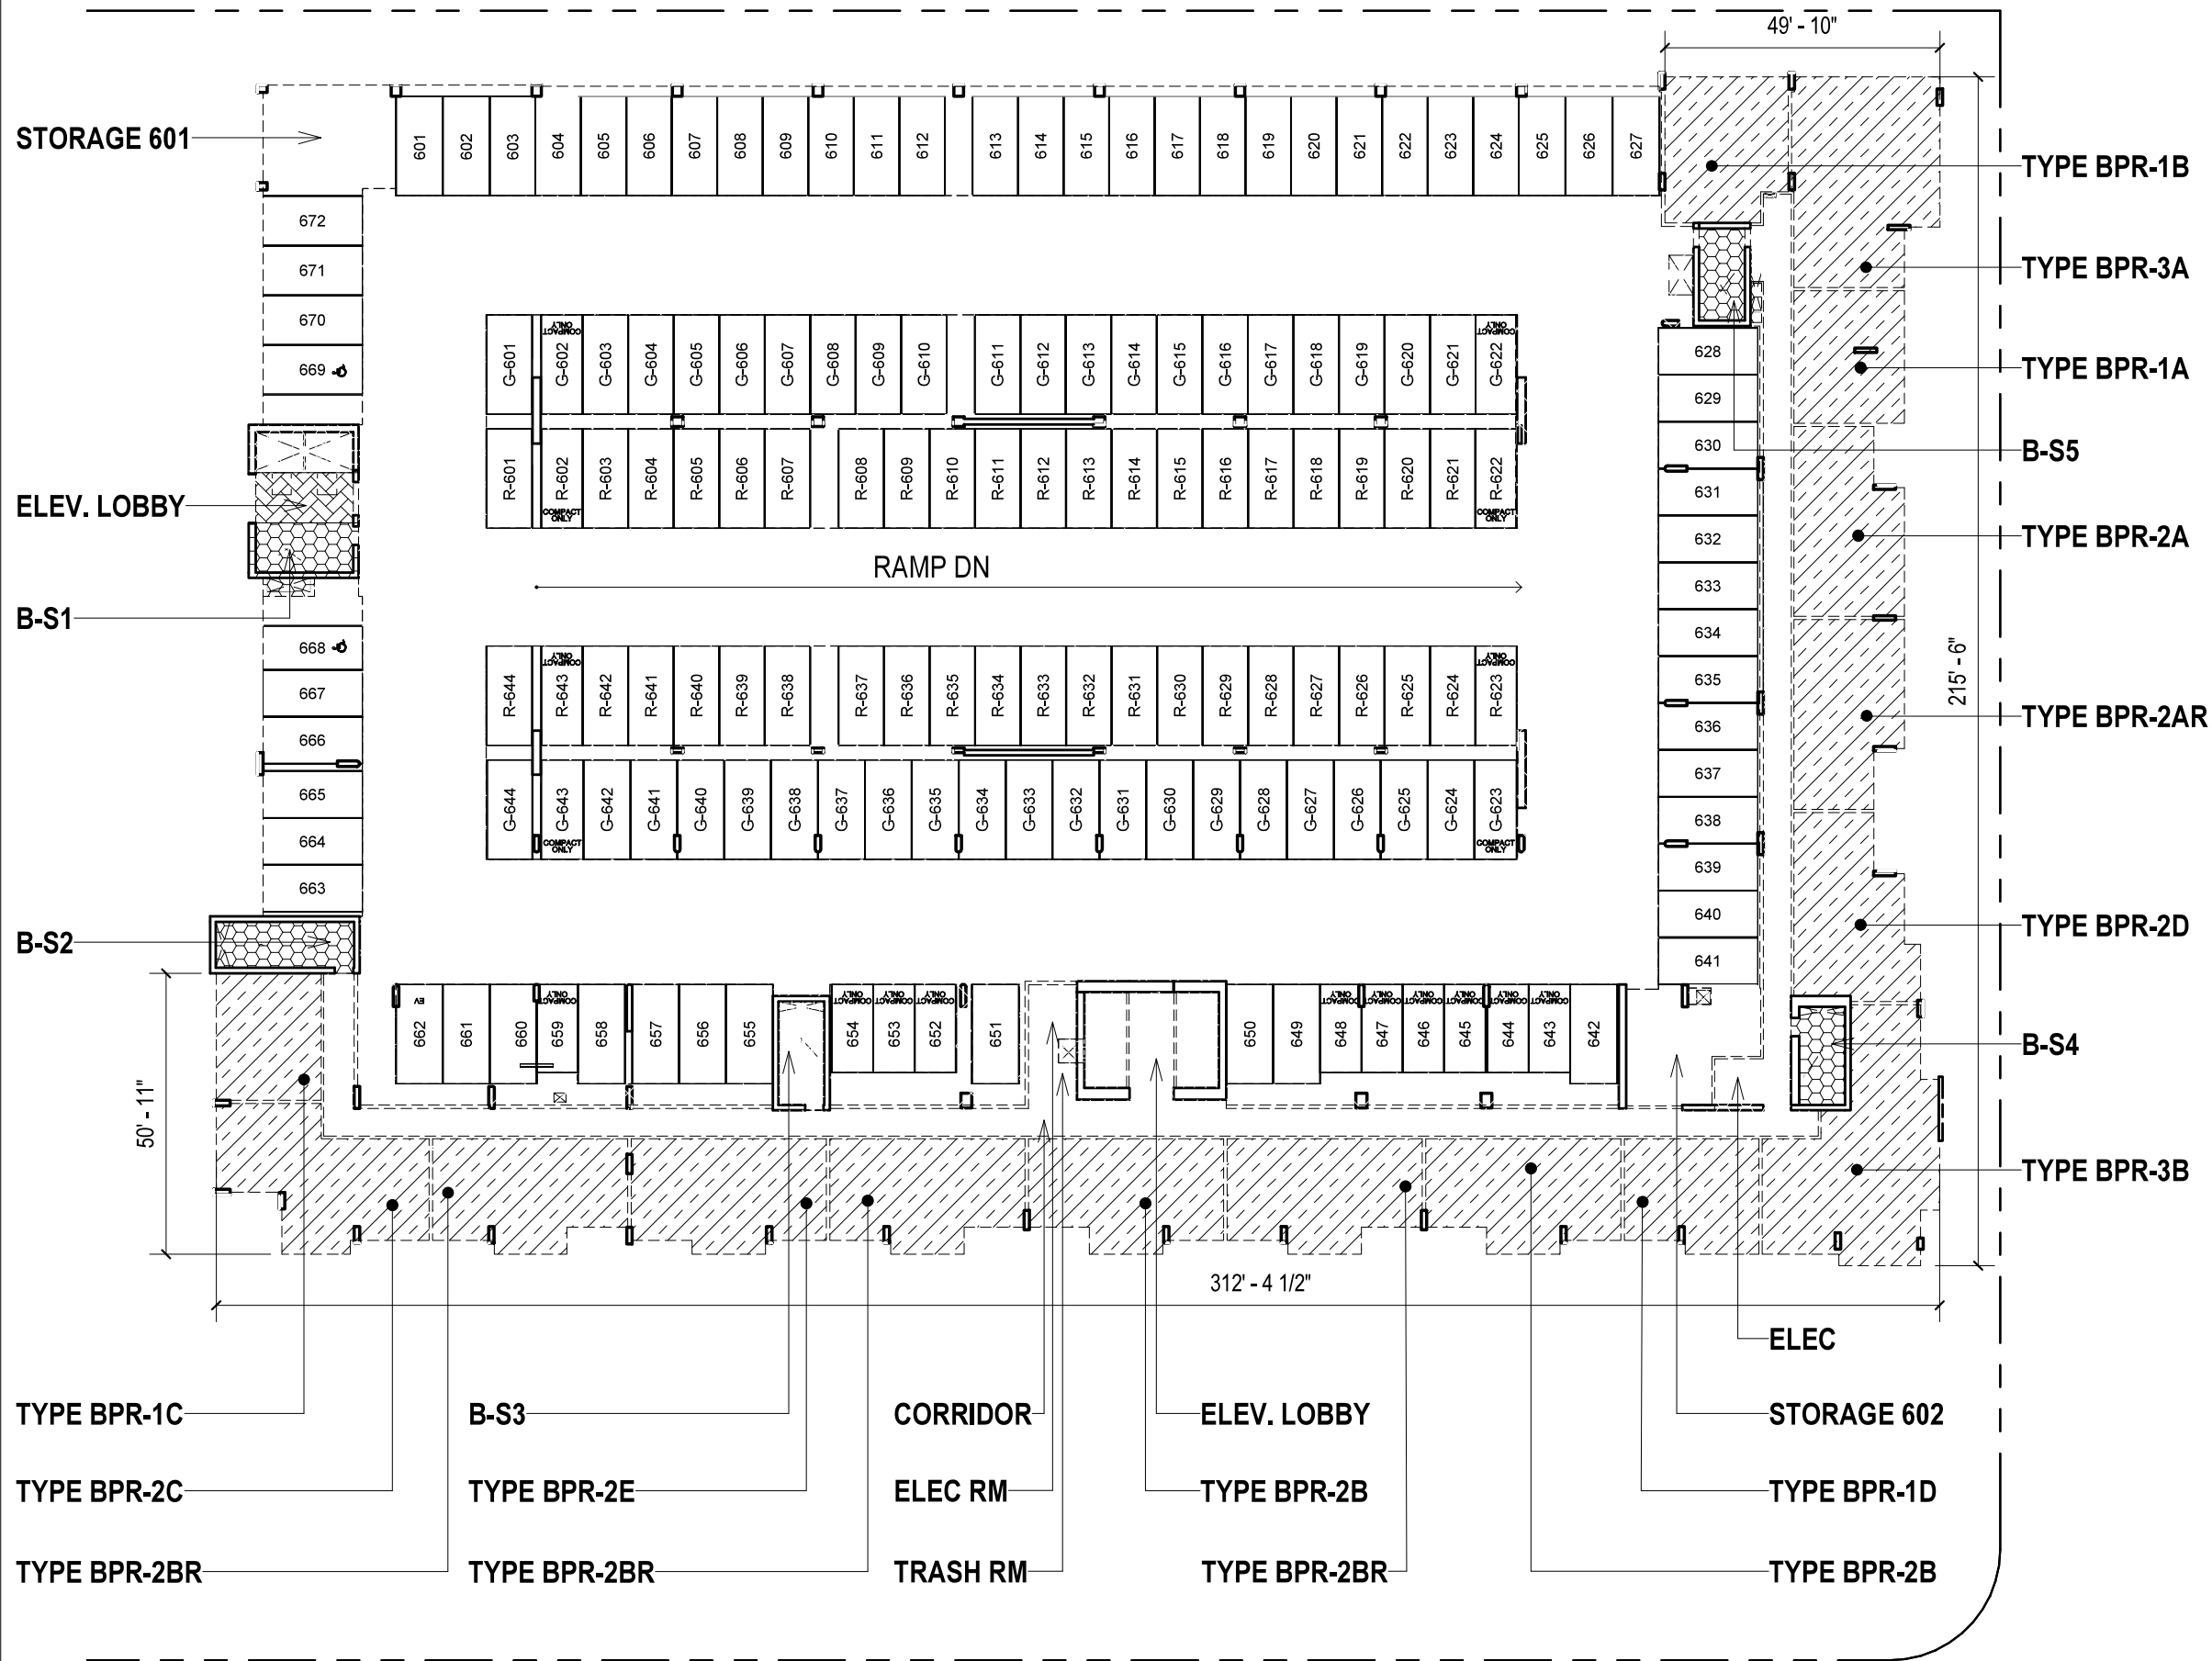

- LEGENDS**
- LCE (RTL): RENTAL LIMITED COMMON ELEMENT
  - LCE (AR): TOWER A RESIDENTIAL LIMITED COMMON ELEMENT
  - LCE (AR+LW): TOWER A RESIDENTIAL AND LIVE-WORK LIMITED COMMON ELEMENT
  - LCE (BR+RTL): TOWER B RESIDENTIAL AND RENTAL LIMITED COMMON ELEMENT
  - LCE (R+RTL): RESIDENTIAL AND RENTAL LIMITED COMMON ELEMENT
  - LCE (R+RTL+LW): RESIDENTIAL, RENTAL AND LIVE-WORK LIMITED COMMON ELEMENT
  - RU (RTL): RENTAL UNIT  
RTL-06 TOTAL SF: 10599.4 SF
  - UNIT LCE
  - PROPERTY LINE

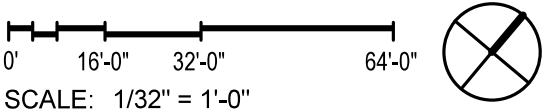

OWNER:  
KAKA'AKO BLOCK C, LLC  
1100 ALAKEA STREET,  
HONOLULU, HI 96813

ARCHITECT OF RECORD  
**BENJAMIN WOO ARCHITECTS.**  
600 KAPIOLANI BLVD. SUITE 402B  
HONOLULU, HAWAII 96813  
808.591.6616

**KAHUINA**

COOKE, AUAHI, CORAL &  
POHUKAINA ST  
KAKA'AKO, OAHU, HAWAII  
96813  
TMK: 21054001


NOTE:  
THIS SHEET, IS INTENDED ONLY TO SHOW THE LAYOUT, LOCATION, UNIT  
NUMBERS AND DIMENSIONS OF UNITS, AND OTHER INFORMATION REQUIRED  
BY SECTION 514B-33, HAWAII REVISED STATUTES, AS AMENDED, AND IS NOT  
INTENDED AND SHALL NOT BE DEEMED TO CONTAIN ANY REPRESENTATION  
OR WARRANTY WHATSOEVER

**BLDG B - LEVEL 06 PLAN**


Date:  
2025.08.28

Sheet Number:

**CPR1 - B06**

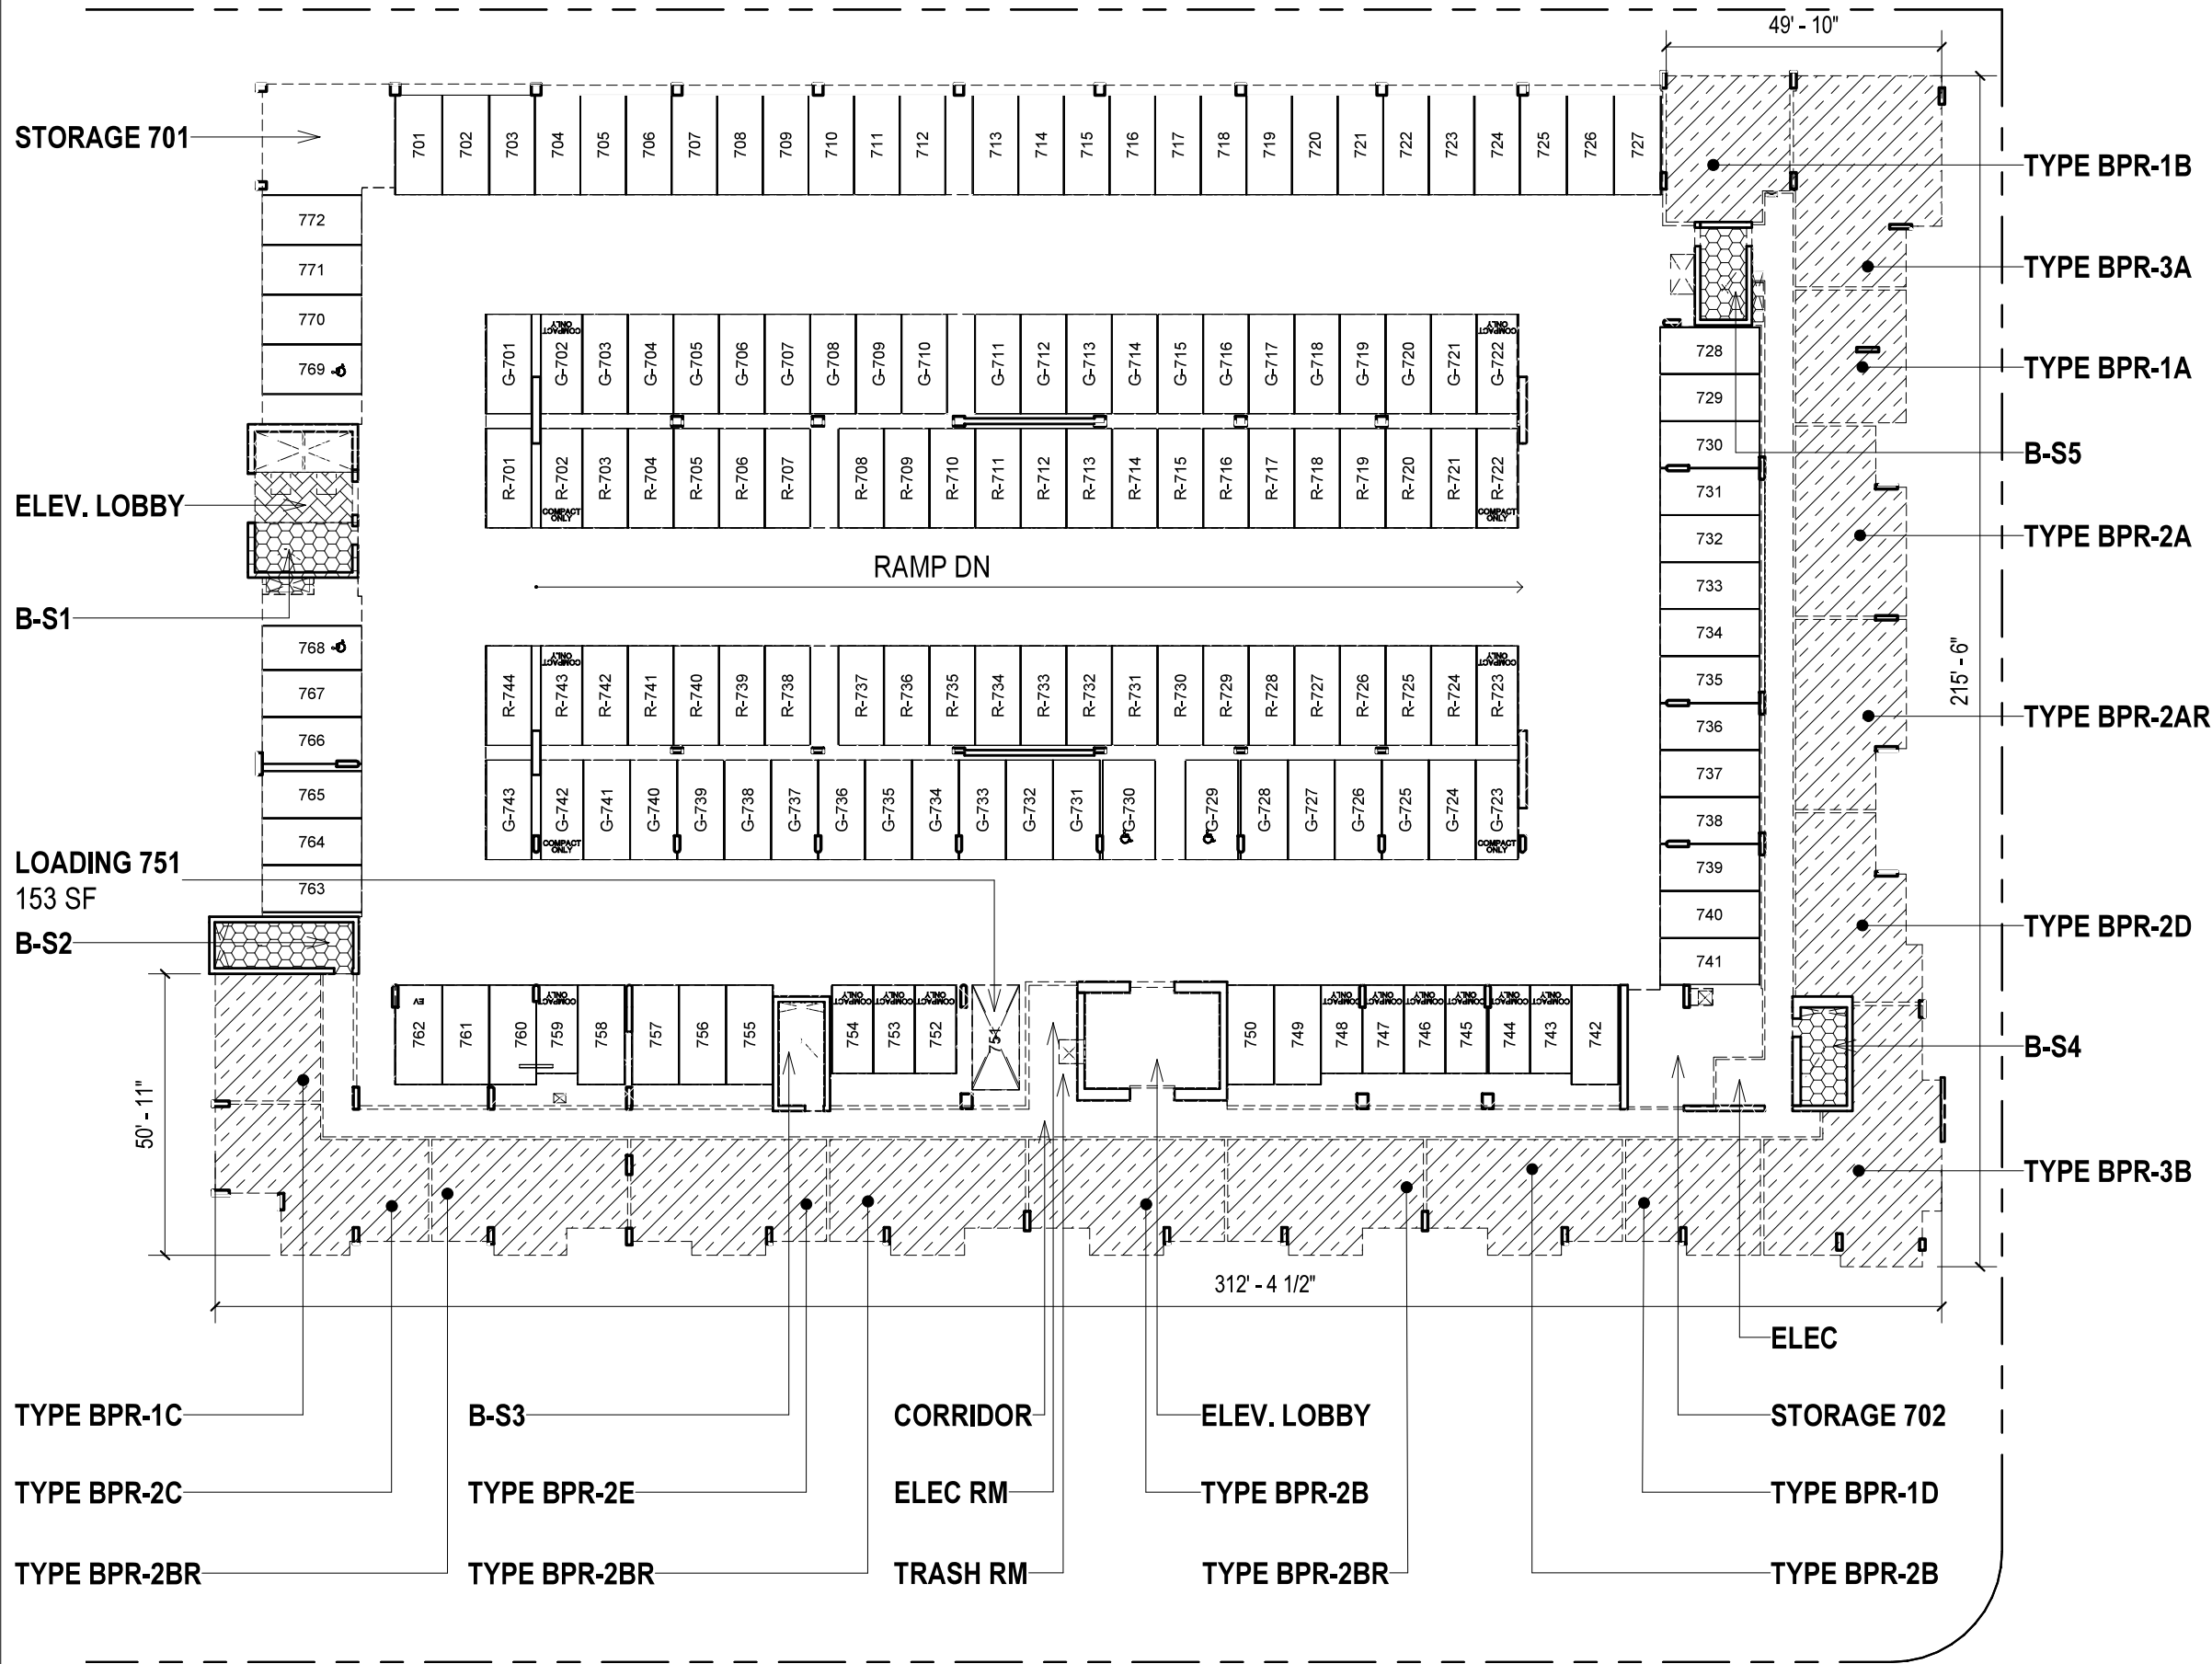

- LEGENDS**
- LCE (RTL): RENTAL LIMITED COMMON ELEMENT
  - LCE (AR): TOWER A RESIDENTIAL LIMITED COMMON ELEMENT
  - LCE (AR+LW): TOWER A RESIDENTIAL AND LIVE-WORK LIMITED COMMON ELEMENT
  - LCE (BR+RTL): TOWER B RESIDENTIAL AND RENTAL LIMITED COMMON ELEMENT
  - LCE (R+RTL): RESIDENTIAL AND RENTAL LIMITED COMMON ELEMENT
  - LCE (R+RTL+LW): RESIDENTIAL, RENTAL AND LIVE-WORK LIMITED COMMON ELEMENT
  - RU (RTL): RENTAL UNIT  
RTL-07 TOTAL SF: 10599.4 SF
  - UNIT LCE
  - PROPERTY LINE

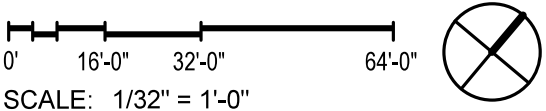

OWNER:  
KAKA'AKO BLOCK C, LLC  
1100 ALAKEA STREET,  
HONOLULU, HI 96813

ARCHITECT OF RECORD  
BENJAMIN WOO ARCHITECTS.  
600 KAPIOLANI BLVD. SUITE 402B  
HONOLULU, HAWAII 96813  
808.591.6616


**KAHUINA**

COOKE, AUAHI, CORAL &  
POHUKAINA ST  
KAKA'AKO, OAHU, HAWAII  
96813  
TMK: 21054001


NOTE:  
THIS SHEET, IS INTENDED ONLY TO SHOW THE LAYOUT, LOCATION, UNIT  
NUMBERS AND DIMENSIONS OF UNITS, AND OTHER INFORMATION REQUIRED  
BY SECTION 514B-33, HAWAII REVISED STATUTES, AS AMENDED, AND IS NOT  
INTENDED AND SHALL NOT BE DEEMED TO CONTAIN ANY REPRESENTATION  
OR WARRANTY WHATSOEVER

**BLDG B - LEVEL 07 PLAN**  
Date:  
2025.08.28

Sheet Number:  
**CPR1 - B07**

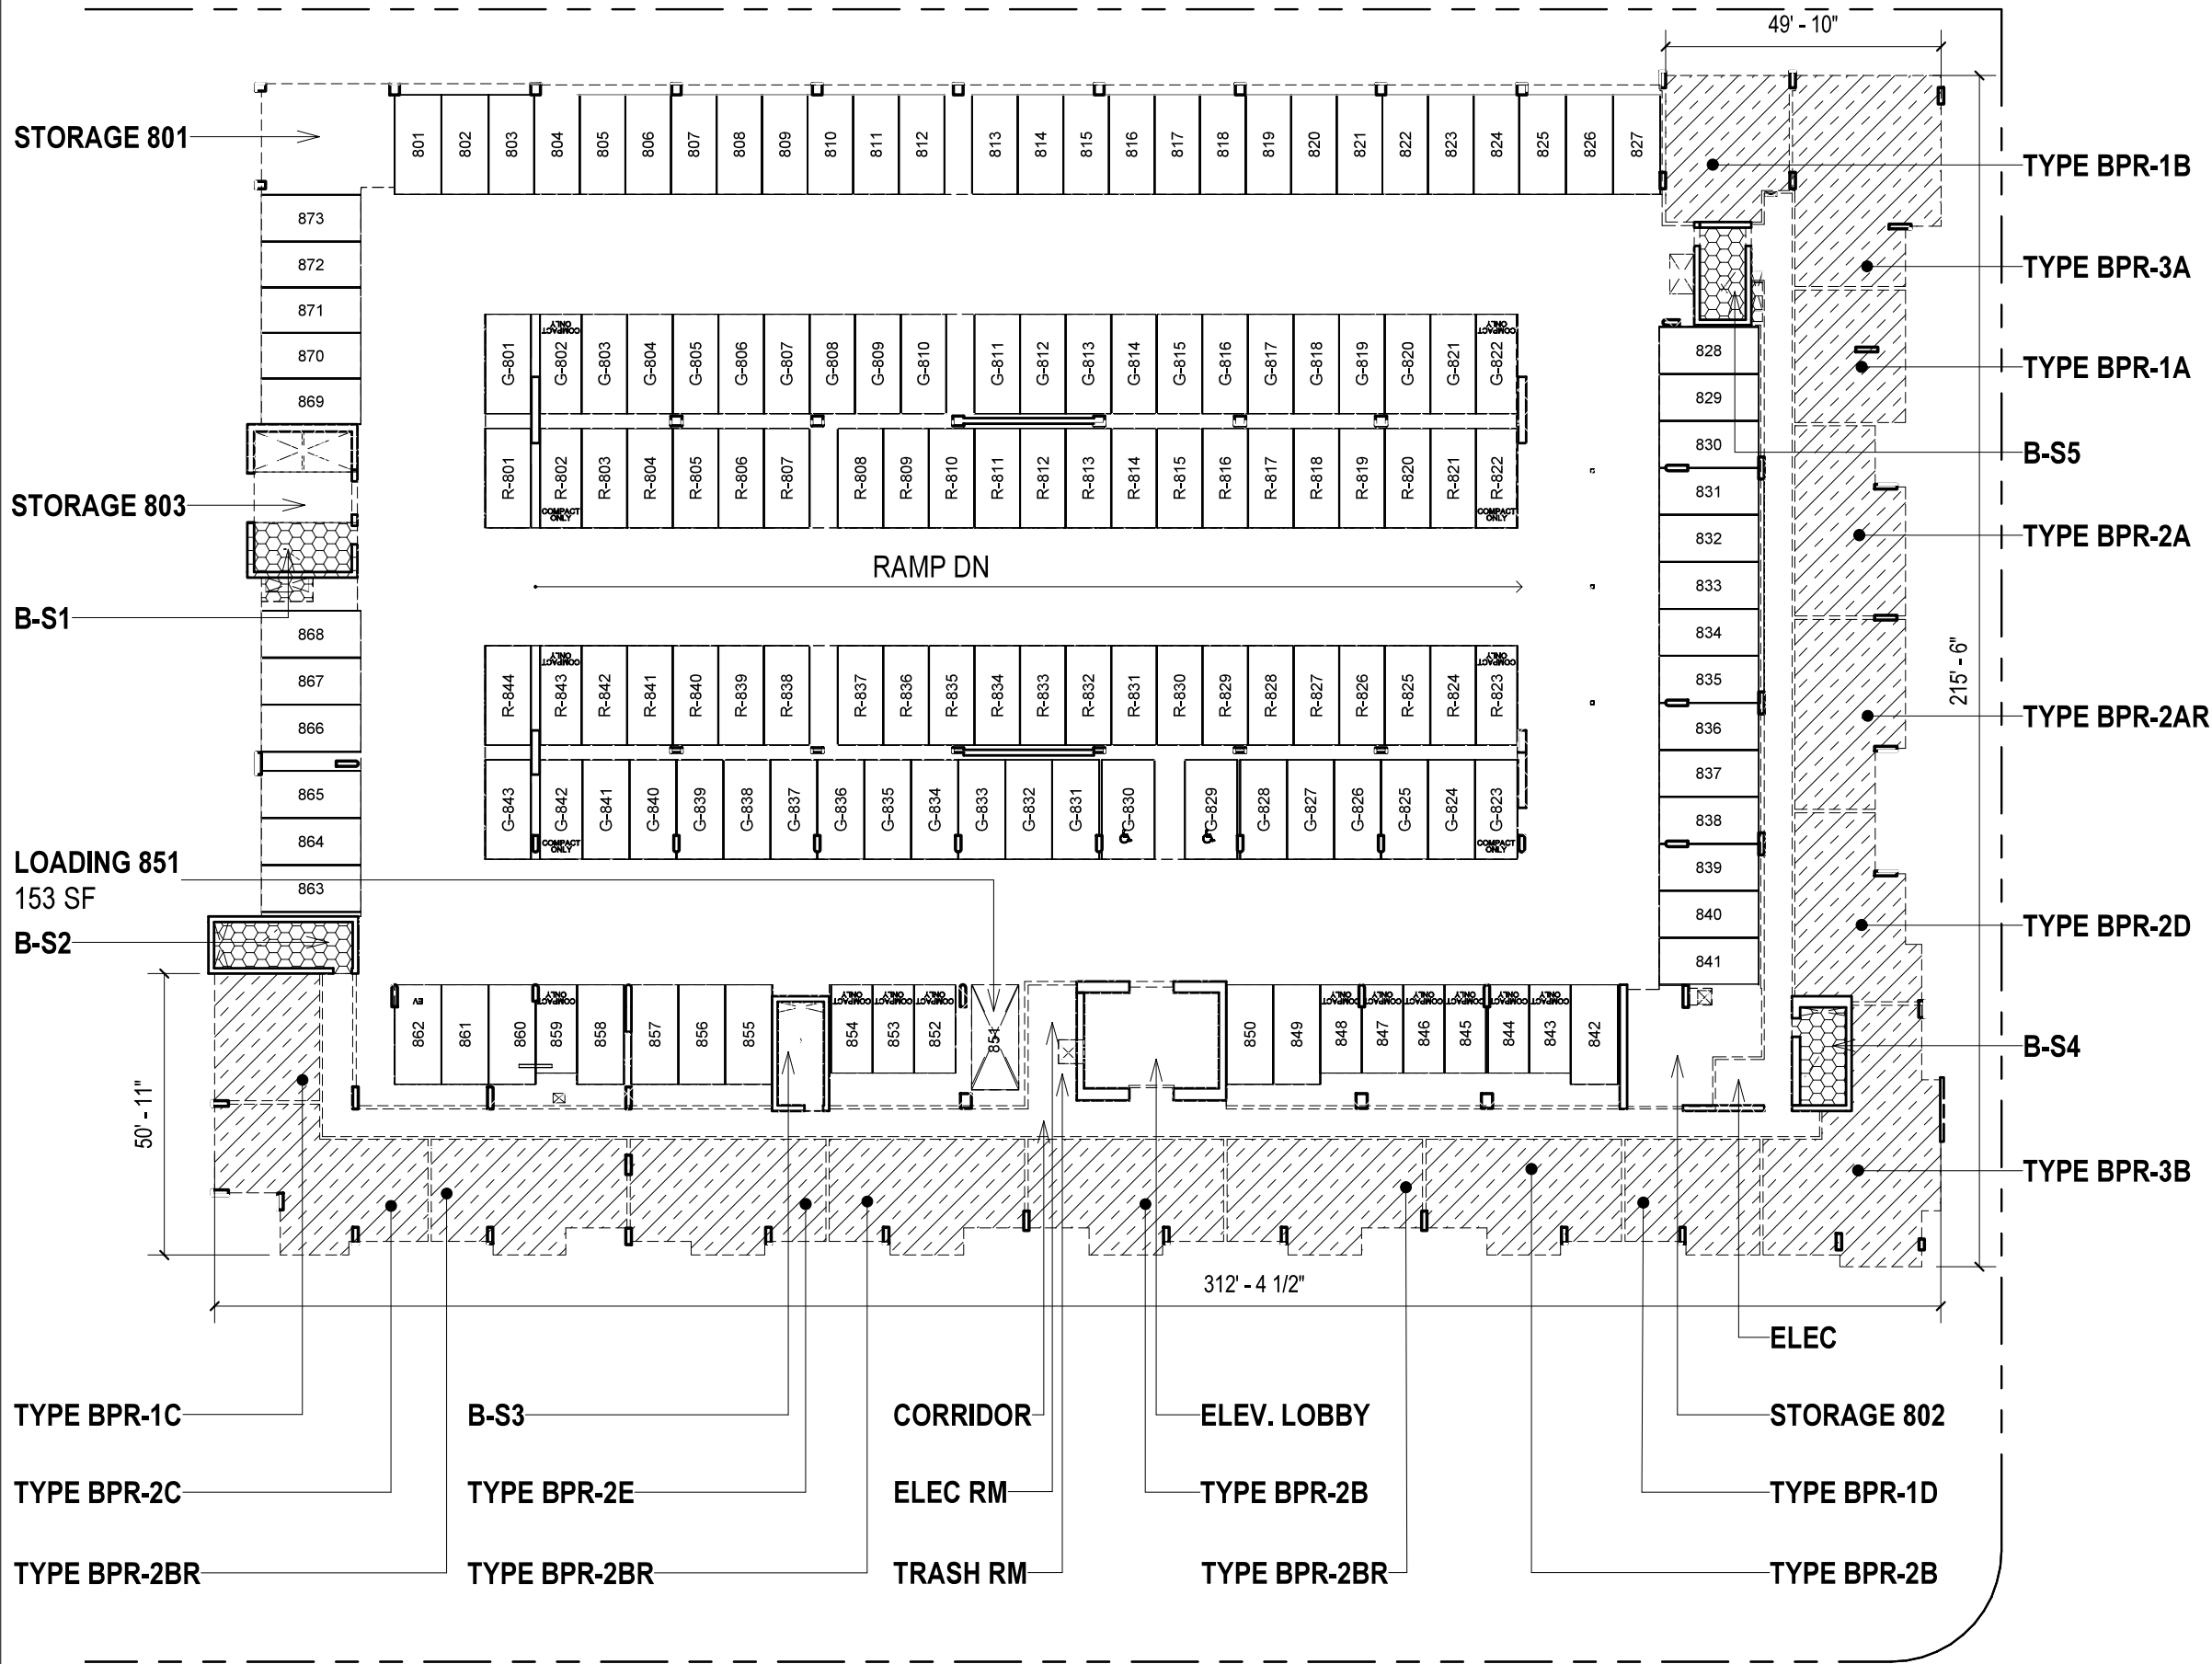

- LEGENDS**
- LCE (RTL): RENTAL LIMITED COMMON ELEMENT
  - LCE (AR+LW): TOWER A RESIDENTIAL AND LIVE-WORK LIMITED COMMON ELEMENT
  - LCE (BR+RTL): TOWER B RESIDENTIAL AND RENTAL LIMITED COMMON ELEMENT
  - LCE (R+RTL): RESIDENTIAL AND RENTAL LIMITED COMMON ELEMENT
  - LCE (R+RTL+LW): RESIDENTIAL, RENTAL AND LIVE-WORK LIMITED COMMON ELEMENT
  - RU (RTL): RENTAL UNIT  
RTL-08 TOTAL SF: 10599.4 SF
  - UNIT LCE
  - PROPERTY LINE

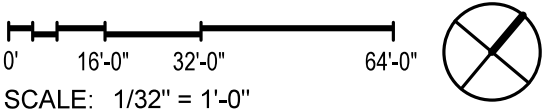

OWNER:  
KAKA'AKO BLOCK C, LLC  
1100 ALAKEA STREET,  
HONOLULU, HI 96813

ARCHITECT OF RECORD  
 BENJAMIN WOO ARCHITECTS.  
600 KAPIOLANI BLVD. SUITE 402B  
HONOLULU, HAWAII 96813  
808.591.6616

**KAHUINA**

COOKE, AUAHI, CORAL &  
POHUKAINA ST  
KAKA'AKO, OAHU, HAWAII  
96813  
TMK: 21054001

NOTE:  
THE CONDOMINIUM MAP FOR THE CONDOMINIUM PROJECT, WHICH INCLUDES  
THIS SHEET, IS INTENDED ONLY TO SHOW THE LAYOUT, LOCATION, UNIT  
NUMBERS AND DIMENSIONS OF UNITS, AND OTHER INFORMATION REQUIRED  
BY SECTION 514B-33, HAWAII REVISED STATUTES, AS AMENDED, AND IS NOT  
INTENDED AND SHALL NOT BE DEEMED TO CONTAIN ANY REPRESENTATION  
OR WARRANTY WHATSOEVER


**BLDG B - LEVEL 08 PLAN**

Date:  
2025.08.28


Sheet Number:

**CPR1 - B08**




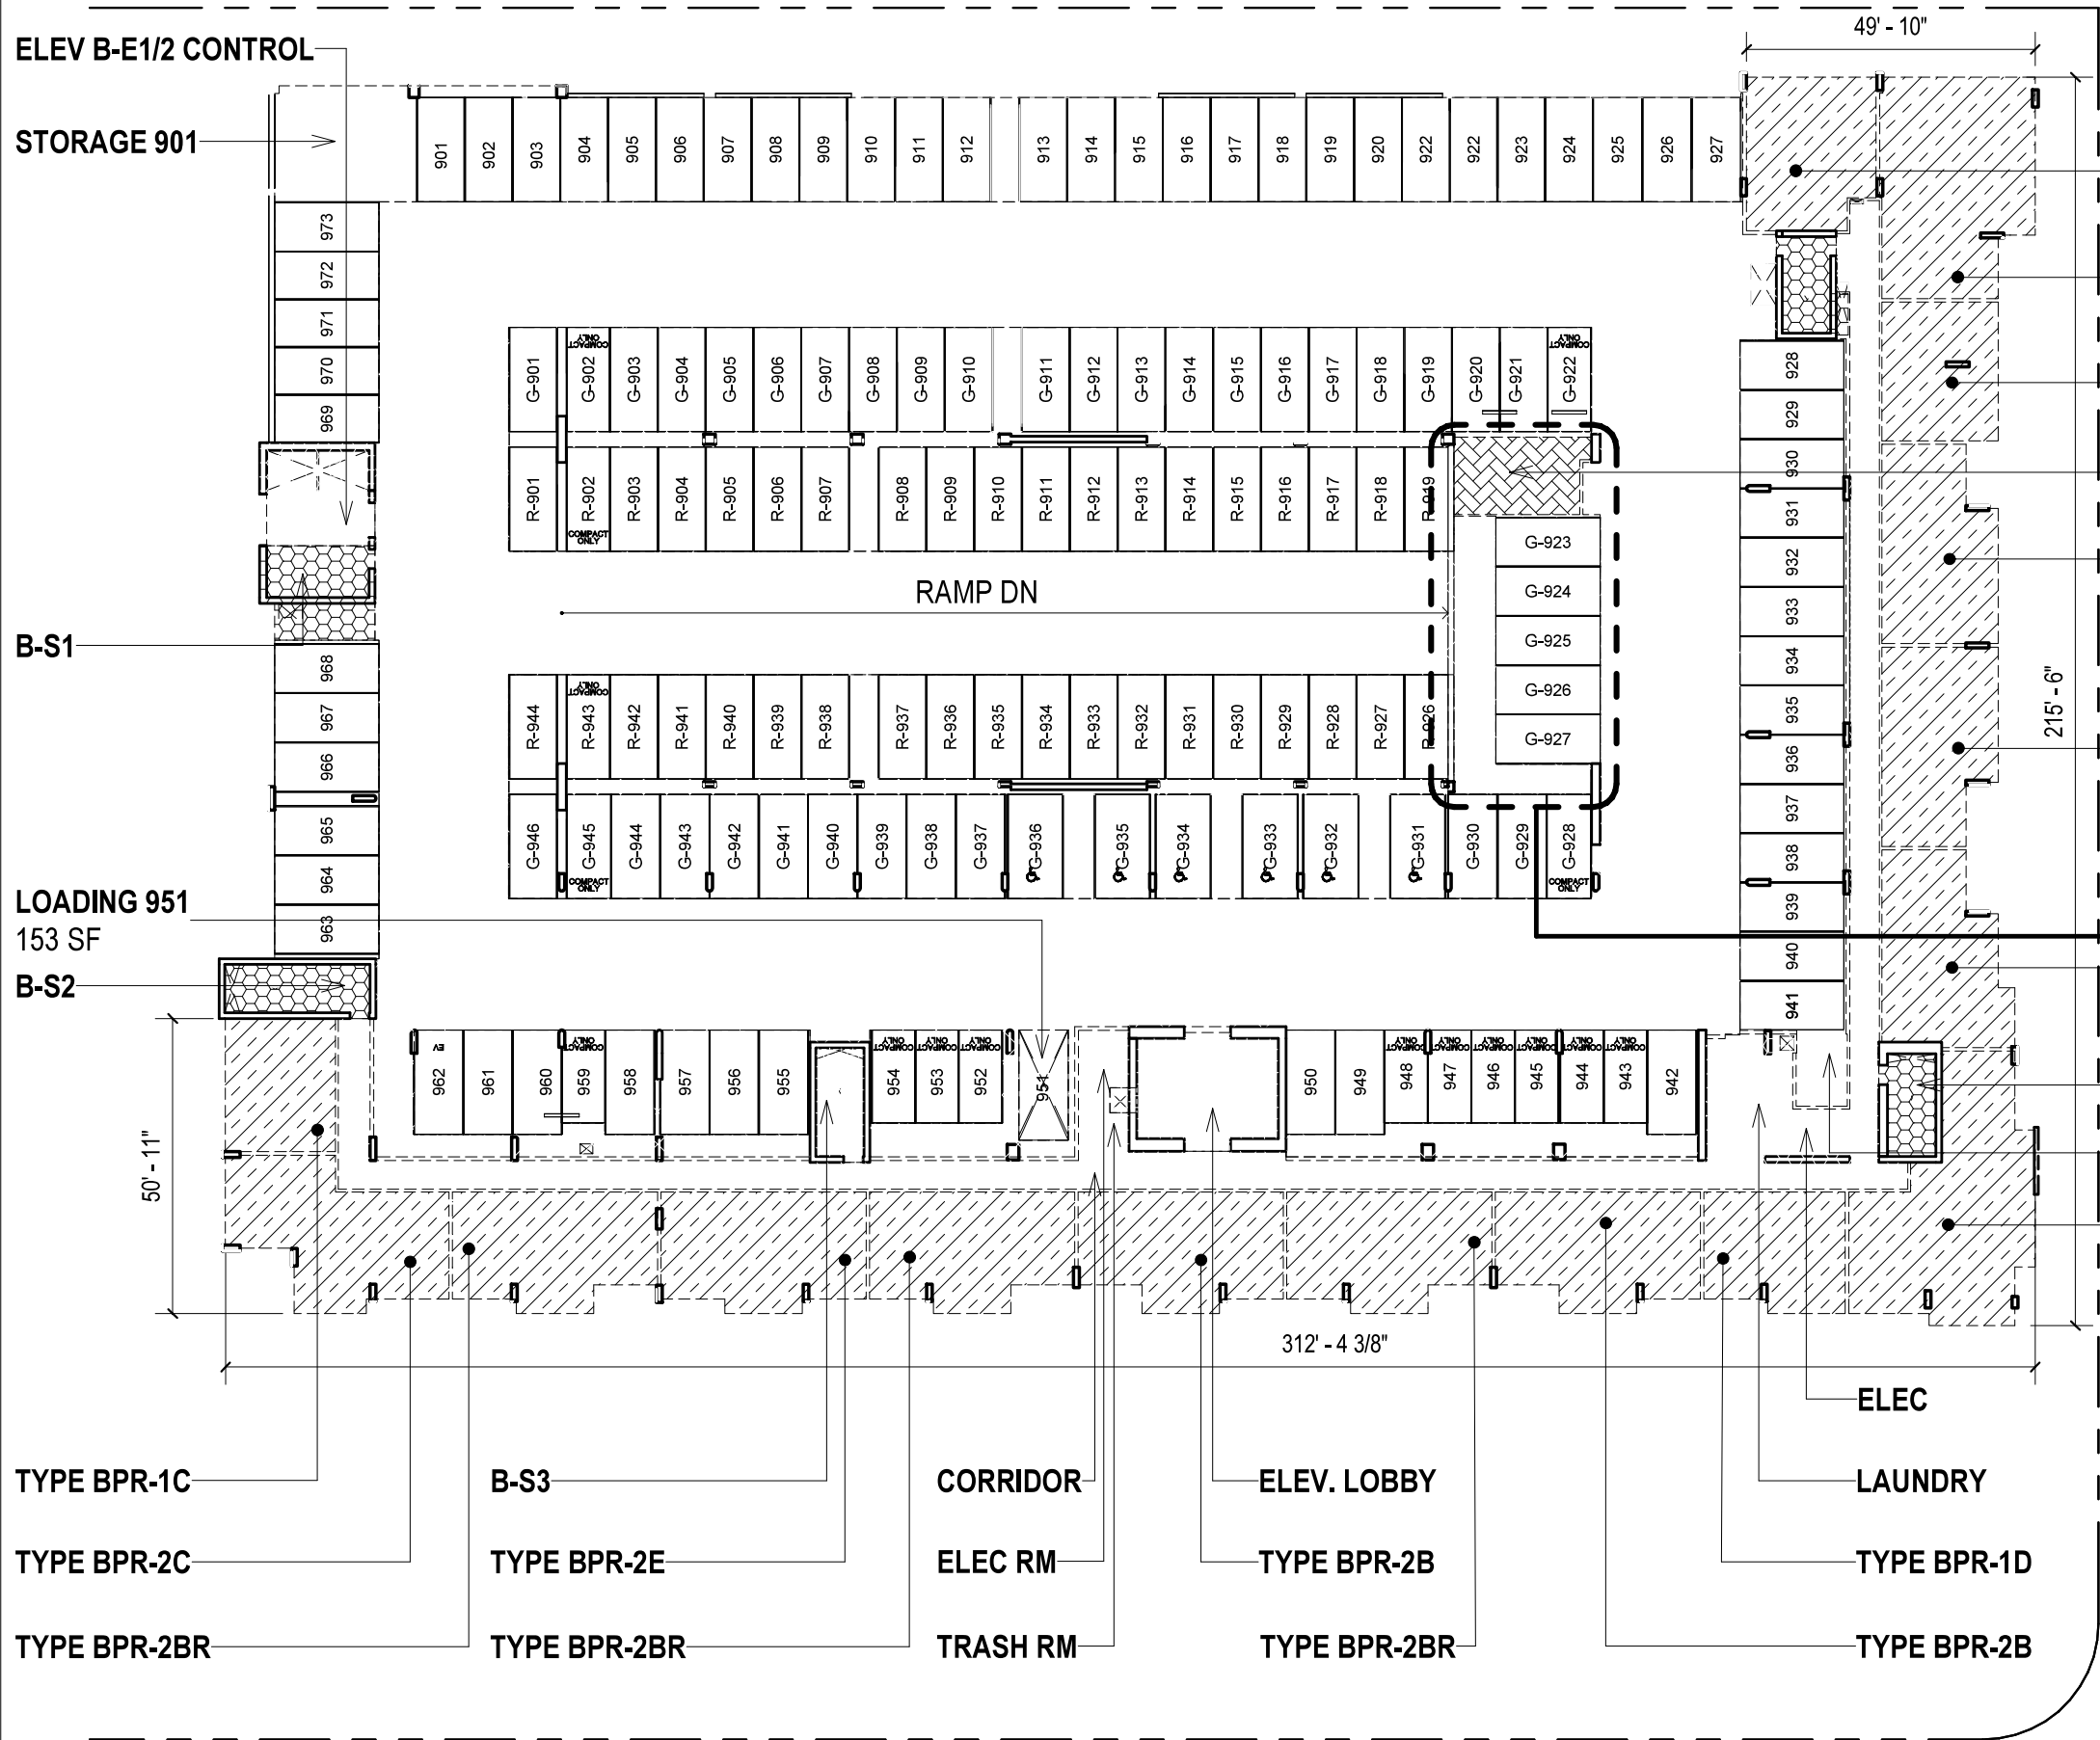

- LEGENDS**
- LCE (RTL): RENTAL LIMITED COMMON ELEMENT
  - LCE (AR+LW): TOWER A RESIDENTIAL AND LIVE-WORK LIMITED COMMON ELEMENT
  - LCE (BR+RTL): TOWER B RESIDENTIAL AND RENTAL LIMITED COMMON ELEMENT
  - LCE (R+LW) : RESIDENTIAL AND LIVE/WORK LIMITED COMMON ELEMENT
  - LCE (R+RTL): RESIDENTIAL AND RENTAL LIMITED COMMON ELEMENT
  - LCE (R+RTL+LW): RESIDENTIAL, RENTAL AND LIVE-WORK LIMITED COMMON ELEMENT
  - RU (RTL): RENTAL UNIT  
RTL-09 TOTAL SF: 10599.4 SF
  - UNIT LCE
  - PROPERTY LINE

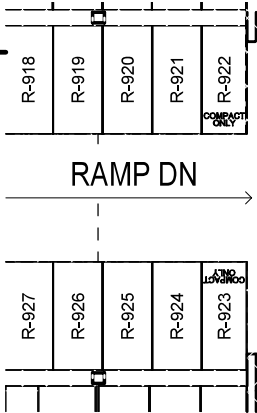

PLAN AT RAMP BELOW

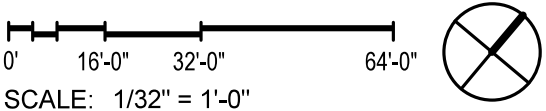

OWNER:  
KAKA'AKO BLOCK C, LLC  
1100 ALAKEA STREET,  
HONOLULU, HI 96813

ARCHITECT OF RECORD  
**BENJAMIN WOO ARCHITECTS.**  
600 KAPIOLANI BLVD. SUITE 402B  
HONOLULU, HAWAII 96813  
808.591.6616

**KAHUINA**

COOKE, AUAHI, CORAL &  
POHUKAINA ST  
KAKA'AKO, OAHU, HAWAII  
96813  
TMK: 21054001

NOTE:  
THE CONDOMINIUM MAP FOR THE CONDOMINIUM PROJECT, WHICH INCLUDES  
THIS SHEET, IS INTENDED ONLY TO SHOW THE LAYOUT, LOCATION, UNIT  
NUMBERS AND DIMENSIONS OF UNITS, AND OTHER INFORMATION REQUIRED  
BY SECTION 514B-33, HAWAII REVISED STATUTES, AS AMENDED, AND IS NOT  
INTENDED AND SHALL NOT BE DEEMED TO CONTAIN ANY REPRESENTATION  
OR WARRANTY WHATSOEVER

**BLDG B - LEVEL 09 PLAN**

Date:  
2025.08.28

Sheet Number:

**CPR1 - B09**






LEGENDS



LCE (BR) : TOWER B RESIDENTIAL  
LIMITED COMMON ELEMENT




LCE (BR+RTL): TOWER B  
RESIDENTIAL AND RENTAL  
LIMITED COMMON ELEMENT

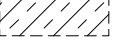

RU (B): RESIDENTIAL UNIT,  
TOWER B



PROPERTY LINE

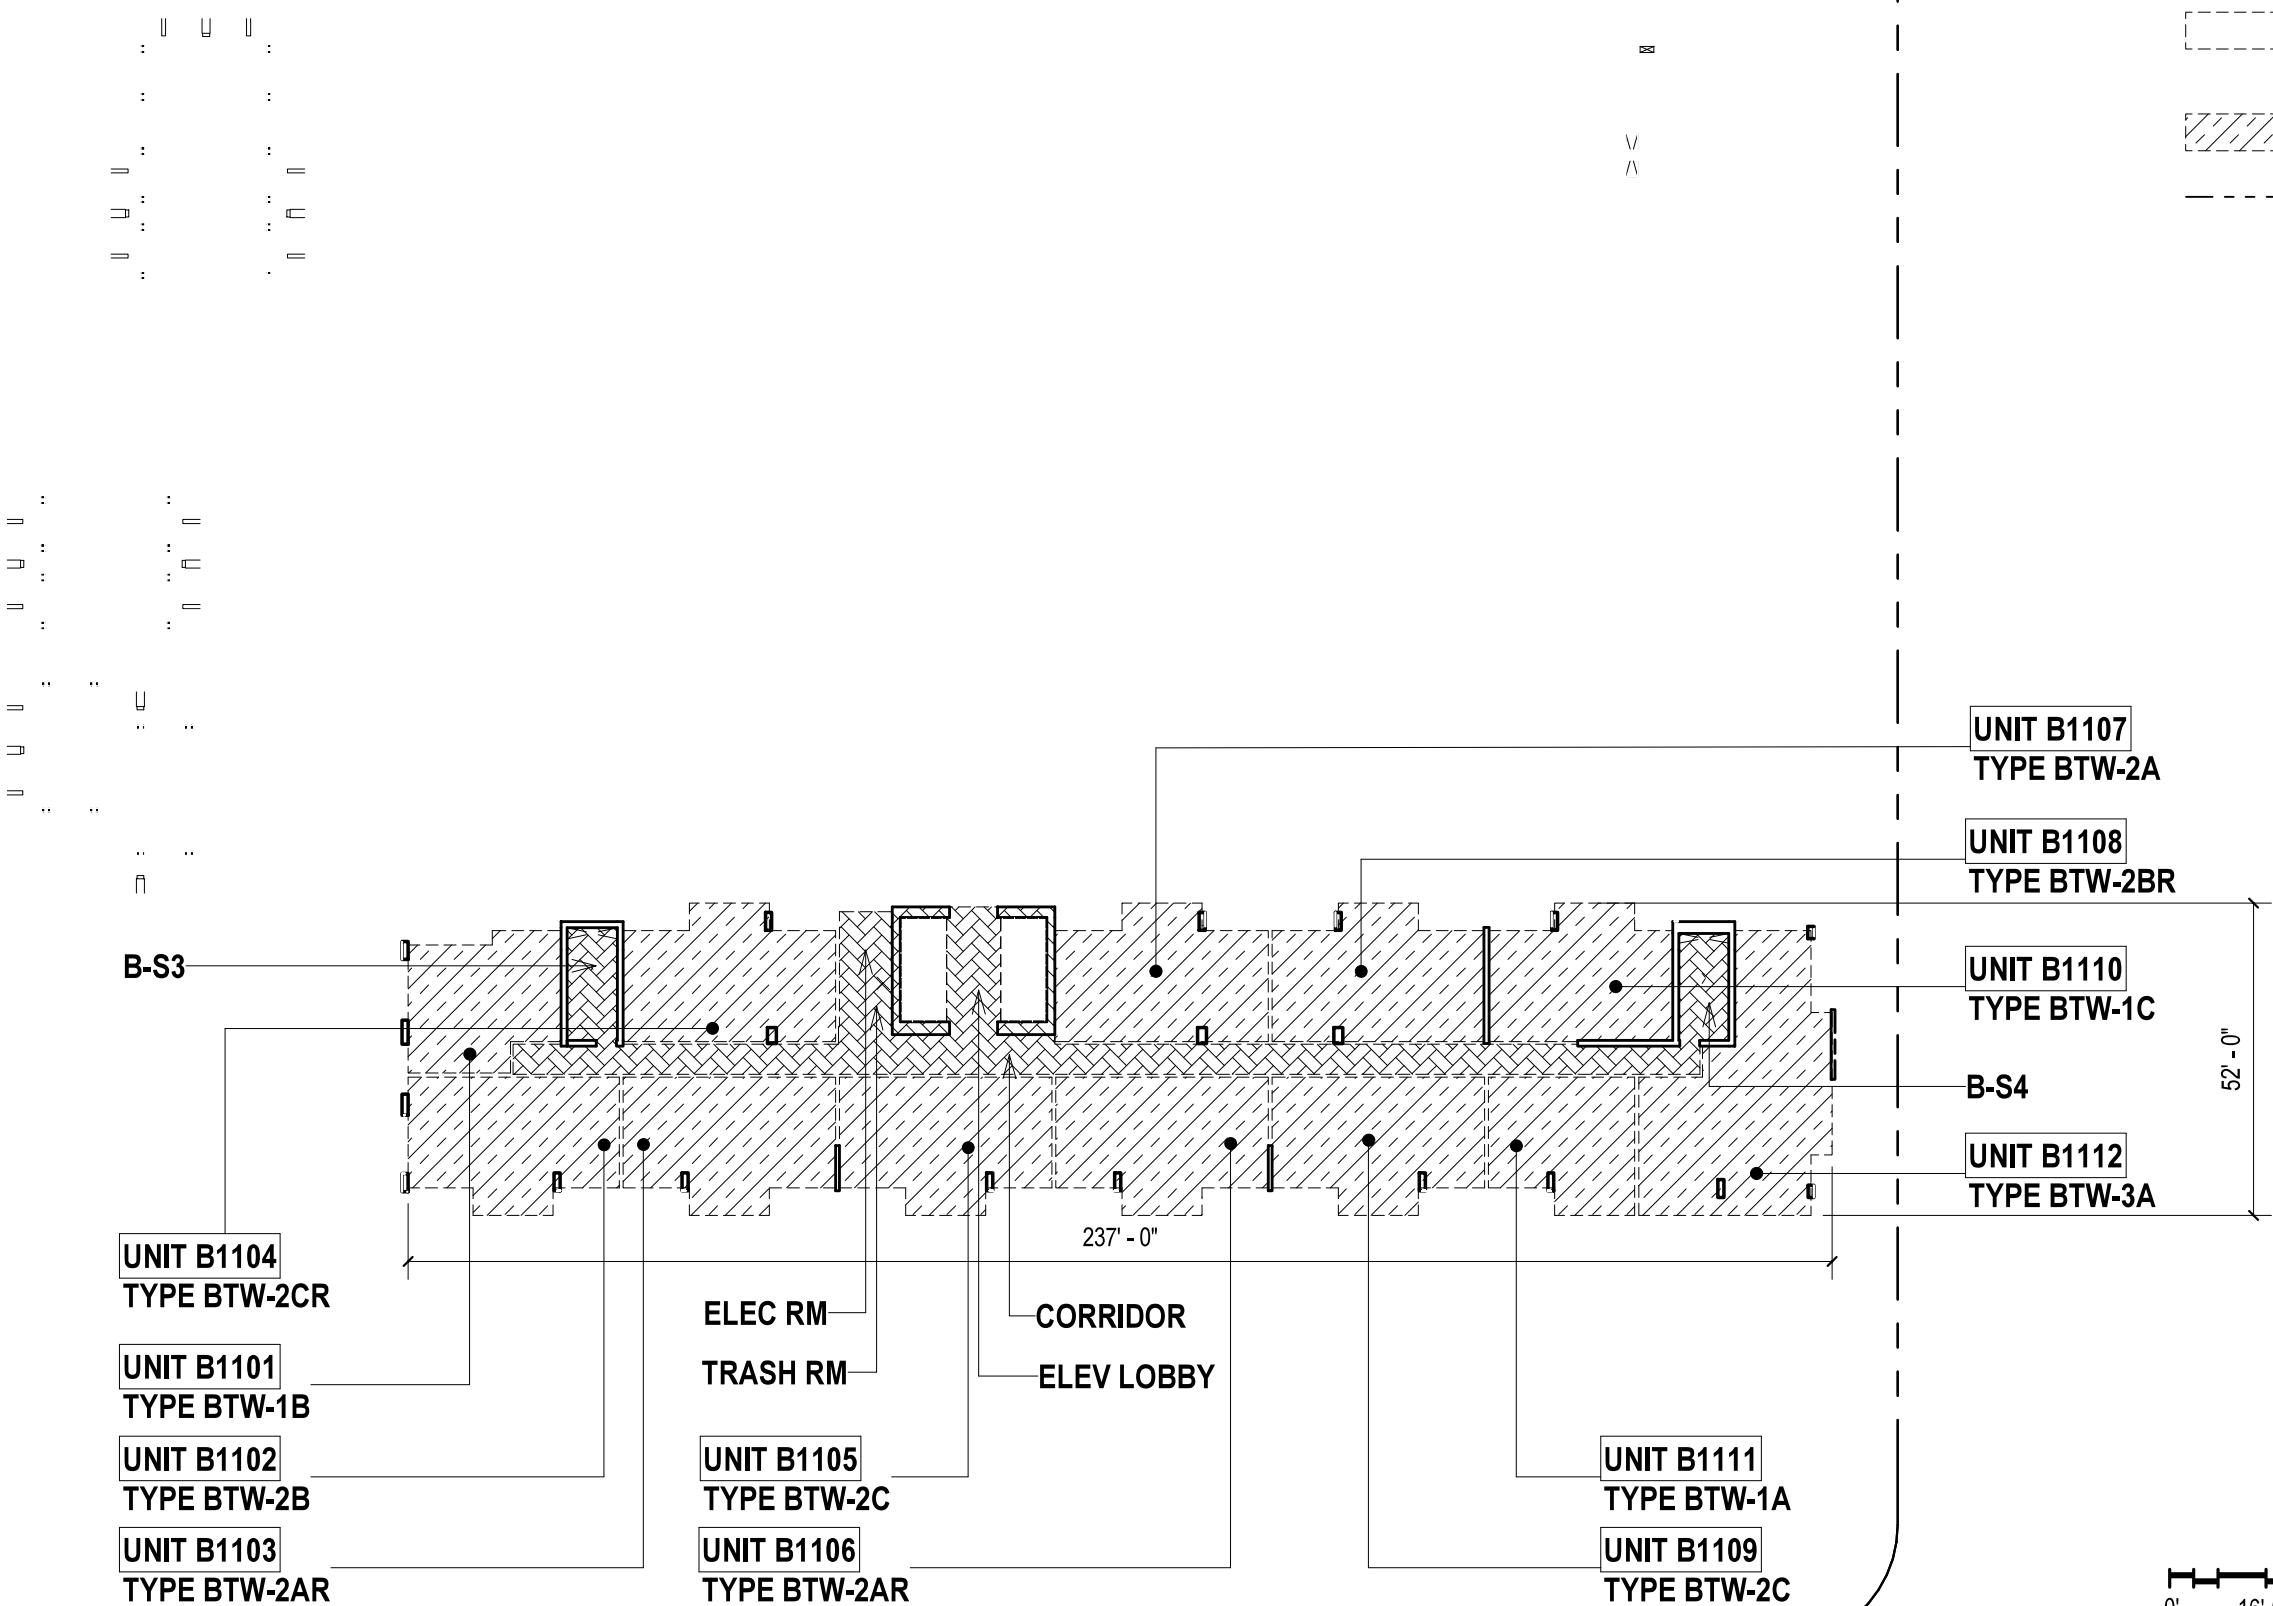

0'16'-0"32'-0"64'-0"

SCALE: 1/32" = 1'-0"



OWNER:  
KAKA'AKO BLOCK C, LLC  
1100 ALAKEA STREET,  
HONOLULU, HI 96813



ARCHITECT OF RECORD  
BENJAMIN WOO ARCHITECTS.  
600 KAPIOLANI BLVD. SUITE 402B  
HONOLULU, HAWAII 96813  
808.591.6616

KAHUINA

COOKE, AUAHI, CORAL &  
POHUKAINA ST  
KAKA'AKO, OAHU, HAWAII  
96813  
TMK: 21054001

NOTE:  
THE CONDOMINIUM MAP FOR THE CONDOMINIUM PROJECT, WHICH INCLUDES  
THIS SHEET, IS INTENDED ONLY TO SHOW THE LAYOUT, LOCATION, UNIT  
NUMBERS AND DIMENSIONS OF UNITS, AND OTHER INFORMATION REQUIRED  
BY SECTION 514B-33, HAWAII REVISED STATUTES, AS AMENDED, AND IS NOT  
INTENDED AND SHALL NOT BE DEEMED TO CONTAIN ANY REPRESENTATION  
OR WARRANTY WHATSOEVER

BLDG B - LEVEL 11 PLAN

Date:  
2025.08.28

Sheet Number:  
CPR1 - B11


LEGENDS




LCE (BR) : TOWER B RESIDENTIAL  
LIMITED COMMON ELEMENT




LCE (BR+RTL): TOWER B  
RESIDENTIAL AND RENTAL  
LIMITED COMMON ELEMENT

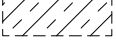

RU (B): RESIDENTIAL UNIT,  
TOWER B

 

PROPERTY LINE

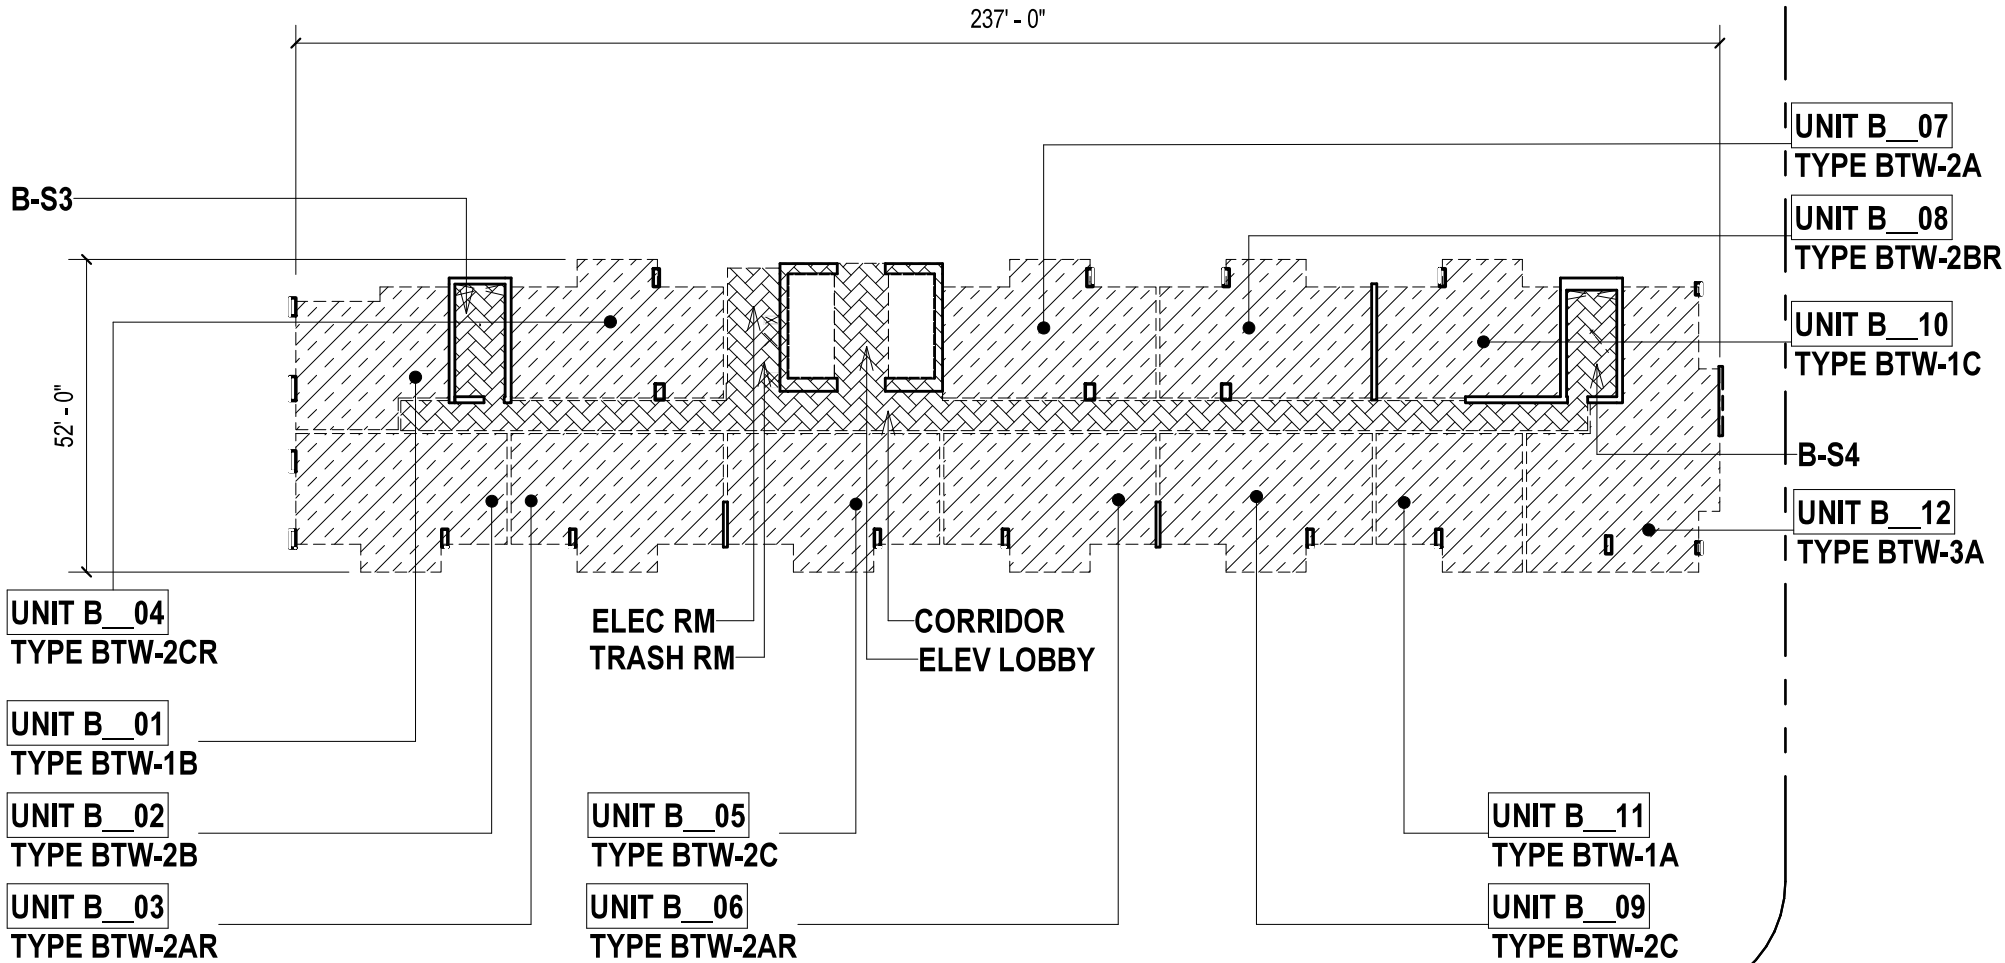

0'16'-0"32'-0"64'-0"

SCALE: 1/32" = 1'-0"



OWNER:  
KAKA'AKO BLOCK C, LLC  
1100 ALAKEA STREET,  
HONOLULU, HI 96813



ARCHITECT OF RECORD  
BENJAMIN WOO ARCHITECTS.  
600 KAPIOLANI BLVD. SUITE 402B  
HONOLULU, HAWAII 96813  
808.591.6616

KAHUINA

COOKE, AUAHI, CORAL &  
POHUKAINA ST  
KAKA'AKO, OAHU, HAWAII  
96813  
TMK: 21054001

NOTE:  
THE CONDOMINIUM MAP FOR THE CONDOMINIUM PROJECT, WHICH INCLUDES  
THIS SHEET, IS INTENDED ONLY TO SHOW THE LAYOUT, LOCATION, UNIT  
NUMBERS AND DIMENSIONS OF UNITS, AND OTHER INFORMATION REQUIRED  
BY SECTION 514B-33, HAWAII REVISED STATUTES, AS AMENDED, AND IS NOT  
INTENDED AND SHALL NOT BE DEEMED TO CONTAIN ANY REPRESENTATION  
OR WARRANTY WHATSOEVER

BLDG B - LEVEL 12 PLAN (13-32  
SIM.)  
Date:  
2025.08.28

Sheet Number:  
CPR1 - B12



LEGENDS

LCE (BR) : TOWER B RESIDENTIAL  
LIMITED COMMON ELEMENT

LCE (BR+RTL): TOWER B  
RESIDENTIAL AND RENTAL  
LIMITED COMMON ELEMENT

---

PROPERTY LINE

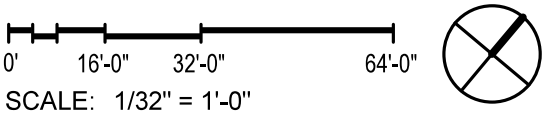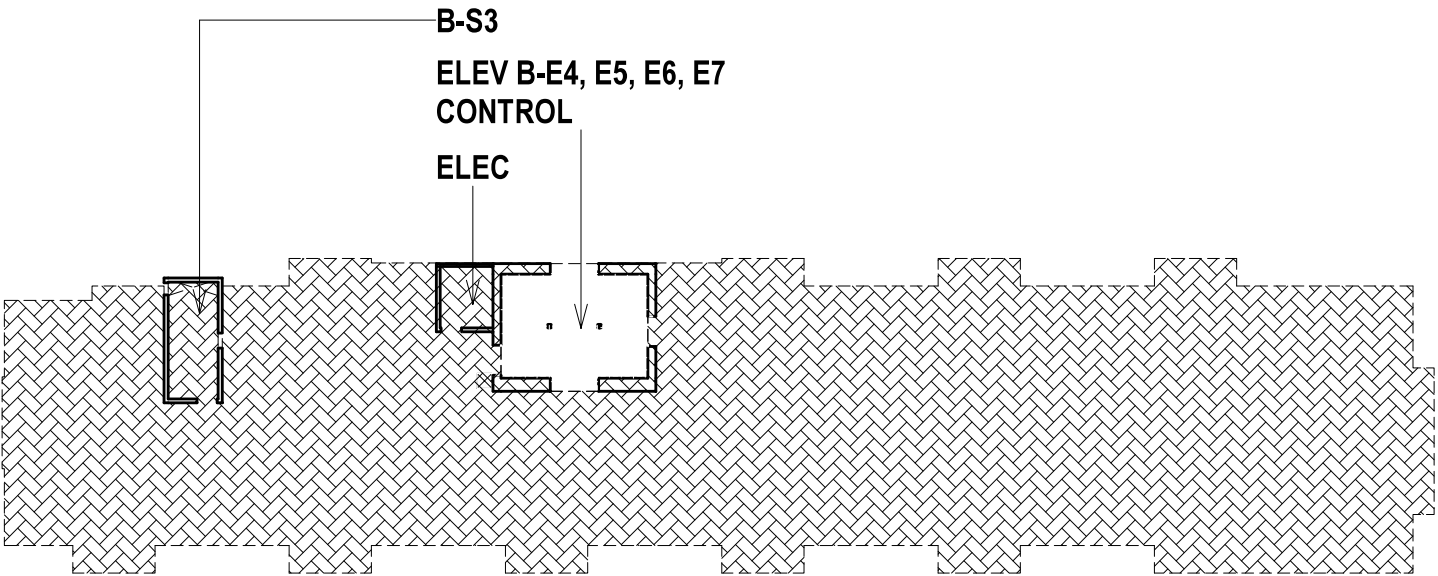

OWNER:  
KAKA'AKO BLOCK C, LLC  
1100 ALAKEA STREET,  
HONOLULU, HI 96813



ARCHITECT OF RECORD  
BENJAMIN WOO ARCHITECTS.  
600 KAPIOLANI BLVD. SUITE 402B  
HONOLULU, HAWAII 96813  
808.591.6616

KAHUINA

COOKE, AUAHI, CORAL &  
POHUKAINA ST  
KAKA'AKO, OAHU, HAWAII  
96813  
TMK: 21054001

NOTE:  
THE CONDOMINIUM MAP FOR THE CONDOMINIUM PROJECT, WHICH INCLUDES  
THIS SHEET, IS INTENDED ONLY TO SHOW THE LAYOUT, LOCATION, UNIT  
NUMBERS AND DIMENSIONS OF UNITS, AND OTHER INFORMATION REQUIRED  
BY SECTION 514B-33, HAWAII REVISED STATUTES, AS AMENDED, AND IS NOT  
INTENDED AND SHALL NOT BE DEEMED TO CONTAIN ANY REPRESENTATION  
OR WARRANTY WHATSOEVER

BLDG B - WORKFORCE ROOF  
PLAN



Date:  
2025.08.28

Sheet Number:

CPR1 - B33



— - - — PROPERTY LINE

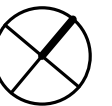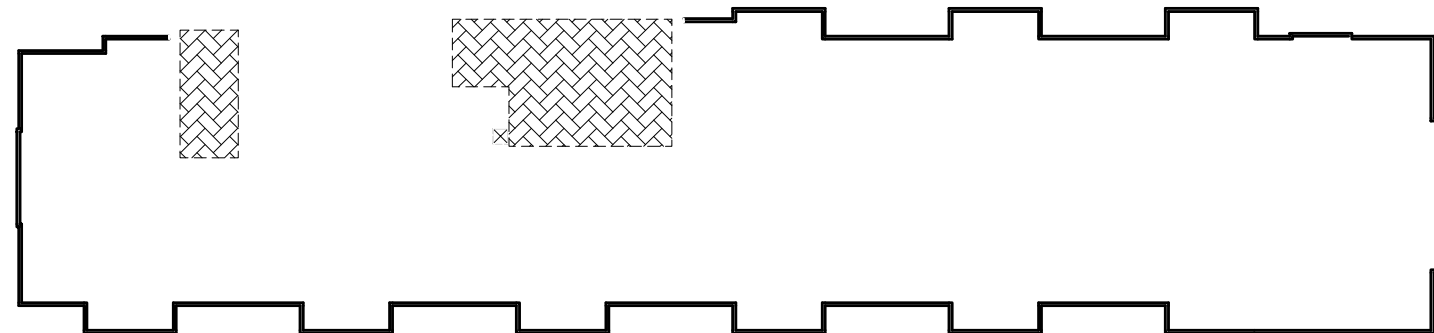


CPR1 - B34

**KAHUINA**

NOTE:  
THE CONDOMINIUM MAP FOR THE CONDOMINIUM PROJECT, WHICH INCLUDES THIS SHEET, IS INTENDED ONLY TO SHOW THE LAYOUT, LOCATION, UNIT NUMBERS AND DIMENSIONS OF UNITS, AND OTHER INFORMATION REQUIRED BY SECTION 514B-33, HAWAII REVISED STATUTES, AS AMENDED, AND IS NOT INTENDED AND SHALL NOT BE DEEMED TO CONTAIN ANY REPRESENTATION OR WARRANTY WHATSOEVER.

**BLDG B - UPPER ROOF PLAN**

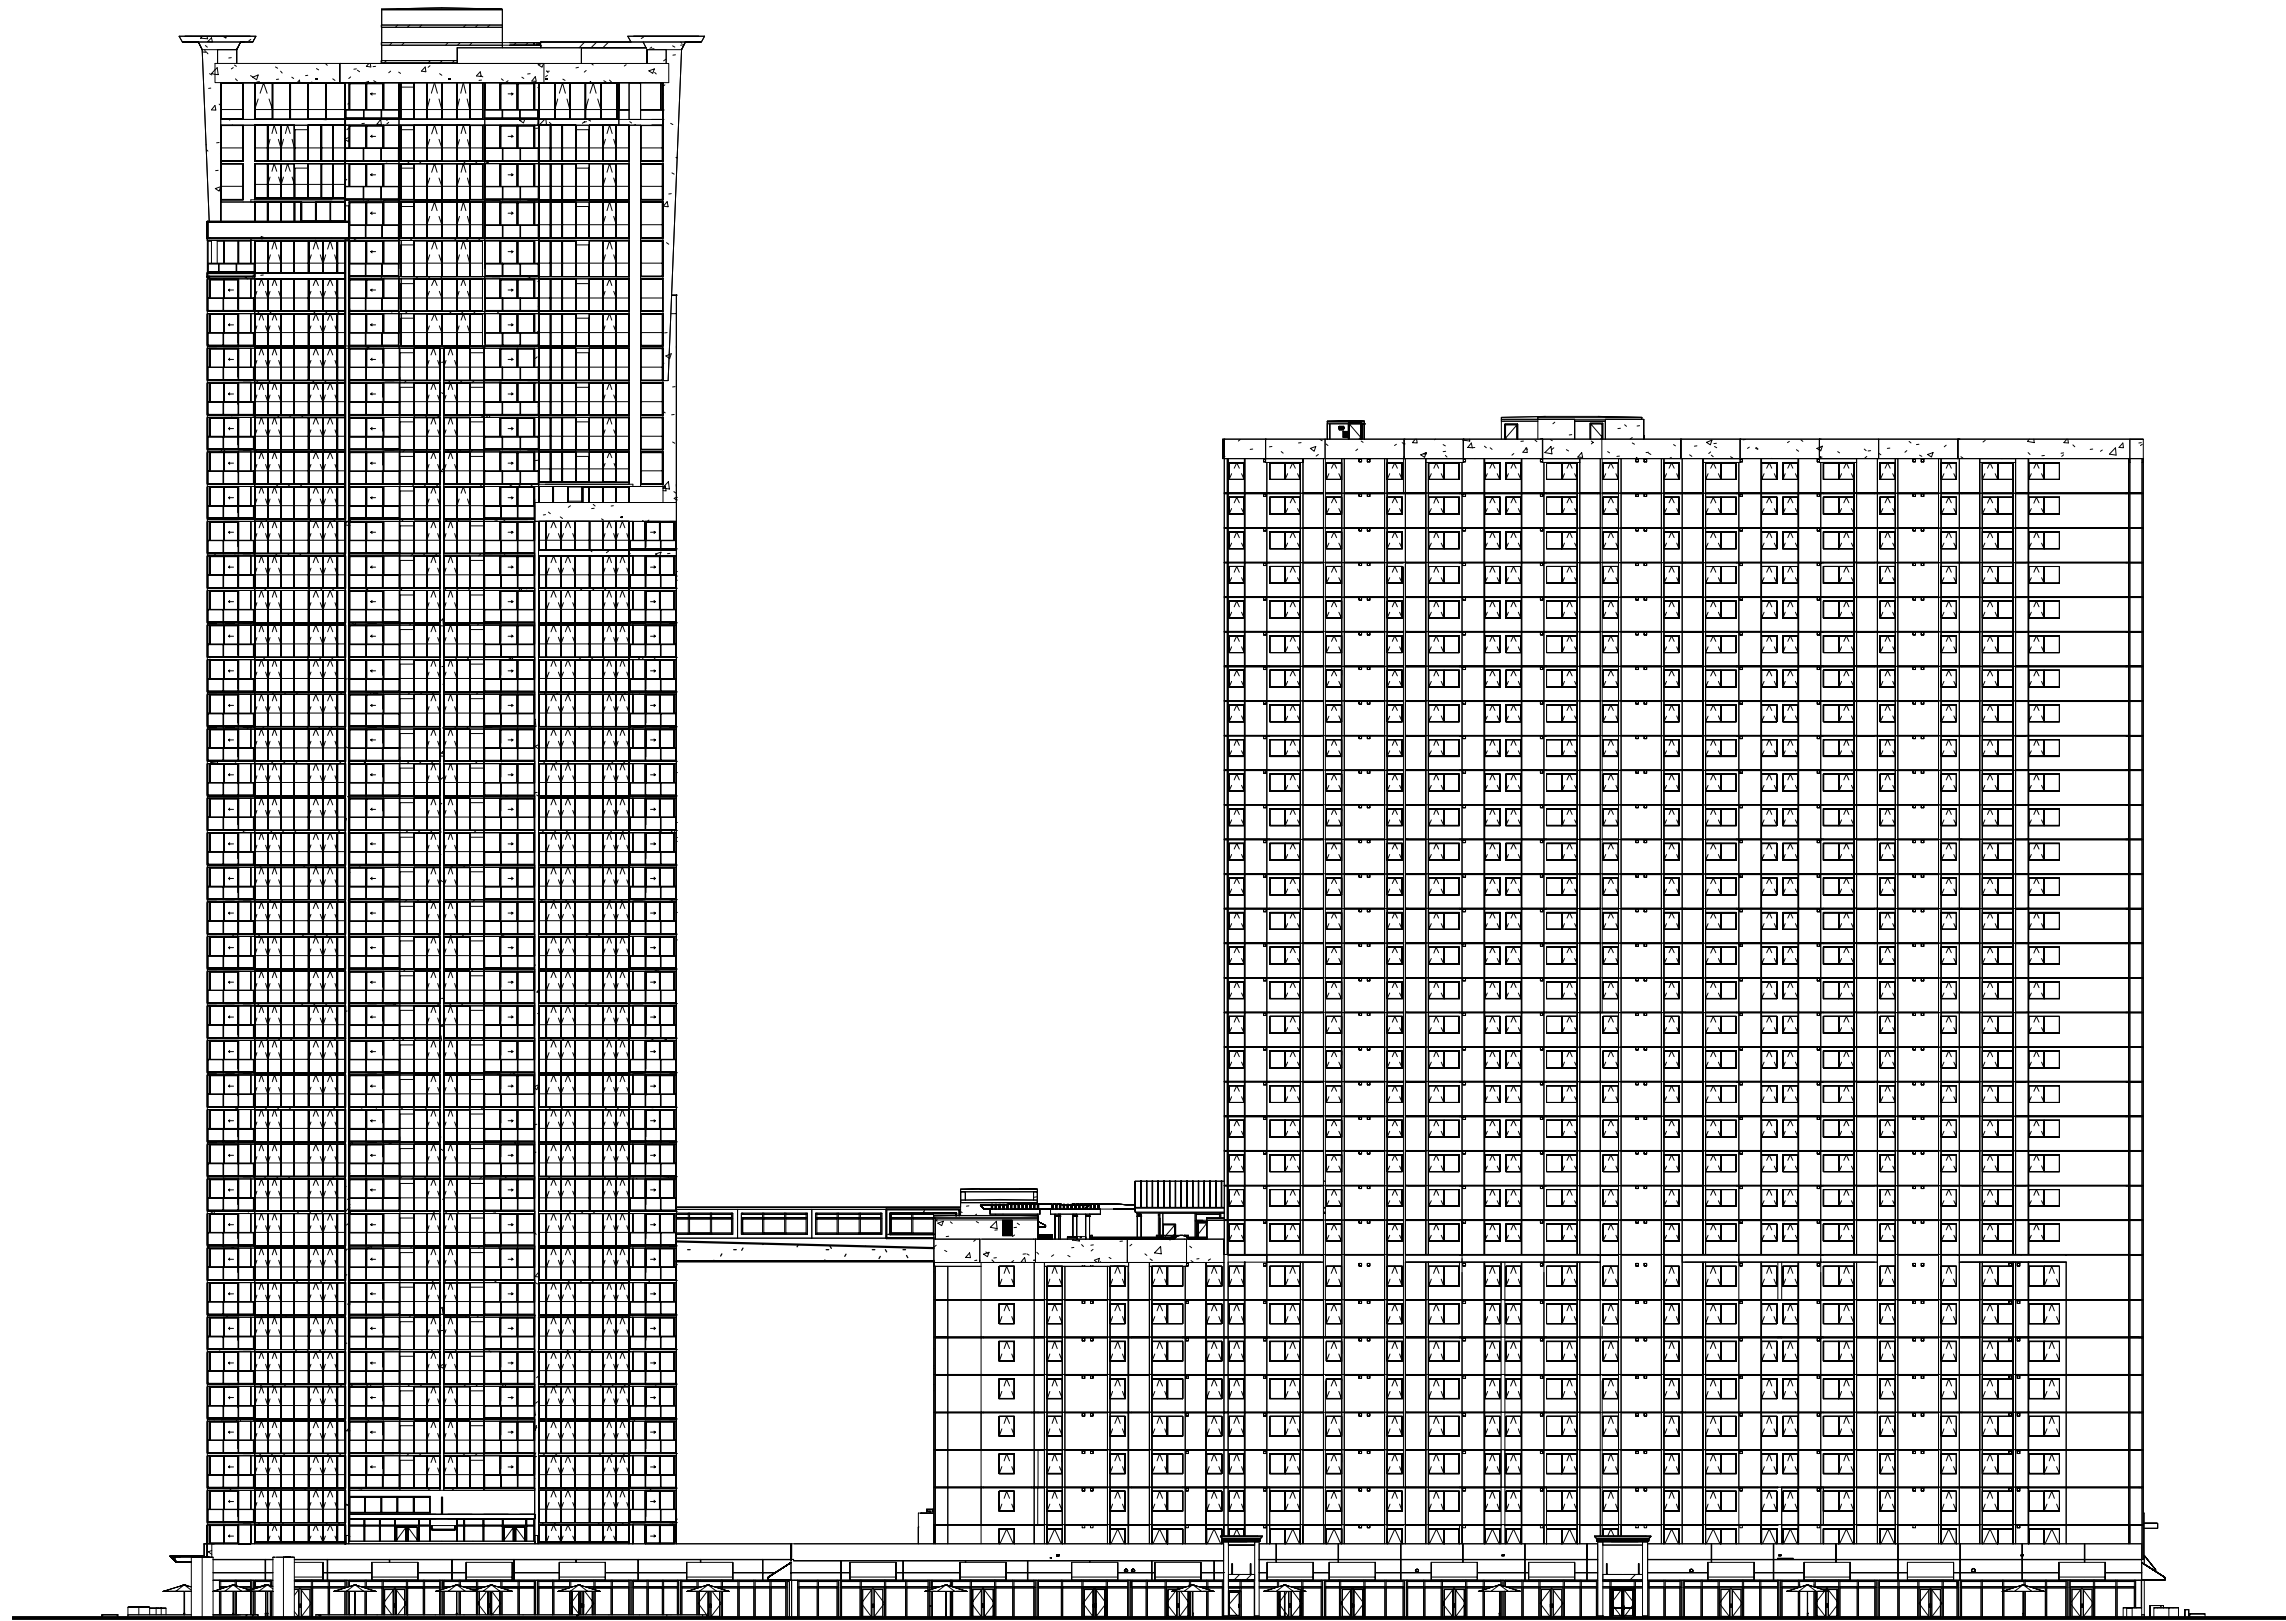

0' 25'-0" 50'-0" 100'-0"  
SCALE: 1" = 50'-0"



OWNER:  
KAKA'AKO BLOCK C, LLC  
1100 ALAKEA STREET,  
HONOLULU, HI 96813



ARCHITECT OF RECORD  
BENJAMIN WOO ARCHITECTS.  
600 KAPIOLANI BLVD. SUITE 402B  
HONOLULU, HAWAII 96813  
808.591.6616

**KAHUINA**

COOKE, AUAHI, CORAL &  
POHUKAINA ST  
KAKA'AKO, OAHU, HAWAII  
96813  
TMK: 21054001


NOTE:  
THIS SHEET, IS INTENDED ONLY TO SHOW THE LAYOUT, LOCATION, UNIT  
NUMBERS AND DIMENSIONS OF UNITS, AND OTHER INFORMATION REQUIRED  
BY SECTION 514B-33, HAWAII REVISED STATUTES, AS AMENDED, AND IS NOT  
INTENDED AND SHALL NOT BE DEEMED TO CONTAIN ANY REPRESENTATION  
OR WARRANTY WHATSOEVER

**SOUTH ELEVATION**

Date:  
2025.08.28

Sheet Number:

**CPR2 - 201**

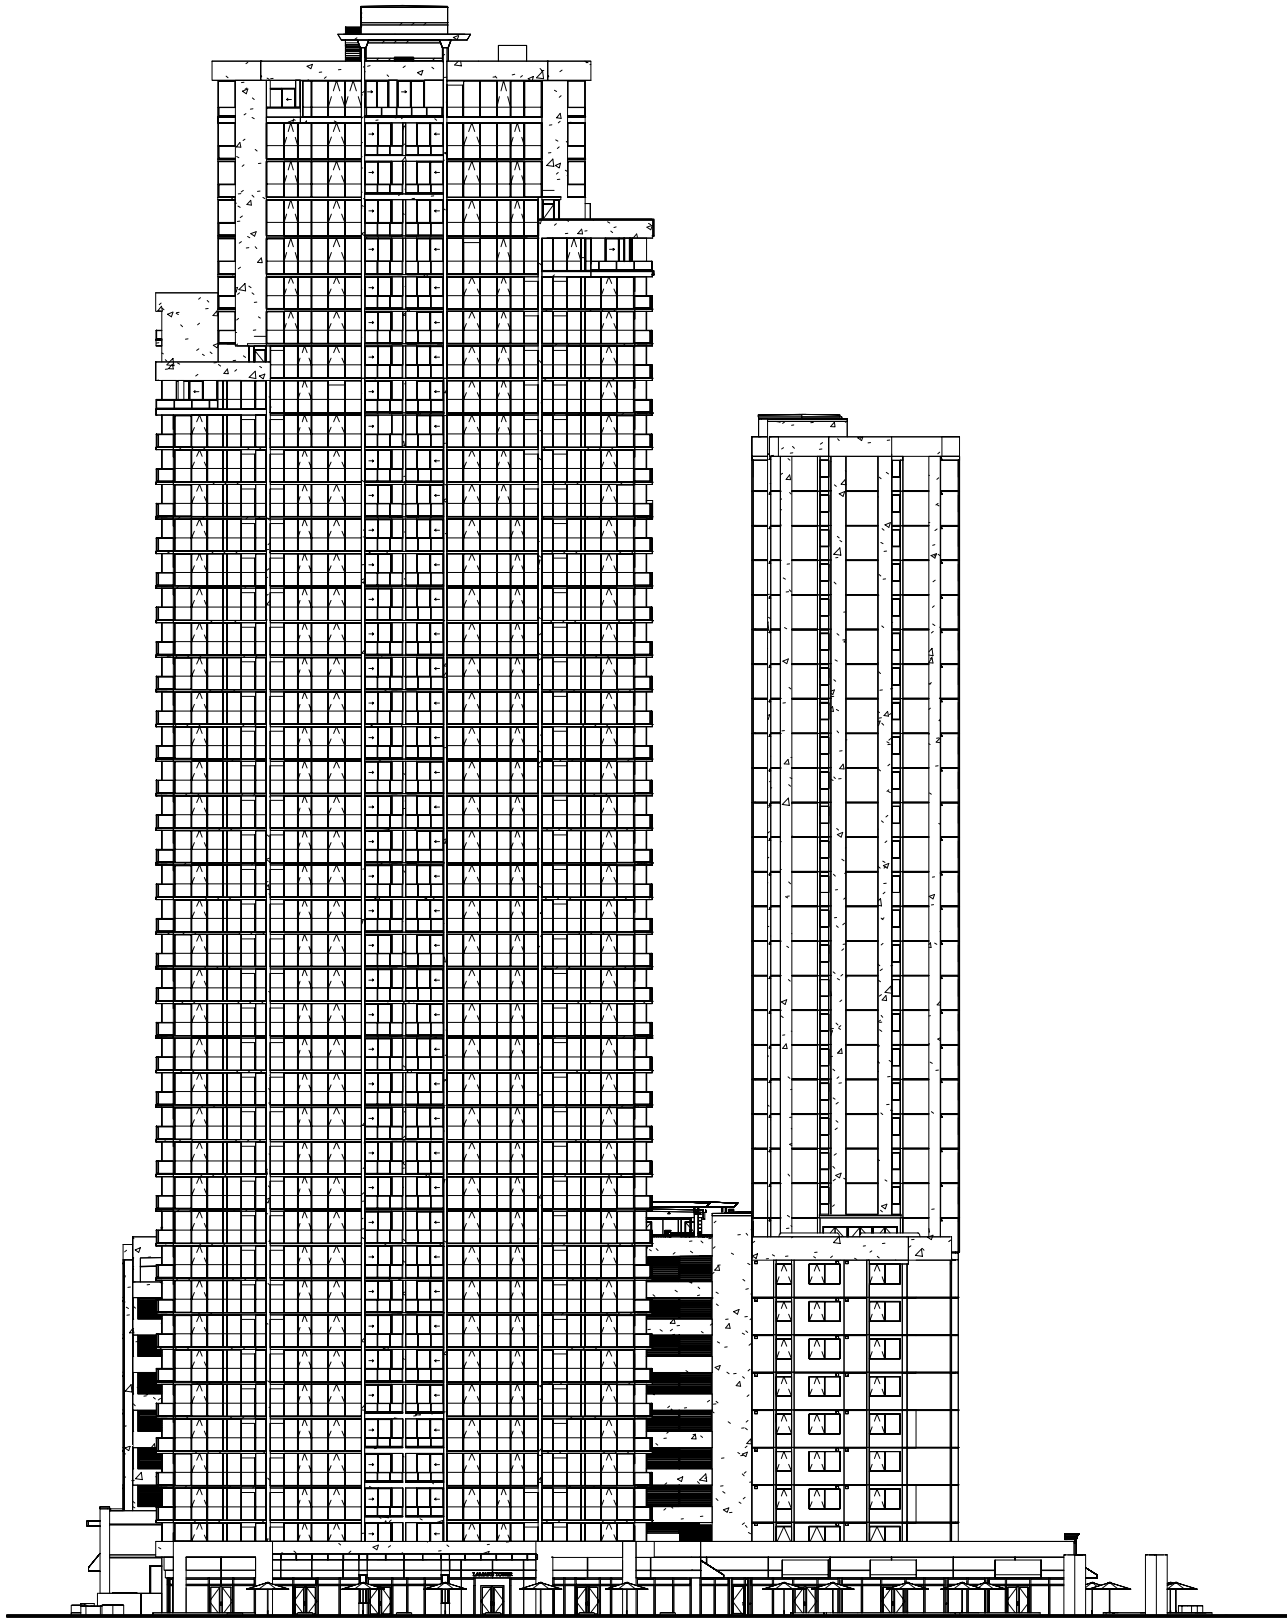

0' 25'-0" 50'-0" 100'-0"

SCALE: 1" = 50'-0"



OWNER:  
KAKA'AKO BLOCK C, LLC  
1100 ALAKEA STREET,  
HONOLULU, HI 96813



ARCHITECT OF RECORD  
BENJAMIN WOO ARCHITECTS.  
600 KAPIOLANI BLVD. SUITE 402B  
HONOLULU, HAWAII 96813  
808.591.6616

**KAHUINA**

COOKE, AUAHI, CORAL &  
POHUKAINA ST  
KAKA'AKO, OAHU, HAWAII  
96813  
TMK: 21054001

NOTE:  
THE CONDOMINIUM MAP FOR THE CONDOMINIUM PROJECT, WHICH INCLUDES  
THIS SHEET, IS INTENDED ONLY TO SHOW THE LAYOUT, LOCATION, UNIT  
NUMBERS AND DIMENSIONS OF UNITS, AND OTHER INFORMATION REQUIRED  
BY SECTION 514B-33, HAWAII REVISED STATUTES, AS AMENDED, AND IS NOT  
INTENDED AND SHALL NOT BE DEEMED TO CONTAIN ANY REPRESENTATION  
OR WARRANTY WHATSOEVER



**WEST ELEVATION**

Date:  
2025.08.28

Sheet Number:

**CPR2 - 202**



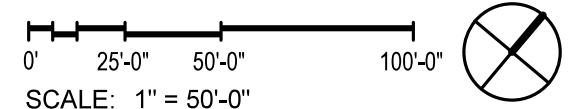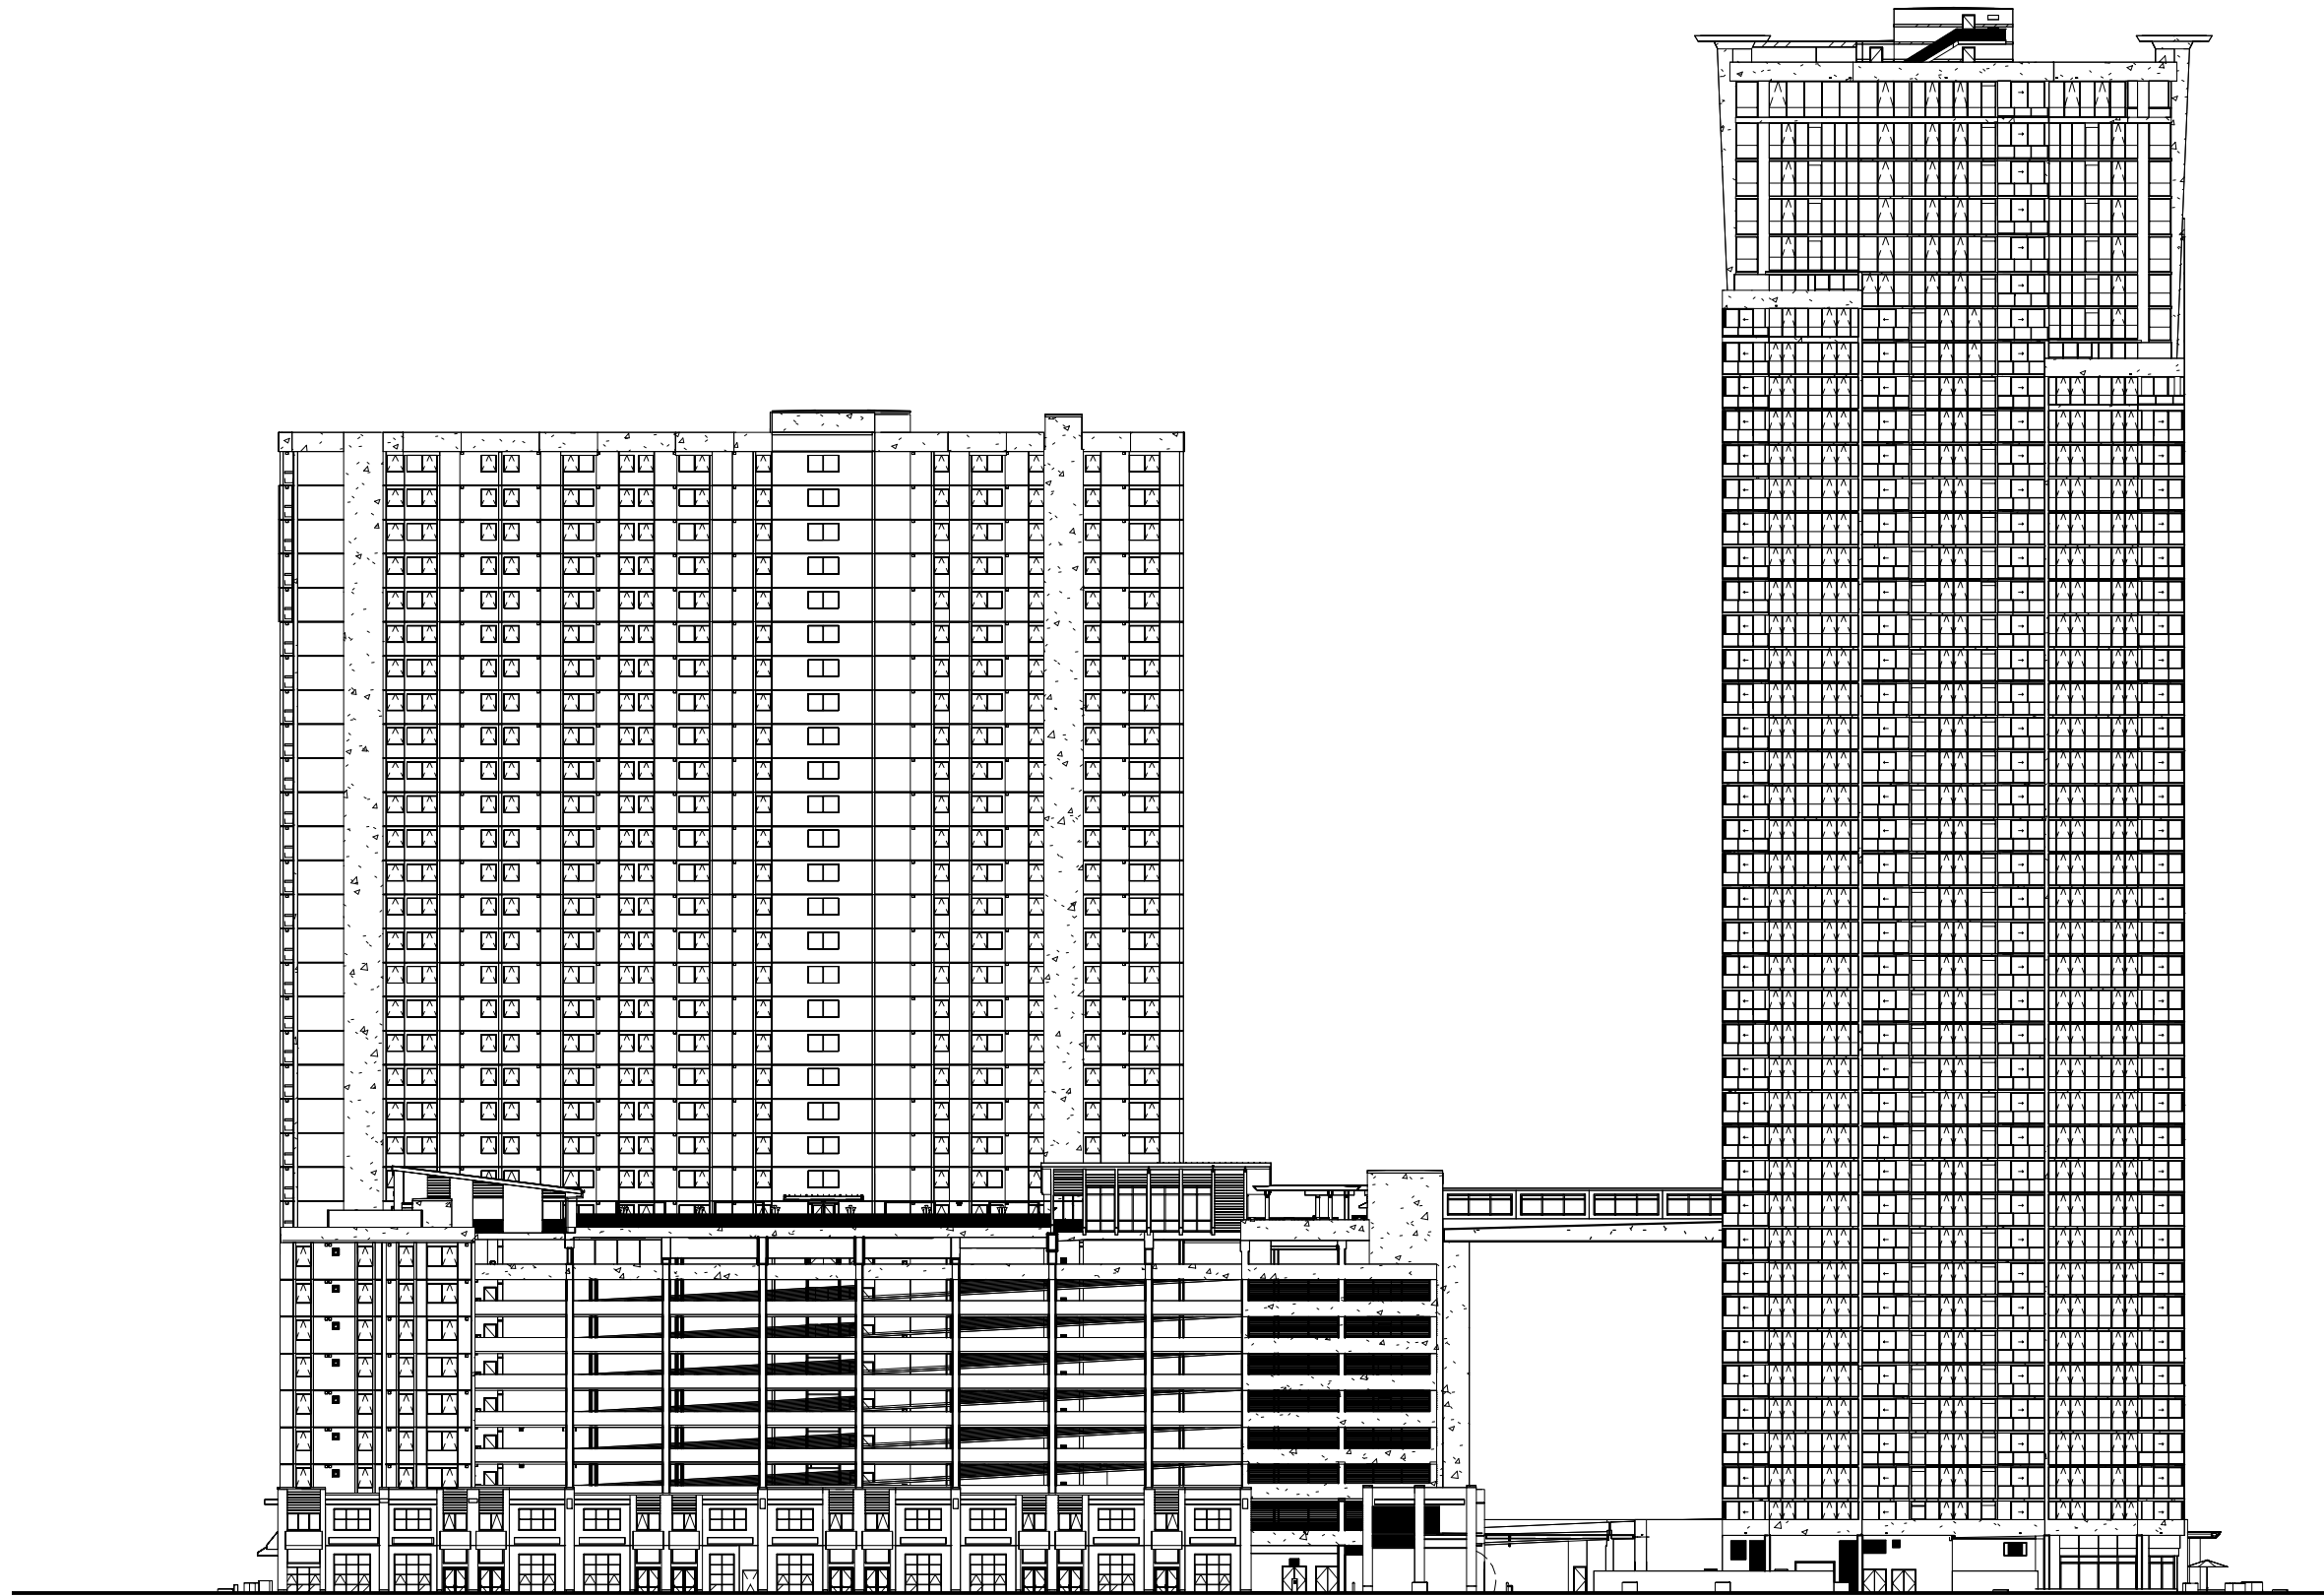

OWNER:  
KAKA'AKO BLOCK C, LLC  
1100 ALAKEA STREET,  
HONOLULU, HI 96813



ARCHITECT OF RECORD  
BENJAMIN WOO ARCHITECTS.  
600 KAPIOLANI BLVD. SUITE 402B  
HONOLULU, HAWAII 96813  
808.591.6616

**KAHUINA**

COOKE, AUAHI, CORAL &  
POHUKAINA ST  
KAKA'AKO, OAHU, HAWAII  
96813  
TMK: 21054001



NOTE:  
THIS SHEET, IS INTENDED ONLY TO SHOW THE LAYOUT, LOCATION, UNIT  
NUMBERS AND DIMENSIONS OF UNITS, AND OTHER INFORMATION REQUIRED  
BY SECTION 514B-33, HAWAII REVISED STATUTES, AS AMENDED, AND IS NOT  
INTENDED AND SHALL NOT BE DEEMED TO CONTAIN ANY REPRESENTATION  
OR WARRANTY WHATSOEVER

**NORTH ELEVATION**

Date:  
2025.08.28

Sheet Number:

**CPR2 - 203**

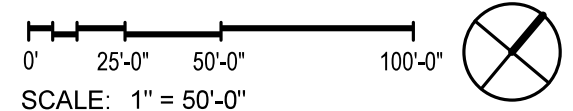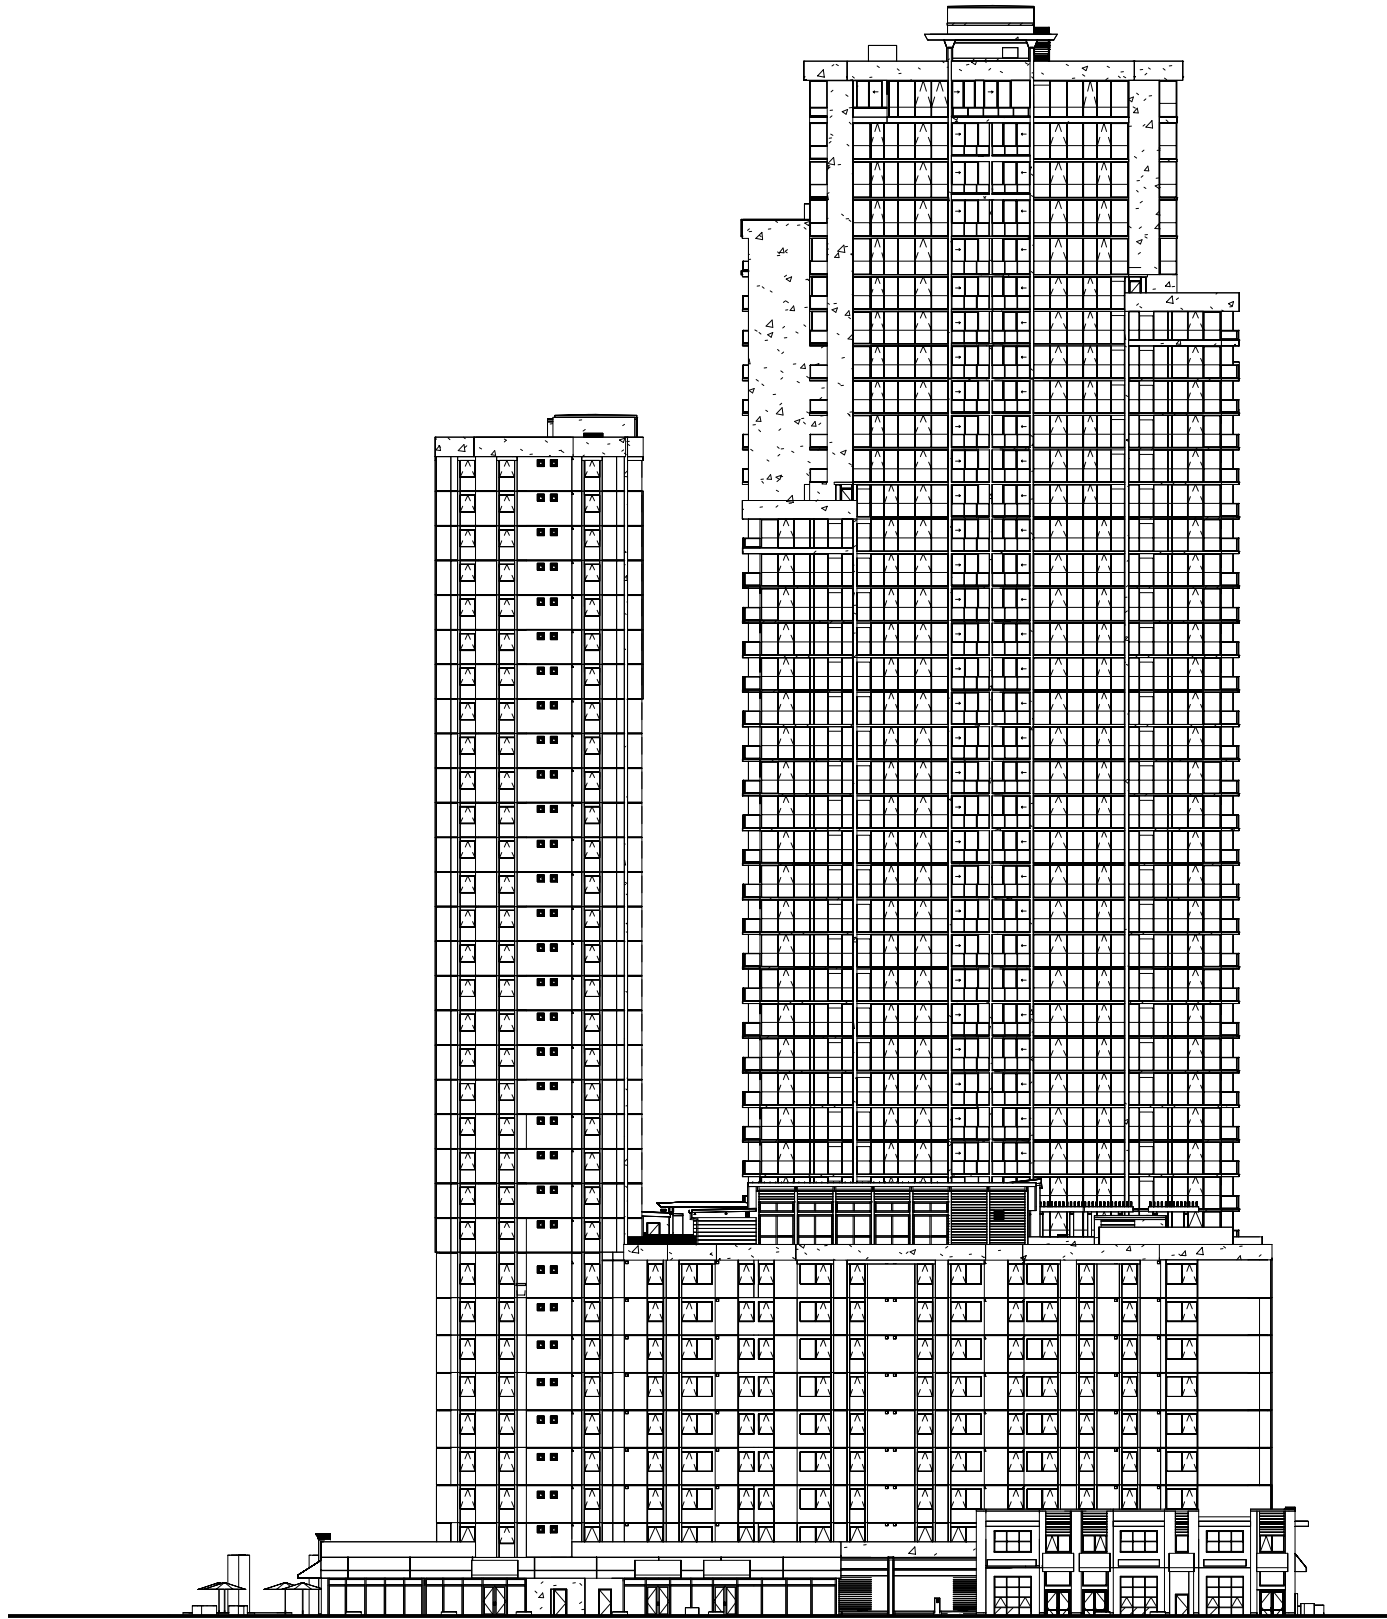

OWNER:  
KAKA'AKO BLOCK C, LLC  
1100 ALAKEA STREET,  
HONOLULU, HI 96813



ARCHITECT OF RECORD  
BENJAMIN WOO ARCHITECTS.  
600 KAPIOLANI BLVD. SUITE 402B  
HONOLULU, HAWAII 96813  
808.591.6616

**KAHUINA**

COOKE, AUAHI, CORAL &  
POHUKAINA ST  
KAKA'AKO, OAHU, HAWAII  
96813  
TMK: 21054001

NOTE:  
THE CONDOMINIUM MAP FOR THE CONDOMINIUM PROJECT, WHICH INCLUDES  
THIS SHEET, IS INTENDED ONLY TO SHOW THE LAYOUT, LOCATION, UNIT  
NUMBERS AND DIMENSIONS OF UNITS, AND OTHER INFORMATION REQUIRED  
BY SECTION 514B-33, HAWAII REVISED STATUTES, AS AMENDED, AND IS NOT  
INTENDED AND SHALL NOT BE DEEMED TO CONTAIN ANY REPRESENTATION  
OR WARRANTY WHATSOEVER

**EAST ELEVATION**


Date:  
2025.08.28

Sheet Number:

**CPR2 - 204**




- LEGENDS
- [---] RU: RESIDENTIAL UNIT
  - [---] LCE (RU) : RESIDENTIAL UNIT
  - [---] LIMITED COMMON ELEMENT

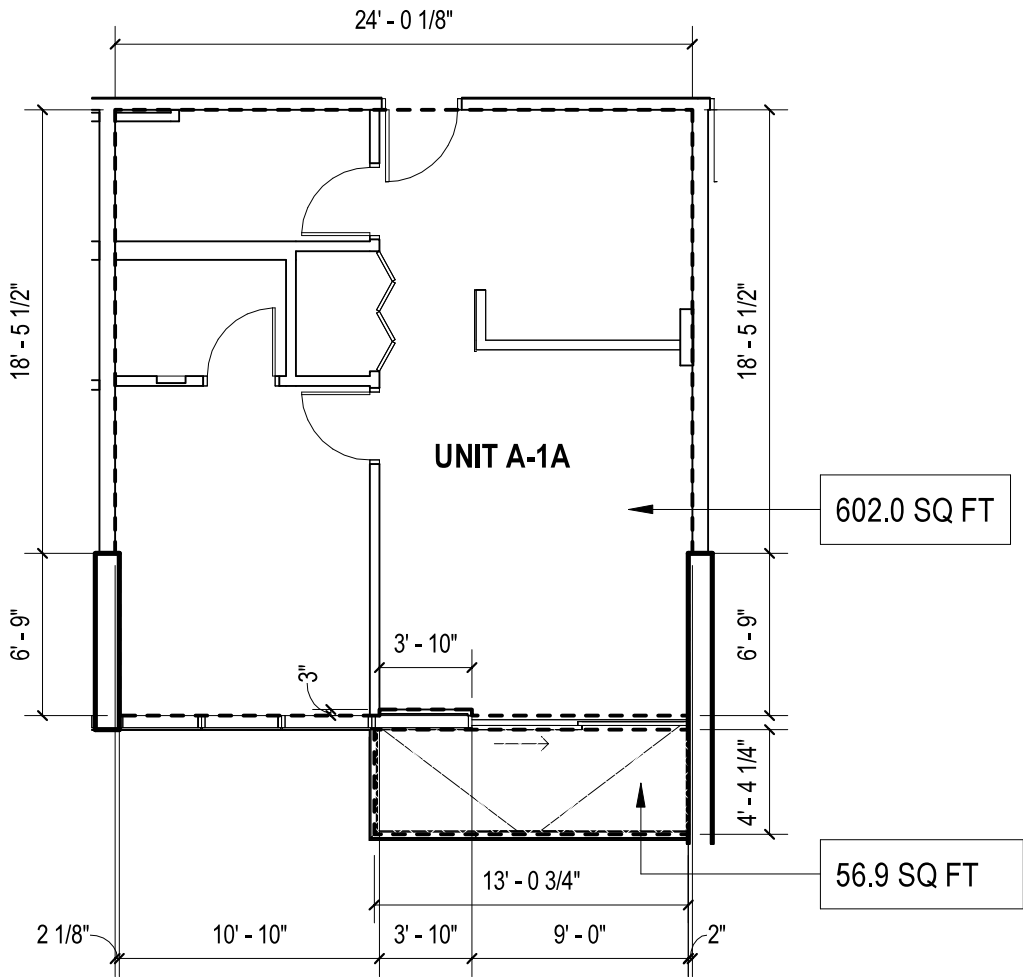

RESIDENTIAL UNIT A-1A

LIVING AREA: 602.0 SQ FT

LANAI AREA: 56.9 SQ FT

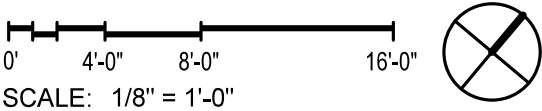

OWNER:

KAKA'AKO BLOCK C, LLC  
1100 ALAKEA STREET,  
HONOLULU, HI 96813



ARCHITECT OF RECORD

BENJAMIN WOO ARCHITECTS.  
600 KAPIOLANI BLVD. SUITE 402B  
HONOLULU, HAWAII 96813  
808.591.6616

KAHUINA

COOKE, AUAHI, CORAL &  
POHUKAINA ST  
KAKA'AKO, OAHU, HAWAII  
96813  
TMK: 21054001

NOTE:  
THE CONDOMINIUM MAP FOR THE CONDOMINIUM PROJECT, WHICH INCLUDES  
THIS SHEET, IS INTENDED ONLY TO SHOW THE LAYOUT, LOCATION, UNIT  
NUMBERS AND DIMENSIONS OF UNITS, AND OTHER INFORMATION REQUIRED  
BY SECTION 514B-33, HAWAII REVISED STATUTES, AS AMENDED, AND IS NOT  
INTENDED AND SHALL NOT BE DEEMED TO CONTAIN ANY REPRESENTATION  
OR WARRANTY WHATSOEVER


RESIDENTIAL UNIT A-1A

Date:  
2025.08.28

Sheet Number:

CPR3 - A01


- LEGENDS
- [---] RU: RESIDENTIAL UNIT
  - [---] LCE (RU) : RESIDENTIAL UNIT
  - [---] LIMITED COMMON ELEMENT

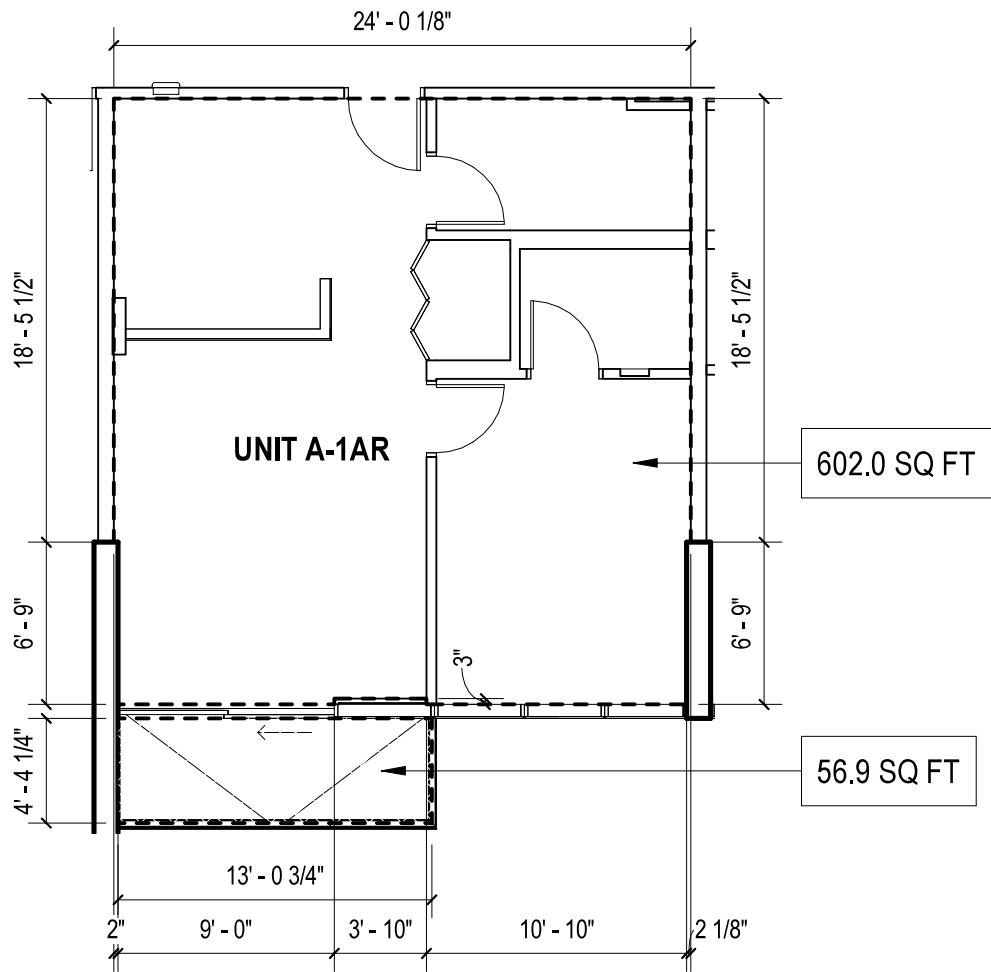

RESIDENTIAL UNIT A-1AR

LIVING AREA: 602.0 SQ FT

LANAI AREA: 56.9 SQ FT

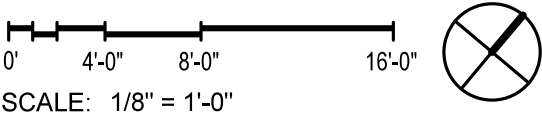

OWNER:

KAKA'AKO BLOCK C, LLC  
1100 ALAKEA STREET,  
HONOLULU, HI 96813

ARCHITECT OF RECORD

**BENJAMIN WOO ARCHITECTS.**  
600 KAPIOLANI BLVD. SUITE 402B  
HONOLULU, HAWAII 96813  
808.591.6616

**KAHUINA**

COOKE, AUAHI, CORAL &  
POHUKAINA ST  
KAKA'AKO, OAHU, HAWAII  
96813  
TMK: 21054001


NOTE:  
THE CONDOMINIUM MAP FOR THE CONDOMINIUM PROJECT, WHICH INCLUDES  
THIS SHEET, IS INTENDED ONLY TO SHOW THE LAYOUT, LOCATION, UNIT  
NUMBERS AND DIMENSIONS OF UNITS, AND OTHER INFORMATION REQUIRED  
BY SECTION 514B-33, HAWAII REVISED STATUTES, AS AMENDED, AND IS NOT  
INTENDED AND SHALL NOT BE DEEMED TO CONTAIN ANY REPRESENTATION  
OR WARRANTY WHATSOEVER

**RESIDENTIAL UNIT A-1AR**

Date:  
2025.08.28

Sheet Number:  
**CPR3 - A02**


- LEGENDS
- [---] RU: RESIDENTIAL UNIT
- [---] LCE (RU) : RESIDENTIAL UNIT
- [---] LIMITED COMMON ELEMENT

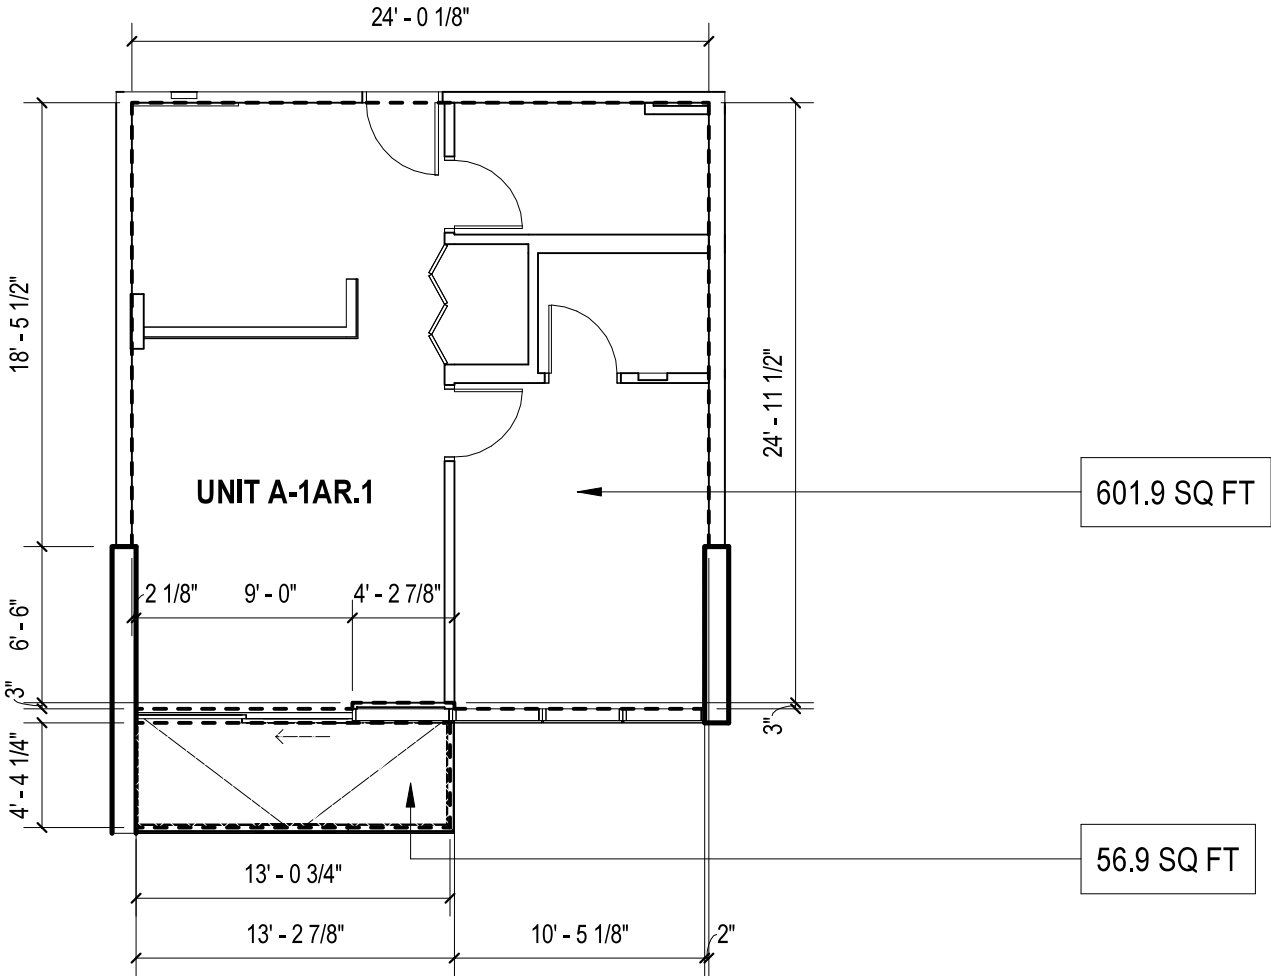

RESIDENTIAL UNIT A-1AR.1

LIVING AREA: 601.9 SQ FT

LANAI AREA: 56.9 SQ FT

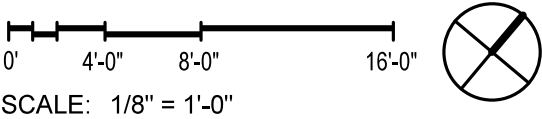

OWNER:

KAKA'AKO BLOCK C, LLC

1100 ALAKEA STREET,

HONOLULU, HI 96813

ARCHITECT OF RECORD

BENJAMIN WOO ARCHITECTS.

600 KAPIOLANI BLVD. SUITE 402B

HONOLULU, HAWAII 96813

808.591.6616

KAHUINA

COOKE, AUAHI, CORAL &

POHUKAINA ST

KAKA'AKO, OAHU, HAWAII

96813

TMK: 21054001

NOTE:

THE CONDOMINIUM MAP FOR THE CONDOMINIUM PROJECT, WHICH INCLUDES

THIS SHEET, IS INTENDED ONLY TO SHOW THE LAYOUT, LOCATION, UNIT

NUMBERS AND DIMENSIONS OF UNITS, AND OTHER INFORMATION REQUIRED

BY SECTION 514B-33, HAWAII REVISED STATUTES, AS AMENDED, AND IS NOT

INTENDED AND SHALL NOT BE DEEMED TO CONTAIN ANY REPRESENTATION

OR WARRANTY WHATSOEVER

RESIDENTIAL UNIT A-1AR.1


Date:

2025.08.28

Sheet Number:

CPR3 - A02.1


- LEGENDS
- RU: RESIDENTIAL UNIT
- LCE (RU) : RESIDENTIAL UNIT
- LIMITED COMMON ELEMENT

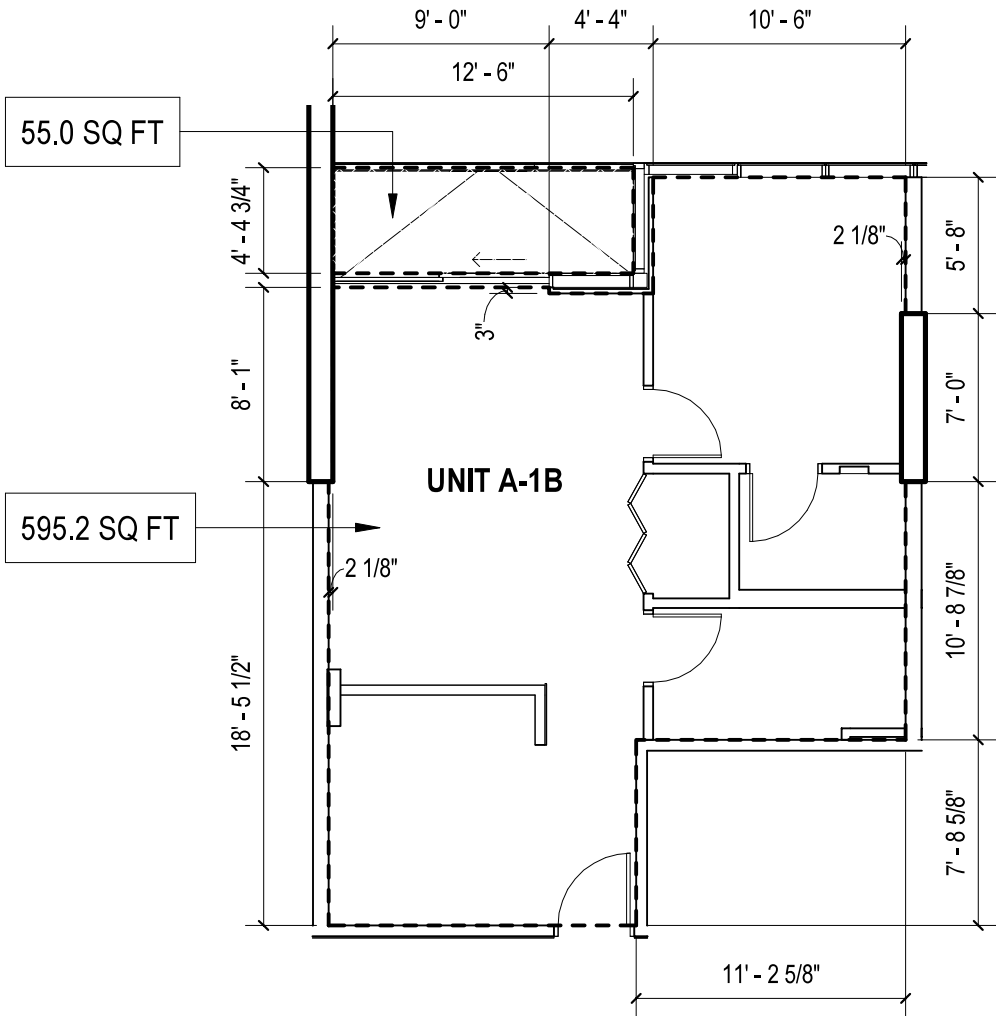

RESIDENTIAL UNIT A-1B

LIVING AREA: 595.2 SQ FT

LANAI AREA: 55.0 SQ FT

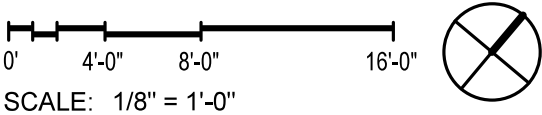

OWNER:

KAKA'AKO BLOCK C, LLC  
1100 ALAKEA STREET,  
HONOLULU, HI 96813



ARCHITECT OF RECORD

BENJAMIN WOO ARCHITECTS.  
600 KAPIOLANI BLVD. SUITE 402B  
HONOLULU, HAWAII 96813  
808.591.6616

KAHUINA

COOKE, AUAHI, CORAL &  
POHUKAINA ST  
KAKA'AKO, OAHU, HAWAII  
96813  
TMK: 21054001

NOTE:  
THE CONDOMINIUM MAP FOR THE CONDOMINIUM PROJECT, WHICH INCLUDES  
THIS SHEET, IS INTENDED ONLY TO SHOW THE LAYOUT, LOCATION, UNIT  
NUMBERS AND DIMENSIONS OF UNITS, AND OTHER INFORMATION REQUIRED  
BY SECTION 514B-33, HAWAII REVISED STATUTES, AS AMENDED, AND IS NOT  
INTENDED AND SHALL NOT BE DEEMED TO CONTAIN ANY REPRESENTATION  
OR WARRANTY WHATSOEVER


RESIDENTIAL UNIT A-1B

Date:  
2025.08.28

Sheet Number:

CPR3 - A03


- LEGENDS
- RU: RESIDENTIAL UNIT
- LCE (RU) : RESIDENTIAL UNIT
- LIMITED COMMON ELEMENT

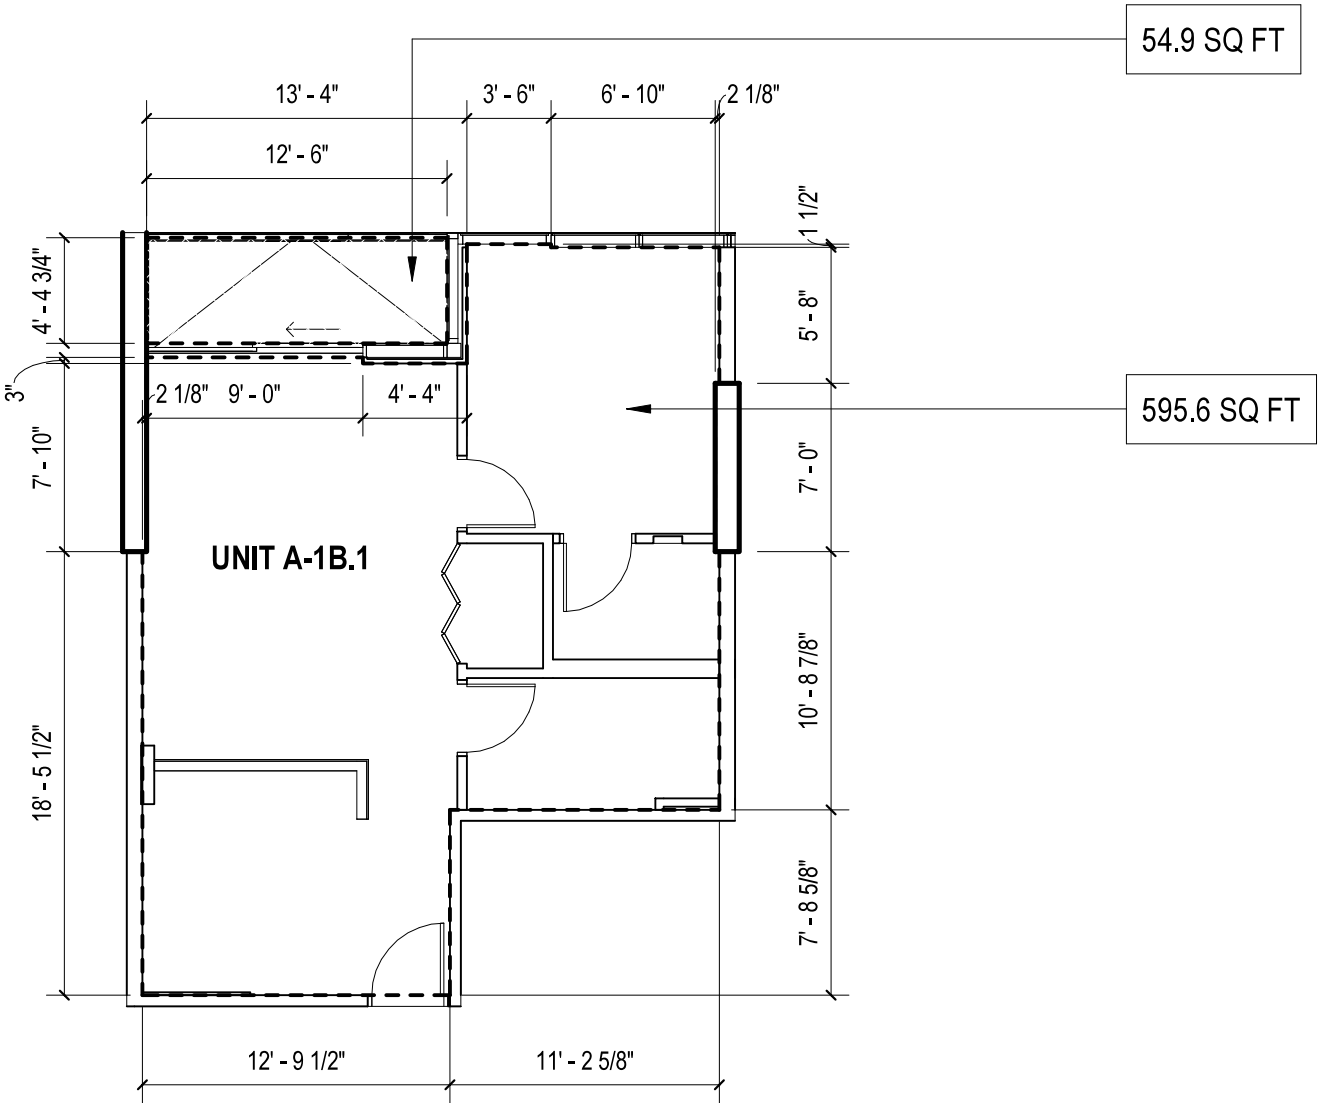

RESIDENTIAL UNIT A-1B.1

LIVING AREA: 595.6 SQ FT

LANAI AREA: 54.9 SQ FT

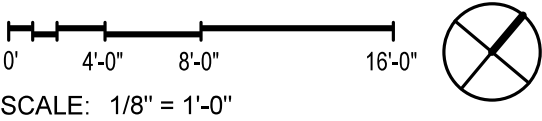

OWNER:

KAKA'AKO BLOCK C, LLC

1100 ALAKEA STREET,

HONOLULU, HI 96813

ARCHITECT OF RECORD

BENJAMIN WOO ARCHITECTS.

600 KAPIOLANI BLVD. SUITE 402B

HONOLULU, HAWAII 96813

808.591.6616

KAHUINA

COOKE, AUAHI, CORAL & POHUKAINA ST

KAKA'AKO, OAHU, HAWAII

96813

TMK: 21054001

NOTE:


THIS SHEET, IS INTENDED ONLY TO SHOW THE LAYOUT, LOCATION, UNIT NUMBERS AND DIMENSIONS OF UNITS, AND OTHER INFORMATION REQUIRED BY SECTION 514B-33, HAWAII REVISED STATUTES, AS AMENDED, AND IS NOT INTENDED AND SHALL NOT BE DEEMED TO CONTAIN ANY REPRESENTATION OR WARRANTY WHATSOEVER

RESIDENTIAL UNIT A-1B.1

Date: 2025.08.28

Sheet Number: CPR3 - A03.1


- LEGENDS
- RU: RESIDENTIAL UNIT
- LCE (RU) : RESIDENTIAL UNIT
- LIMITED COMMON ELEMENT

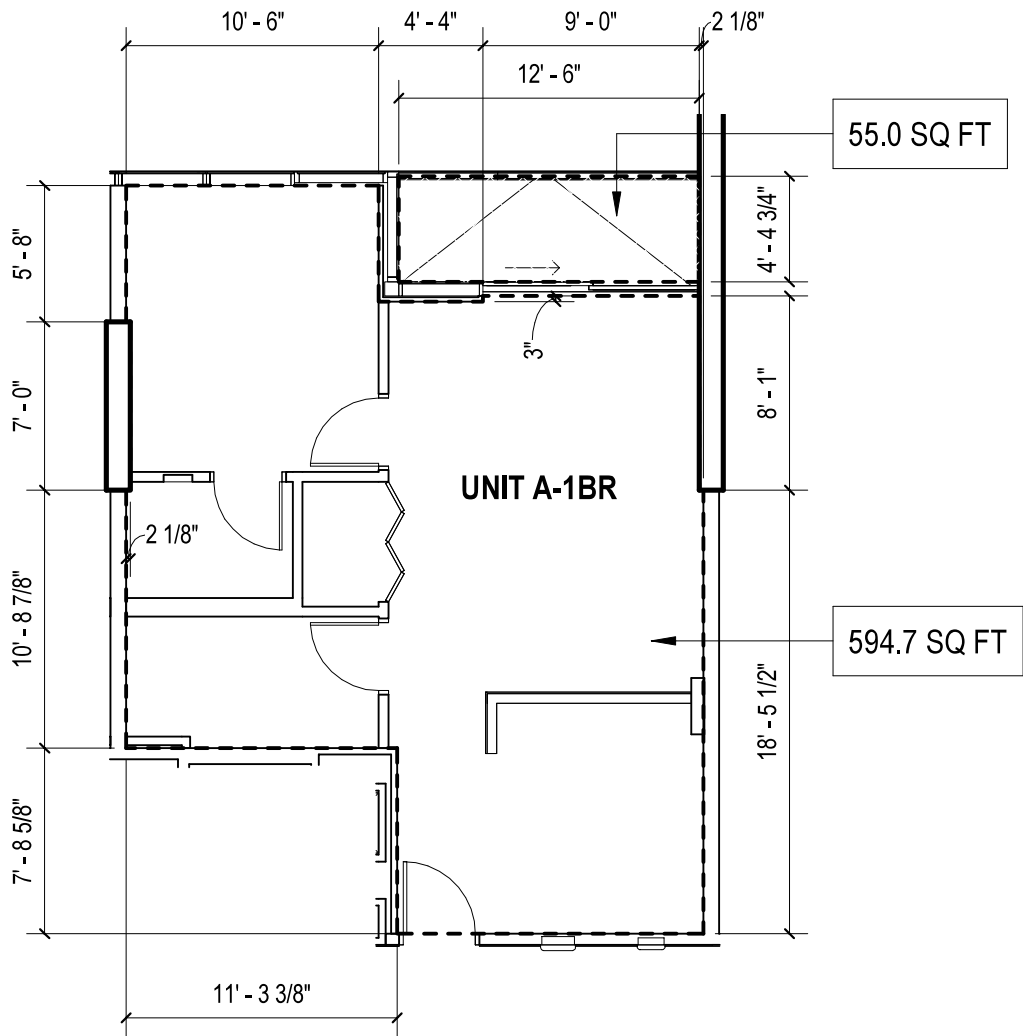

RESIDENTIAL UNIT A-1BR

LIVING AREA: 594.7 SQ FT

LANAI AREA: 55.0 SQ FT

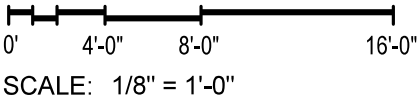

OWNER:

KAKA'AKO BLOCK C, LLC  
1100 ALAKEA STREET,  
HONOLULU, HI 96813

ARCHITECT OF RECORD

**BENJAMIN WOO ARCHITECTS.**  
600 KAPIOLANI BLVD. SUITE 402B  
HONOLULU, HAWAII 96813  
808.591.6616

**KAHUINA**

COOKE, AUAHI, CORAL &  
POHUKAINA ST  
KAKA'AKO, OAHU, HAWAII  
96813  
TMK: 21054001

NOTE:  
THE CONDOMINIUM MAP FOR THE CONDOMINIUM PROJECT, WHICH INCLUDES  
THIS SHEET, IS INTENDED ONLY TO SHOW THE LAYOUT, LOCATION, UNIT  
NUMBERS AND DIMENSIONS OF UNITS, AND OTHER INFORMATION REQUIRED  
BY SECTION 514B-33, HAWAII REVISED STATUTES, AS AMENDED, AND IS NOT  
INTENDED AND SHALL NOT BE DEEMED TO CONTAIN ANY REPRESENTATION  
OR WARRANTY WHATSOEVER


RESIDENTIAL UNIT A-1BR

Date:  
2025.08.28

Sheet Number:  
**CPR3 - A04**




- LEGENDS
- RU: RESIDENTIAL UNIT
- LCE (RU) : RESIDENTIAL UNIT
- LIMITED COMMON ELEMENT

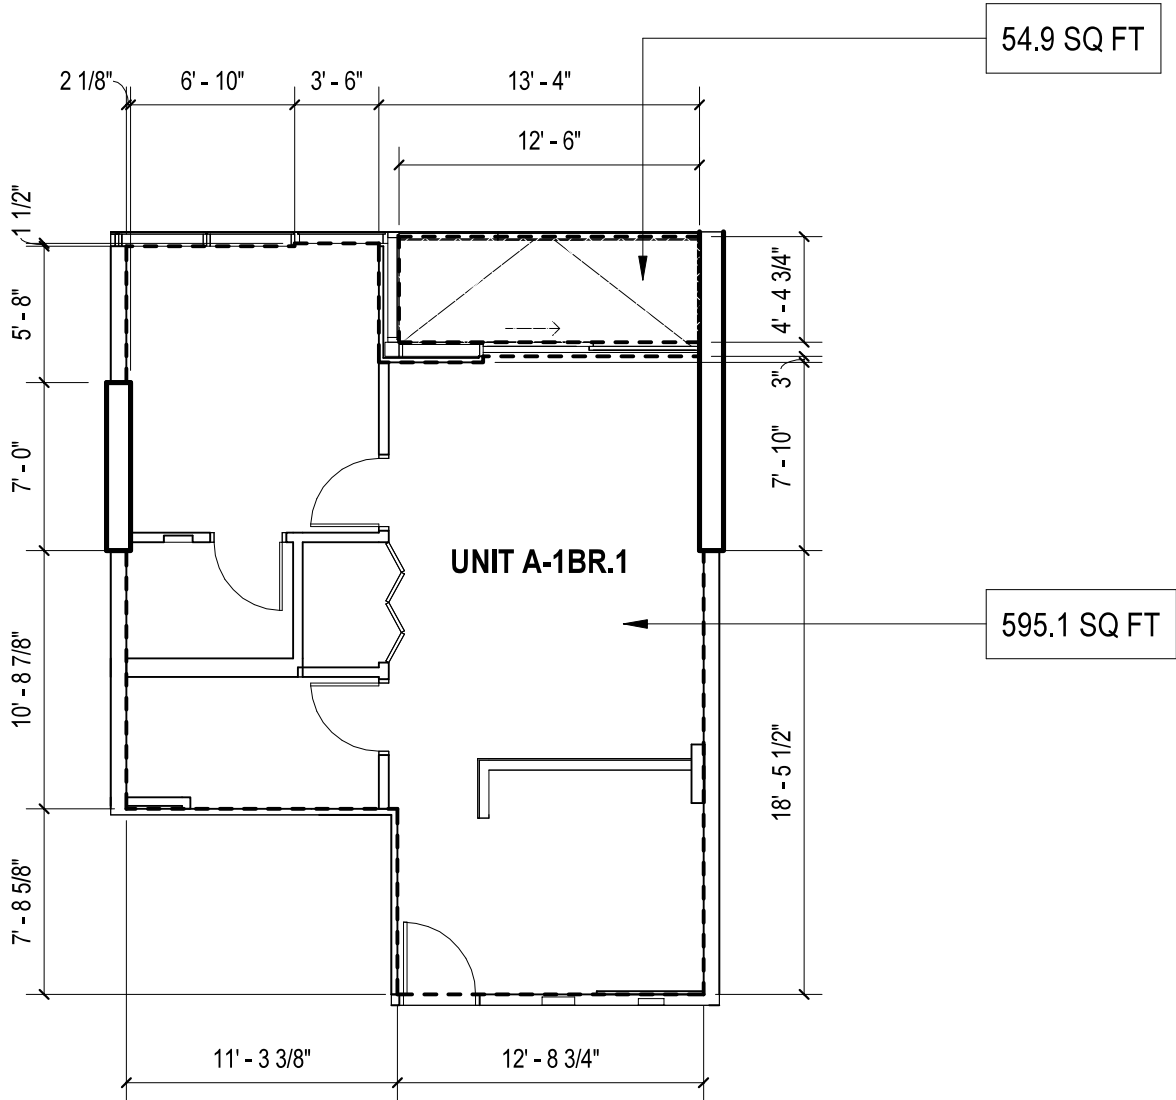

RESIDENTIAL UNIT A-1BR.1

LIVING AREA: 595.1 SQ FT

LANAI AREA: 54.9 SQ FT

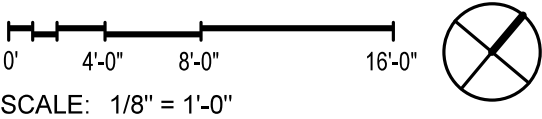

OWNER:

KAKA'AKO BLOCK C, LLC  
1100 ALAKEA STREET,  
HONOLULU, HI 96813

ARCHITECT OF RECORD

**BENJAMIN WOO ARCHITECTS.**  
600 KAPIOLANI BLVD. SUITE 402B  
HONOLULU, HAWAII 96813  
808.591.6616

**KAHUINA**

COOKE, AUAHI, CORAL &  
POHUKAINA ST  
KAKA'AKO, OAHU, HAWAII  
96813  
TMK: 21054001

NOTE:  
THE CONDOMINIUM MAP FOR THE CONDOMINIUM PROJECT, WHICH INCLUDES  
THIS SHEET, IS INTENDED ONLY TO SHOW THE LAYOUT, LOCATION, UNIT  
NUMBERS AND DIMENSIONS OF UNITS, AND OTHER INFORMATION REQUIRED  
BY SECTION 514B-33, HAWAII REVISED STATUTES, AS AMENDED, AND IS NOT  
INTENDED AND SHALL NOT BE DEEMED TO CONTAIN ANY REPRESENTATION  
OR WARRANTY WHATSOEVER


**RESIDENTIAL UNIT A-1BR.1**

Date:  
2025.08.28

Sheet Number:

**CPR3 - A04.1**


- LEGENDS
- [---] RU: RESIDENTIAL UNIT
  - [---] LCE (RU) : RESIDENTIAL UNIT
  - [---] LIMITED COMMON ELEMENT

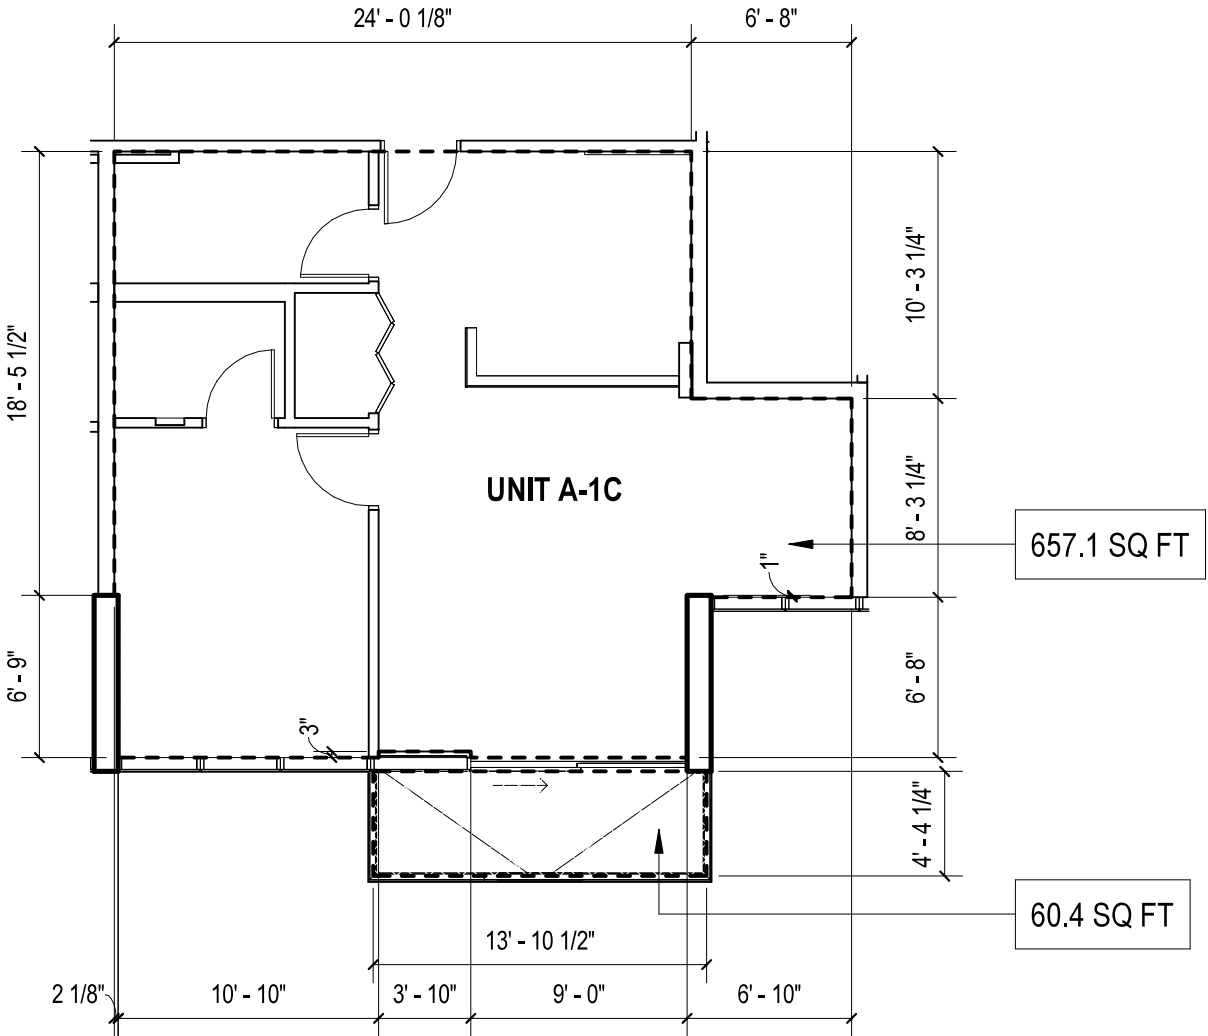

RESIDENTIAL UNIT A-1C

LIVING AREA: 657.1 SQ FT

LANAI AREA: 60.4 SQ FT

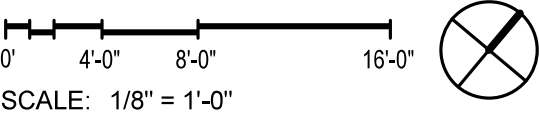

OWNER:

KAKA'AKO BLOCK C, LLC

1100 ALAKEA STREET,

HONOLULU, HI 96813

ARCHITECT OF RECORD

**BENJAMIN WOO ARCHITECTS.**

600 KAPIOLANI BLVD. SUITE 402B

HONOLULU, HAWAII 96813

808.591.6616

**KAHUINA**

COOKE, AUAHI, CORAL & POHUKAINA ST

KAKA'AKO, OAHU, HAWAII

96813

TMK: 21054001

NOTE:

THE CONDOMINIUM MAP FOR THE CONDOMINIUM PROJECT, WHICH INCLUDES THIS SHEET, IS INTENDED ONLY TO SHOW THE LAYOUT, LOCATION, UNIT NUMBERS AND DIMENSIONS OF UNITS, AND OTHER INFORMATION REQUIRED BY SECTION 514B-33, HAWAII REVISED STATUTES, AS AMENDED, AND IS NOT INTENDED AND SHALL NOT BE DEEMED TO CONTAIN ANY REPRESENTATION OR WARRANTY WHATSOEVER.


**RESIDENTIAL UNIT A-1C**

Date: 2025.08.28

Sheet Number: CPR3 - A05




- LEGENDS
- [---] RU: RESIDENTIAL UNIT
  - [---] LCE (RU) : RESIDENTIAL UNIT
  - [---] LIMITED COMMON ELEMENT

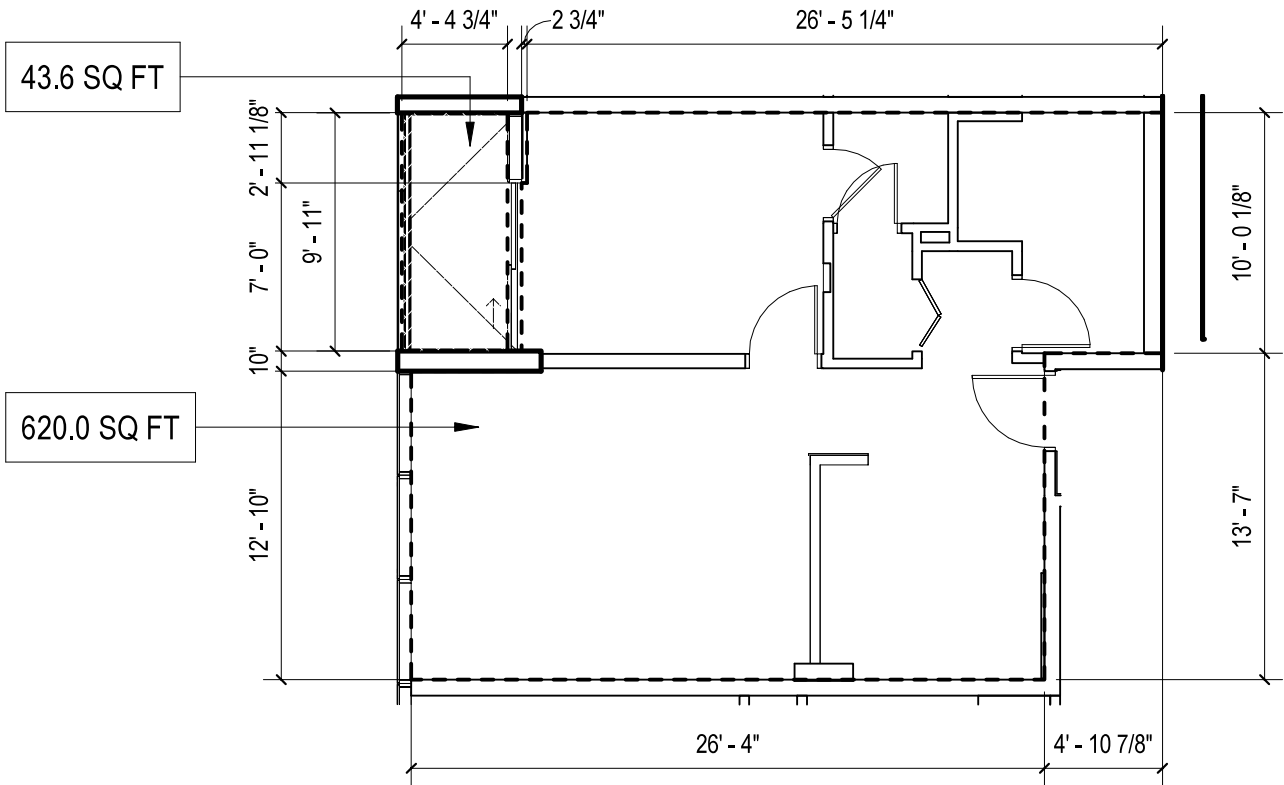

RESIDENTIAL UNIT A-1D

LIVING AREA: 620.0 SQ FT

LANAI AREA: 43.6 SQ FT

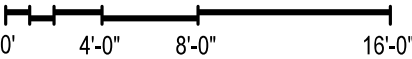

SCALE: 1/8" = 1'-0"



OWNER:  
KAKA'AKO BLOCK C, LLC  
1100 ALAKEA STREET,  
HONOLULU, HI 96813



ARCHITECT OF RECORD  
BENJAMIN WOO ARCHITECTS.  
600 KAPIOLANI BLVD. SUITE 402B  
HONOLULU, HAWAII 96813  
808.591.6616

KAHUINA

COOKE, AUAHI, CORAL &  
POHUKAINA ST  
KAKA'AKO, OAHU, HAWAII  
96813  
TMK: 21054001

NOTE:  
THE CONDOMINIUM MAP FOR THE CONDOMINIUM PROJECT, WHICH INCLUDES  
THIS SHEET, IS INTENDED ONLY TO SHOW THE LAYOUT, LOCATION, UNIT  
NUMBERS AND DIMENSIONS OF UNITS, AND OTHER INFORMATION REQUIRED  
BY SECTION 514B-33, HAWAII REVISED STATUTES, AS AMENDED, AND IS NOT  
INTENDED AND SHALL NOT BE DEEMED TO CONTAIN ANY REPRESENTATION  
OR WARRANTY WHATSOEVER


RESIDENTIAL UNIT A-1D

Date:  
2025.08.28

Sheet Number:


CPR3 - A06

- LEGENDS
- [---] RU: RESIDENTIAL UNIT
- [---] LCE (RU) : RESIDENTIAL UNIT
- [---] LIMITED COMMON ELEMENT

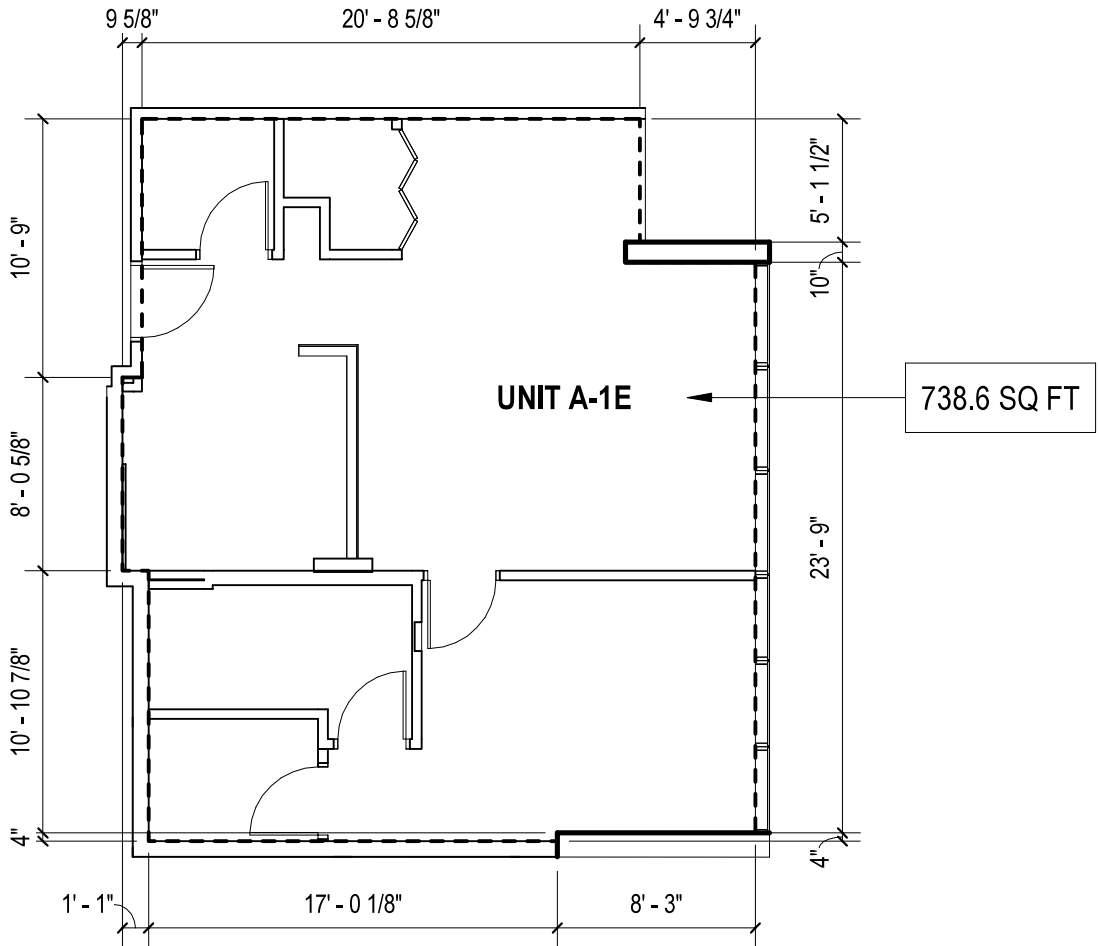

RESIDENTIAL UNIT A-1E

LIVING AREA: 738.6 SQ FT

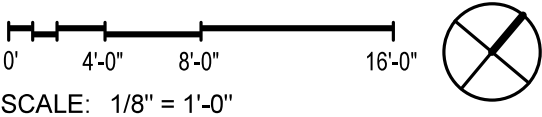

OWNER:

KAKA'AKO BLOCK C, LLC  
1100 ALAKEA STREET,  
HONOLULU, HI 96813

ARCHITECT OF RECORD

**BENJAMIN WOO ARCHITECTS.**  
600 KAPIOLANI BLVD. SUITE 402B  
HONOLULU, HAWAII 96813  
808.591.6616

**KAHUINA**

COOKE, AUAHI, CORAL &  
POHUKAINA ST  
KAKA'AKO, OAHU, HAWAII  
96813  
TMK: 21054001


NOTE:  
THE CONDOMINIUM MAP FOR THE CONDOMINIUM PROJECT, WHICH INCLUDES  
THIS SHEET, IS INTENDED ONLY TO SHOW THE LAYOUT, LOCATION, UNIT  
NUMBERS AND DIMENSIONS OF UNITS, AND OTHER INFORMATION REQUIRED  
BY SECTION 514B-33, HAWAII REVISED STATUTES, AS AMENDED, AND IS NOT  
INTENDED AND SHALL NOT BE DEEMED TO CONTAIN ANY REPRESENTATION  
OR WARRANTY WHATSOEVER

**RESIDENTIAL UNIT A-1E**

Date:  
2025.08.28

Sheet Number:  
**CPR3 - A07**


- LEGENDS
- [---] RU: RESIDENTIAL UNIT
  - [---] LCE (RU) : RESIDENTIAL UNIT
  - [---] LIMITED COMMON ELEMENT

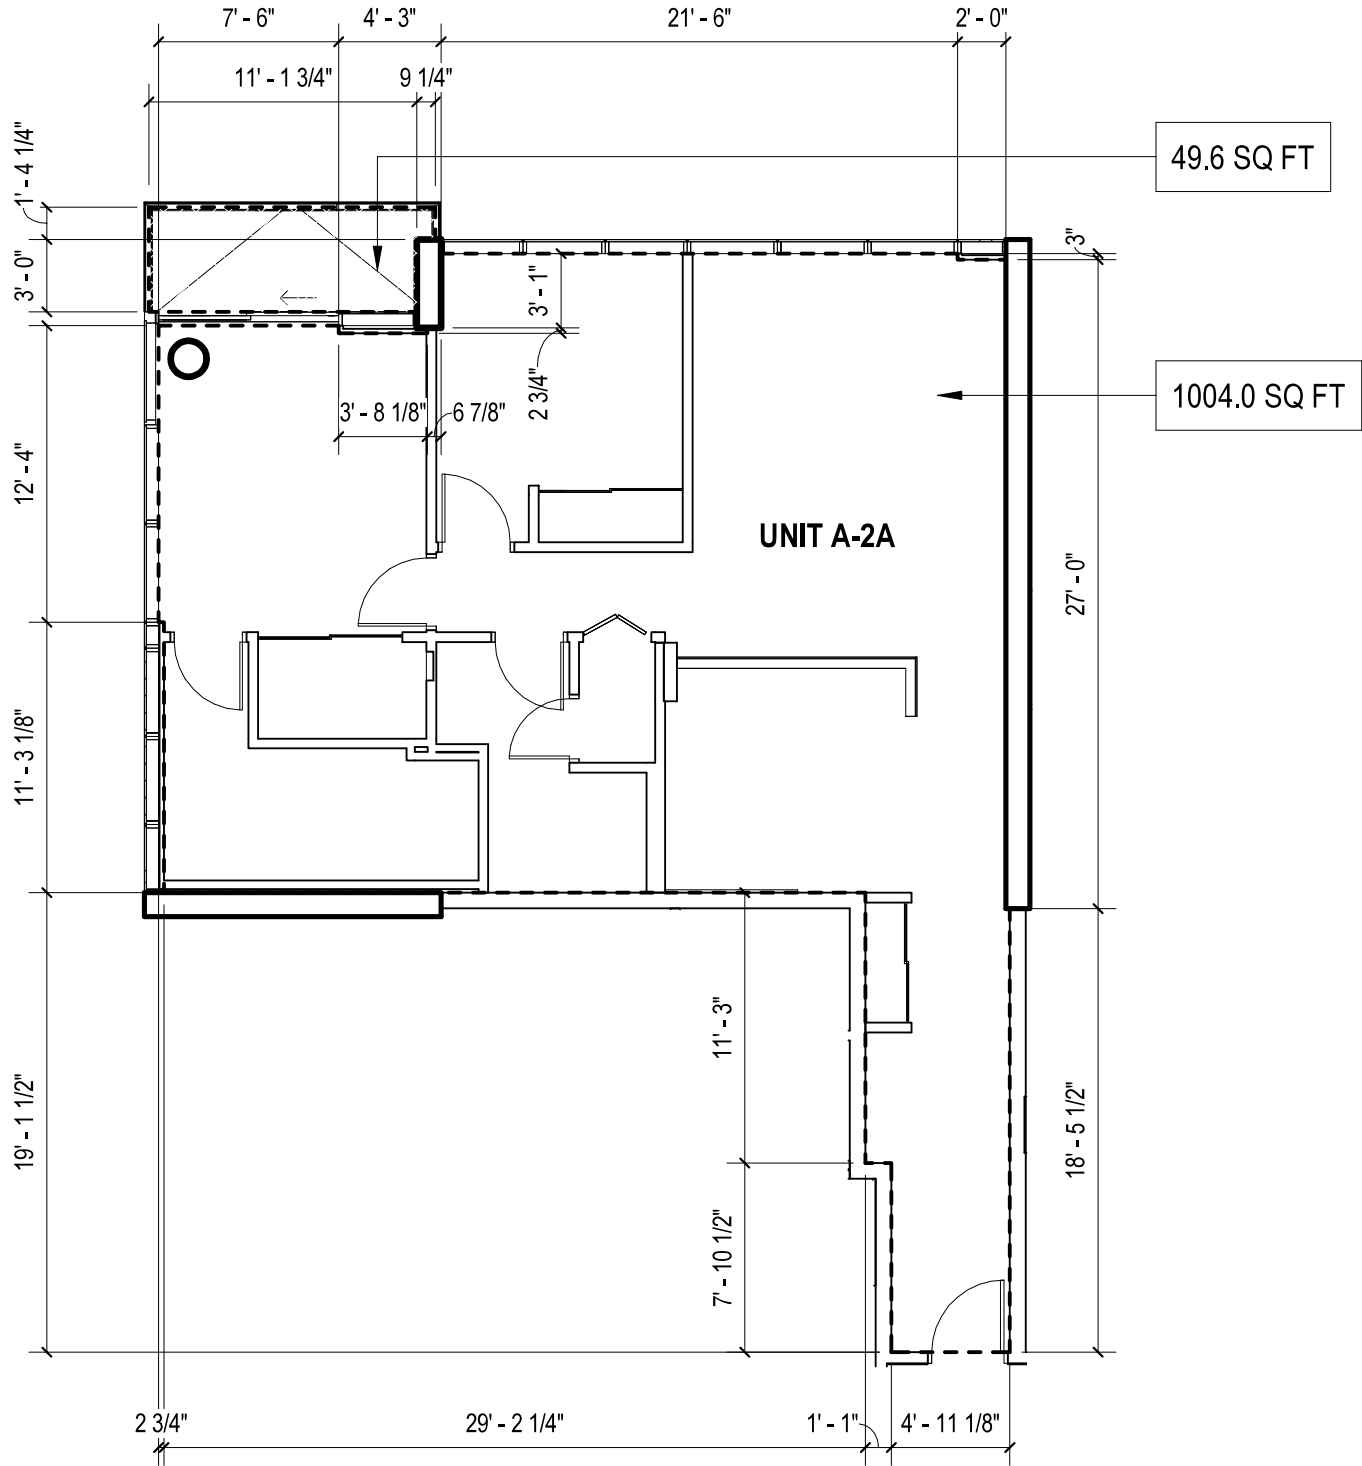

RESIDENTIAL UNIT A-2A

LIVING AREA: 1004.0 SQ FT

LANAI AREA: 49.6 SQ FT

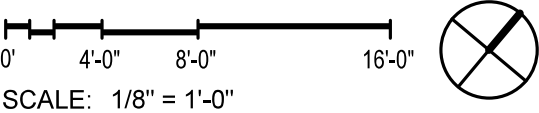

OWNER:

KAKA'AKO BLOCK C, LLC

1100 ALAKEA STREET,

HONOLULU, HI 96813

ARCHITECT OF RECORD

BENJAMIN WOO ARCHITECTS.

600 KAPIOLANI BLVD. SUITE 402B

HONOLULU, HAWAII 96813

808.591.6616

KAHUINA

COOKE, AUAHI, CORAL & POHUKAINA ST

KAKA'AKO, OAHU, HAWAII

96813

TMK: 21054001

NOTE:

THE CONDOMINIUM MAP FOR THE CONDOMINIUM PROJECT, WHICH INCLUDES THIS SHEET, IS INTENDED ONLY TO SHOW THE LAYOUT, LOCATION, UNIT NUMBERS AND DIMENSIONS OF UNITS, AND OTHER INFORMATION REQUIRED BY SECTION 514B-33, HAWAII REVISED STATUTES, AS AMENDED, AND IS NOT INTENDED AND SHALL NOT BE DEEMED TO CONTAIN ANY REPRESENTATION OR WARRANTY WHATSOEVER

RESIDENTIAL UNIT A-2A


Date:

2025.08.28

Sheet Number:

CPR3 - A08


- LEGENDS
- RU: RESIDENTIAL UNIT
- LCE (RU) : RESIDENTIAL UNIT
- LIMITED COMMON ELEMENT

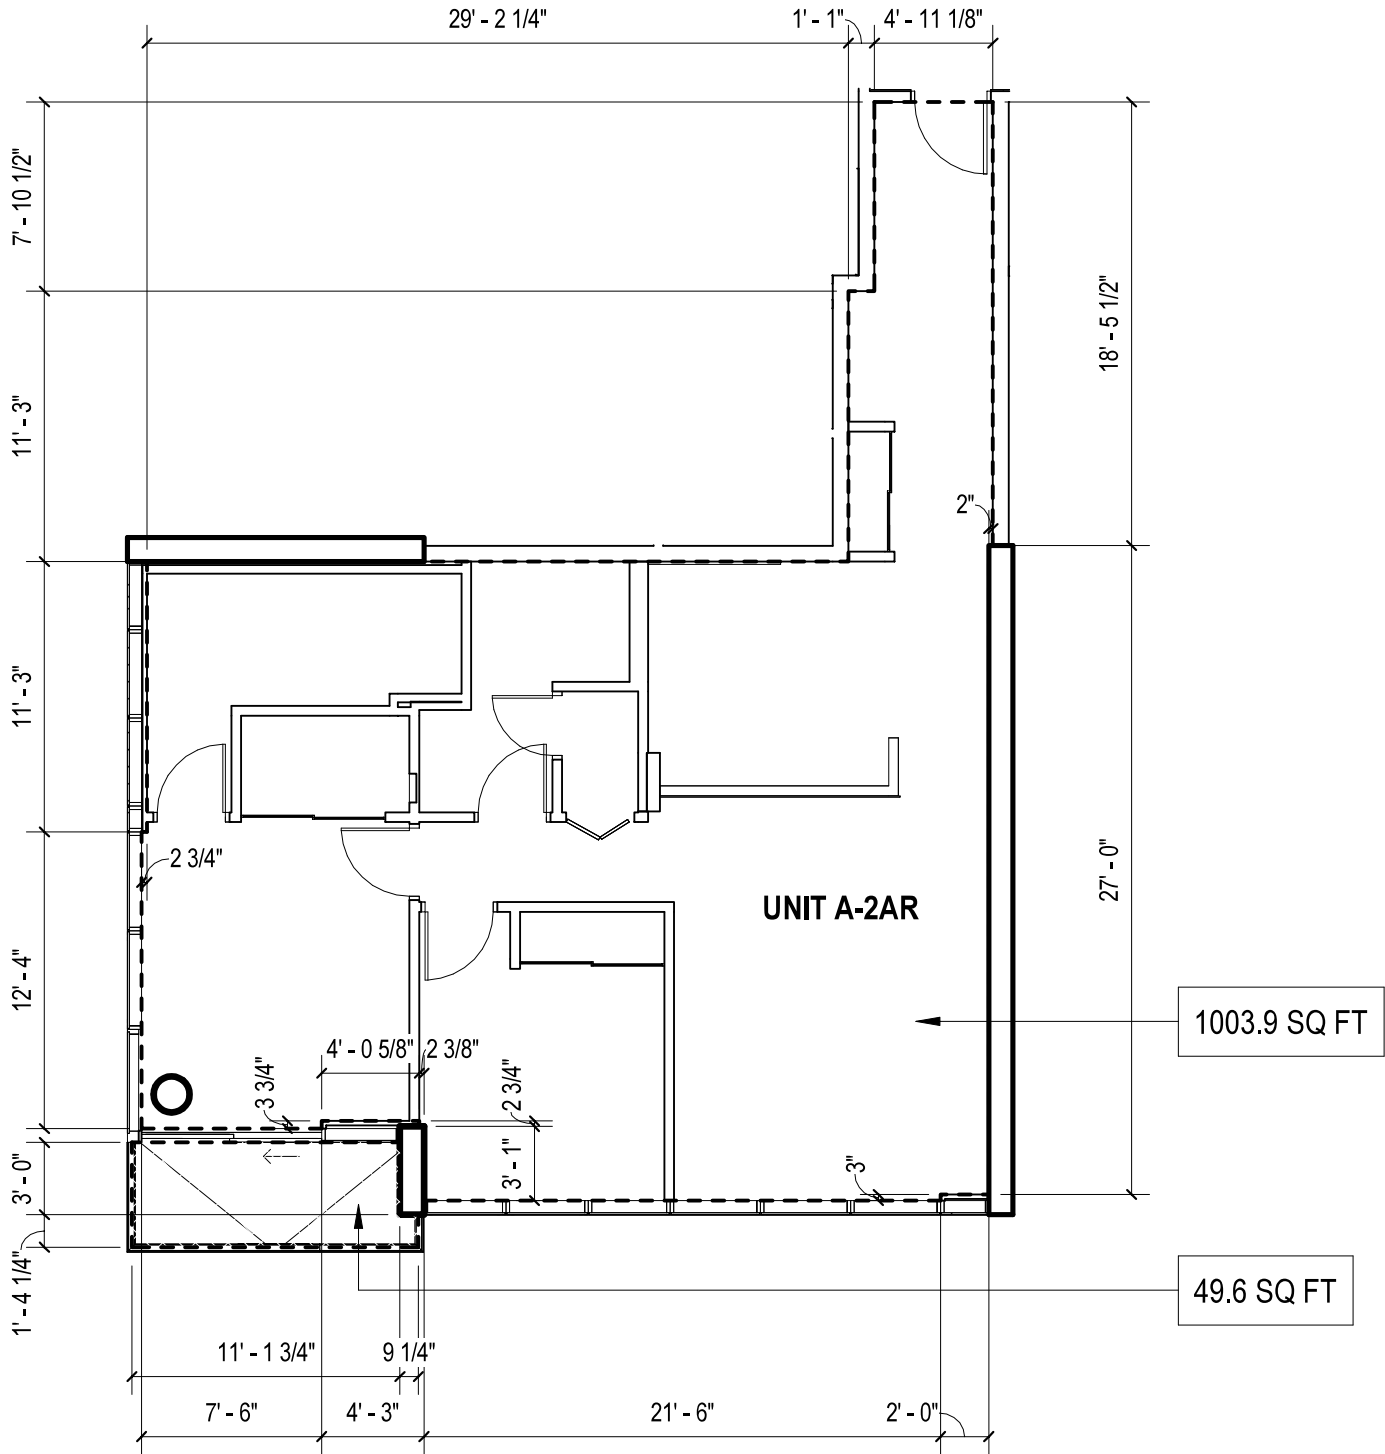

RESIDENTIAL UNIT A-2AR

LIVING AREA: 1003.9 SQ FT

LANAI AREA: 49.6 SQ FT

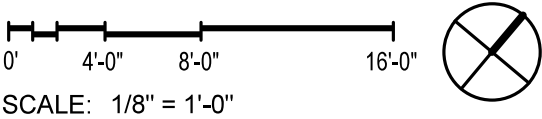

OWNER:

KAKA'AKO BLOCK C, LLC  
1100 ALAKEA STREET,  
HONOLULU, HI 96813

ARCHITECT OF RECORD

**BENJAMIN WOO ARCHITECTS.**  
600 KAPIOLANI BLVD. SUITE 402B  
HONOLULU, HAWAII 96813  
808.591.6616

**KAHUINA**

COOKE, AUAHI, CORAL &  
POHUKAINA ST  
KAKA'AKO, OAHU, HAWAII  
96813  
TMK: 21054001

NOTE:  
THE CONDOMINIUM MAP FOR THE CONDOMINIUM PROJECT, WHICH INCLUDES  
THIS SHEET, IS INTENDED ONLY TO SHOW THE LAYOUT, LOCATION, UNIT  
NUMBERS AND DIMENSIONS OF UNITS, AND OTHER INFORMATION REQUIRED  
BY SECTION 514B-33, HAWAII REVISED STATUTES, AS AMENDED, AND IS NOT  
INTENDED AND SHALL NOT BE DEEMED TO CONTAIN ANY REPRESENTATION  
OR WARRANTY WHATSOEVER


**RESIDENTIAL UNIT A-2AR**

Date:  
2025.08.28

Sheet Number:


**CPR3 - A09**

- LEGENDS
- RU: RESIDENTIAL UNIT
- LCE (RU) : RESIDENTIAL UNIT
- LIMITED COMMON ELEMENT

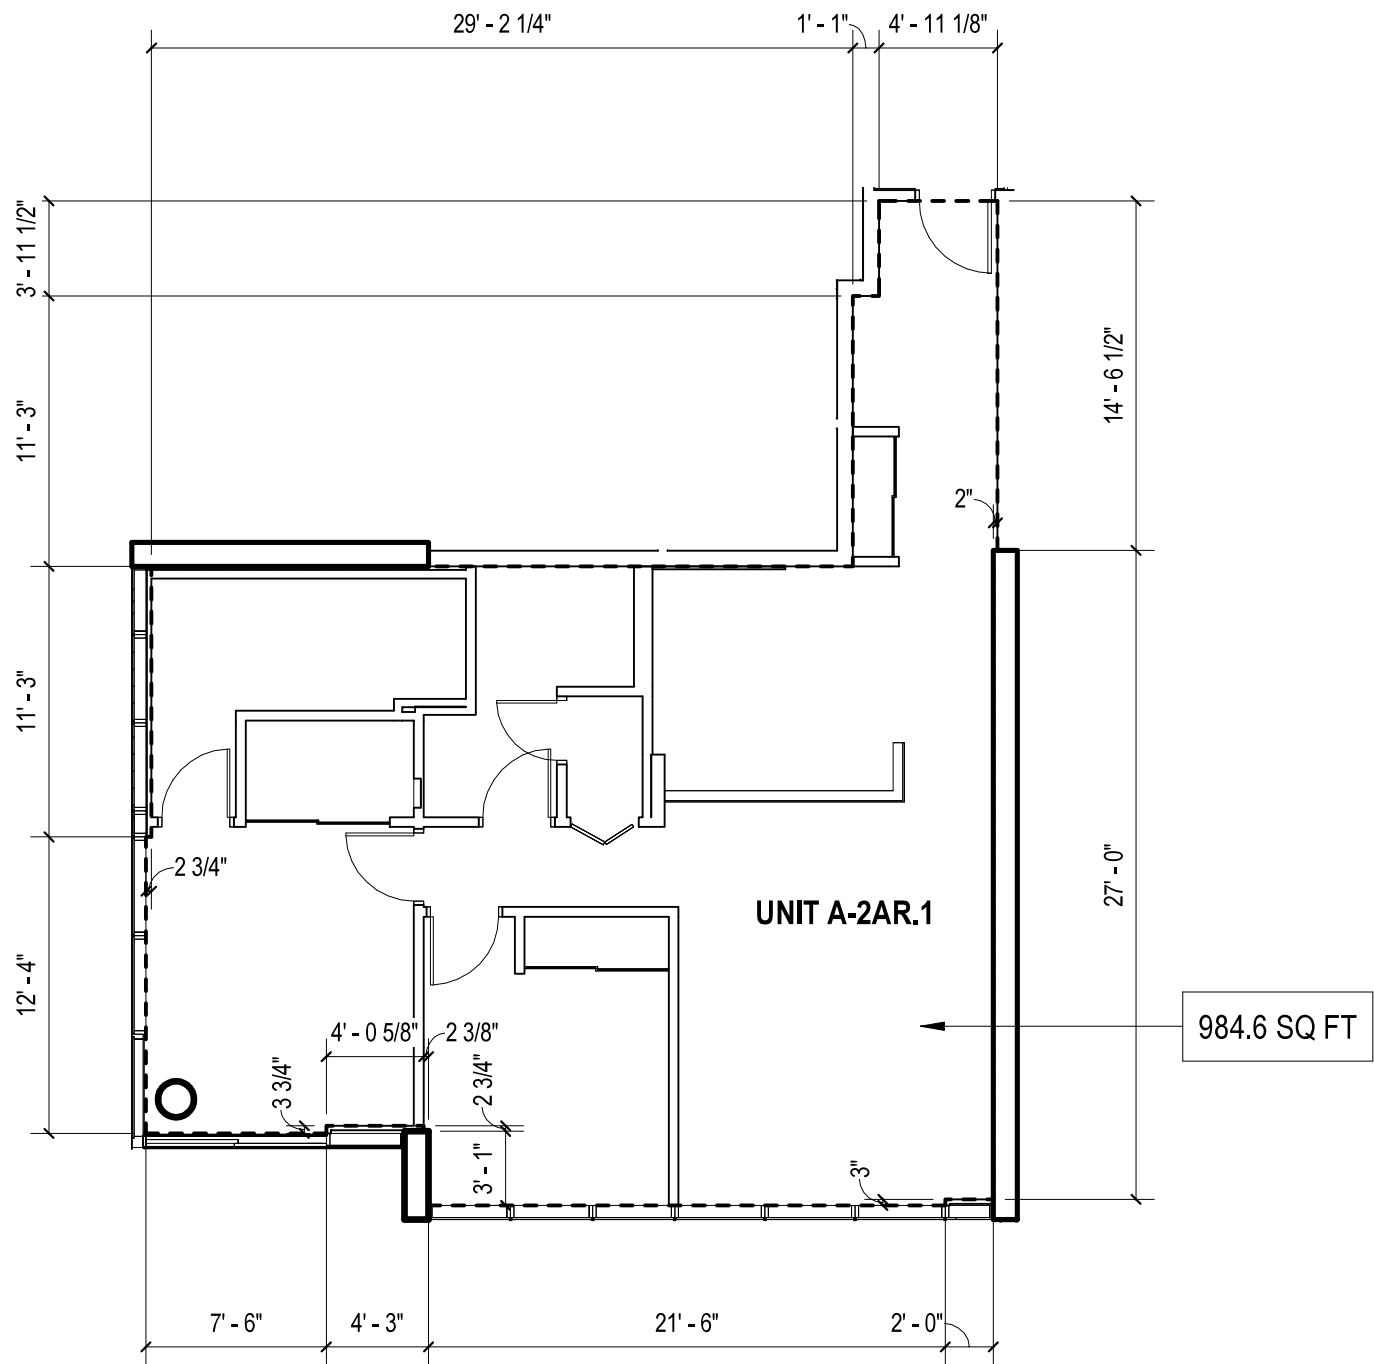

RESIDENTIAL UNIT A-2AR.1

LIVING AREA: 984.6 SQ FT

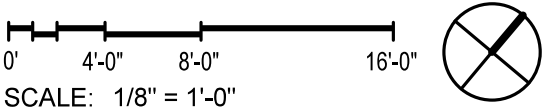

OWNER:

KAKA'AKO BLOCK C, LLC  
1100 ALAKEA STREET,  
HONOLULU, HI 96813

ARCHITECT OF RECORD

**BENJAMIN WOO ARCHITECTS.**  
600 KAPIOLANI BLVD. SUITE 402B  
HONOLULU, HAWAII 96813  
808.591.6616

**KAHUINA**

COOKE, AUAHI, CORAL &  
POHUKAINA ST  
KAKA'AKO, OAHU, HAWAII  
96813  
TMK: 21054001

NOTE:  
THE CONDOMINIUM MAP FOR THE CONDOMINIUM PROJECT, WHICH INCLUDES  
THIS SHEET, IS INTENDED ONLY TO SHOW THE LAYOUT, LOCATION, UNIT  
NUMBERS AND DIMENSIONS OF UNITS, AND OTHER INFORMATION REQUIRED  
BY SECTION 514B-33, HAWAII REVISED STATUTES, AS AMENDED, AND IS NOT  
INTENDED AND SHALL NOT BE DEEMED TO CONTAIN ANY REPRESENTATION  
OR WARRANTY WHATSOEVER


**RESIDENTIAL UNIT A-2AR.1**

Date:  
2025.08.28

Sheet Number:

**CPR3 - A09.1**

- LEGENDS
- [---] RU: RESIDENTIAL UNIT
  - [---] LCE (RU) : RESIDENTIAL UNIT
  - [---] LIMITED COMMON ELEMENT

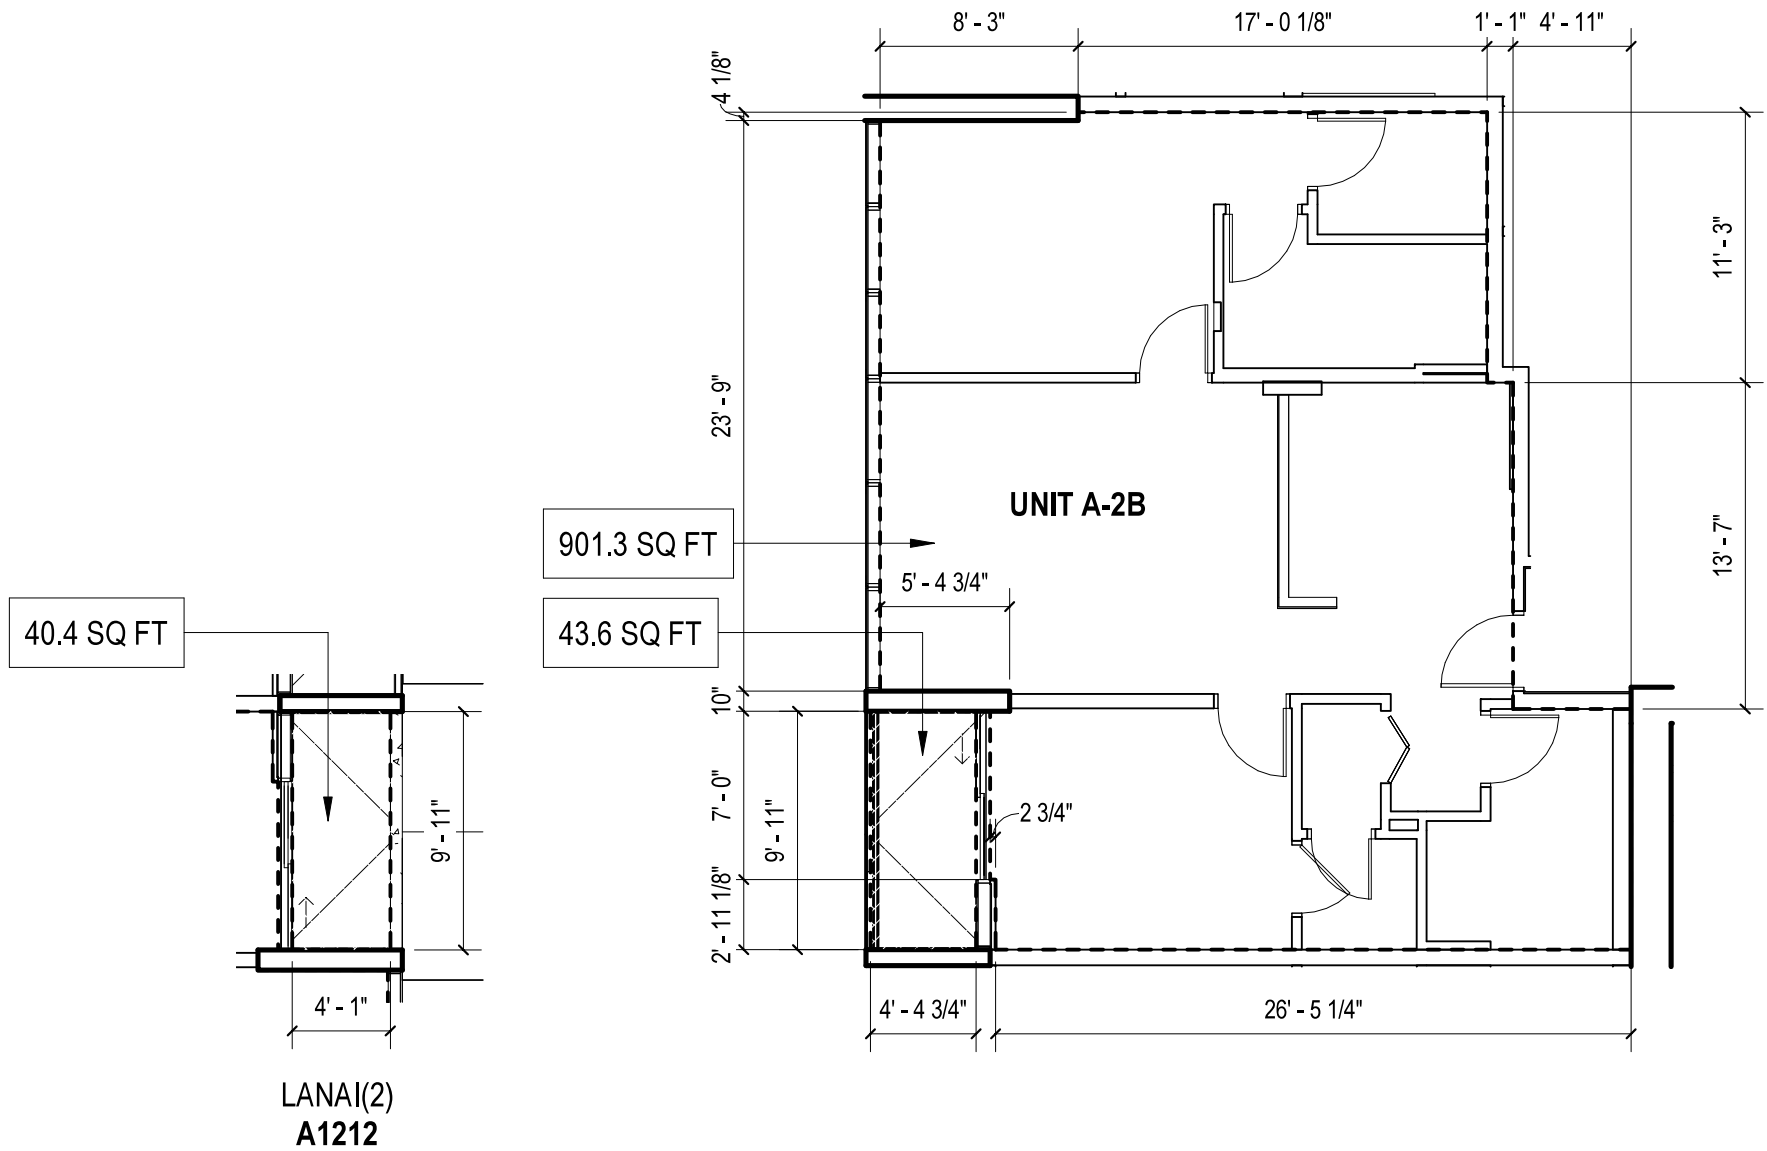


RESIDENTIAL UNIT A-2B

LIVING AREA: 901.3 SQ FT

LANAI AREA: 43.6 SQ FT

LANAI AREA(2): 40.4 SQ FT

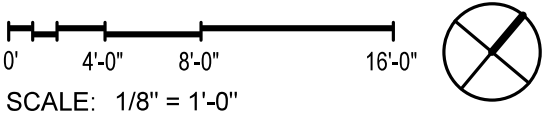

OWNER:

KAKA'AKO BLOCK C, LLC

1100 ALAKEA STREET,

HONOLULU, HI 96813

ARCHITECT OF RECORD

**BENJAMIN WOO ARCHITECTS.**

600 KAPIOLANI BLVD. SUITE 402B

HONOLULU, HAWAII 96813

808.591.6616

**KAHUINA**

COOKE, AUAHI, CORAL & POHUKAINA ST

KAKA'AKO, OAHU, HAWAII

96813

TMK: 21054001

NOTE:

THE CONDOMINIUM MAP FOR THE CONDOMINIUM PROJECT, WHICH INCLUDES THIS SHEET, IS INTENDED ONLY TO SHOW THE LAYOUT, LOCATION, UNIT NUMBERS AND DIMENSIONS OF UNITS, AND OTHER INFORMATION REQUIRED BY SECTION 514B-33, HAWAII REVISED STATUTES, AS AMENDED, AND IS NOT INTENDED AND SHALL NOT BE DEEMED TO CONTAIN ANY REPRESENTATION OR WARRANTY WHATSOEVER


**RESIDENTIAL UNIT A-2B**

Date: 2025.08.28

Sheet Number: CPR3 - A10




- LEGENDS
- [---] RU: RESIDENTIAL UNIT
- [---] LCE (RU) : RESIDENTIAL UNIT
- [---] LIMITED COMMON ELEMENT

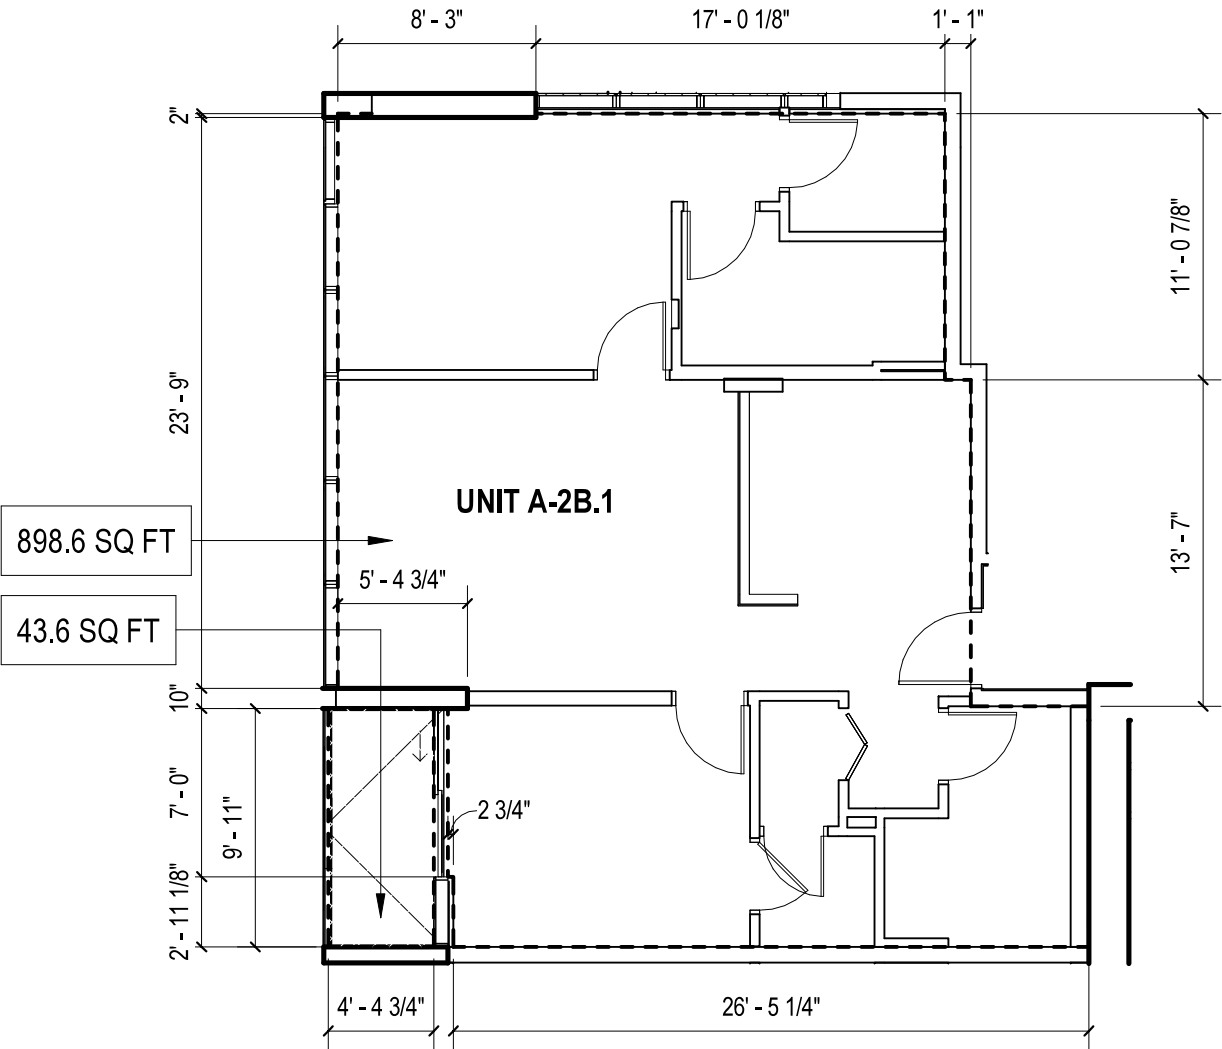

RESIDENTIAL UNIT A-2B.1

LIVING AREA: 898.6 SQ FT

LANAI AREA: 43.6 SQ FT

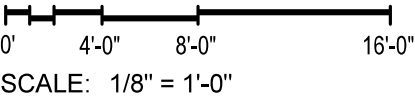

OWNER:

KAKA'AKO BLOCK C, LLC

1100 ALAKEA STREET,

HONOLULU, HI 96813

ARCHITECT OF RECORD

**BENJAMIN WOO ARCHITECTS.**

600 KAPIOLANI BLVD. SUITE 402B

HONOLULU, HAWAII 96813

808.591.6616

**KAHUINA**

COOKE, AUAHI, CORAL &  
POHUKAINA ST  
KAKA'AKO, OAHU, HAWAII  
96813  
TMK: 21054001

NOTE:  
THE CONDOMINIUM MAP FOR THE CONDOMINIUM PROJECT, WHICH INCLUDES  
THIS SHEET, IS INTENDED ONLY TO SHOW THE LAYOUT, LOCATION, UNIT  
NUMBERS AND DIMENSIONS OF UNITS, AND OTHER INFORMATION REQUIRED  
BY SECTION 514B-33, HAWAII REVISED STATUTES, AS AMENDED, AND IS NOT  
INTENDED AND SHALL NOT BE DEEMED TO CONTAIN ANY REPRESENTATION  
OR WARRANTY WHATSOEVER

**RESIDENTIAL UNIT A-2B.1**

Date:  
2025.08.28

Sheet Number:

**CPR3 - A10.1**

[ ] RU: RESIDENTIAL UNIT

The floor plan for Unit A-2BR is shown with the following dimensions and area calculations:

- Overall Dimensions:**
  - Overall Width: 26' - 5 1/4"
  - Overall Depth: 23' - 9"
- Room Dimensions and Area Calculations:**
  - Top Left Room:** 4' - 4 3/4" x 9' - 11" = 43.6 SQ FT
  - Bottom Left Room:** 8' - 3" x 11' - 3" = 901.3 SQ FT
  - Top Right Room:** 10' - 0 1/8" x 13' - 7" = 136.8 SQ FT
  - Bottom Right Room:** 17' - 0 1/8" x 11' - 3" = 191.3 SQ FT
- Other Dimensions:**
  - Top Right Room: 10' - 0 1/8" (width), 13' - 7" (depth)
  - Bottom Right Room: 17' - 0 1/8" (width), 11' - 3" (depth)
  - Bottom Left Room: 8' - 3" (width), 11' - 3" (depth)
  - Top Left Room: 4' - 4 3/4" (width), 9' - 11" (depth)
  - Top Right Room: 10' - 0 1/8" (width), 13' - 7" (depth)
  - Bottom Right Room: 17' - 0 1/8" (width), 11' - 3" (depth)
  - Bottom Left Room: 8' - 3" (width), 11' - 3" (depth)
  - Top Right Room: 10' - 0 1/8" (width), 13' - 7" (depth)
  - Bottom Right Room: 17' - 0 1/8" (width), 11' - 3" (depth)
  - Bottom Left Room: 8' - 3" (width), 11' - 3" (depth)
  - Top Left Room: 4' - 4 3/4" (width), 9' - 11" (depth)

0' 4'-0" 8'-0" 16'-0"


SCALE: 1/8" = 1'-0"



CPR3 - A11




- LEGENDS
- [---] RU: RESIDENTIAL UNIT
- [---] LCE (RU) : RESIDENTIAL UNIT
- [---] LIMITED COMMON ELEMENT

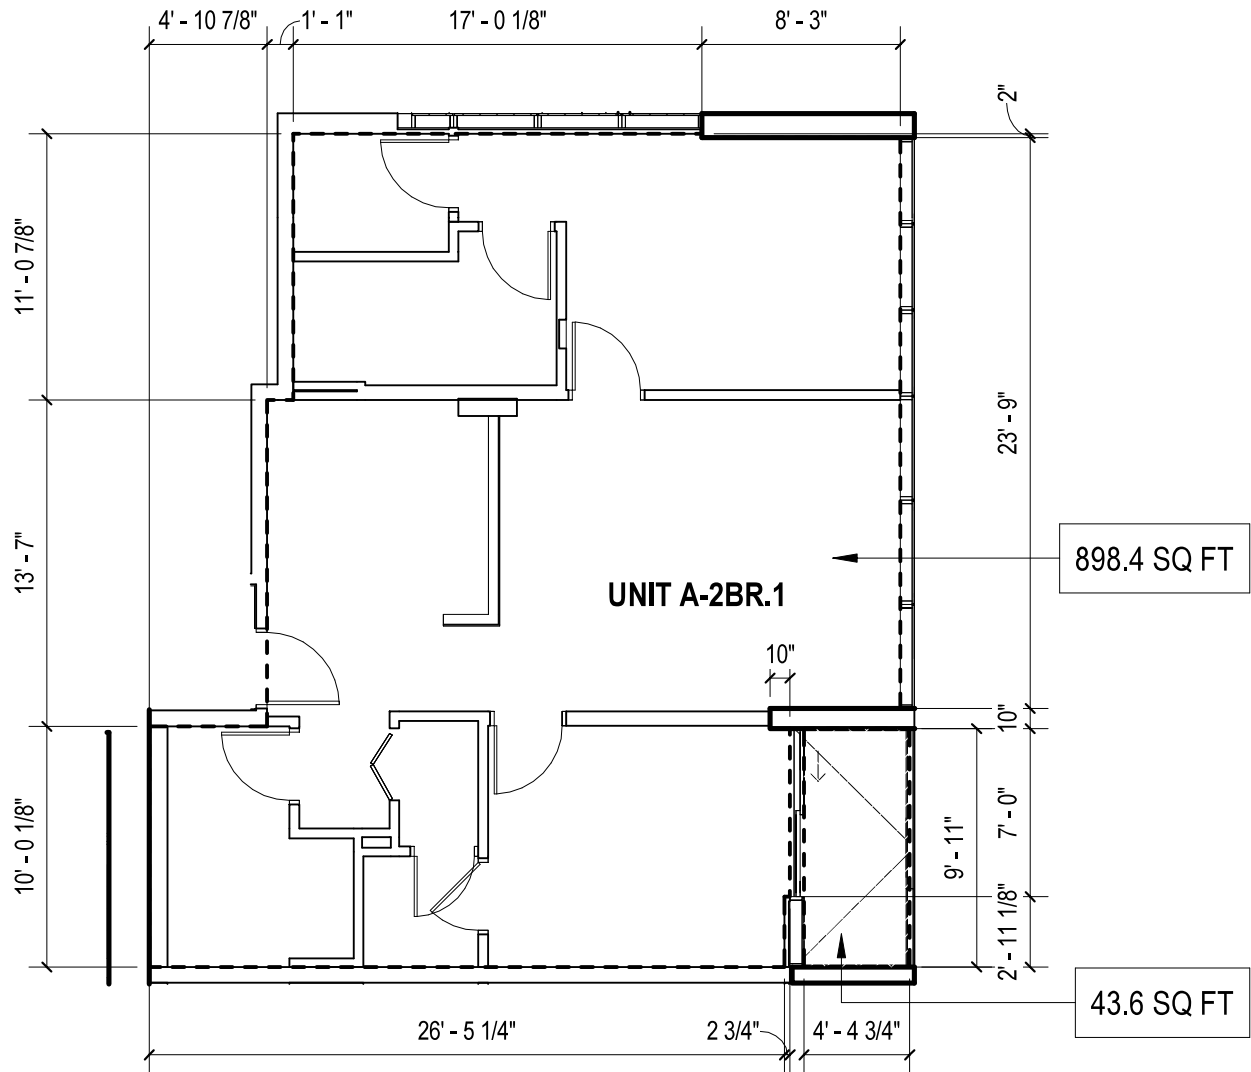

RESIDENTIAL UNIT A-2BR.1

LIVING AREA: 898.4 SQ FT

LANAI AREA: 43.6 SQ FT

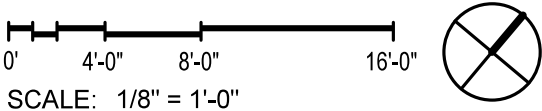

OWNER:

KAKA'AKO BLOCK C, LLC

1100 ALAKEA STREET,

HONOLULU, HI 96813

ARCHITECT OF RECORD

BENJAMIN WOO ARCHITECTS.

600 KAPIOLANI BLVD. SUITE 402B

HONOLULU, HAWAII 96813

808.591.6616

KAHUINA

COOKE, AUAHI, CORAL &  
POHUKAINA ST  
KAKA'AKO, OAHU, HAWAII  
96813  
TMK: 21054001

NOTE:  
THIS SHEET, IS INTENDED ONLY TO SHOW THE LAYOUT, LOCATION, UNIT  
NUMBERS AND DIMENSIONS OF UNITS, AND OTHER INFORMATION REQUIRED  
BY SECTION 514B-33, HAWAII REVISED STATUTES, AS AMENDED, AND IS NOT  
INTENDED AND SHALL NOT BE DEEMED TO CONTAIN ANY REPRESENTATION  
OR WARRANTY WHATSOEVER


RESIDENTIAL UNIT A-2BR.1

Date:  
2025.08.28

Sheet Number:

CPR3 - A11.1


- LEGENDS
- RU: RESIDENTIAL UNIT
- LCE (RU) : RESIDENTIAL UNIT
- LIMITED COMMON ELEMENT

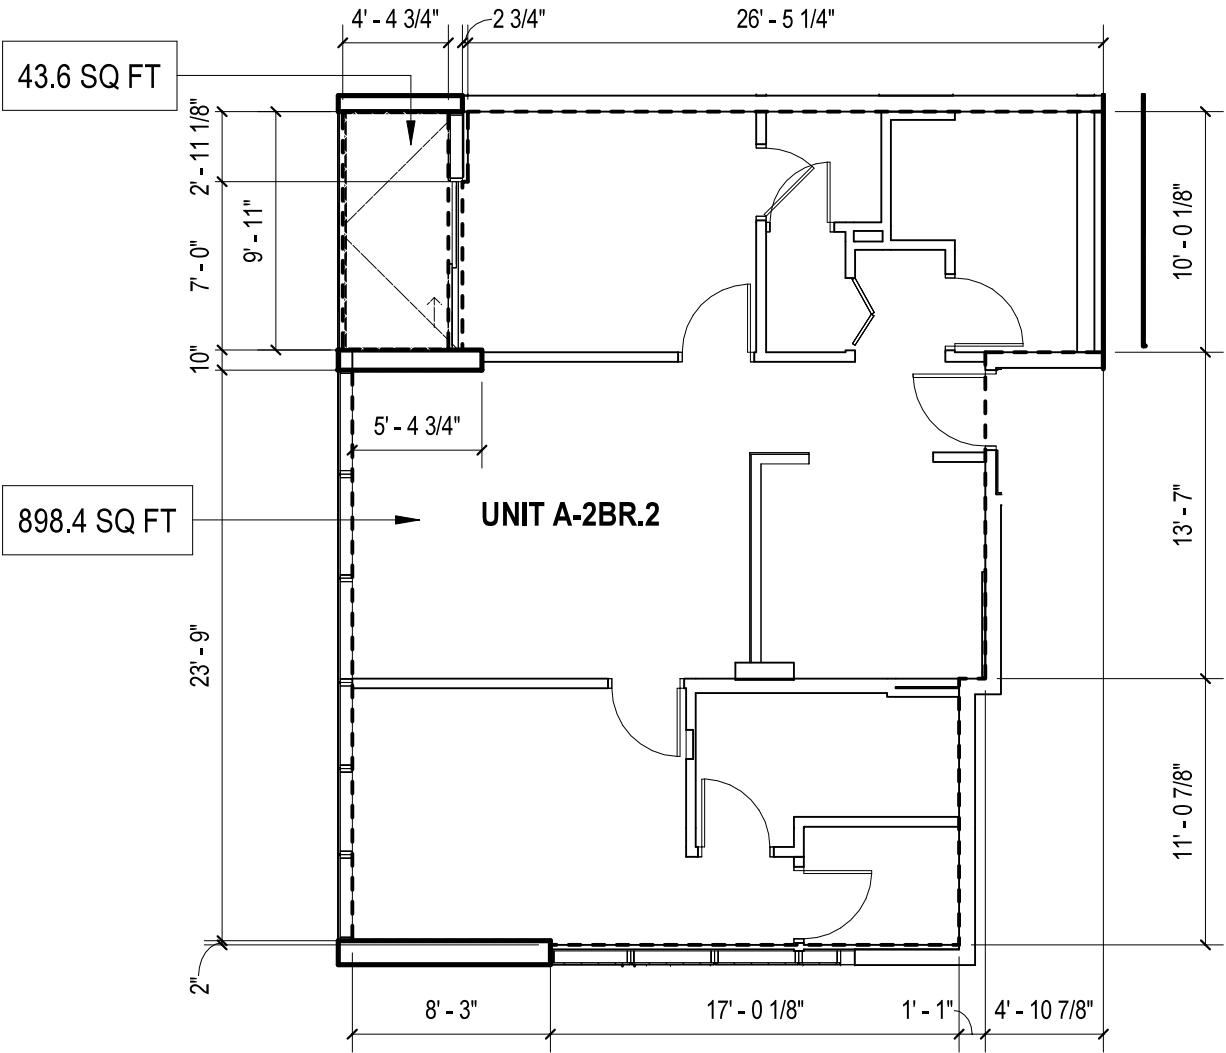

RESIDENTIAL UNIT A-2BR.2

LIVING AREA: 898.4 SQ FT

LANAI AREA: 43.6 SQ FT

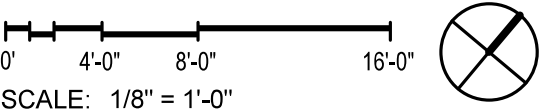

OWNER:

KAKA'AKO BLOCK C, LLC  
1100 ALAKEA STREET,  
HONOLULU, HI 96813

ARCHITECT OF RECORD

**BENJAMIN WOO ARCHITECTS.**  
600 KAPIOLANI BLVD. SUITE 402B  
HONOLULU, HAWAII 96813  
808.591.6616

**KAHUINA**

COOKE, AUAHI, CORAL &  
POHUKAINA ST  
KAKA'AKO, OAHU, HAWAII  
96813  
TMK: 21054001

NOTE:  
THE CONDOMINIUM MAP FOR THE CONDOMINIUM PROJECT, WHICH INCLUDES  
THIS SHEET, IS INTENDED ONLY TO SHOW THE LAYOUT, LOCATION, UNIT  
NUMBERS AND DIMENSIONS OF UNITS, AND OTHER INFORMATION REQUIRED  
BY SECTION 514B-33, HAWAII REVISED STATUTES, AS AMENDED, AND IS NOT  
INTENDED AND SHALL NOT BE DEEMED TO CONTAIN ANY REPRESENTATION  
OR WARRANTY WHATSOEVER


RESIDENTIAL UNIT A-2BR.2

Date:  
2025.08.28

Sheet Number:


CPR3 - A11.2

- LEGENDS
- [---] RU: RESIDENTIAL UNIT
- [---] LCE (RU) : RESIDENTIAL UNIT
- [---] LIMITED COMMON ELEMENT

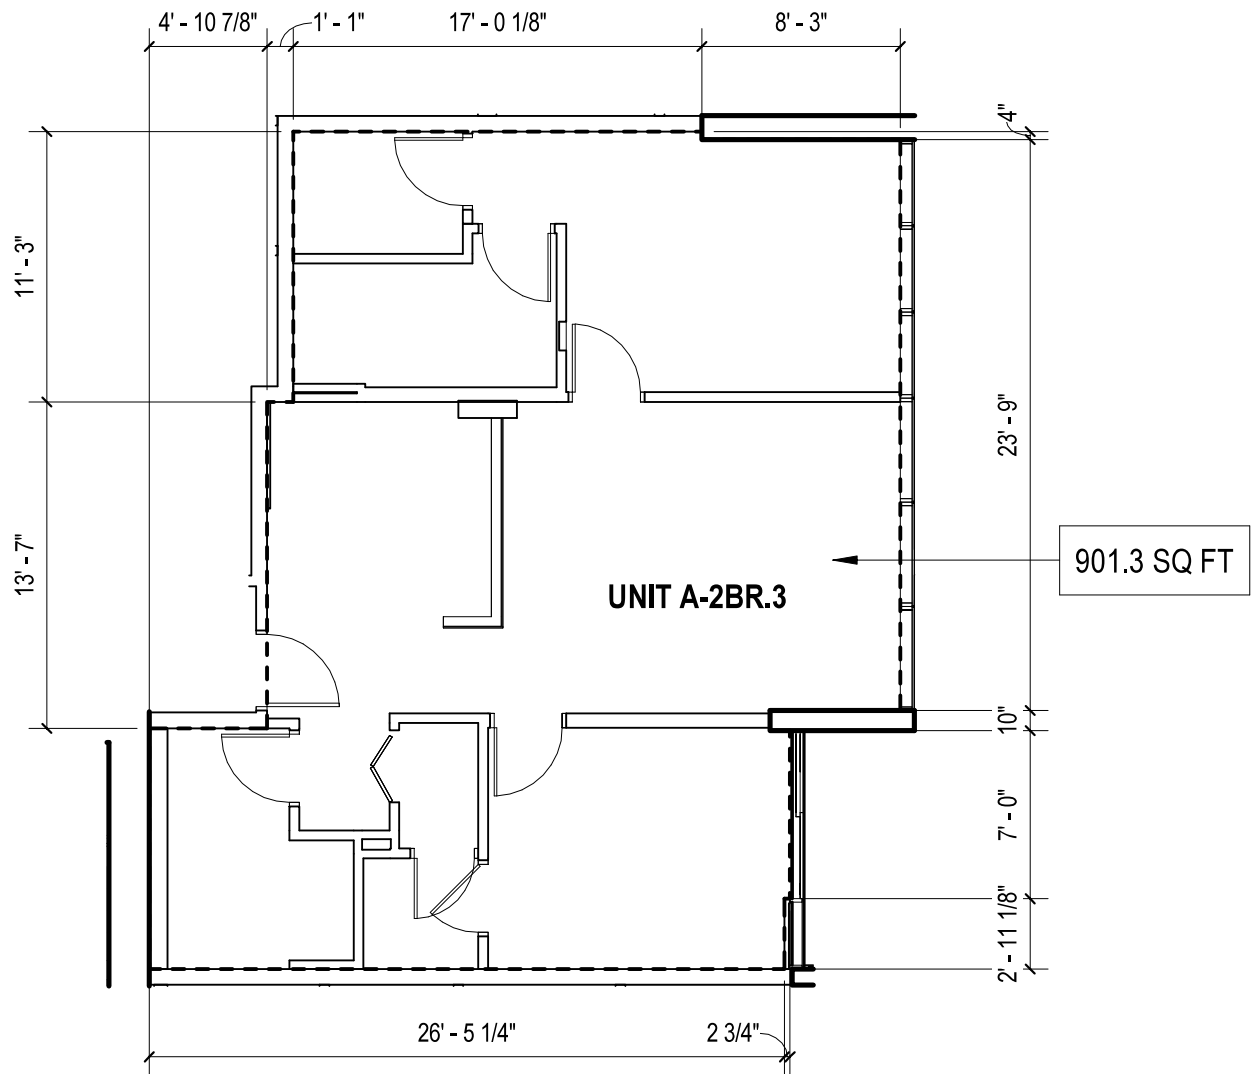

RESIDENTIAL UNIT A-2BR.3

LIVING AREA: 901.3 SQ FT

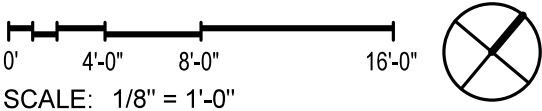

OWNER:

KAKA'AKO BLOCK C, LLC  
1100 ALAKEA STREET,  
HONOLULU, HI 96813

ARCHITECT OF RECORD

**BENJAMIN WOO ARCHITECTS.**  
600 KAPIOLANI BLVD. SUITE 402B  
HONOLULU, HAWAII 96813  
808.591.6616

**KAHUINA**

COOKE, AUAHI, CORAL &  
POHUKAINA ST  
KAKA'AKO, OAHU, HAWAII  
96813  
TMK: 21054001

NOTE:  
THE CONDOMINIUM MAP FOR THE CONDOMINIUM PROJECT, WHICH INCLUDES  
THIS SHEET, IS INTENDED ONLY TO SHOW THE LAYOUT, LOCATION, UNIT  
NUMBERS AND DIMENSIONS OF UNITS, AND OTHER INFORMATION REQUIRED  
BY SECTION 514B-33, HAWAII REVISED STATUTES, AS AMENDED, AND IS NOT  
INTENDED AND SHALL NOT BE DEEMED TO CONTAIN ANY REPRESENTATION  
OR WARRANTY WHATSOEVER


**RESIDENTIAL UNIT A-2BR.3**

Date:  
2025.08.28

Sheet Number:

**CPR3 - A11.3**


- LEGENDS
- RU: RESIDENTIAL UNIT
- LCE (RU) : RESIDENTIAL UNIT
- LIMITED COMMON ELEMENT

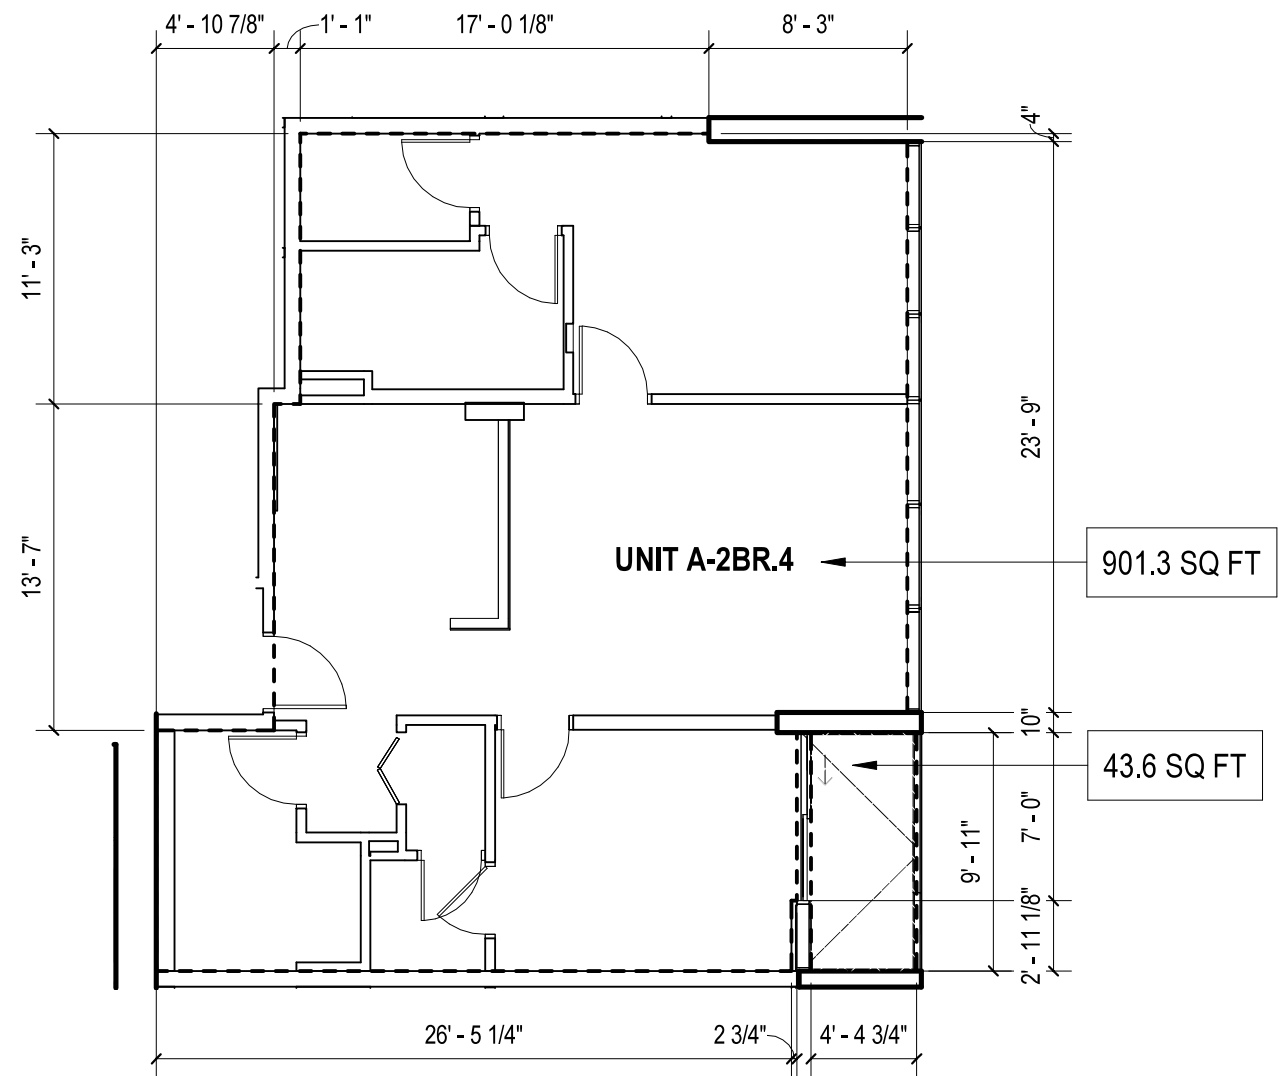

RESIDENTIAL UNIT A-2BR.4

LIVING AREA: 901.3 SQ FT

LANAI AREA: 43.6 SQ FT

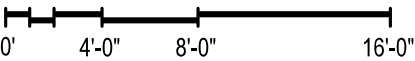

SCALE: 1/8" = 1'-0"



OWNER:

KAKA'AKO BLOCK C, LLC  
1100 ALAKEA STREET,  
HONOLULU, HI 96813



ARCHITECT OF RECORD

BENJAMIN WOO ARCHITECTS.  
600 KAPIOLANI BLVD. SUITE 402B  
HONOLULU, HAWAII 96813  
808.591.6616

KAHUINA

COOKE, AUAHI, CORAL &  
POHUKAINA ST  
KAKA'AKO, OAHU, HAWAII  
96813  
TMK: 21054001


NOTE:  
THE CONDOMINIUM MAP FOR THE CONDOMINIUM PROJECT, WHICH INCLUDES  
THIS SHEET, IS INTENDED ONLY TO SHOW THE LAYOUT, LOCATION, UNIT  
NUMBERS AND DIMENSIONS OF UNITS, AND OTHER INFORMATION REQUIRED  
BY SECTION 514B-33, HAWAII REVISED STATUTES, AS AMENDED, AND IS NOT  
INTENDED AND SHALL NOT BE DEEMED TO CONTAIN ANY REPRESENTATION  
OR WARRANTY WHATSOEVER

RESIDENTIAL UNIT A-2BR.4

Date:  
2025.08.28

Sheet Number:


CPR3 - A11.4

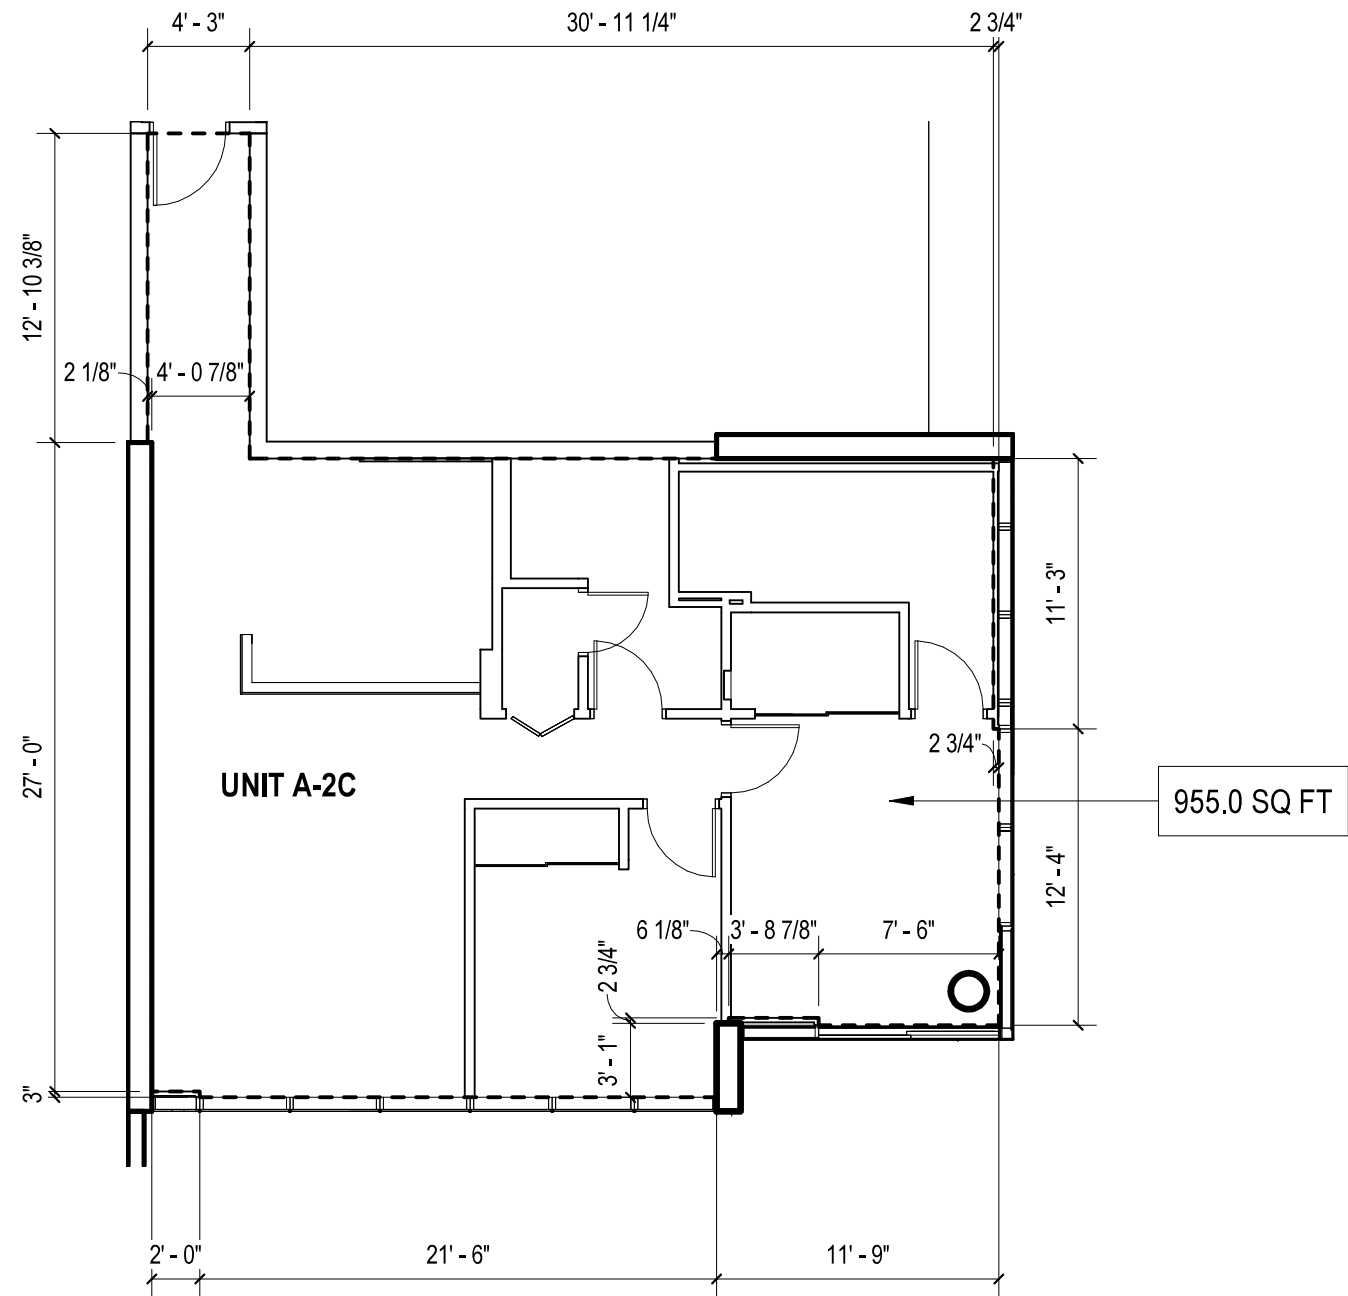

- LEGENDS**
- [---] RU: RESIDENTIAL UNIT
  - [---] LCE (RU) : RESIDENTIAL UNIT
  - [---] LIMITED COMMON ELEMENT

RESIDENTIAL UNIT A-2C

LIVING AREA: 955.0 SQ FT

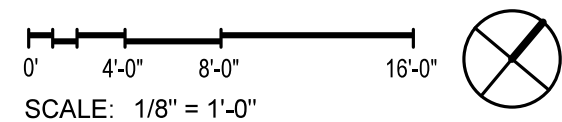

OWNER:

KAKA'AKO BLOCK C, LLC  
1100 ALAKEA STREET,  
HONOLULU, HI 96813



ARCHITECT OF RECORD

BENJAMIN WOO ARCHITECTS.  
600 KAPIOLANI BLVD. SUITE 402B  
HONOLULU, HAWAII 96813  
808.591.6616

**KAHUINA**

COOKE, AUAHI, CORAL &  
POHUKAINA ST  
KAKA'AKO, OAHU, HAWAII  
96813  
TMK: 21054001

NOTE:  
THIS SHEET, IS INTENDED ONLY TO SHOW THE LAYOUT, LOCATION, UNIT  
NUMBERS AND DIMENSIONS OF UNITS, AND OTHER INFORMATION REQUIRED  
BY SECTION 514B-33, HAWAII REVISED STATUTES, AS AMENDED, AND IS NOT  
INTENDED AND SHALL NOT BE DEEMED TO CONTAIN ANY REPRESENTATION  
OR WARRANTY WHATSOEVER


**RESIDENTIAL UNIT A-2C**

Date:  
2025.08.28

Sheet Number:

**CPR3 - A12**


- LEGENDS
- RU: RESIDENTIAL UNIT
- LCE (RU) : RESIDENTIAL UNIT
- LIMITED COMMON ELEMENT

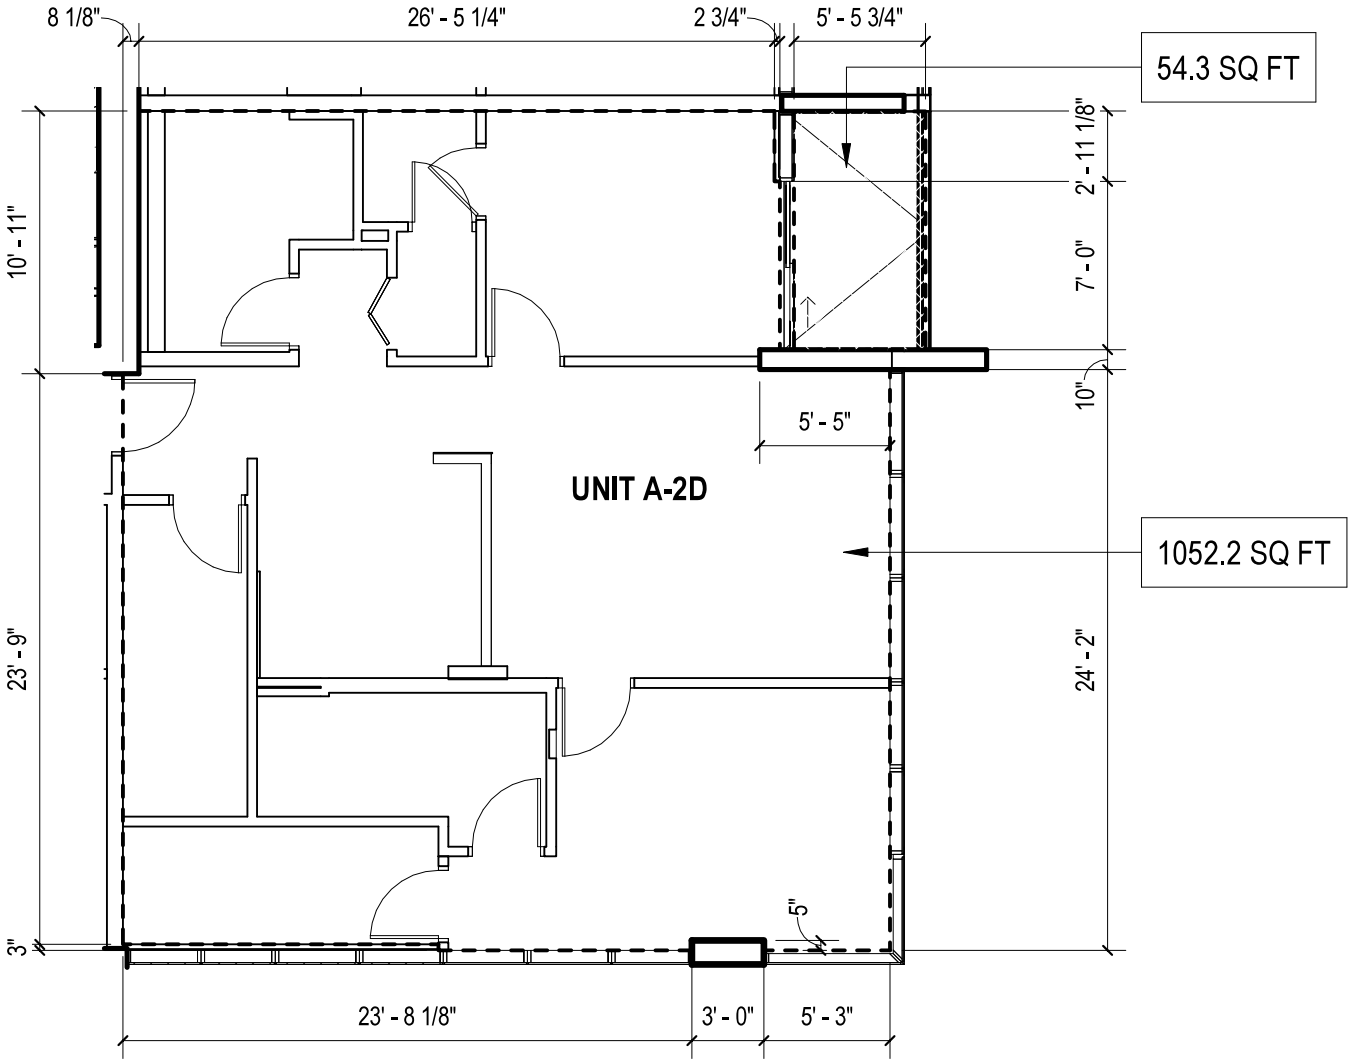

RESIDENTIAL UNIT A-2D

LIVING AREA: 1052.2 SQ FT

LANAI AREA: 54.3 SQ FT

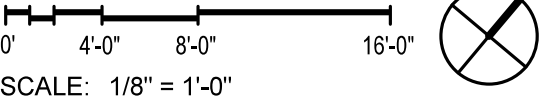

OWNER:

KAKA'AKO BLOCK C, LLC  
1100 ALAKEA STREET,  
HONOLULU, HI 96813

ARCHITECT OF RECORD

**BENJAMIN WOO ARCHITECTS.**  
600 KAPIOLANI BLVD. SUITE 402B  
HONOLULU, HAWAII 96813  
808.591.6616

**KAHUINA**

COOKE, AUAHI, CORAL &  
POHUKAINA ST  
KAKA'AKO, OAHU, HAWAII  
96813  
TMK: 21054001

NOTE:  
THIS SHEET, IS INTENDED ONLY TO SHOW THE LAYOUT, LOCATION, UNIT  
NUMBERS AND DIMENSIONS OF UNITS, AND OTHER INFORMATION REQUIRED  
BY SECTION 514B-33, HAWAII REVISED STATUTES, AS AMENDED, AND IS NOT  
INTENDED AND SHALL NOT BE DEEMED TO CONTAIN ANY REPRESENTATION  
OR WARRANTY WHATSOEVER

RESIDENTIAL UNIT A-2D


Date:  
2025.08.28

Sheet Number:

CPR3 - A13




- LEGENDS**
- [---] RU: RESIDENTIAL UNIT
  - [---] LCE (RU) : RESIDENTIAL UNIT
  - [---] LIMITED COMMON ELEMENT

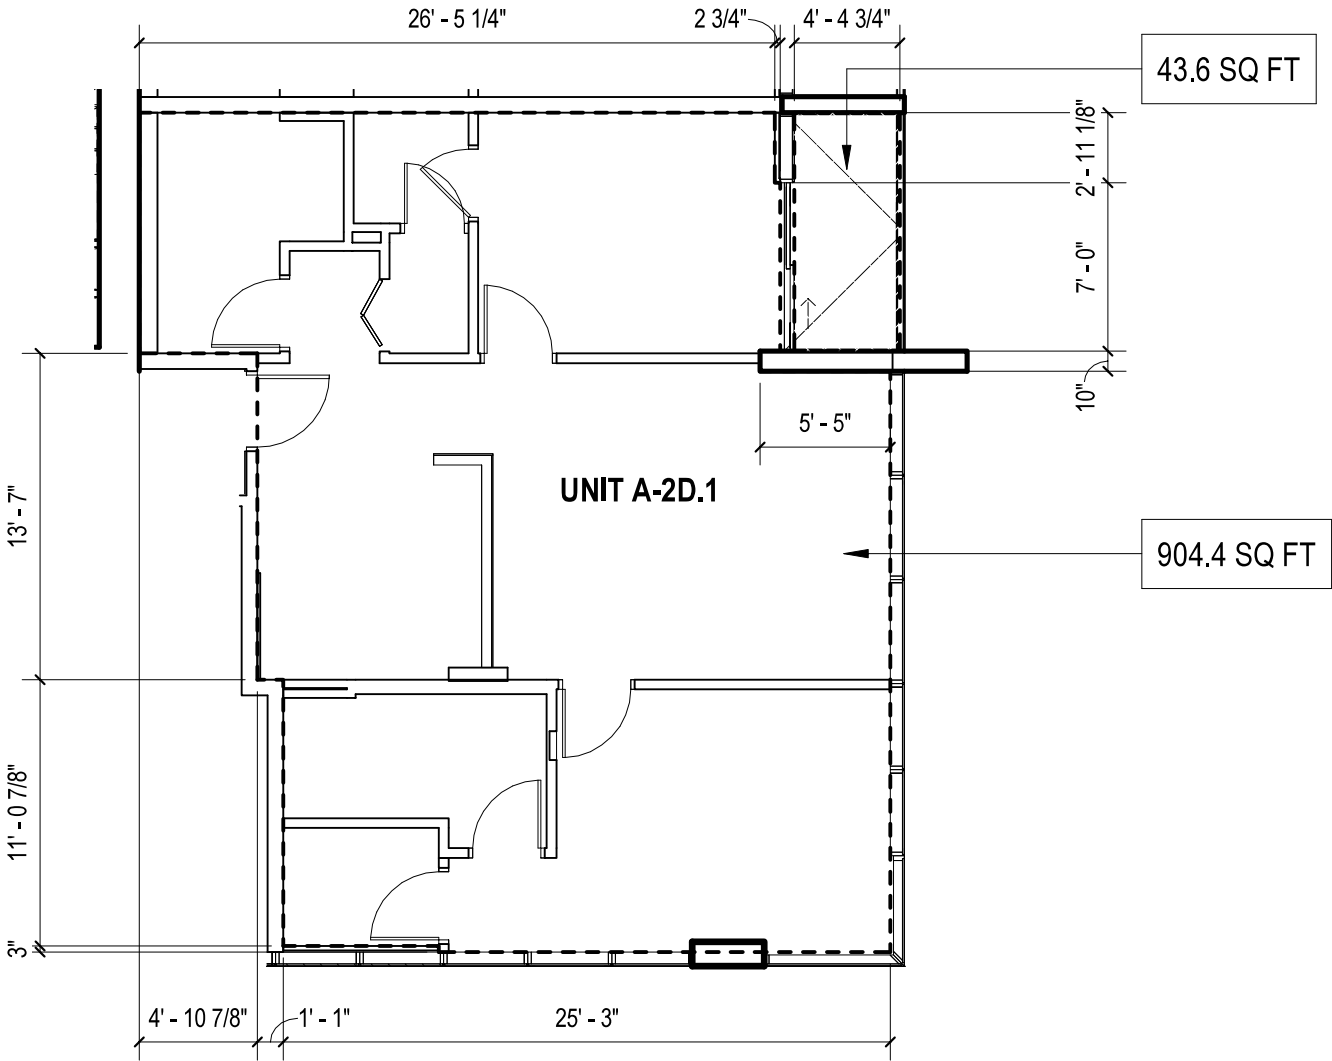

RESIDENTIAL UNIT A-2D.1

LIVING AREA: 904.4 SQ FT

LANAI AREA: 43.6 SQ FT

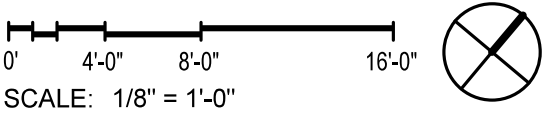

OWNER:

KAKA'AKO BLOCK C, LLC  
1100 ALAKEA STREET,  
HONOLULU, HI 96813

ARCHITECT OF RECORD

**BENJAMIN WOO ARCHITECTS.**  
600 KAPIOLANI BLVD. SUITE 402B  
HONOLULU, HAWAII 96813  
808.591.6616

**KAHUINA**

COOKE, AUAHI, CORAL &  
POHUKAINA ST  
KAKA'AKO, OAHU, HAWAII  
96813  
TMK: 21054001


NOTE:  
THE CONDOMINIUM MAP FOR THE CONDOMINIUM PROJECT, WHICH INCLUDES  
THIS SHEET, IS INTENDED ONLY TO SHOW THE LAYOUT, LOCATION, UNIT  
NUMBERS AND DIMENSIONS OF UNITS, AND OTHER INFORMATION REQUIRED  
BY SECTION 514B-33, HAWAII REVISED STATUTES, AS AMENDED, AND IS NOT  
INTENDED AND SHALL NOT BE DEEMED TO CONTAIN ANY REPRESENTATION  
OR WARRANTY WHATSOEVER

**RESIDENTIAL UNIT A-2D.1**

Date:  
2025.08.28

Sheet Number:  
**CPR3 - A13.1**


- LEGENDS
- [---] RU: RESIDENTIAL UNIT
- [---] LCE (RU) : RESIDENTIAL UNIT
- [---] LIMITED COMMON ELEMENT

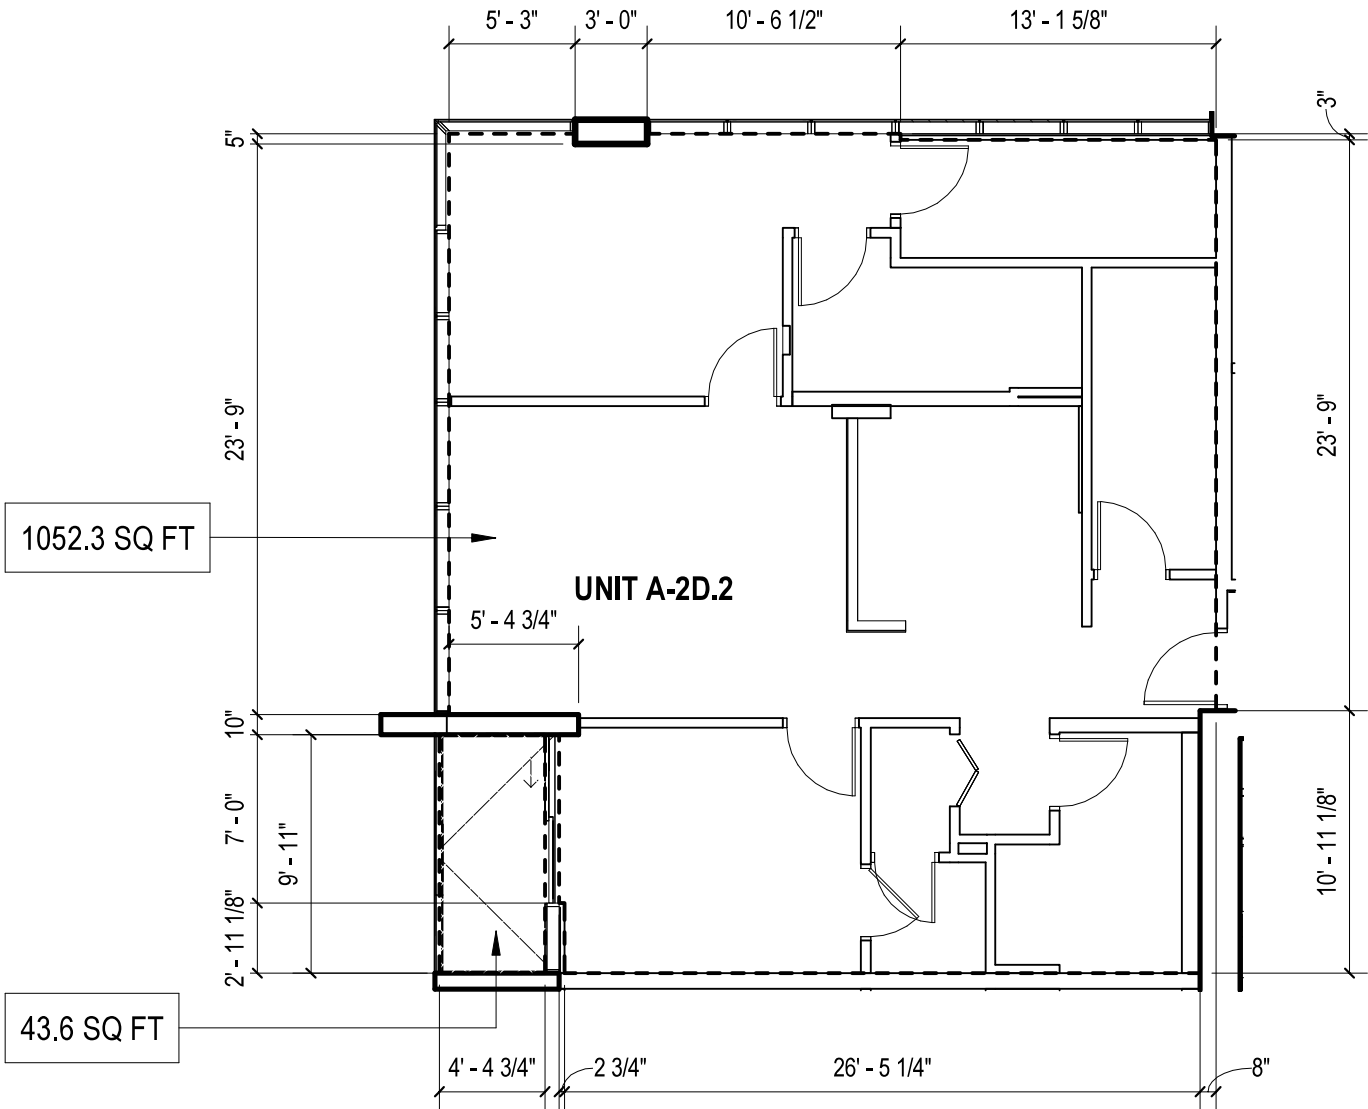

RESIDENTIAL UNIT A-2D.2

LIVING AREA: 1052.3 SQ FT

LANAI AREA: 43.6 SQ FT

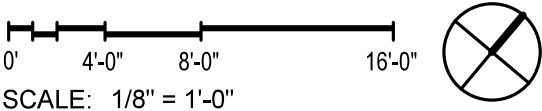

OWNER:

KAKA'AKO BLOCK C, LLC

1100 ALAKEA STREET,

HONOLULU, HI 96813



ARCHITECT OF RECORD

BENJAMIN WOO ARCHITECTS.

600 KAPIOLANI BLVD. SUITE 402B

HONOLULU, HAWAII 96813

808.591.6616

KAHUINA

COOKE, AUAHI, CORAL & POHUKAINA ST

KAKA'AKO, OAHU, HAWAII

96813

TMK: 21054001

NOTE:

THE CONDOMINIUM MAP FOR THE CONDOMINIUM PROJECT, WHICH INCLUDES THIS SHEET, IS INTENDED ONLY TO SHOW THE LAYOUT, LOCATION, UNIT NUMBERS AND DIMENSIONS OF UNITS, AND OTHER INFORMATION REQUIRED BY SECTION 514B-33, HAWAII REVISED STATUTES, AS AMENDED, AND IS NOT INTENDED AND SHALL NOT BE DEEMED TO CONTAIN ANY REPRESENTATION OR WARRANTY WHATSOEVER

RESIDENTIAL UNIT A-2D.2

Date:


2025.08.28

Sheet Number:

CPR3 - A13.2




- LEGENDS
- [---] RU: RESIDENTIAL UNIT
- [---] LCE (RU) : RESIDENTIAL UNIT
- [---] LIMITED COMMON ELEMENT

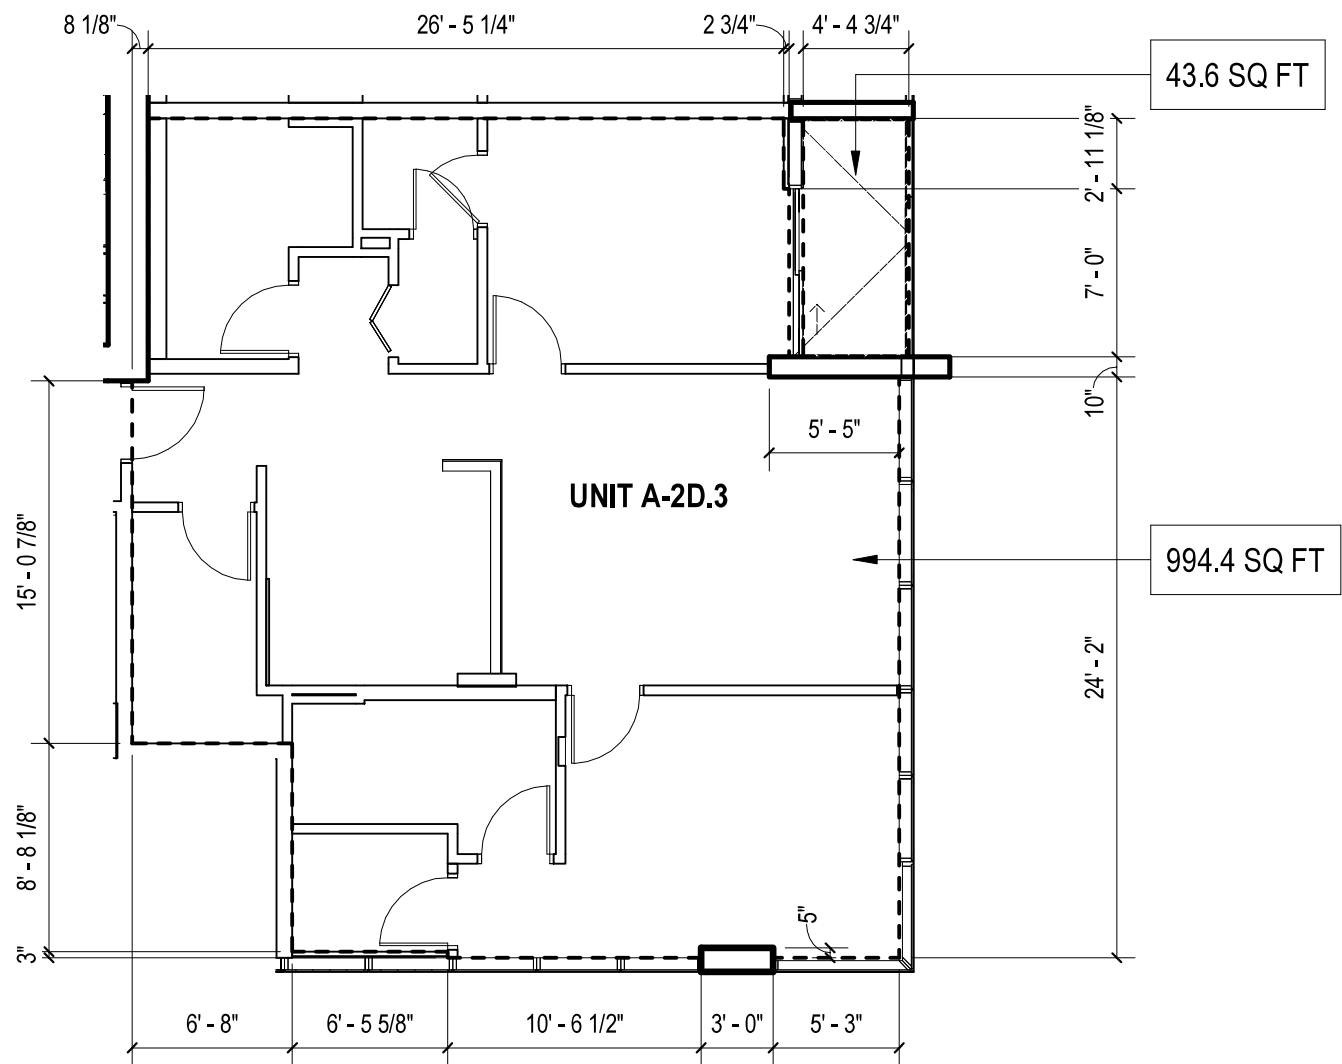

RESIDENTIAL UNIT A-2D.3

LIVING AREA: 994.4 SQ FT

LANAI AREA: 43.6 SQ FT

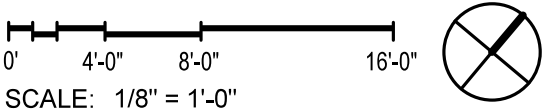

OWNER:

KAKA'AKO BLOCK C, LLC

1100 ALAKEA STREET,

HONOLULU, HI 96813

ARCHITECT OF RECORD

**BENJAMIN WOO ARCHITECTS.**

600 KAPIOLANI BLVD. SUITE 402B

HONOLULU, HAWAII 96813

808.591.6616

**KAHUINA**

COOKE, AUAHI, CORAL &  
POHUKAINA ST  
KAKA'AKO, OAHU, HAWAII  
96813  
TMK: 21054001

NOTE:  
THE CONDOMINIUM MAP FOR THE CONDOMINIUM PROJECT, WHICH INCLUDES  
THIS SHEET, IS INTENDED ONLY TO SHOW THE LAYOUT, LOCATION, UNIT  
NUMBERS AND DIMENSIONS OF UNITS, AND OTHER INFORMATION REQUIRED  
BY SECTION 514B-33, HAWAII REVISED STATUTES, AS AMENDED, AND IS NOT  
INTENDED AND SHALL NOT BE DEEMED TO CONTAIN ANY REPRESENTATION  
OR WARRANTY WHATSOEVER


**RESIDENTIAL UNIT A-2D.3**

Date:  
2025.08.28

Sheet Number:

**CPR3 - A13.3**


- LEGENDS
- RU: RESIDENTIAL UNIT
- LCE (RU) : RESIDENTIAL UNIT
- LIMITED COMMON ELEMENT

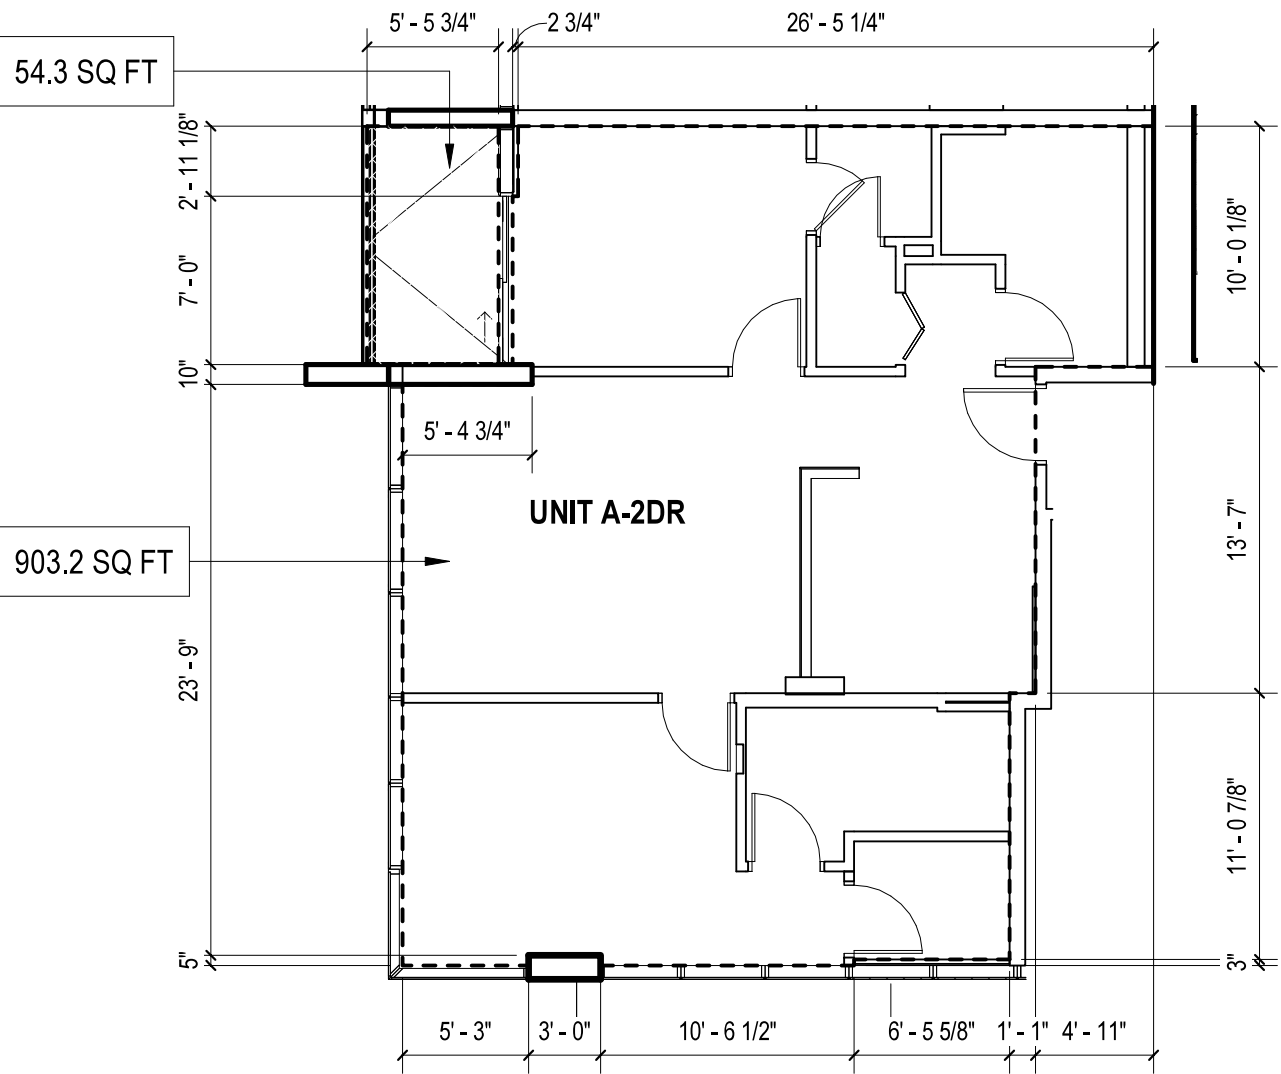

RESIDENTIAL UNIT A-2DR

LIVING AREA: 903.2 SQ FT

LANAI AREA: 54.3 SQ FT

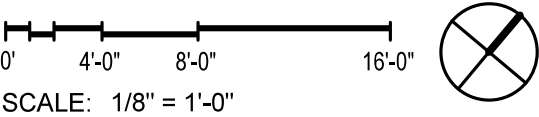

OWNER:

KAKA'AKO BLOCK C, LLC

1100 ALAKEA STREET,

HONOLULU, HI 96813

ARCHITECT OF RECORD

**BENJAMIN WOO ARCHITECTS.**

600 KAPIOLANI BLVD. SUITE 402B

HONOLULU, HAWAII 96813

808.591.6616

**KAHUINA**

COOKE, AUAHI, CORAL &  
POHUKAINA ST  
KAKA'AKO, OAHU, HAWAII  
96813  
TMK: 21054001

NOTE:  
THE CONDOMINIUM MAP FOR THE CONDOMINIUM PROJECT, WHICH INCLUDES  
THIS SHEET, IS INTENDED ONLY TO SHOW THE LAYOUT, LOCATION, UNIT  
NUMBERS AND DIMENSIONS OF UNITS, AND OTHER INFORMATION REQUIRED  
BY SECTION 514B-33, HAWAII REVISED STATUTES, AS AMENDED, AND IS NOT  
INTENDED AND SHALL NOT BE DEEMED TO CONTAIN ANY REPRESENTATION  
OR WARRANTY WHATSOEVER


**RESIDENTIAL UNIT A-2DR**

Date:  
2025.08.28

Sheet Number:

**CPR3 - A14**


- LEGENDS
- [---] RU: RESIDENTIAL UNIT
- [---] LCE (RU) : RESIDENTIAL UNIT
- [---] LIMITED COMMON ELEMENT

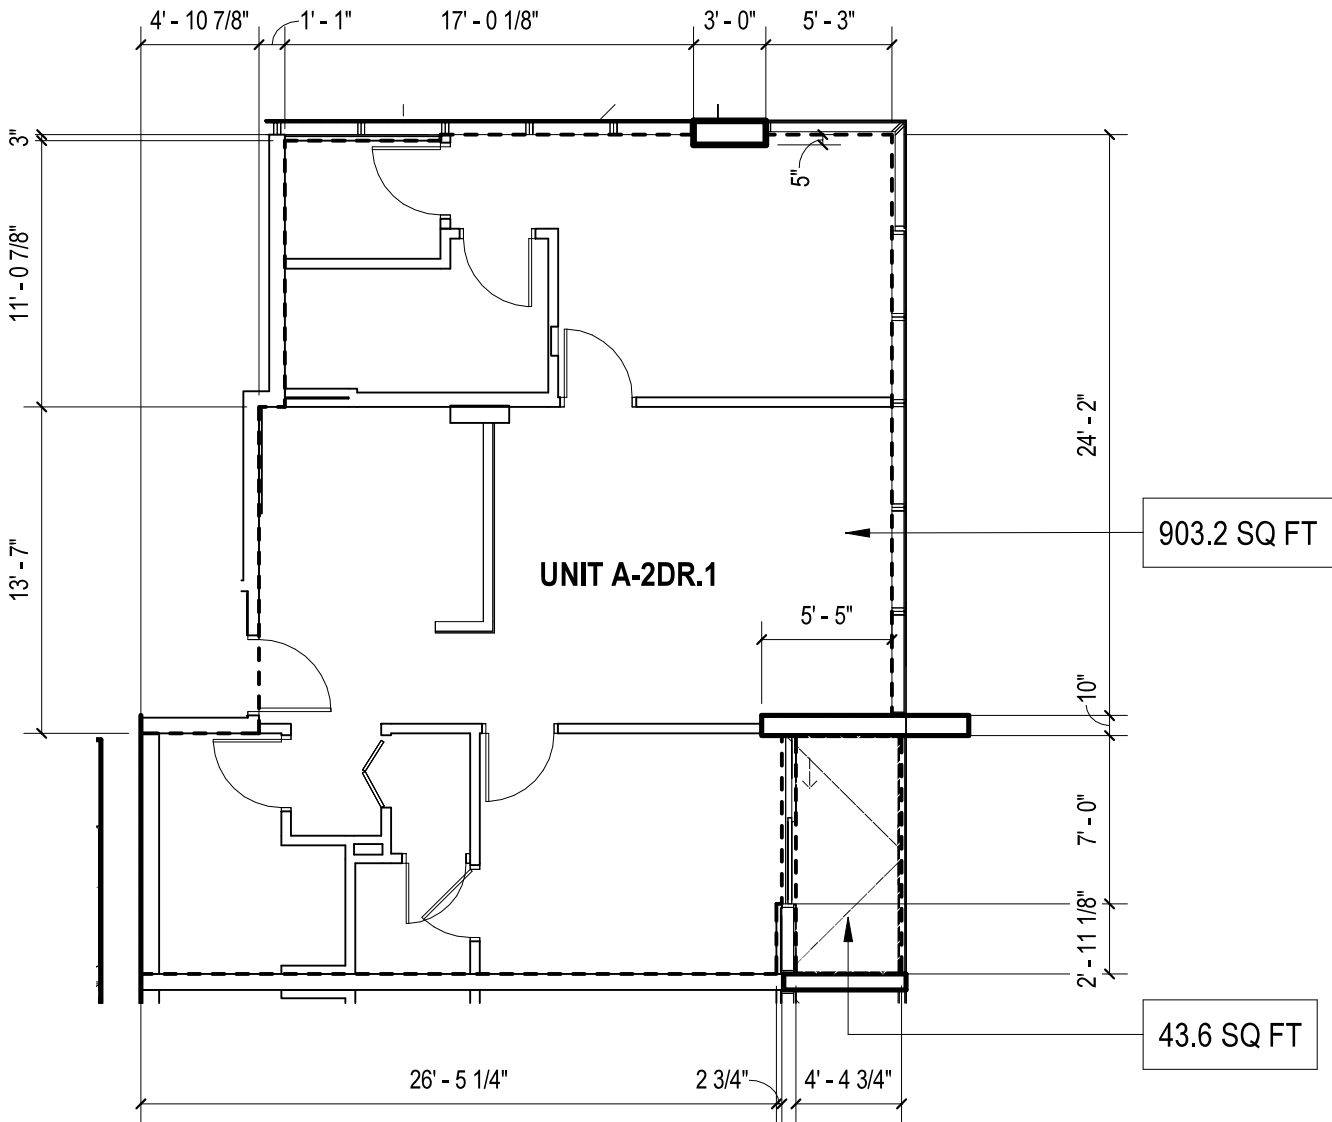

RESIDENTIAL UNIT A-2DR.1

LIVING AREA: 903.2 SQ FT

LANAI AREA: 43.6 SQ FT

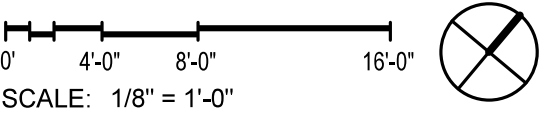

OWNER:

KAKA'AKO BLOCK C, LLC

1100 ALAKEA STREET,

HONOLULU, HI 96813

ARCHITECT OF RECORD

**BENJAMIN WOO ARCHITECTS.**

600 KAPIOLANI BLVD. SUITE 402B

HONOLULU, HAWAII 96813

808.591.6616

**KAHUINA**

COOKE, AUAHI, CORAL & POHUKAINA ST

KAKA'AKO, OAHU, HAWAII

96813

TMK: 21054001

NOTE:

THIS SHEET, IS INTENDED ONLY TO SHOW THE LAYOUT, LOCATION, UNIT NUMBERS AND DIMENSIONS OF UNITS, AND OTHER INFORMATION REQUIRED BY SECTION 514B-33, HAWAII REVISED STATUTES, AS AMENDED, AND IS NOT INTENDED AND SHALL NOT BE DEEMED TO CONTAIN ANY REPRESENTATION OR WARRANTY WHATSOEVER

**RESIDENTIAL UNIT A-2DR.1**


Date:

2025.08.28

Sheet Number:

**CPR3 - A14.1**


- LEGENDS
- RU: RESIDENTIAL UNIT
- LCE (RU) : RESIDENTIAL UNIT
- LIMITED COMMON ELEMENT

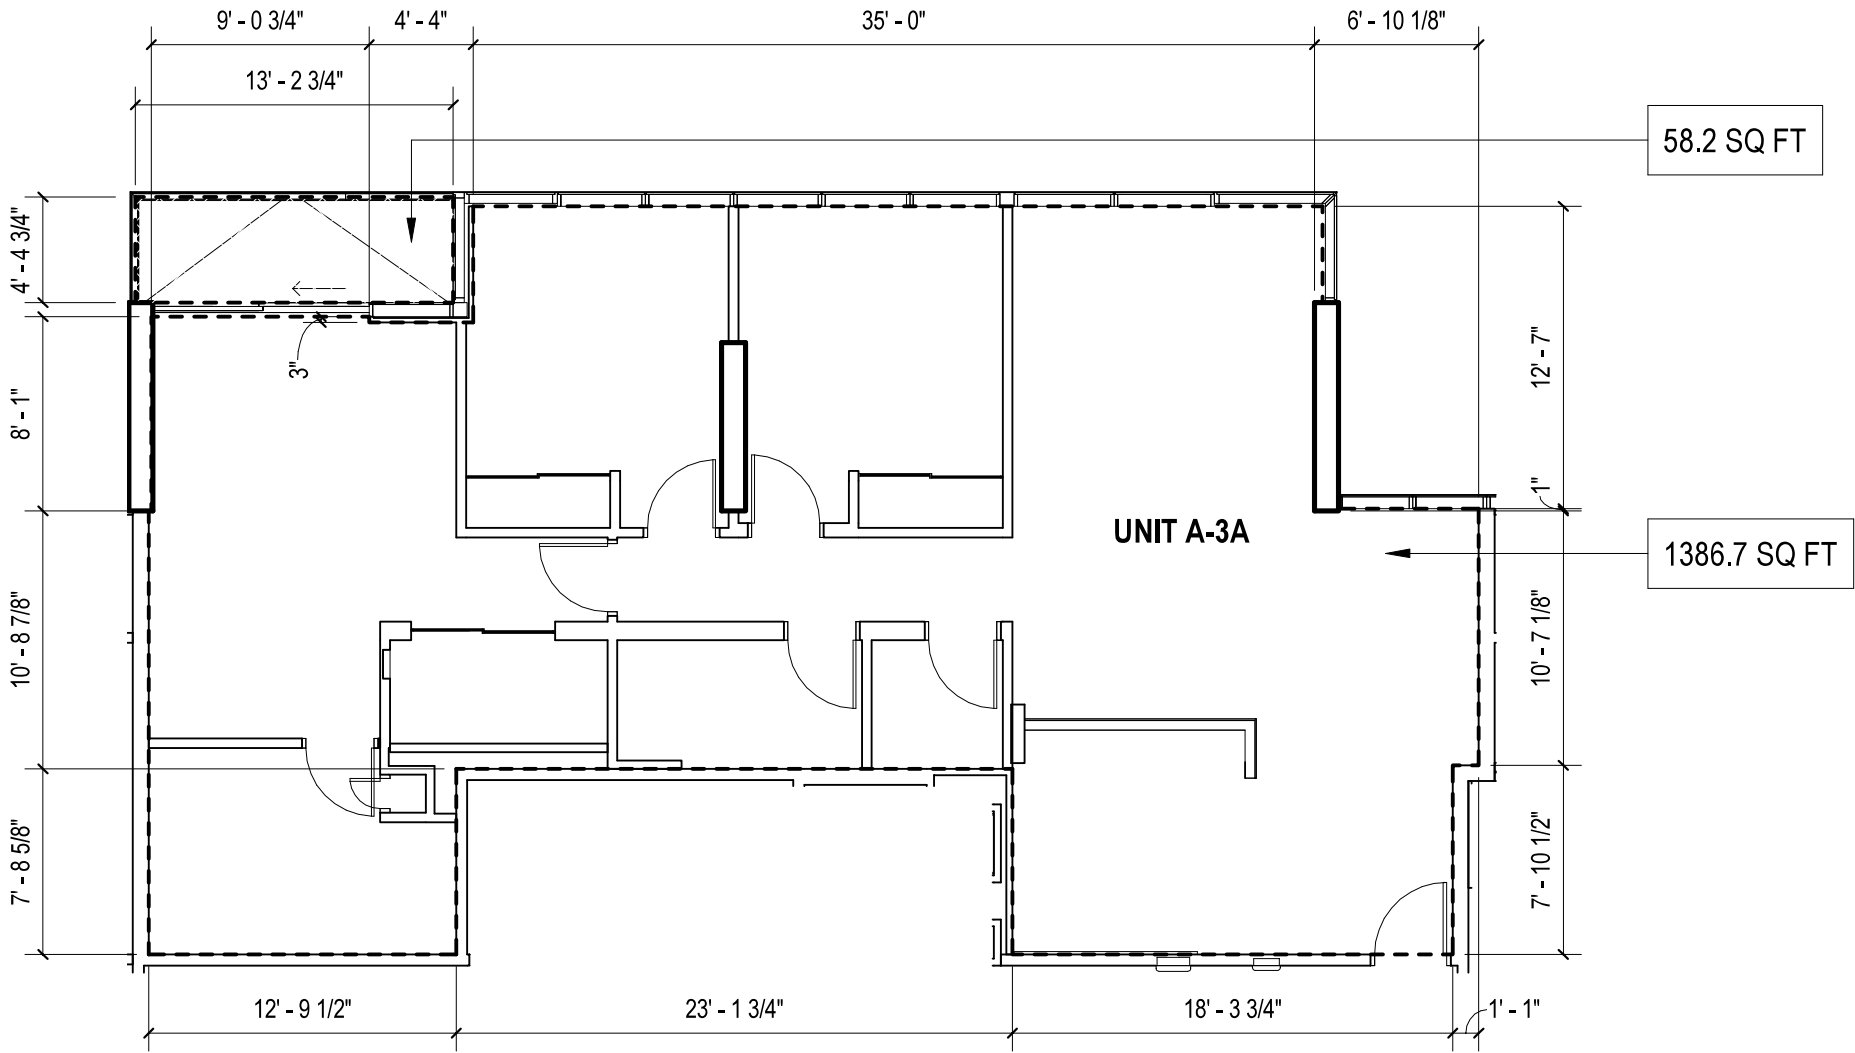

RESIDENTIAL UNIT A-3A

LIVING AREA: 1386.7 SQ FT

LANAI AREA: 58.2 SQ FT

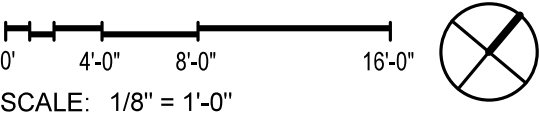

OWNER:

KAKA'AKO BLOCK C, LLC  
1100 ALAKEA STREET,  
HONOLULU, HI 96813

ARCHITECT OF RECORD

**BENJAMIN WOO ARCHITECTS.**  
600 KAPIOLANI BLVD. SUITE 402B  
HONOLULU, HAWAII 96813  
808.591.6616

**KAHUINA**

COOKE, AUAHI, CORAL &  
POHUKAINA ST  
KAKA'AKO, OAHU, HAWAII  
96813  
TMK: 21054001


NOTE:  
THE CONDOMINIUM MAP FOR THE CONDOMINIUM PROJECT, WHICH INCLUDES  
THIS SHEET, IS INTENDED ONLY TO SHOW THE LAYOUT, LOCATION, UNIT  
NUMBERS AND DIMENSIONS OF UNITS, AND OTHER INFORMATION REQUIRED  
BY SECTION 514B-33, HAWAII REVISED STATUTES, AS AMENDED, AND IS NOT  
INTENDED AND SHALL NOT BE DEEMED TO CONTAIN ANY REPRESENTATION  
OR WARRANTY WHATSOEVER

RESIDENTIAL UNIT A-3A


Date:  
2025.08.28

Sheet Number:


CPR3 - A15

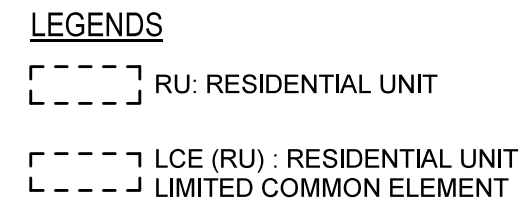

LIVING AREA: 1793.3 SQ FT  
LANAI AREA: 225.7 SQ FT

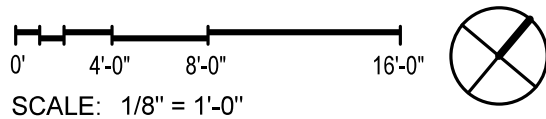

**CPR3 - A16**

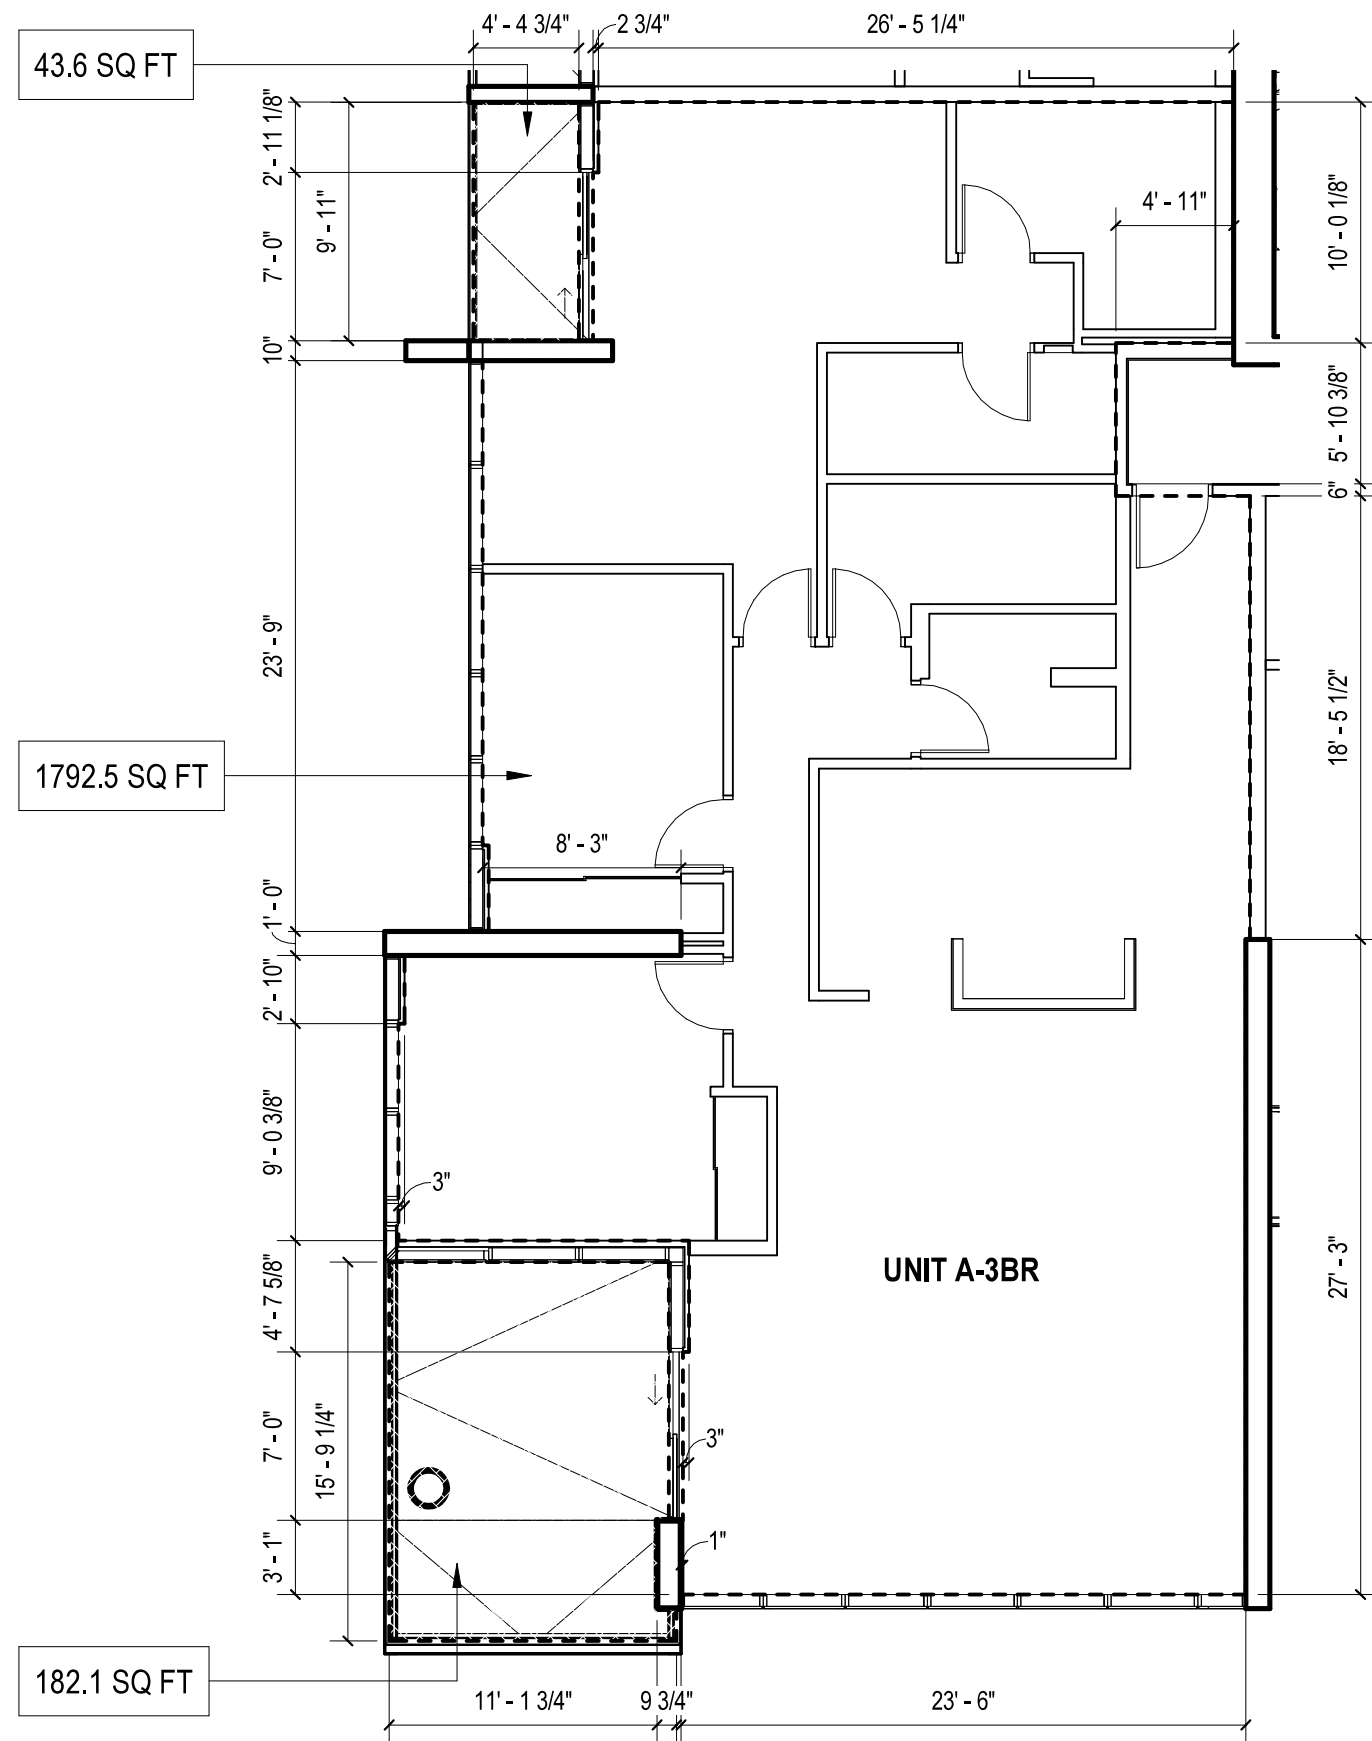

## LEGENDS

[---] RU: RESIDENTIAL UNIT

[---] LCE (RU) : RESIDENTIAL UNIT  
[---] LIMITED COMMON ELEMENT

RESIDENTIAL UNIT A-3BR

LIVING AREA: 1792.5 SQ FT

LANAI AREA: 225.7 SQ FT

0' 4'-0" 8'-0" 16'-0"

SCALE: 1/8" = 1'-0"



### OWNER:

KAKA'AKO BLOCK C, LLC  
1100 ALAKEA STREET,  
HONOLULU, HI 96813



### ARCHITECT OF RECORD

BENJAMIN WOO ARCHITECTS.  
600 KAPIOLANI BLVD. SUITE 402B  
HONOLULU, HAWAII 96813  
808.591.6616

**KAHUINA**

COOKE, AUAHI, CORAL &  
POHUKAINA ST  
KAKA'AKO, OAHU, HAWAII  
96813  
TMK: 21054001

NOTE:  
THE CONDOMINIUM MAP FOR THE CONDOMINIUM PROJECT, WHICH INCLUDES  
THIS SHEET, IS INTENDED ONLY TO SHOW THE LAYOUT, LOCATION, UNIT  
NUMBERS AND DIMENSIONS OF UNITS, AND OTHER INFORMATION REQUIRED  
BY SECTION 514B-33, HAWAII REVISED STATUTES, AS AMENDED, AND IS NOT  
INTENDED AND SHALL NOT BE DEEMED TO CONTAIN ANY REPRESENTATION  
OR WARRANTY WHATSOEVER


### RESIDENTIAL UNIT A-3BR

Date:  
2025.08.28


Sheet Number:

**CPR3 - A17**




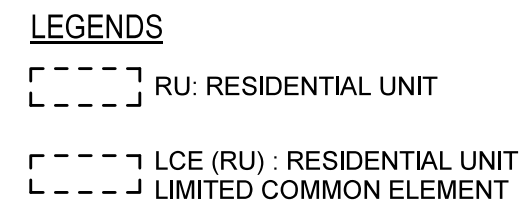

LIVING AREA: 1985.4 SQ FT  
LANAI AREA: 157.2 SQ FT

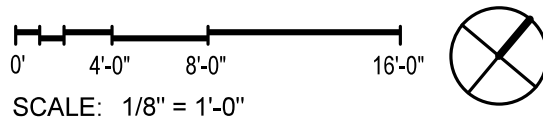


- LEGENDS
- RU: RESIDENTIAL UNIT
- LCE (RU) : RESIDENTIAL UNIT
- LIMITED COMMON ELEMENT

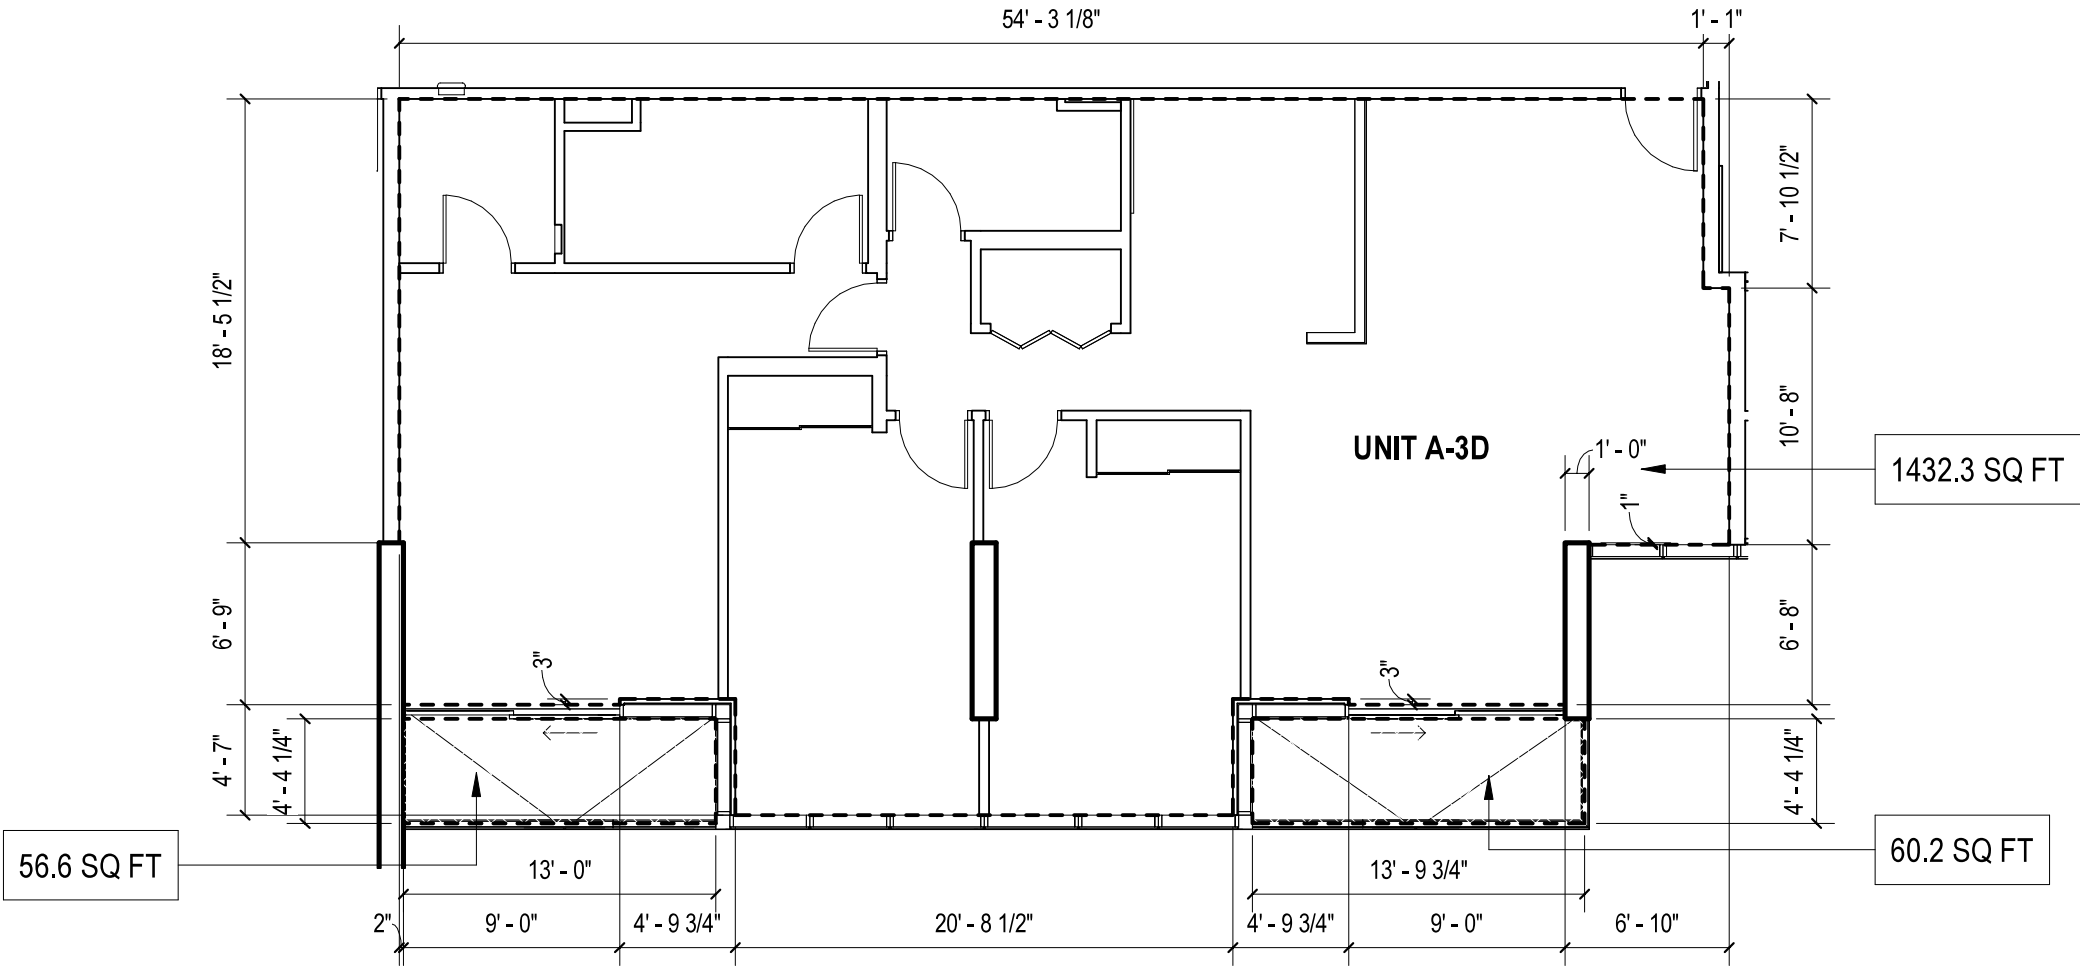

RESIDENTIAL UNIT A-3D

LIVING AREA: 1432.3 SQ FT

LANAI AREA: 116.8 SQ FT

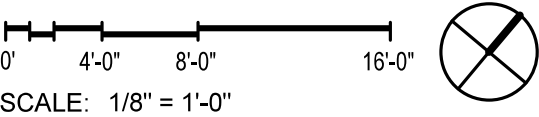

OWNER:

KAKA'AKO BLOCK C, LLC  
1100 ALAKEA STREET,  
HONOLULU, HI 96813

ARCHITECT OF RECORD

**BENJAMIN WOO ARCHITECTS.**  
600 KAPIOLANI BLVD. SUITE 402B  
HONOLULU, HAWAII 96813  
808.591.6616

**KAHUINA**

COOKE, AUAHI, CORAL &  
POHUKAINA ST  
KAKA'AKO, OAHU, HAWAII  
96813  
TMK: 21054001

NOTE:  
THE CONDOMINIUM MAP FOR THE CONDOMINIUM PROJECT, WHICH INCLUDES  
THIS SHEET, IS INTENDED ONLY TO SHOW THE LAYOUT, LOCATION, UNIT  
NUMBERS AND DIMENSIONS OF UNITS, AND OTHER INFORMATION REQUIRED  
BY SECTION 514B-33, HAWAII REVISED STATUTES, AS AMENDED, AND IS NOT  
INTENDED AND SHALL NOT BE DEEMED TO CONTAIN ANY REPRESENTATION  
OR WARRANTY WHATSOEVER

**RESIDENTIAL UNIT A-3D**

Date:  
2025.08.28


Sheet Number:

**CPR3 - A19**




[ - - - ] RU: RESIDENTIAL UNIT

[ - - - ] LCE (RU) : RESIDENTIAL UNIT  
[ - - - ] LIMITED COMMON ELEMENT

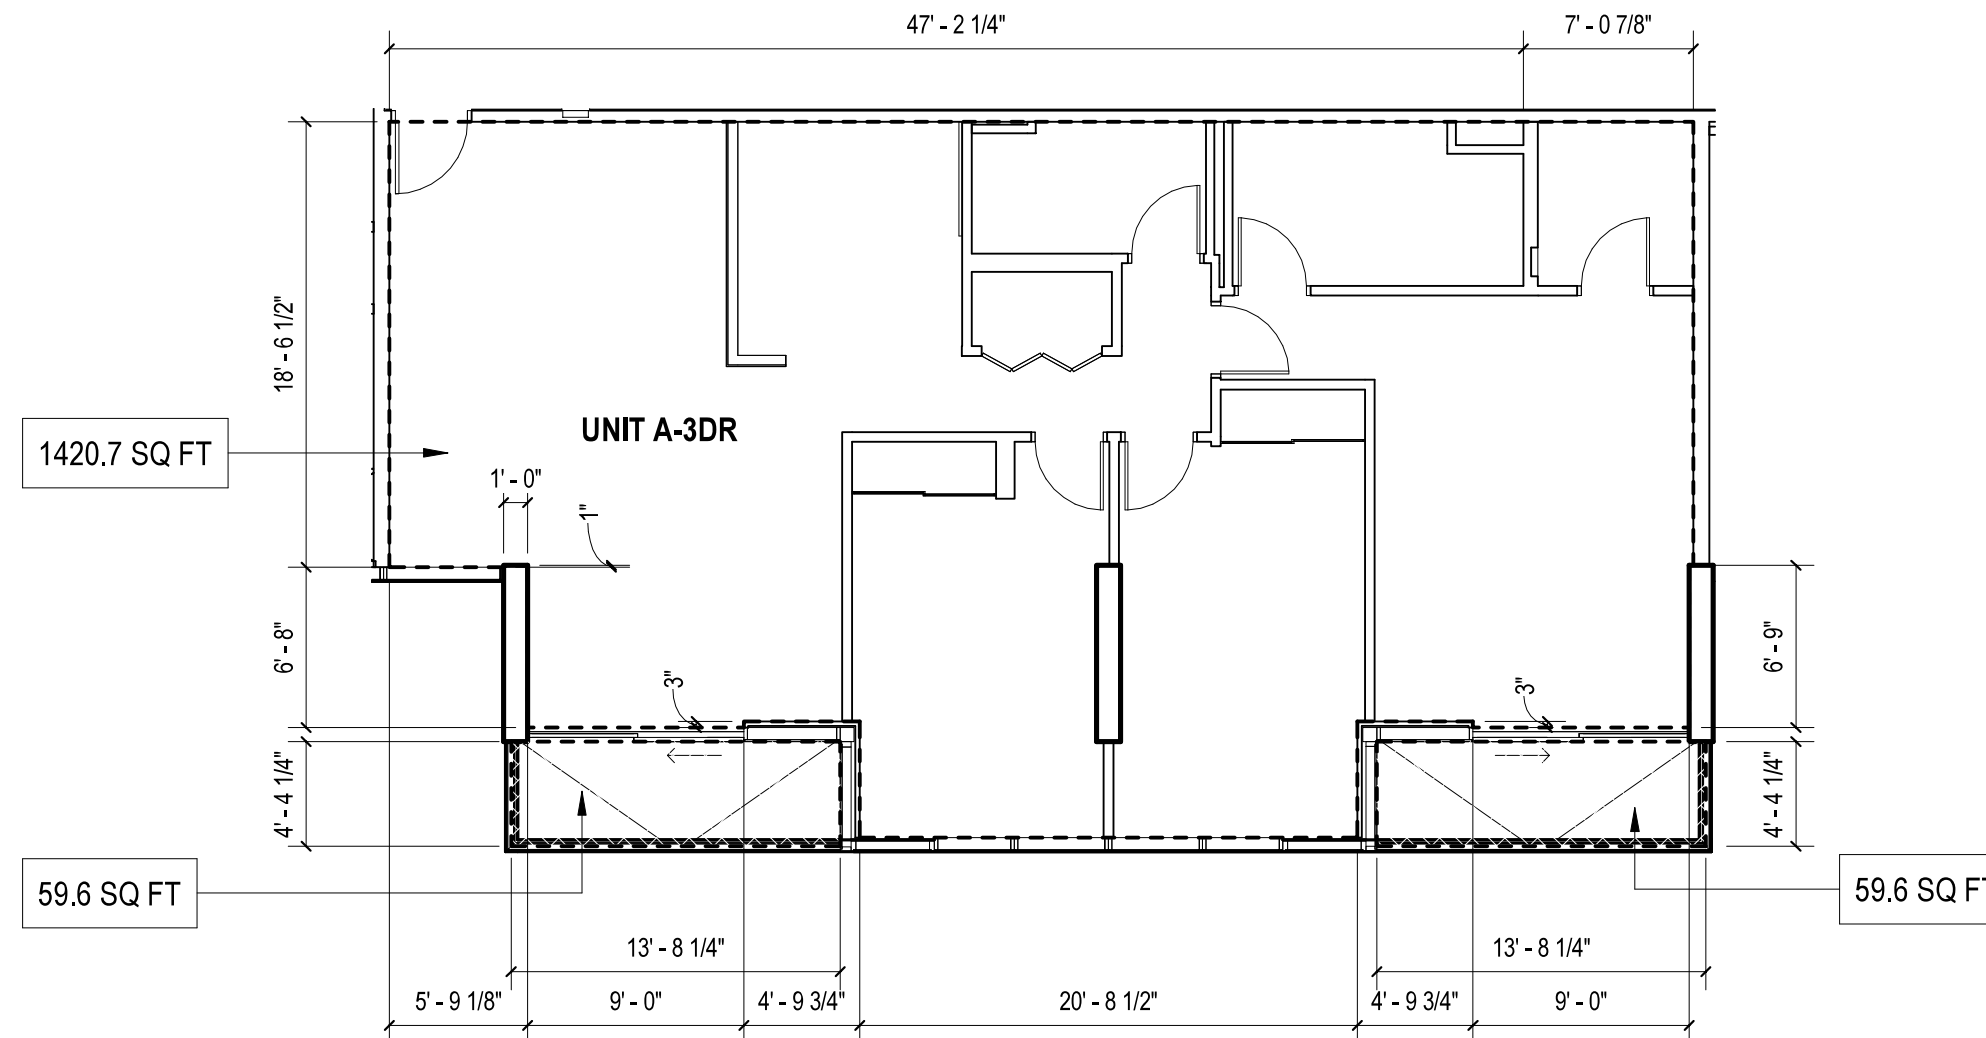



LIVING AREA: 1420.7 SQ FT  
LANAI AREA: 119.2 SQ FT

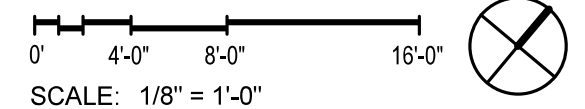**KAHUINA**

NOTE:  
THE CONDOMINIUM MAP FOR THE CONDOMINIUM PROJECT, WHICH INCLUDES THIS SHEET, IS INTENDED ONLY TO SHOW THE LAYOUT, LOCATION, UNIT NUMBERS AND DIMENSIONS OF UNITS, AND OTHER INFORMATION REQUIRED BY SECTION 514B-33, HAWAII REVISED STATUTES, AS AMENDED, AND IS NOT INTENDED AND SHALL NOT BE DEEMED TO CONTAIN ANY REPRESENTATION OR WARRANTY WHATSOEVER


**CPR3 - A20**

[ - - - ] LCE (RU) : RESIDENTIAL UNIT  
 [ - - - ] LIMITED COMMON ELEMENT

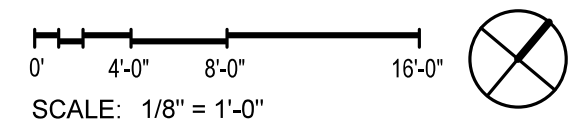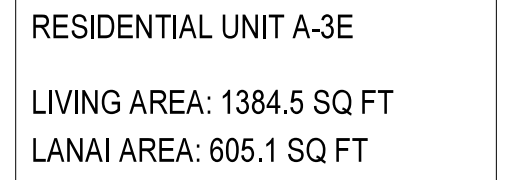

**CPR3 - A21**


- LEGENDS
- RU: RESIDENTIAL UNIT
- LCE (RU) : RESIDENTIAL UNIT  
LIMITED COMMON ELEMENT

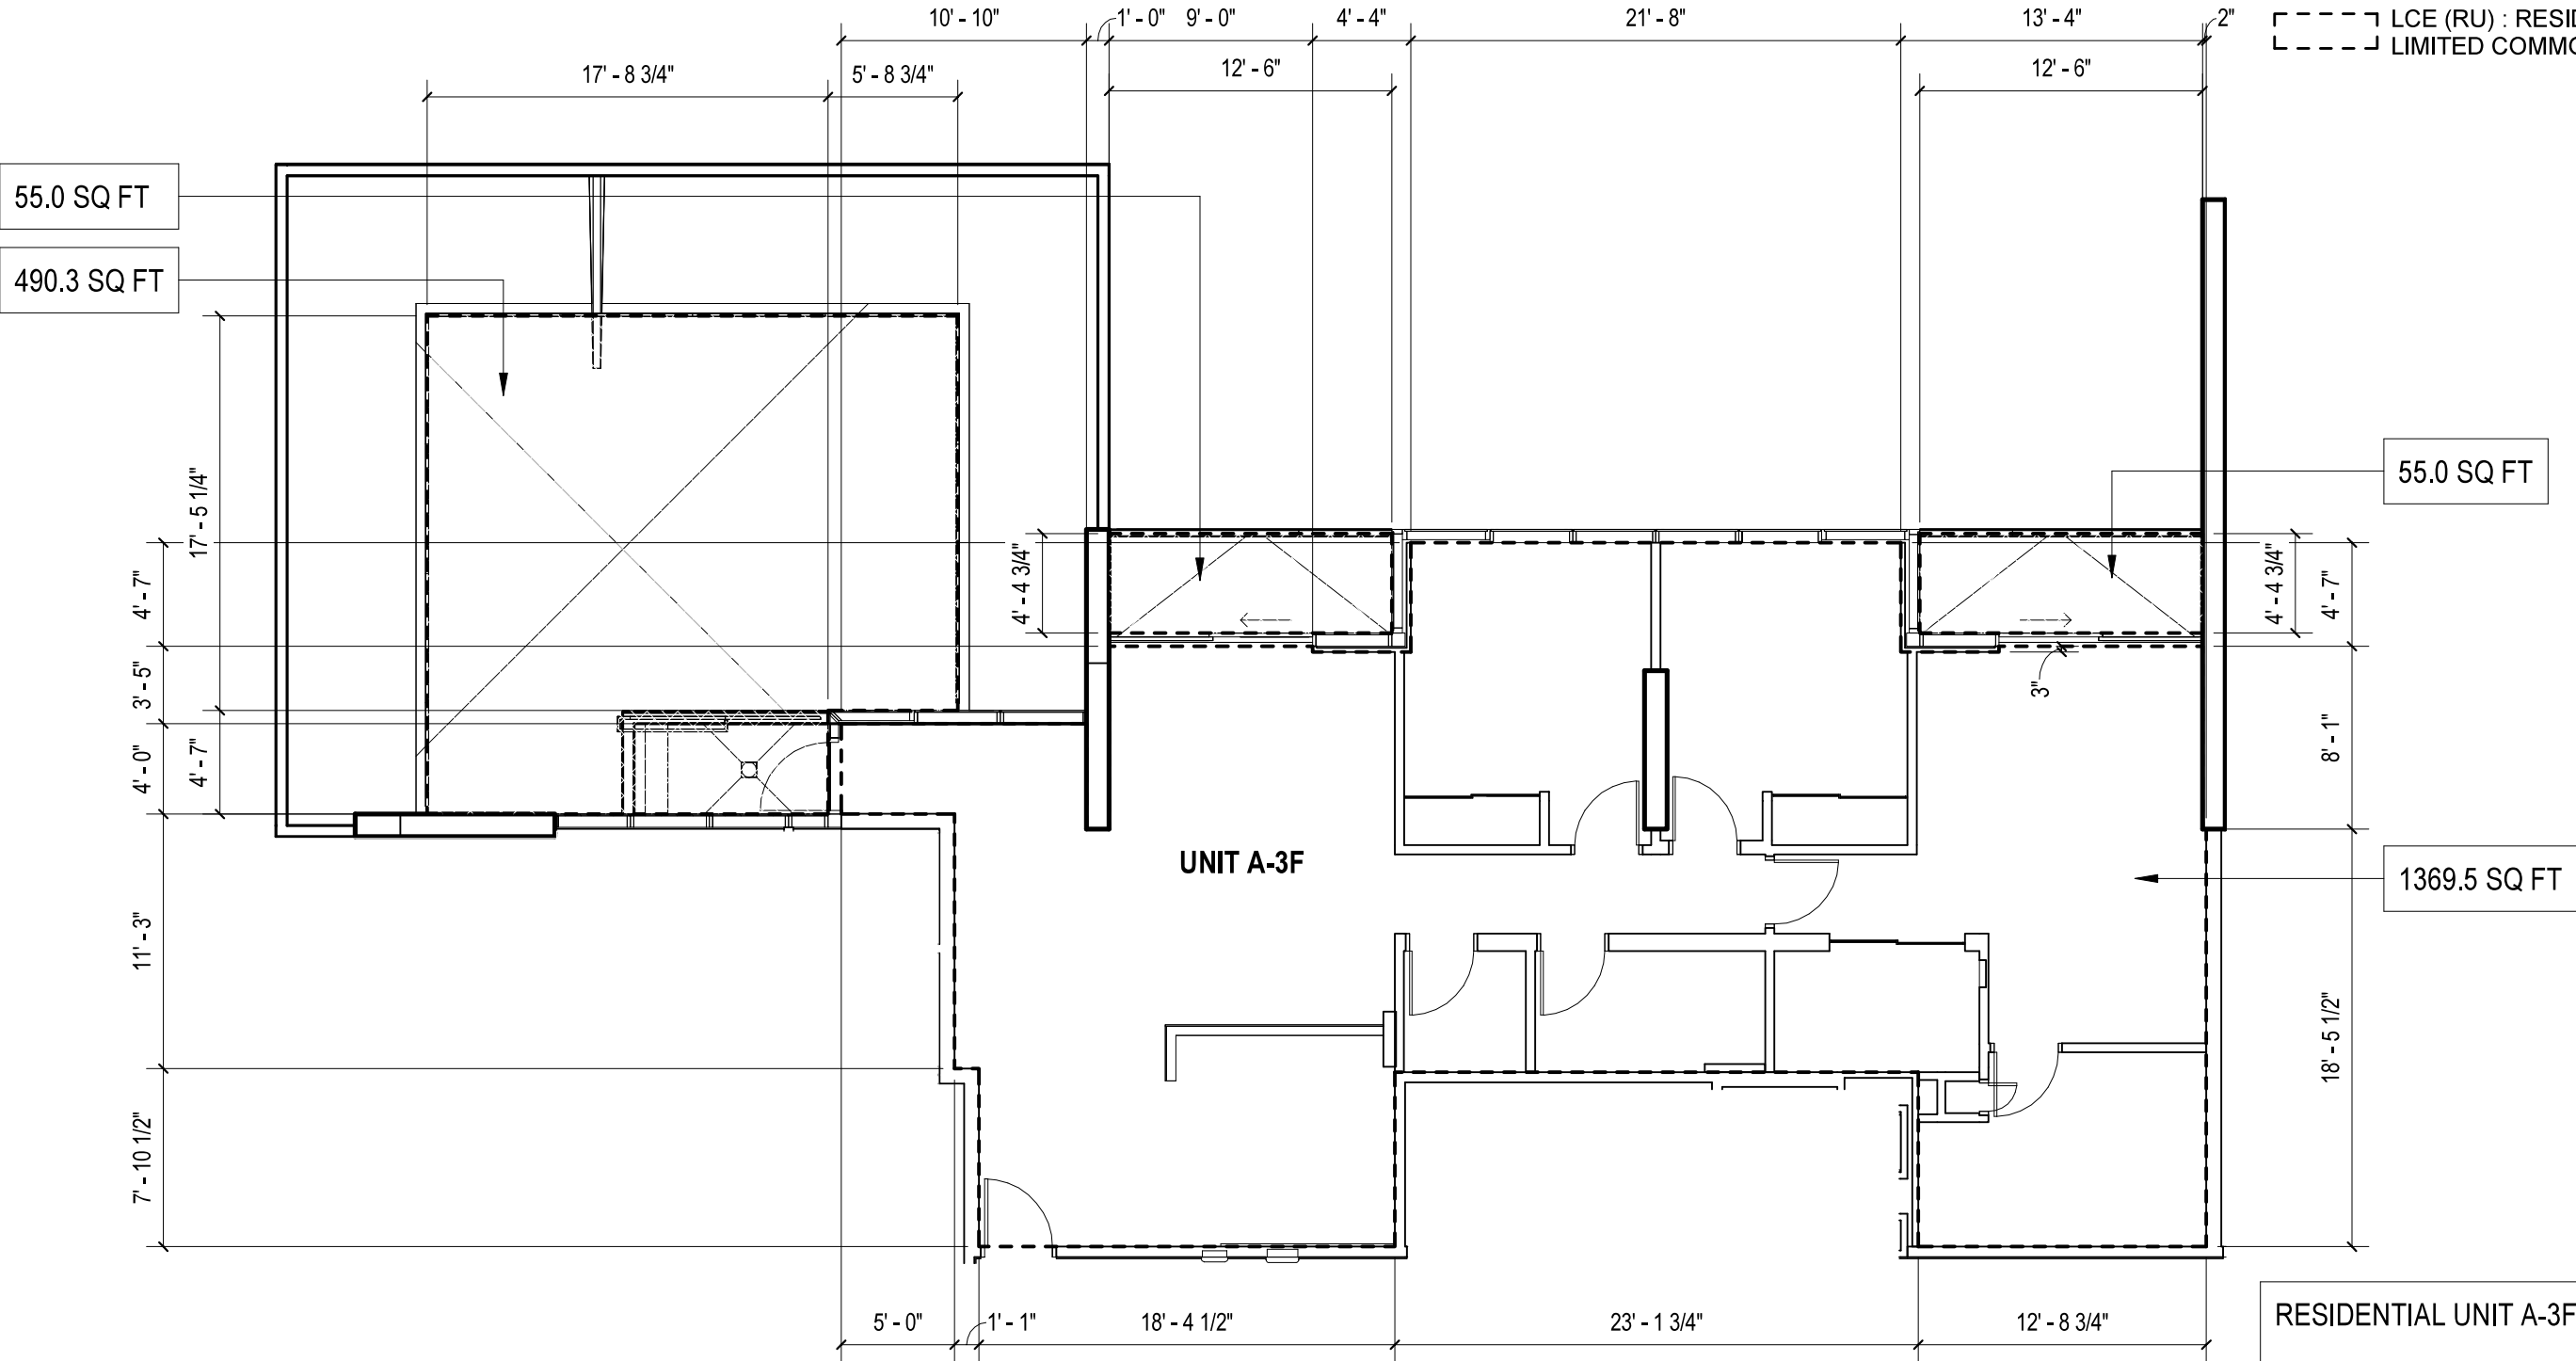

RESIDENTIAL UNIT A-3F

LIVING AREA: 1369.5 SQ FT

LANAI AREA: 600.3 SQ FT

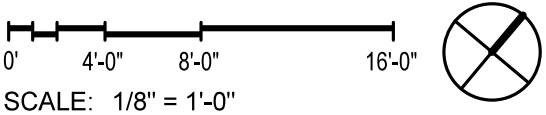

OWNER:

KAKA'AKO BLOCK C, LLC

1100 ALAKEA STREET,

HONOLULU, HI 96813

ARCHITECT OF RECORD

**BENJAMIN WOO ARCHITECTS.**

600 KAPIOLANI BLVD. SUITE 402B

HONOLULU, HAWAII 96813

808.591.6616

**KAHUINA**

COOKE, AUAHI, CORAL &  
POHUKAINA ST  
KAKA'AKO, OAHU, HAWAII  
96813  
TMK: 21054001

NOTE:  
THE CONDOMINIUM MAP FOR THE CONDOMINIUM PROJECT, WHICH INCLUDES  
THIS SHEET, IS INTENDED ONLY TO SHOW THE LAYOUT, LOCATION, UNIT  
NUMBERS AND DIMENSIONS OF UNITS, AND OTHER INFORMATION REQUIRED  
BY SECTION 514B-33, HAWAII REVISED STATUTES, AS AMENDED, AND IS NOT  
INTENDED AND SHALL NOT BE DEEMED TO CONTAIN ANY REPRESENTATION  
OR WARRANTY WHATSOEVER


**RESIDENTIAL UNIT A-3F**

Date:  
2025.08.28

Sheet Number:

**CPR3 - A22**


- LEGENDS
- [---] RU: RESIDENTIAL UNIT
- [---] LCE (RU) : RESIDENTIAL UNIT
- [---] LIMITED COMMON ELEMENT

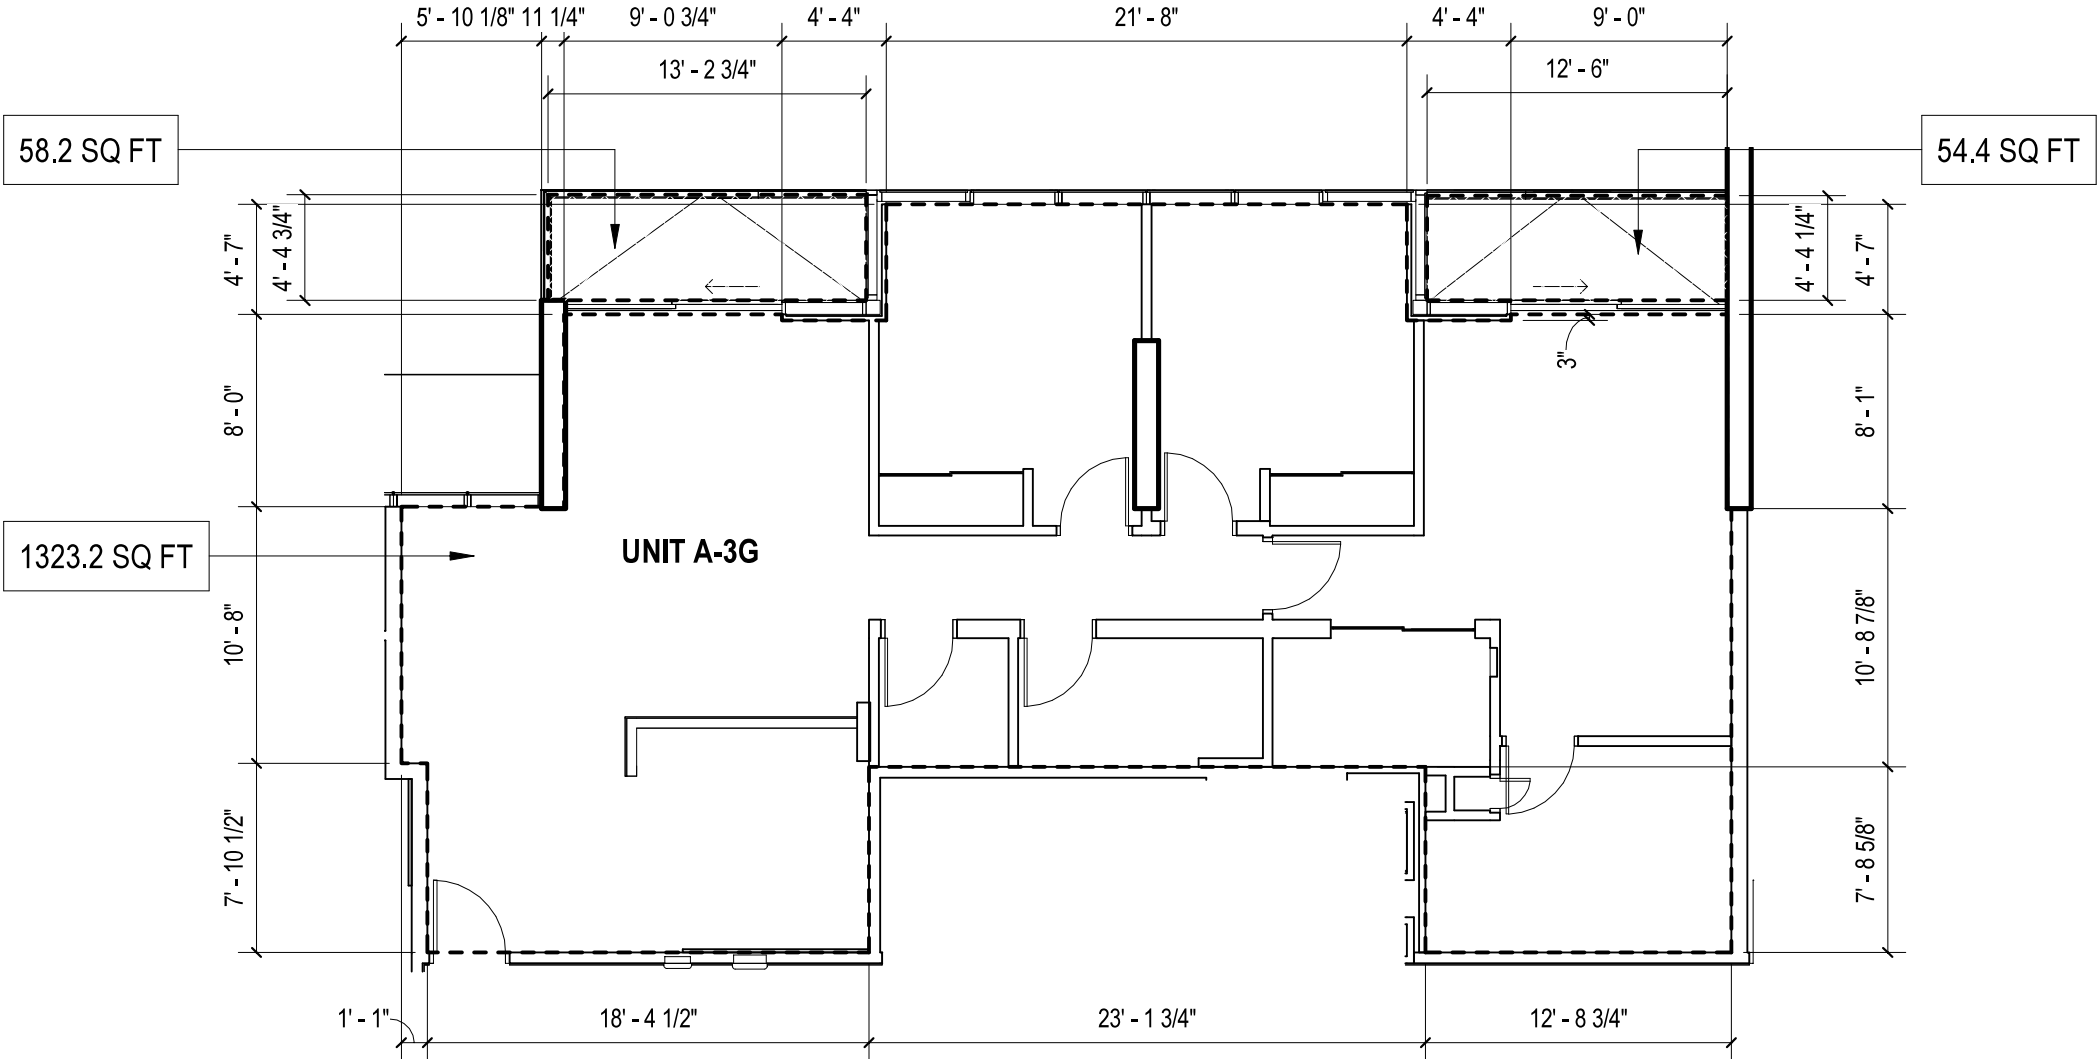

RESIDENTIAL UNIT A-3G

LIVING AREA: 1323.2 SQ FT

LANAI AREA: 112.6 SQ FT

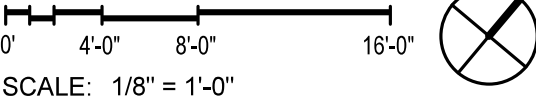

OWNER:

KAKA'AKO BLOCK C, LLC

1100 ALAKEA STREET,

HONOLULU, HI 96813

ARCHITECT OF RECORD

BENJAMIN WOO ARCHITECTS.

600 KAPIOLANI BLVD. SUITE 402B

HONOLULU, HAWAII 96813

808.591.6616

KAHUINA

COOKE, AUAHI, CORAL & POHUKAINA ST

KAKA'AKO, OAHU, HAWAII

96813

TMK: 21054001

NOTE:

THE CONDOMINIUM MAP FOR THE CONDOMINIUM PROJECT, WHICH INCLUDES THIS SHEET, IS INTENDED ONLY TO SHOW THE LAYOUT, LOCATION, UNIT NUMBERS AND DIMENSIONS OF UNITS, AND OTHER INFORMATION REQUIRED BY SECTION 514B-33, HAWAII REVISED STATUTES, AS AMENDED, AND IS NOT INTENDED AND SHALL NOT BE DEEMED TO CONTAIN ANY REPRESENTATION OR WARRANTY WHATSOEVER

RESIDENTIAL UNIT A-3G


Date:

2025.08.28

Sheet Number:

CPR3 - A23


- LEGENDS
- [---] RU: RESIDENTIAL UNIT
  - [---] LCE (RU) : RESIDENTIAL UNIT LIMITED COMMON ELEMENT

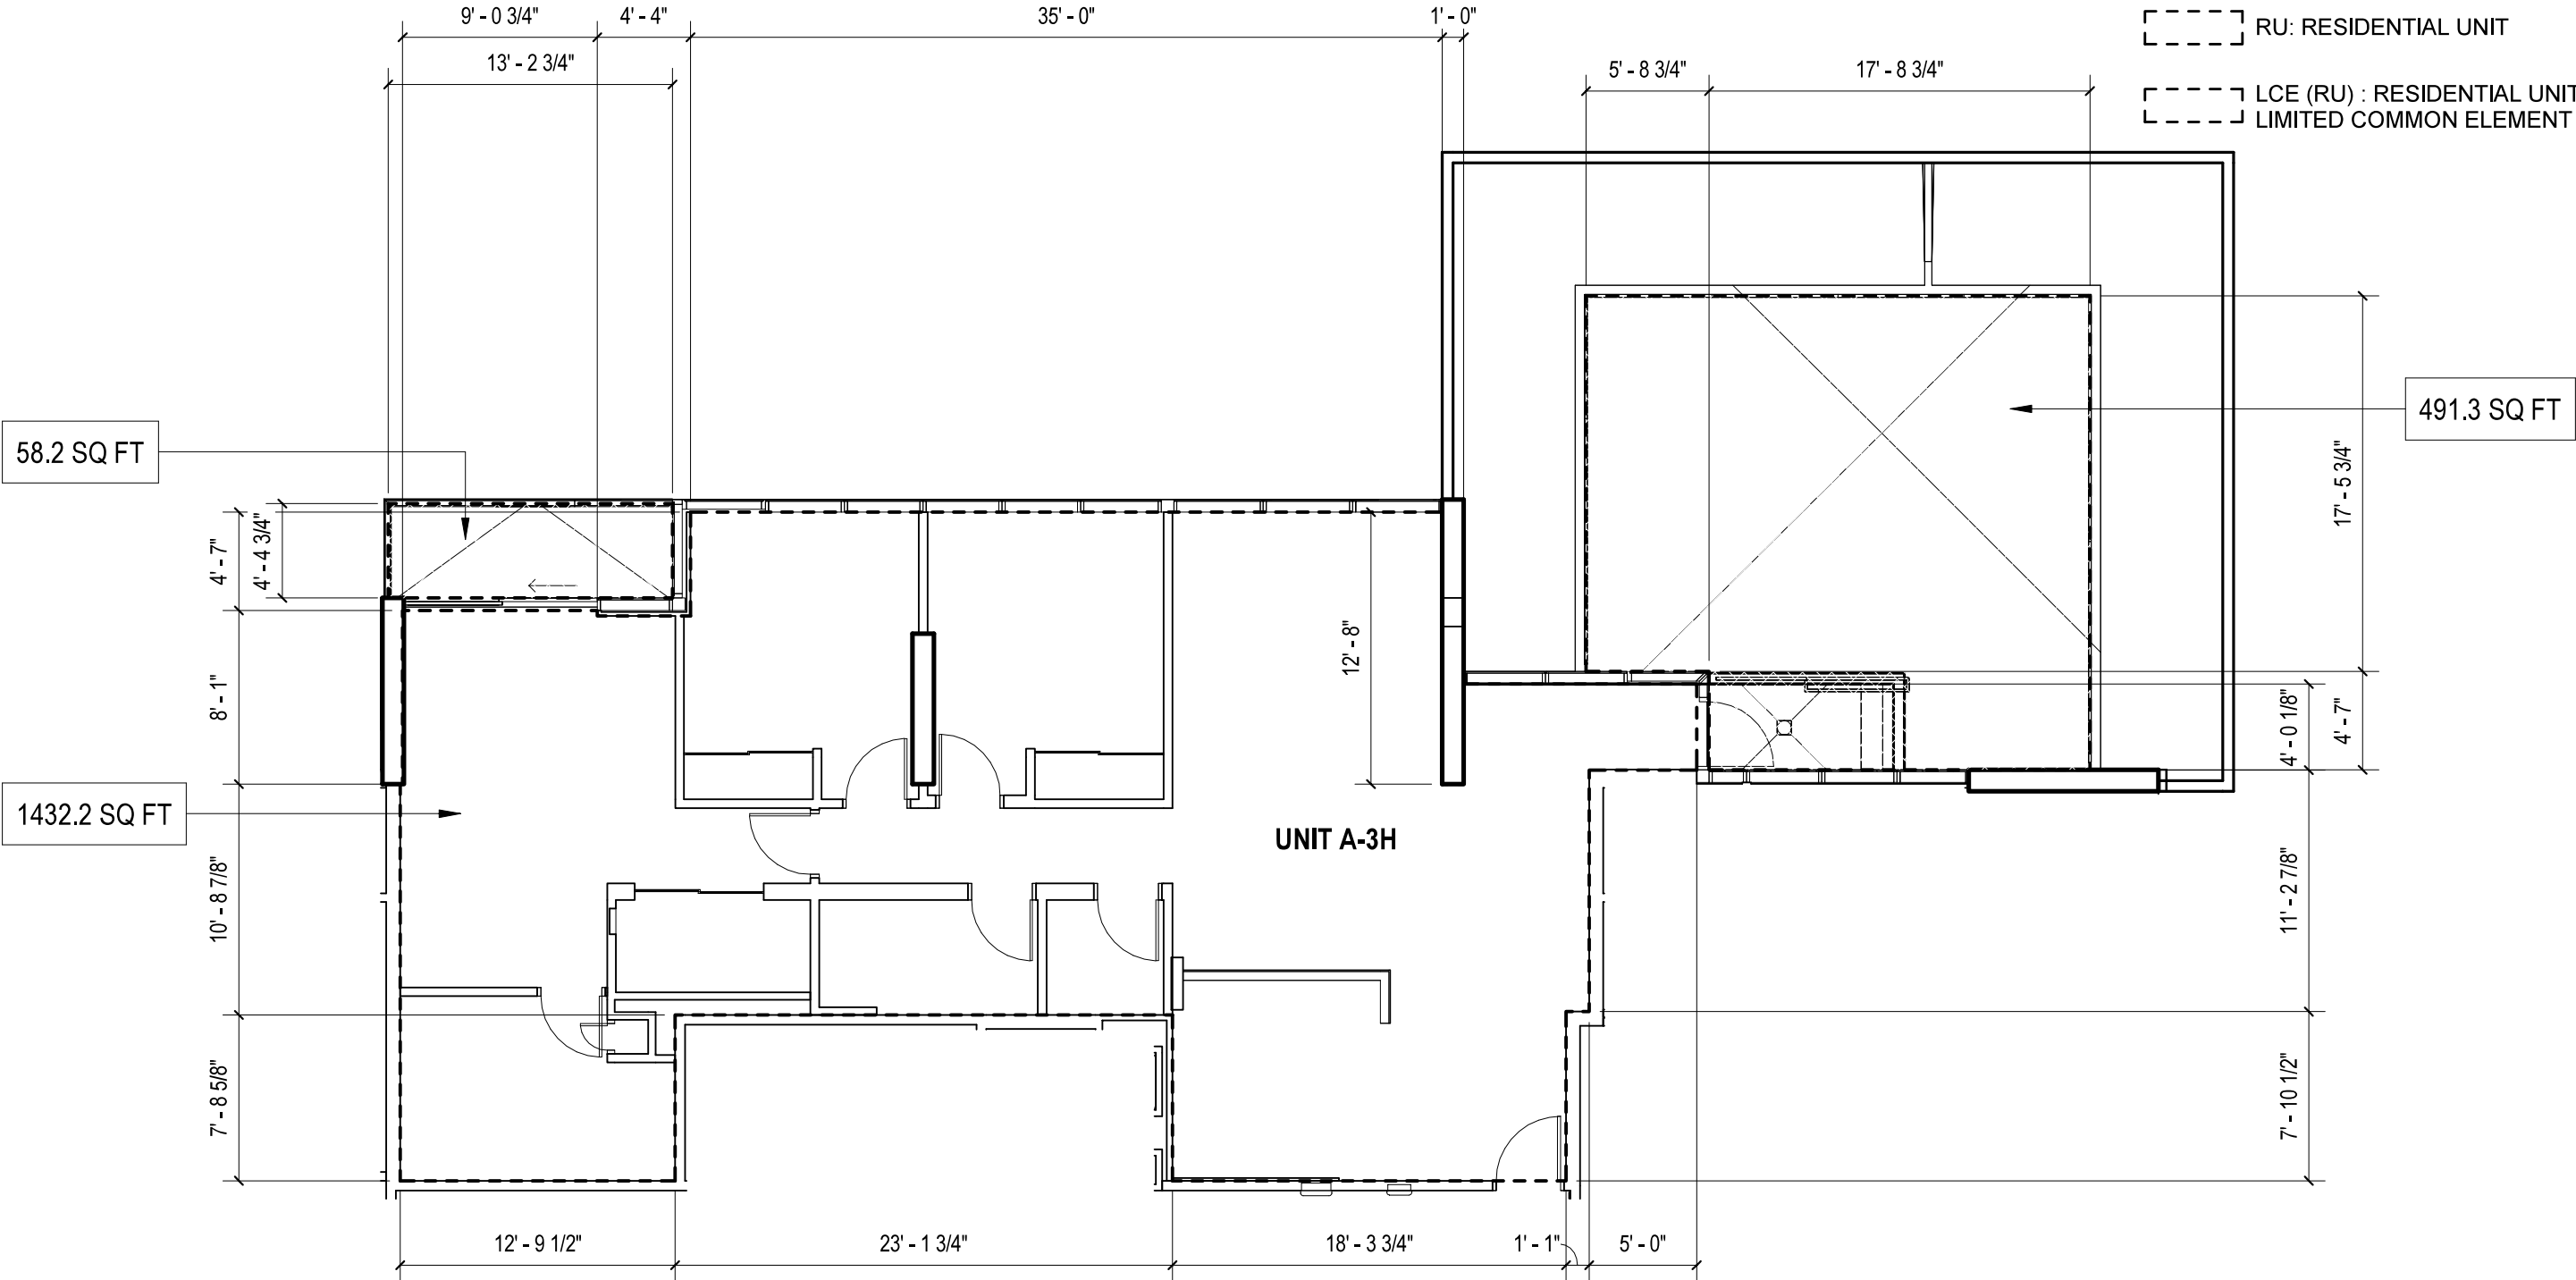

RESIDENTIAL UNIT A-3H

LIVING AREA: 1432.2 SQ FT

LANAI AREA: 549.5 SQ FT

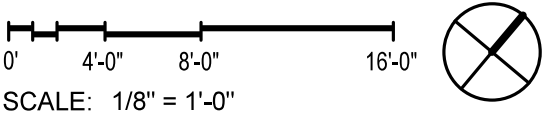

OWNER:

KAKA'AKO BLOCK C, LLC  
1100 ALAKEA STREET,  
HONOLULU, HI 96813

ARCHITECT OF RECORD

**BENJAMIN WOO ARCHITECTS.**  
600 KAPIOLANI BLVD. SUITE 402B  
HONOLULU, HAWAII 96813  
808.591.6616

**KAHUINA**

COOKE, AUAHI, CORAL &  
POHUKAINA ST  
KAKA'AKO, OAHU, HAWAII  
96813  
TMK: 21054001

NOTE:  
THE CONDOMINIUM MAP FOR THE CONDOMINIUM PROJECT, WHICH INCLUDES  
THIS SHEET, IS INTENDED ONLY TO SHOW THE LAYOUT, LOCATION, UNIT  
NUMBERS AND DIMENSIONS OF UNITS, AND OTHER INFORMATION REQUIRED  
BY SECTION 514B-33, HAWAII REVISED STATUTES, AS AMENDED, AND IS NOT  
INTENDED AND SHALL NOT BE DEEMED TO CONTAIN ANY REPRESENTATION  
OR WARRANTY WHATSOEVER


**RESIDENTIAL UNIT A-3H**

Date:  
2025.08.28

Sheet Number:

**CPR3 - A24**


- LEGENDS
- [---] RU: RESIDENTIAL UNIT
- [---] LCE (RU) : RESIDENTIAL UNIT
- [---] LIMITED COMMON ELEMENT

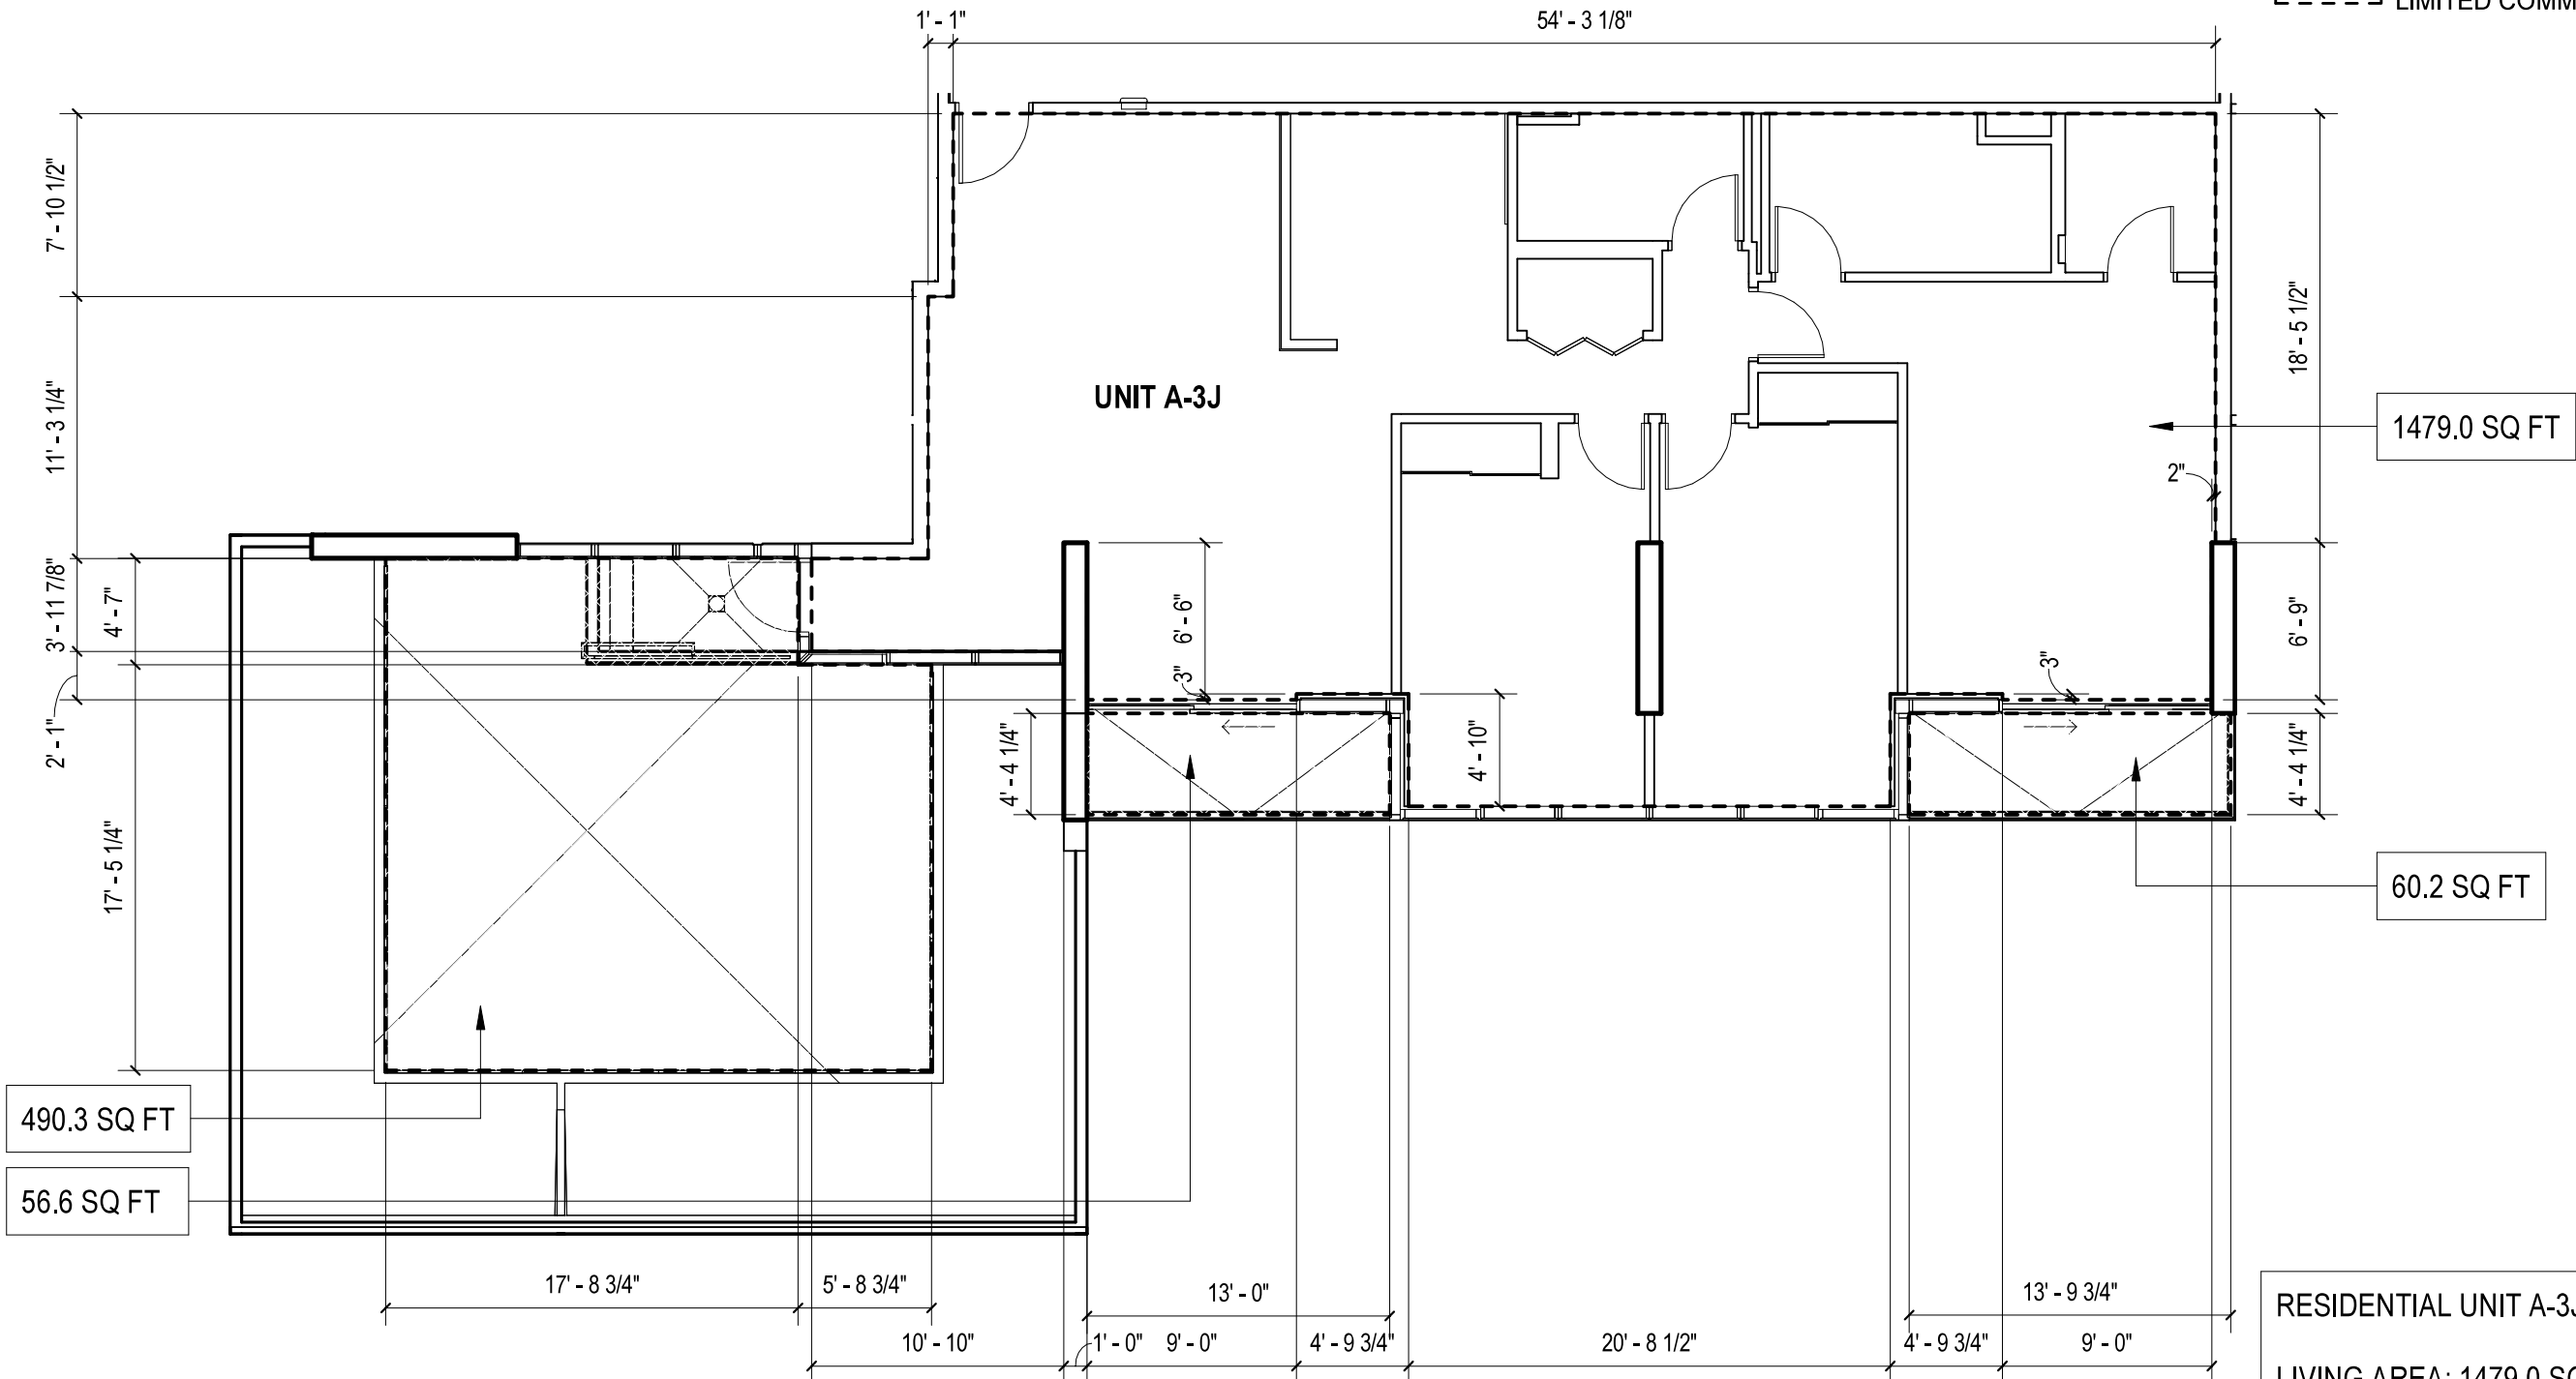

RESIDENTIAL UNIT A-3J

LIVING AREA: 1479.0 SQ FT

LANAI AREA: 607.1 SQ FT

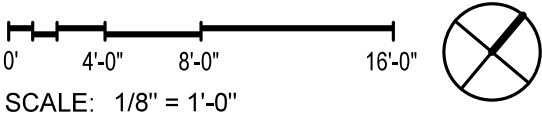

OWNER:

KAKA'AKO BLOCK C, LLC

1100 ALAKEA STREET,

HONOLULU, HI 96813



ARCHITECT OF RECORD

BENJAMIN WOO ARCHITECTS.

600 KAPIOLANI BLVD. SUITE 402B

HONOLULU, HAWAII 96813

808.591.6616

KAHUINA

COOKE, AUAHI, CORAL &

POHUKAINA ST

KAKA'AKO, OAHU, HAWAII

96813

TMK: 21054001

NOTE:

THE CONDOMINIUM MAP FOR THE CONDOMINIUM PROJECT, WHICH INCLUDES

THIS SHEET, IS INTENDED ONLY TO SHOW THE LAYOUT, LOCATION, UNIT

NUMBERS AND DIMENSIONS OF UNITS, AND OTHER INFORMATION REQUIRED

BY SECTION 514B-33, HAWAII REVISED STATUTES, AS AMENDED, AND IS NOT

INTENDED AND SHALL NOT BE DEEMED TO CONTAIN ANY REPRESENTATION

OR WARRANTY WHATSOEVER

RESIDENTIAL UNIT A-3J

Date:


2025.08.28

Sheet Number:

CPR3 - A25




- LEGENDS
- RU: RESIDENTIAL UNIT
- LCE (RU) : RESIDENTIAL UNIT
- LIMITED COMMON ELEMENT

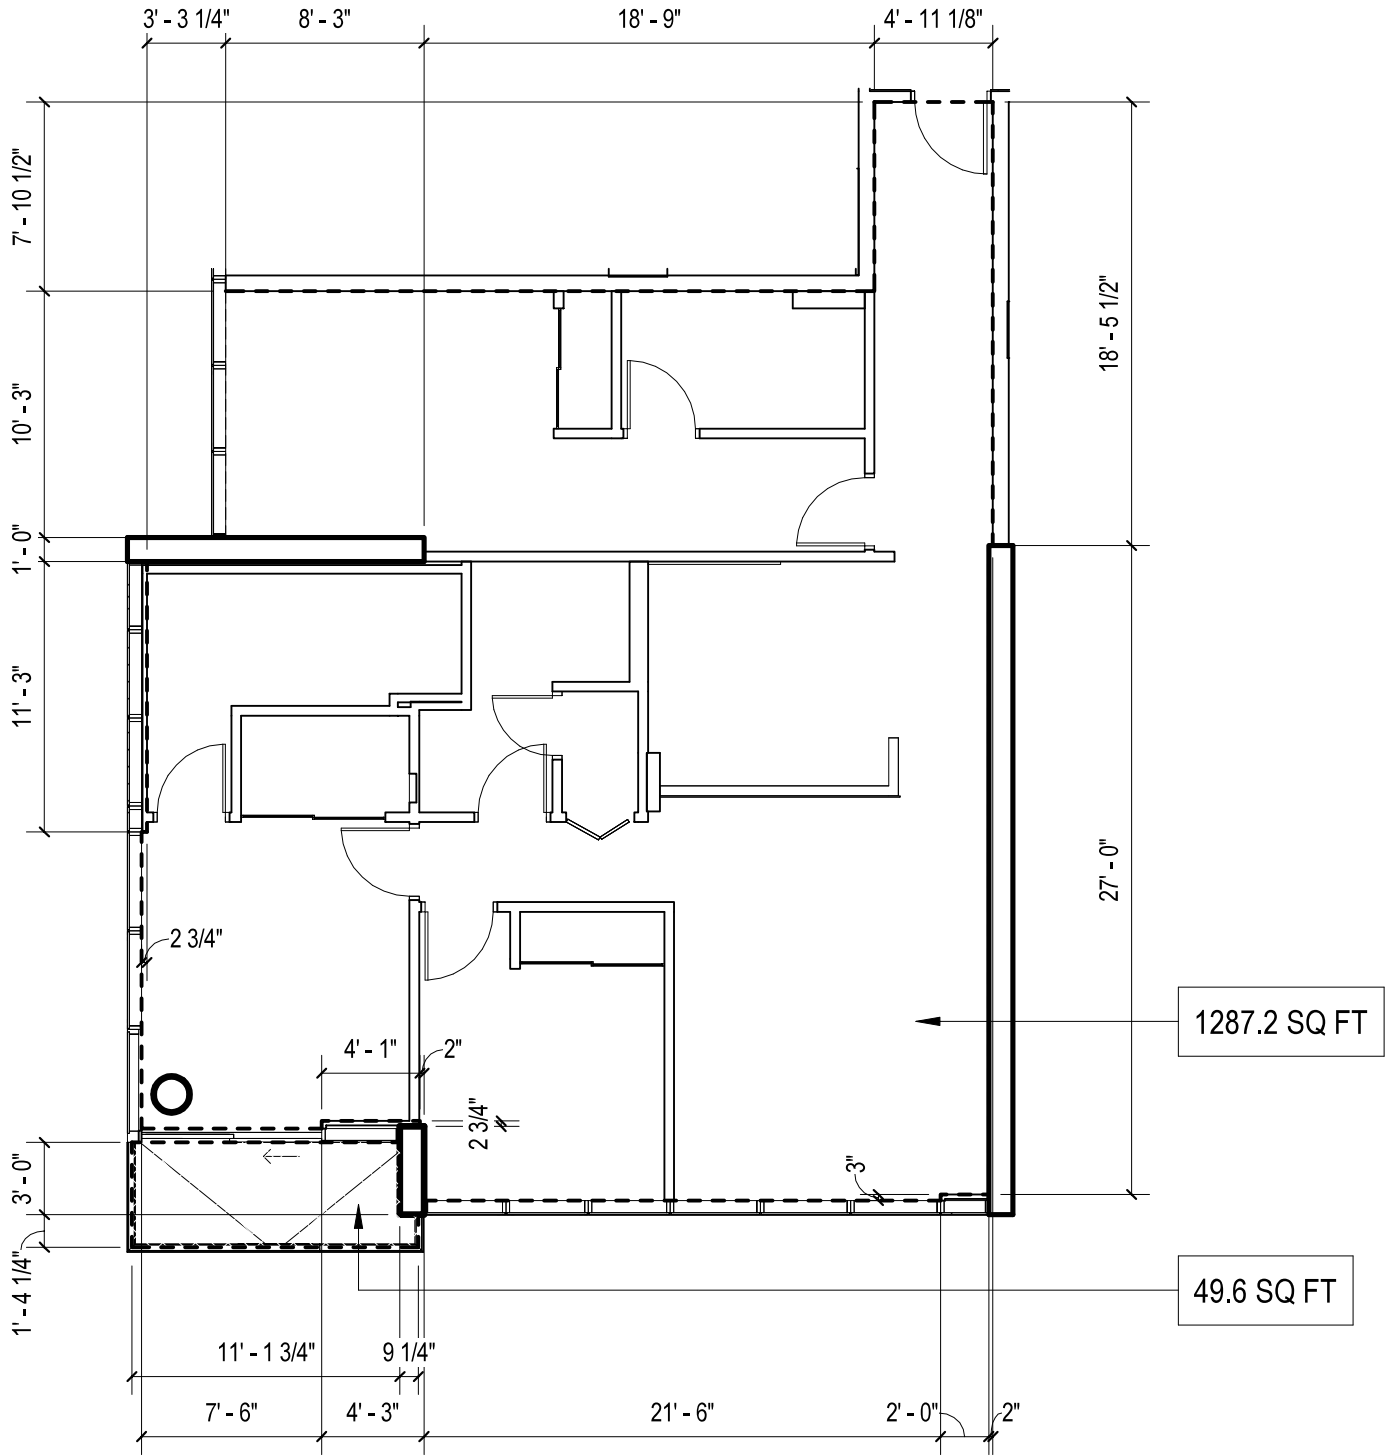

RESIDENTIAL UNIT A-3K

LIVING AREA: 1287.2 SQ FT

LANAI AREA: 49.6 SQ FT

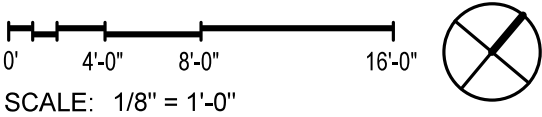

OWNER:

KAKA'AKO BLOCK C, LLC  
1100 ALAKEA STREET,  
HONOLULU, HI 96813

ARCHITECT OF RECORD

**BENJAMIN WOO ARCHITECTS.**  
600 KAPIOLANI BLVD. SUITE 402B  
HONOLULU, HAWAII 96813  
808.591.6616

**KAHUINA**

COOKE, AUAHI, CORAL &  
POHUKAINA ST  
KAKA'AKO, OAHU, HAWAII  
96813  
TMK: 21054001

NOTE:  
THE CONDOMINIUM MAP FOR THE CONDOMINIUM PROJECT, WHICH INCLUDES  
THIS SHEET, IS INTENDED ONLY TO SHOW THE LAYOUT, LOCATION, UNIT  
NUMBERS AND DIMENSIONS OF UNITS, AND OTHER INFORMATION REQUIRED  
BY SECTION 514B-33, HAWAII REVISED STATUTES, AS AMENDED, AND IS NOT  
INTENDED AND SHALL NOT BE DEEMED TO CONTAIN ANY REPRESENTATION  
OR WARRANTY WHATSOEVER


RESIDENTIAL UNIT A-3K

Date:  
2025.08.28


Sheet Number:  
**CPR3 - A26**

LEGEND

RU (LW): LIVE-WORK UNIT

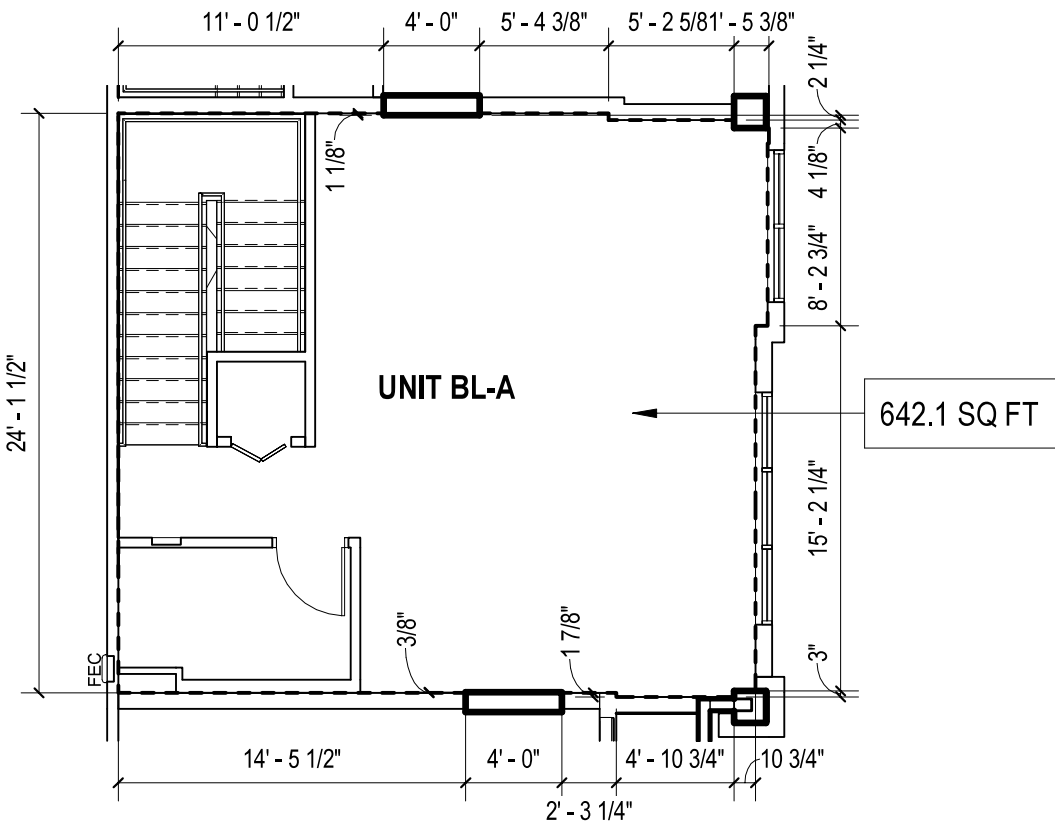

UNIT BL-A LEVEL 2P

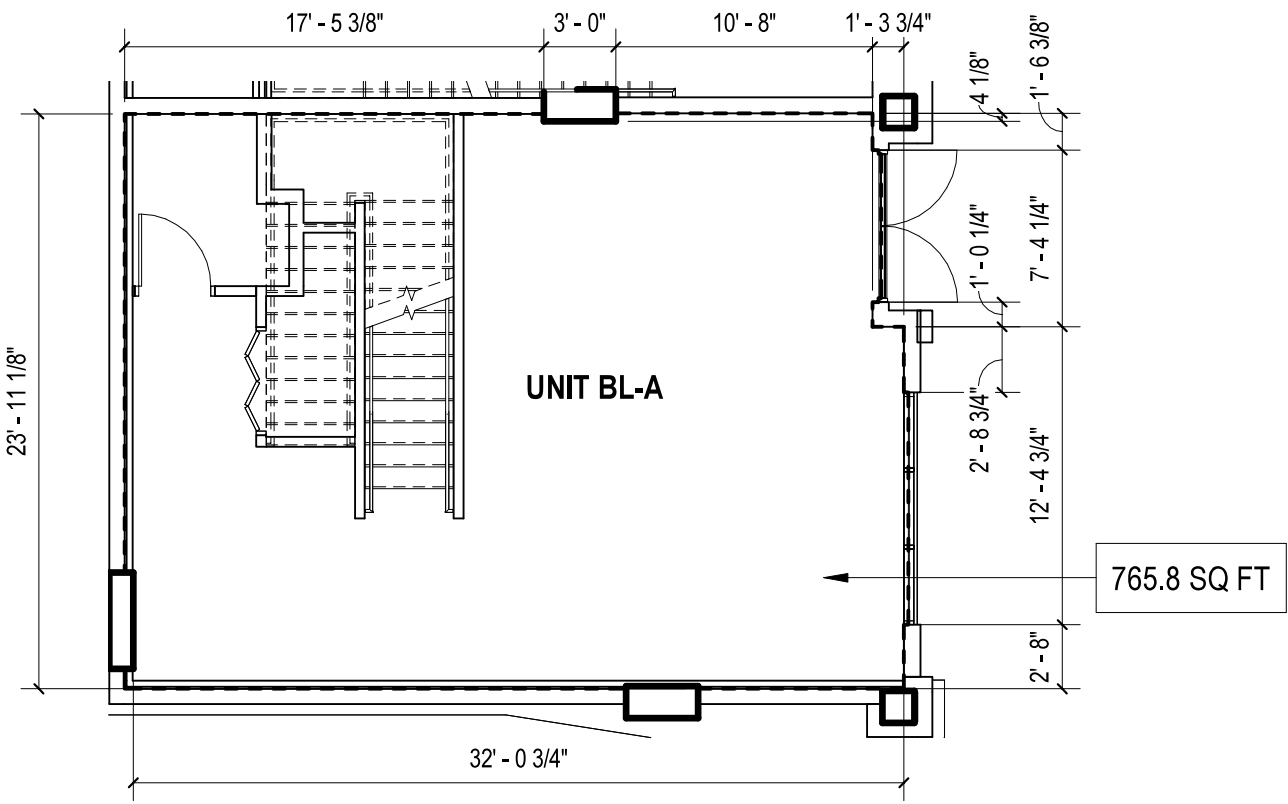


UNIT BL-A LEVEL 1

LIVE/WORK UNIT BL-A

LEVEL 1 AREA: 765.8 SQ FT

LEVEL 2P AREA: 642.1 SQ FT

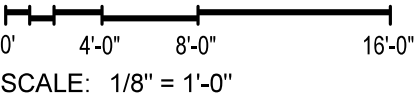

OWNER:

KAKA'AKO BLOCK C, LLC  
1100 ALAKEA STREET,  
HONOLULU, HI 96813



ARCHITECT OF RECORD

BENJAMIN WOO ARCHITECTS.  
600 KAPIOLANI BLVD. SUITE 402B  
HONOLULU, HAWAII 96813  
808.591.6616

KAHUINA

COOKE, AUAHI, CORAL &  
POHUKAINA ST  
KAKA'AKO, OAHU, HAWAII  
96813  
TMK: 21054001

NOTE:  
THE CONDOMINIUM MAP FOR THE CONDOMINIUM PROJECT, WHICH INCLUDES  
THIS SHEET, IS INTENDED ONLY TO SHOW THE LAYOUT, LOCATION, UNIT  
NUMBERS AND DIMENSIONS OF UNITS, AND OTHER INFORMATION REQUIRED  
BY SECTION 514B-33, HAWAII REVISED STATUTES, AS AMENDED, AND IS NOT  
INTENDED AND SHALL NOT BE DEEMED TO CONTAIN ANY REPRESENTATION  
OR WARRANTY WHATSOEVER

LIVE/WORK UNIT BL-A

Date:  
2025.08.28


Sheet Number:

CPR3 - B01




LEGEND

RU (LW): LIVE-WORK UNIT

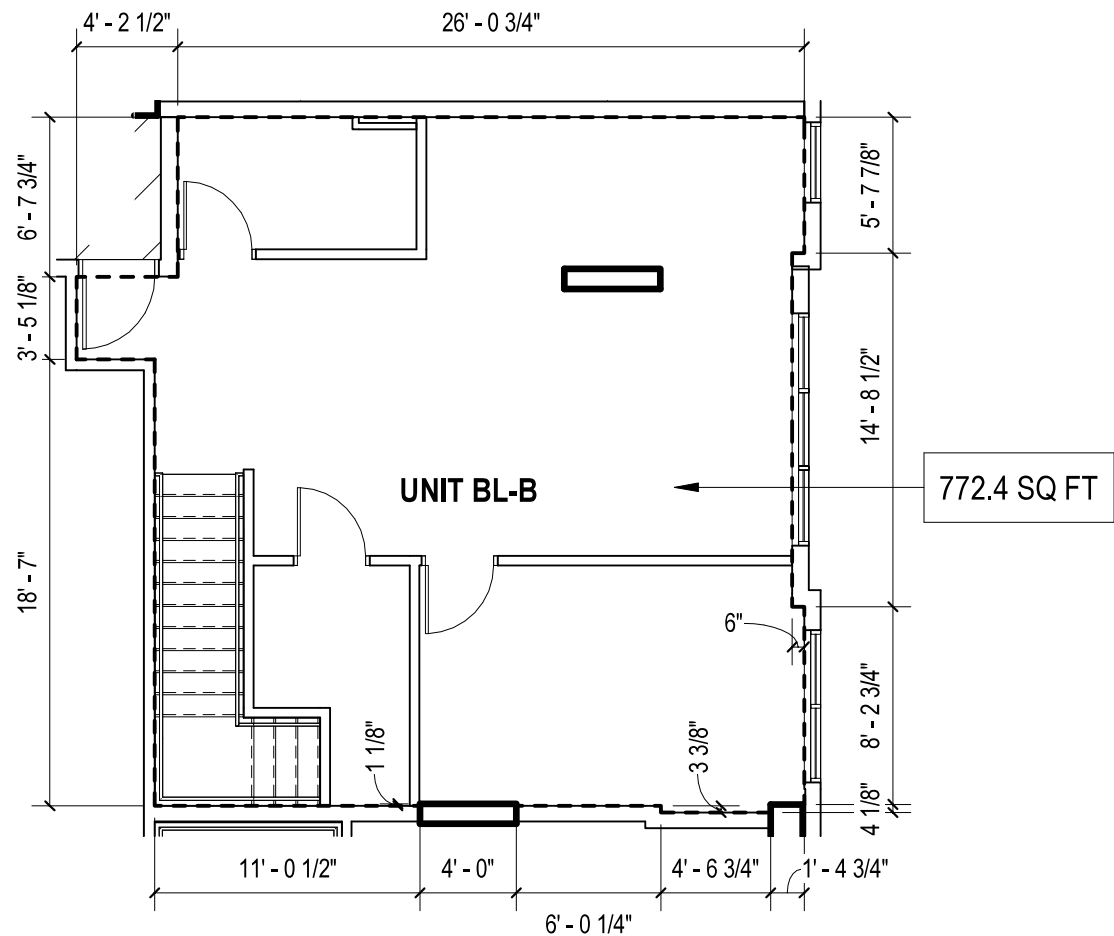

UNIT BL-B LEVEL 2P

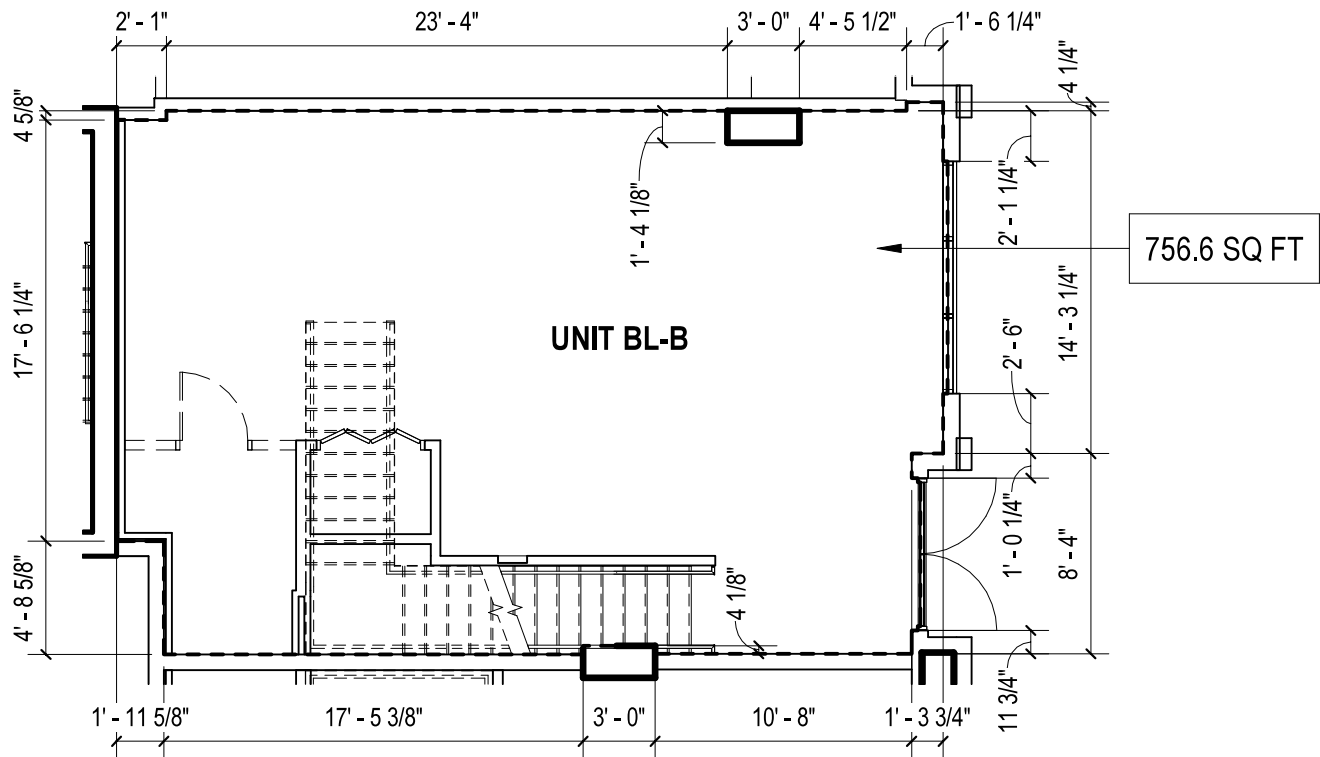


UNIT BL-B LEVEL 1

LIVE/WORK UNIT BL-B

LEVEL 1 AREA: 756.6 SQ FT

LEVEL 2P AREA: 772.4 SQ FT

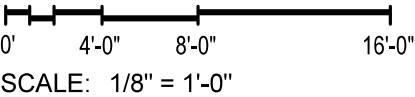

OWNER:

KAKA'AKO BLOCK C, LLC  
1100 ALAKEA STREET,  
HONOLULU, HI 96813



ARCHITECT OF RECORD

BENJAMIN WOO ARCHITECTS.  
600 KAPIOLANI BLVD. SUITE 402B  
HONOLULU, HAWAII 96813  
808.591.6616

KAHUINA

COOKE, AUAHI, CORAL &  
POHUKAINA ST  
KAKA'AKO, OAHU, HAWAII  
96813  
TMK: 21054001

NOTE:  
THE CONDOMINIUM MAP FOR THE CONDOMINIUM PROJECT, WHICH INCLUDES  
THIS SHEET, IS INTENDED ONLY TO SHOW THE LAYOUT, LOCATION, UNIT  
NUMBERS AND DIMENSIONS OF UNITS, AND OTHER INFORMATION REQUIRED  
BY SECTION 514B-33, HAWAII REVISED STATUTES, AS AMENDED, AND IS NOT  
INTENDED AND SHALL NOT BE DEEMED TO CONTAIN ANY REPRESENTATION  
OR WARRANTY WHATSOEVER

LIVE/WORK UNIT BL-B


Date:  
2025.08.28

Sheet Number:


CPR3 - B02

LEGEND

[---] RU (LW): LIVE-WORK UNIT

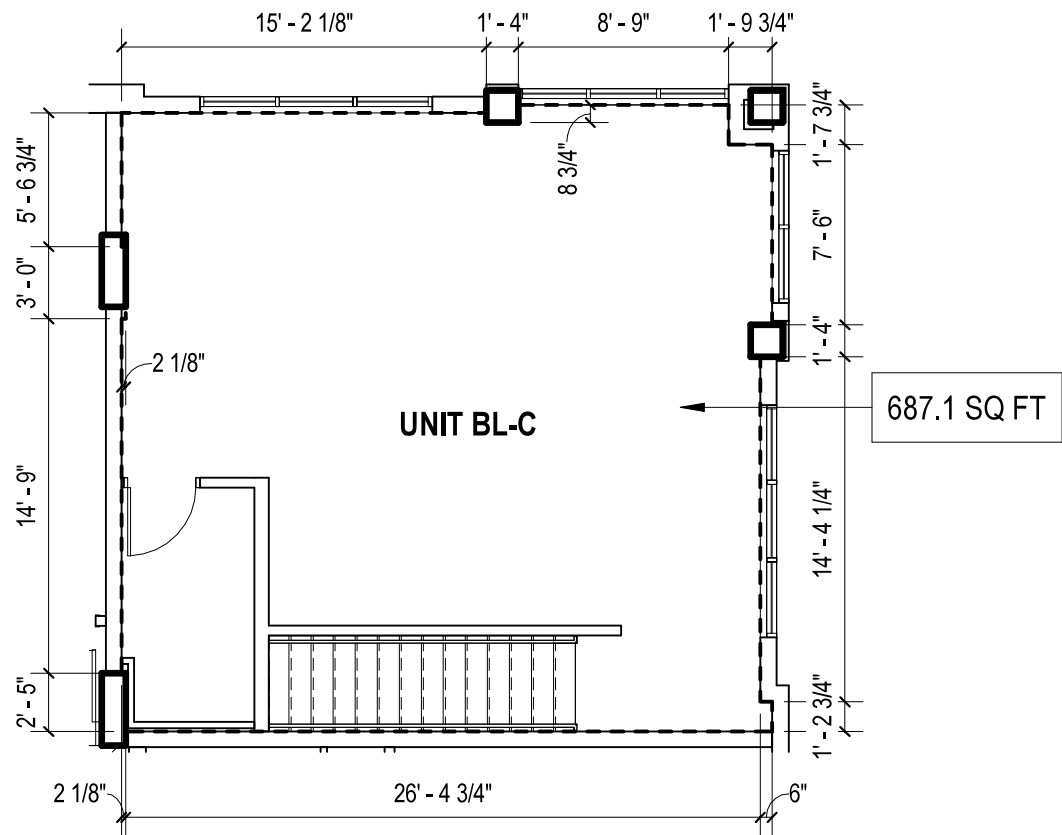

UNIT BL-C LEVEL 2P

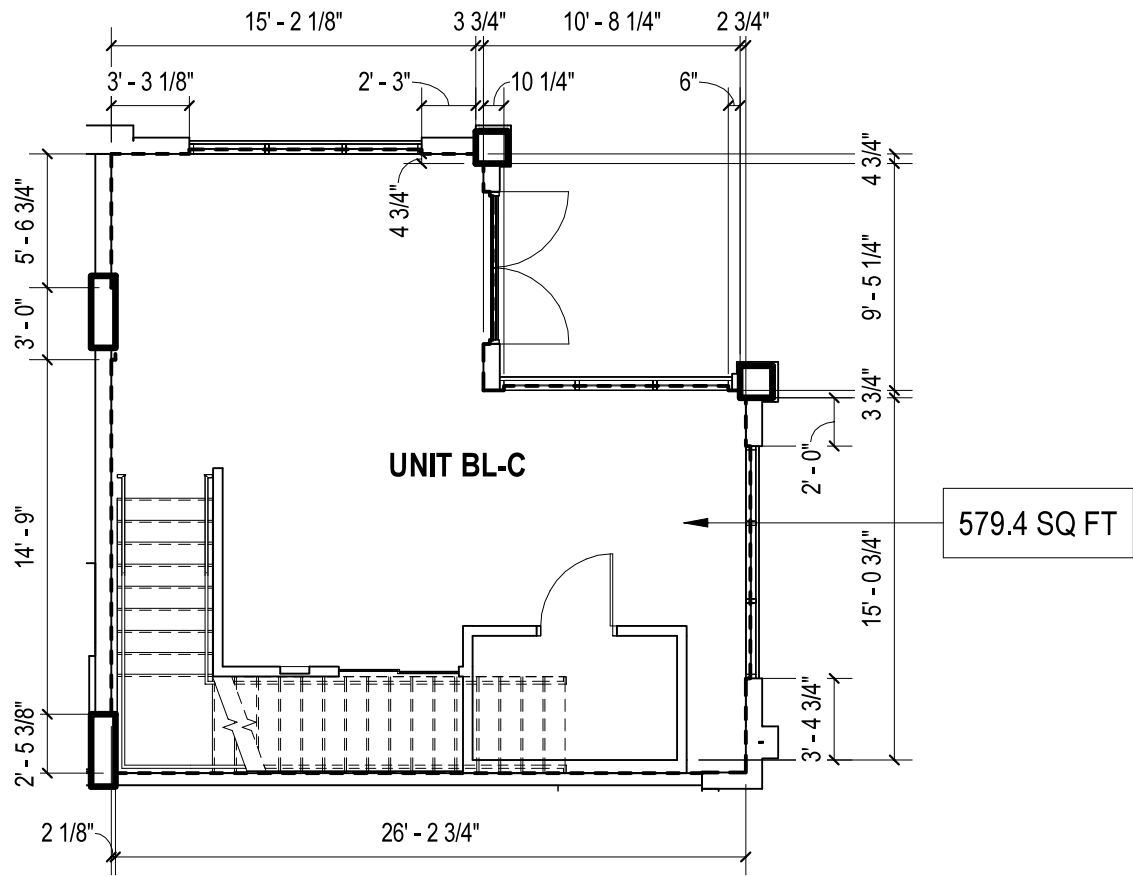

UNIT BL-C LEVEL 1

LIVE/WORK UNIT BL-C

LEVEL 1 AREA: 579.4 SQ FT

LEVEL 2P AREA: 687.1 SQ FT

0' 4'-0" 8'-0" 16'-0"

SCALE: 1/8" = 1'-0"



OWNER:

KAKA'AKO BLOCK C, LLC  
1100 ALAKEA STREET,  
HONOLULU, HI 96813



ARCHITECT OF RECORD

BENJAMIN WOO ARCHITECTS.  
600 KAPIOLANI BLVD. SUITE 402B  
HONOLULU, HAWAII 96813  
808.591.6616

KAHUINA

COOKE, AUAHI, CORAL &  
POHUKAINA ST  
KAKA'AKO, OAHU, HAWAII  
96813  
TMK: 21054001

NOTE:  
THE CONDOMINIUM MAP FOR THE CONDOMINIUM PROJECT, WHICH INCLUDES  
THIS SHEET, IS INTENDED ONLY TO SHOW THE LAYOUT, LOCATION, UNIT  
NUMBERS AND DIMENSIONS OF UNITS, AND OTHER INFORMATION REQUIRED  
BY SECTION 514B-33, HAWAII REVISED STATUTES, AS AMENDED, AND IS NOT  
INTENDED AND SHALL NOT BE DEEMED TO CONTAIN ANY REPRESENTATION  
OR WARRANTY WHATSOEVER

LIVE/WORK UNIT BL-C


Date:  
2025.08.28

Sheet Number:


CPR3 - B03

LEGEND

[---] RU (LW): LIVE-WORK UNIT

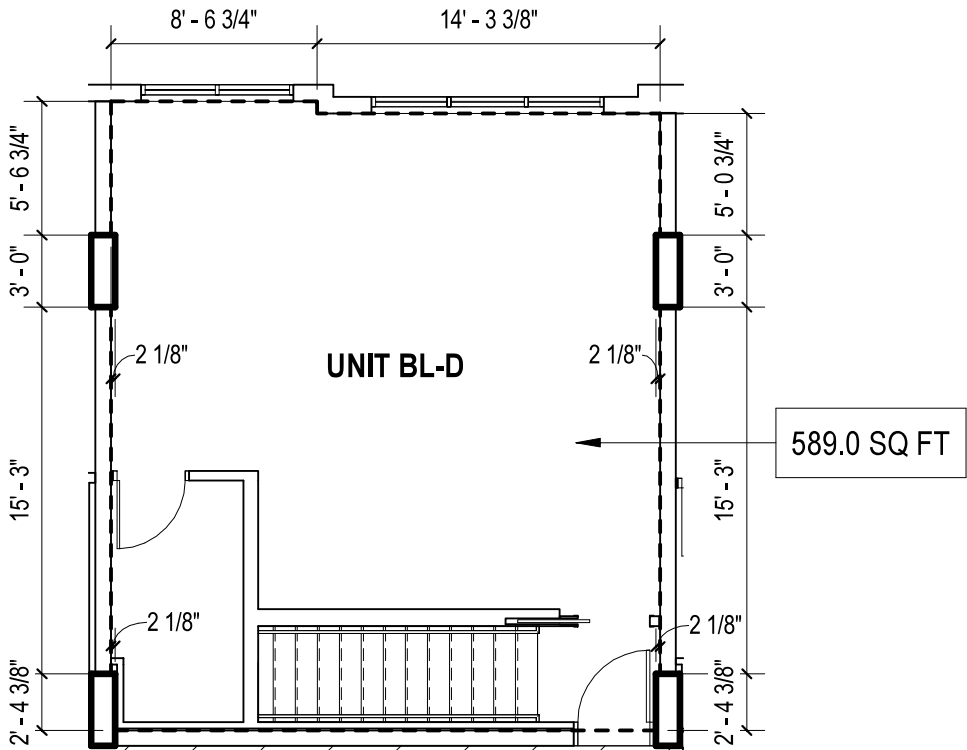


UNIT BL-D LEVEL 2P

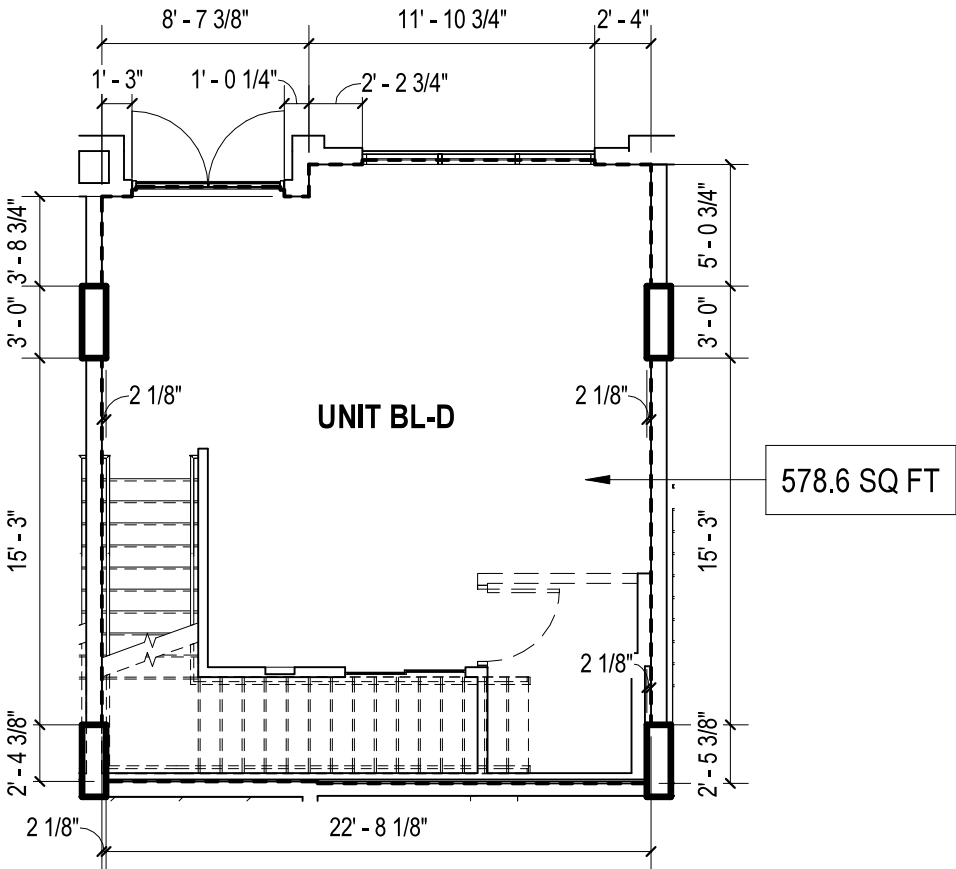

UNIT BL-D LEVEL 1

LIVE/WORK UNIT BL-D  
LEVEL 1 AREA: 578.6 SQ FT  
LEVEL 2P AREA: 589.0 SQ FT

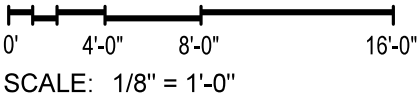

OWNER:  
KAKA'AKO BLOCK C, LLC  
1100 ALAKEA STREET,  
HONOLULU, HI 96813



ARCHITECT OF RECORD  
BENJAMIN WOO ARCHITECTS.  
600 KAPIOLANI BLVD. SUITE 402B  
HONOLULU, HAWAII 96813  
808.591.6616

KAHUINA

COOKE, AUAHI, CORAL &  
POHUKAINA ST  
KAKA'AKO, OAHU, HAWAII  
96813  
TMK: 21054001

NOTE:  
THE CONDOMINIUM MAP FOR THE CONDOMINIUM PROJECT, WHICH INCLUDES  
THIS SHEET, IS INTENDED ONLY TO SHOW THE LAYOUT, LOCATION, UNIT  
NUMBERS AND DIMENSIONS OF UNITS, AND OTHER INFORMATION REQUIRED  
BY SECTION 514B-33, HAWAII REVISED STATUTES, AS AMENDED, AND IS NOT  
INTENDED AND SHALL NOT BE DEEMED TO CONTAIN ANY REPRESENTATION  
OR WARRANTY WHATSOEVER

LIVE/WORK UNIT BL-D


Date:  
2025.08.28

Sheet Number:


CPR3 - B04

LEGEND

RU (LW): LIVE-WORK UNIT

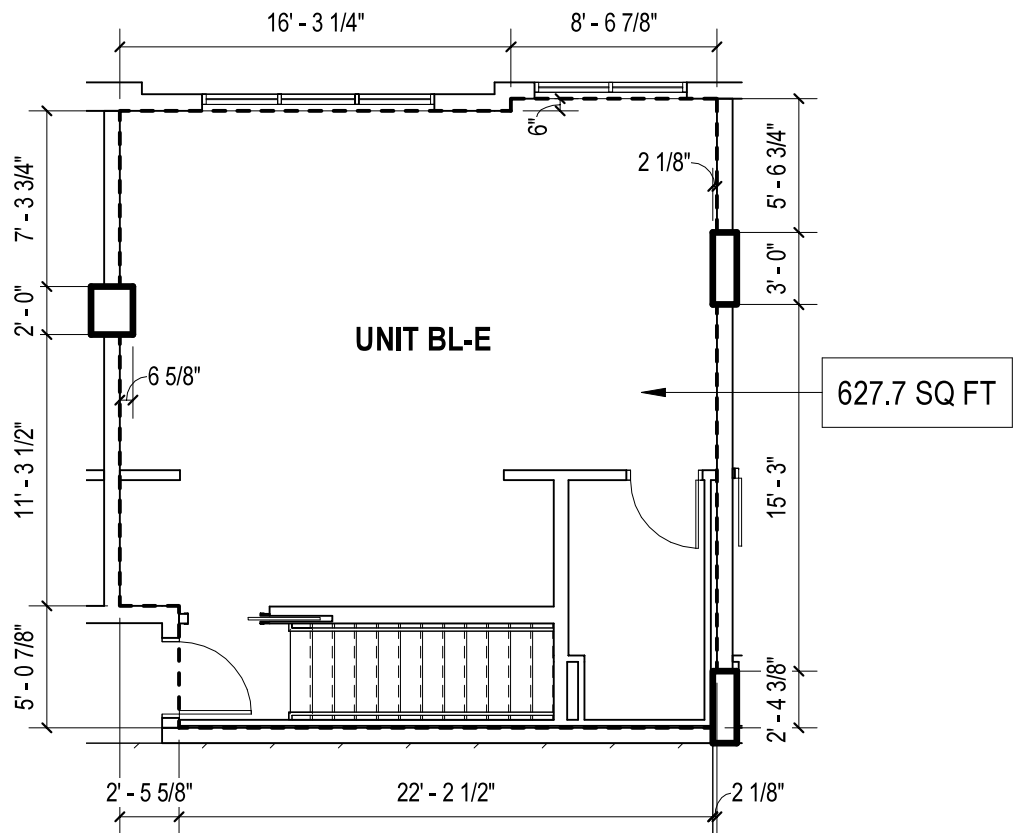

UNIT BL-E LEVEL 2P

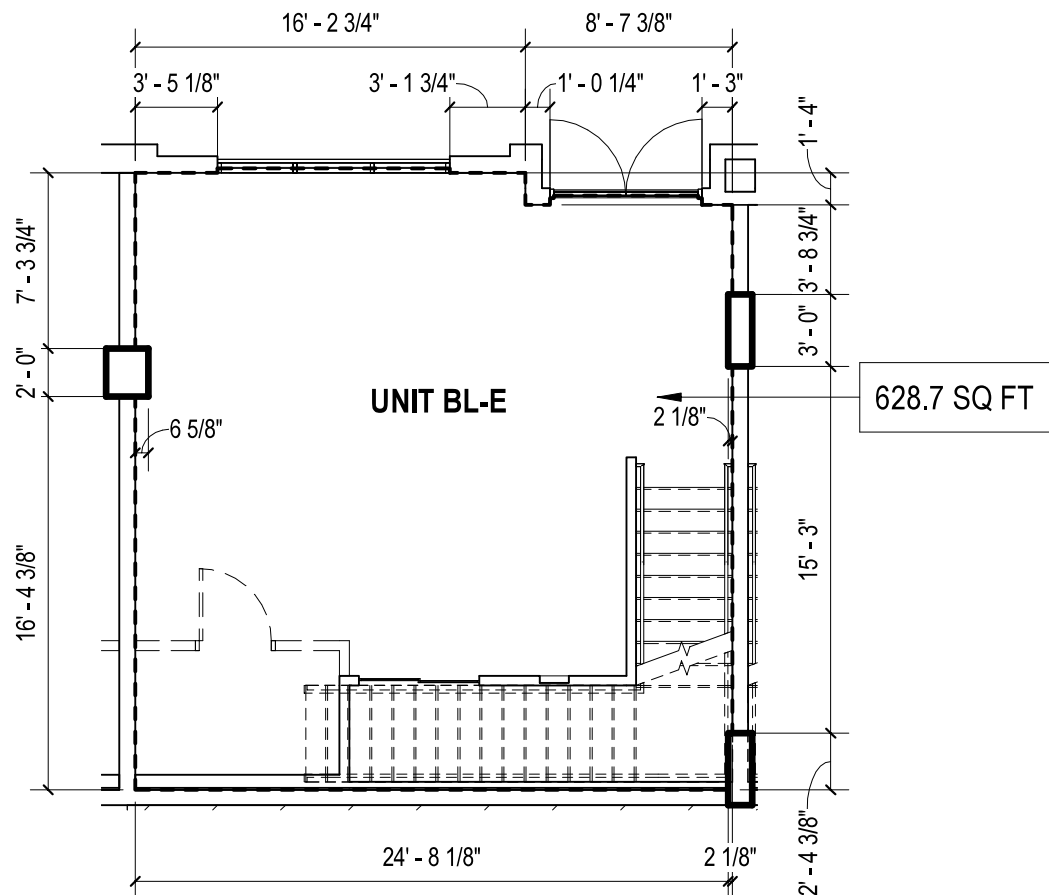


UNIT BL-E LEVEL 1

LIVE/WORK UNIT BL-E

LEVEL 1 AREA: 628.7 SQ FT

LEVEL 2P AREA: 627.7 SQ FT

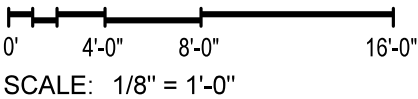

OWNER:

KAKA'AKO BLOCK C, LLC  
1100 ALAKEA STREET,  
HONOLULU, HI 96813



ARCHITECT OF RECORD

BENJAMIN WOO ARCHITECTS.  
600 KAPIOLANI BLVD. SUITE 402B  
HONOLULU, HAWAII 96813  
808.591.6616

KAHUINA

COOKE, AUAHI, CORAL &  
POHUKAINA ST  
KAKA'AKO, OAHU, HAWAII  
96813  
TMK: 21054001

NOTE:  
THE CONDOMINIUM MAP FOR THE CONDOMINIUM PROJECT, WHICH INCLUDES  
THIS SHEET, IS INTENDED ONLY TO SHOW THE LAYOUT, LOCATION, UNIT  
NUMBERS AND DIMENSIONS OF UNITS, AND OTHER INFORMATION REQUIRED  
BY SECTION 514B-33, HAWAII REVISED STATUTES, AS AMENDED, AND IS NOT  
INTENDED AND SHALL NOT BE DEEMED TO CONTAIN ANY REPRESENTATION  
OR WARRANTY WHATSOEVER

LIVE/WORK UNIT BL-E


Date:  
2025.08.28

Sheet Number:


CPR3 - B05

LEGEND

RU (LW): LIVE-WORK UNIT

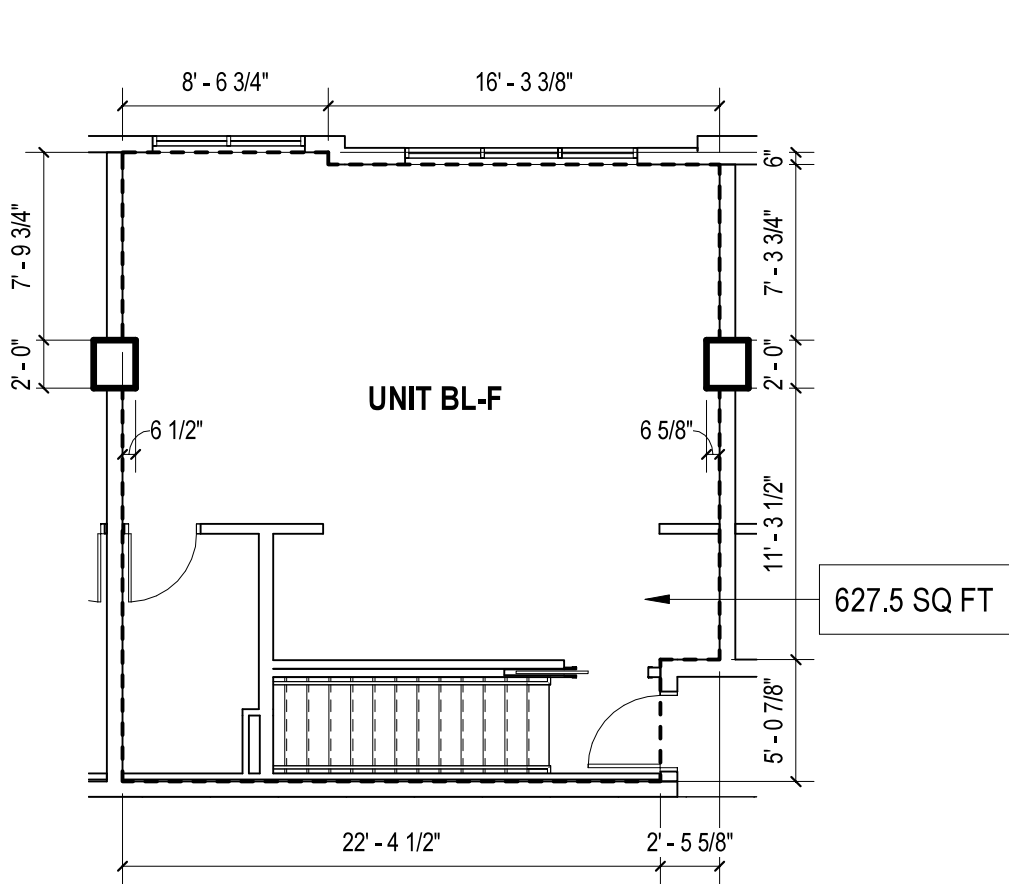

UNIT BL-F LEVEL 2P

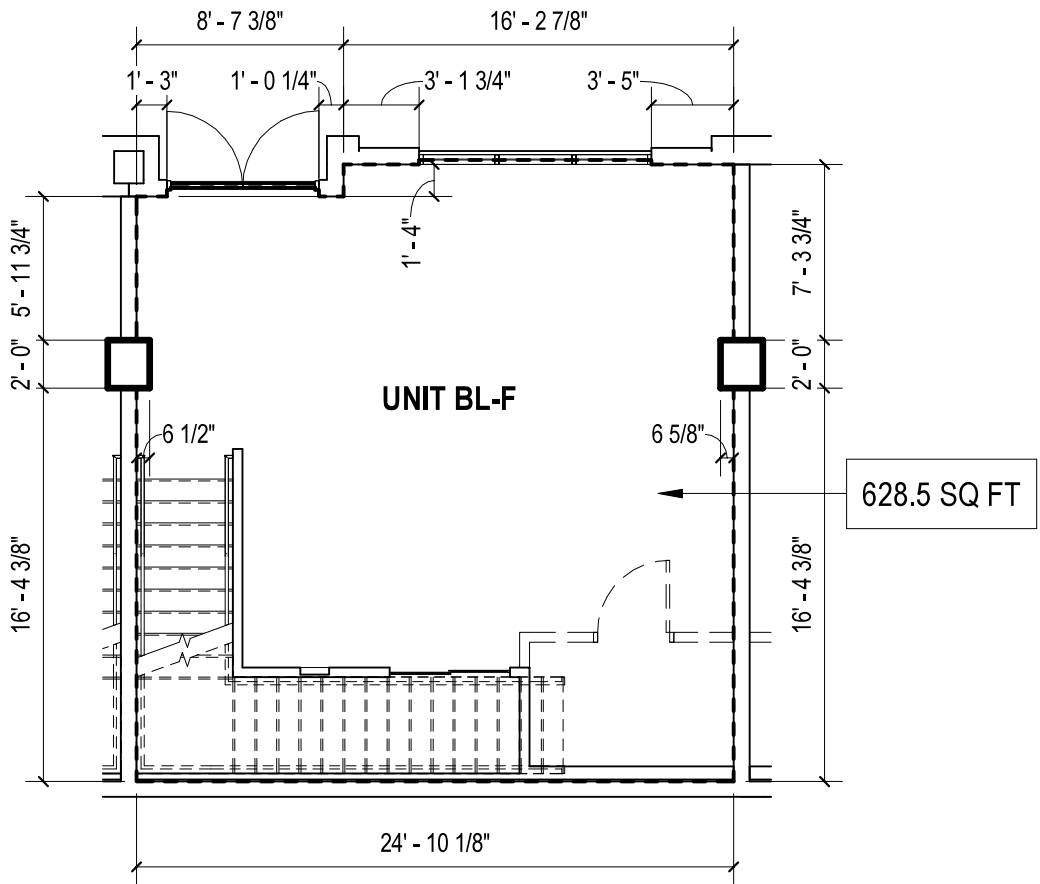


UNIT BL-F LEVEL 1

LIVE/WORK UNIT BL-F

LEVEL 1 AREA: 628.5 SQ FT

LEVEL 2P AREA: 627.5 SQ FT

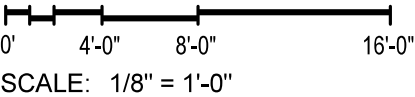

OWNER:

KAKA'AKO BLOCK C, LLC  
1100 ALAKEA STREET,  
HONOLULU, HI 96813



ARCHITECT OF RECORD

BENJAMIN WOO ARCHITECTS.  
600 KAPIOLANI BLVD. SUITE 402B  
HONOLULU, HAWAII 96813  
808.591.6616

KAHUINA

COOKE, AUAHI, CORAL &  
POHUKAINA ST  
KAKA'AKO, OAHU, HAWAII  
96813  
TMK: 21054001

NOTE:  
THE CONDOMINIUM MAP FOR THE CONDOMINIUM PROJECT, WHICH INCLUDES  
THIS SHEET, IS INTENDED ONLY TO SHOW THE LAYOUT, LOCATION, UNIT  
NUMBERS AND DIMENSIONS OF UNITS, AND OTHER INFORMATION REQUIRED  
BY SECTION 514B-33, HAWAII REVISED STATUTES, AS AMENDED, AND IS NOT  
INTENDED AND SHALL NOT BE DEEMED TO CONTAIN ANY REPRESENTATION  
OR WARRANTY WHATSOEVER

LIVE/WORK UNIT BL-F


Date:  
2025.08.28

Sheet Number:


CPR3 - B06

LEGEND

RU (LW): LIVE-WORK UNIT

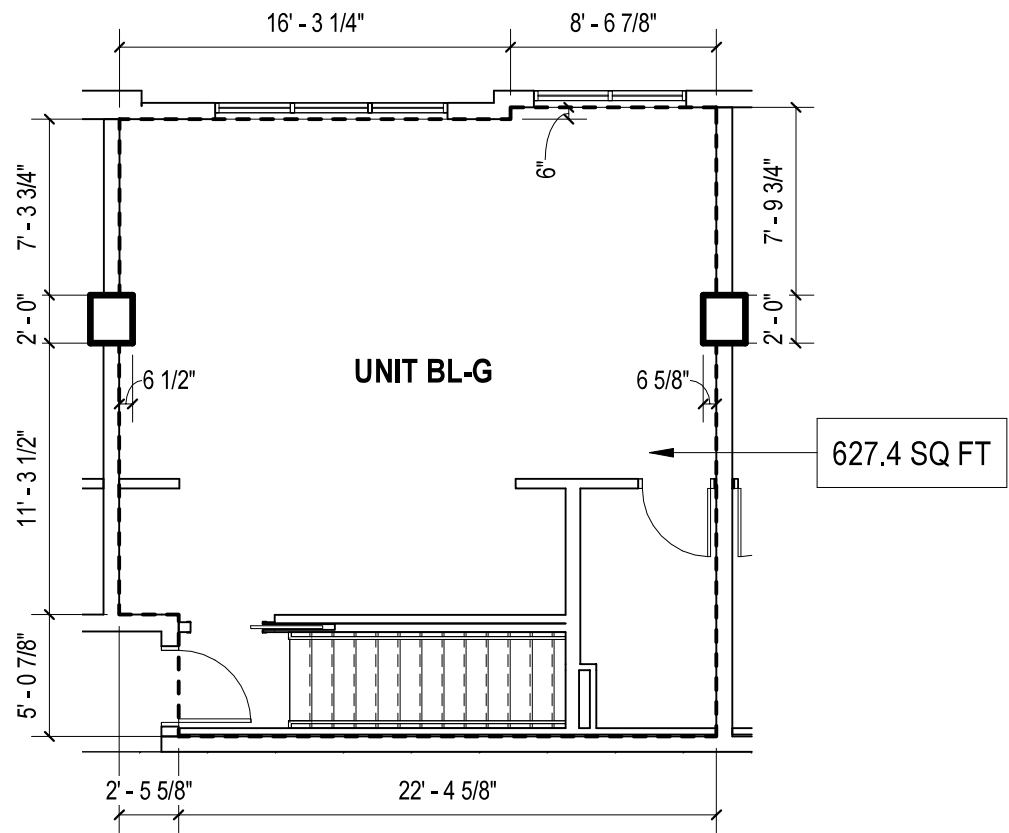

UNIT BL-G LEVEL 2P

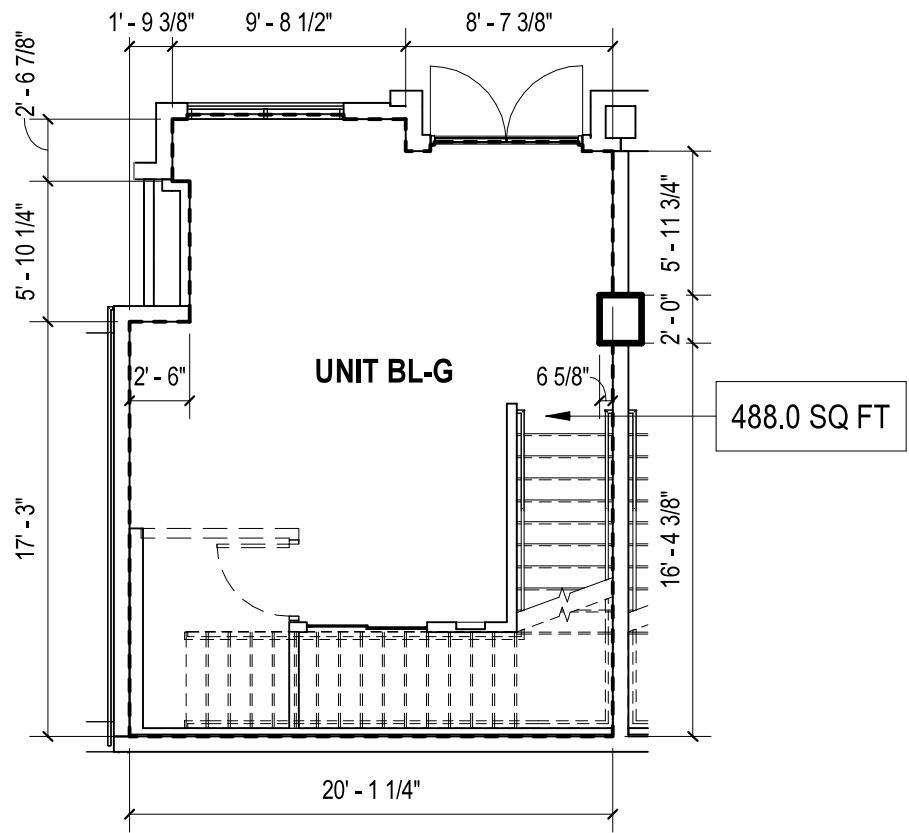


UNIT BL-G LEVEL 1

LIVE/WORK UNIT BL-G

LEVEL 1 AREA: 488.0 SQ FT

LEVEL 2P AREA: 627.4 SQ FT

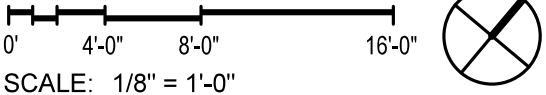

OWNER:

KAKA'AKO BLOCK C, LLC  
1100 ALAKEA STREET,  
HONOLULU, HI 96813



ARCHITECT OF RECORD

BENJAMIN WOO ARCHITECTS.  
600 KAPIOLANI BLVD. SUITE 402B  
HONOLULU, HAWAII 96813  
808.591.6616

KAHUINA

COOKE, AUAHI, CORAL &  
POHUKAINA ST  
KAKA'AKO, OAHU, HAWAII  
96813  
TMK: 21054001

NOTE:  
THE CONDOMINIUM MAP FOR THE CONDOMINIUM PROJECT, WHICH INCLUDES  
THIS SHEET, IS INTENDED ONLY TO SHOW THE LAYOUT, LOCATION, UNIT  
NUMBERS AND DIMENSIONS OF UNITS, AND OTHER INFORMATION REQUIRED  
BY SECTION 514B-33, HAWAII REVISED STATUTES, AS AMENDED, AND IS NOT  
INTENDED AND SHALL NOT BE DEEMED TO CONTAIN ANY REPRESENTATION  
OR WARRANTY WHATSOEVER

LIVE/WORK UNIT BL-G

Date:  
2025.08.28


Sheet Number:

CPR3 - B07




LEGEND

RU (LW): LIVE-WORK UNIT

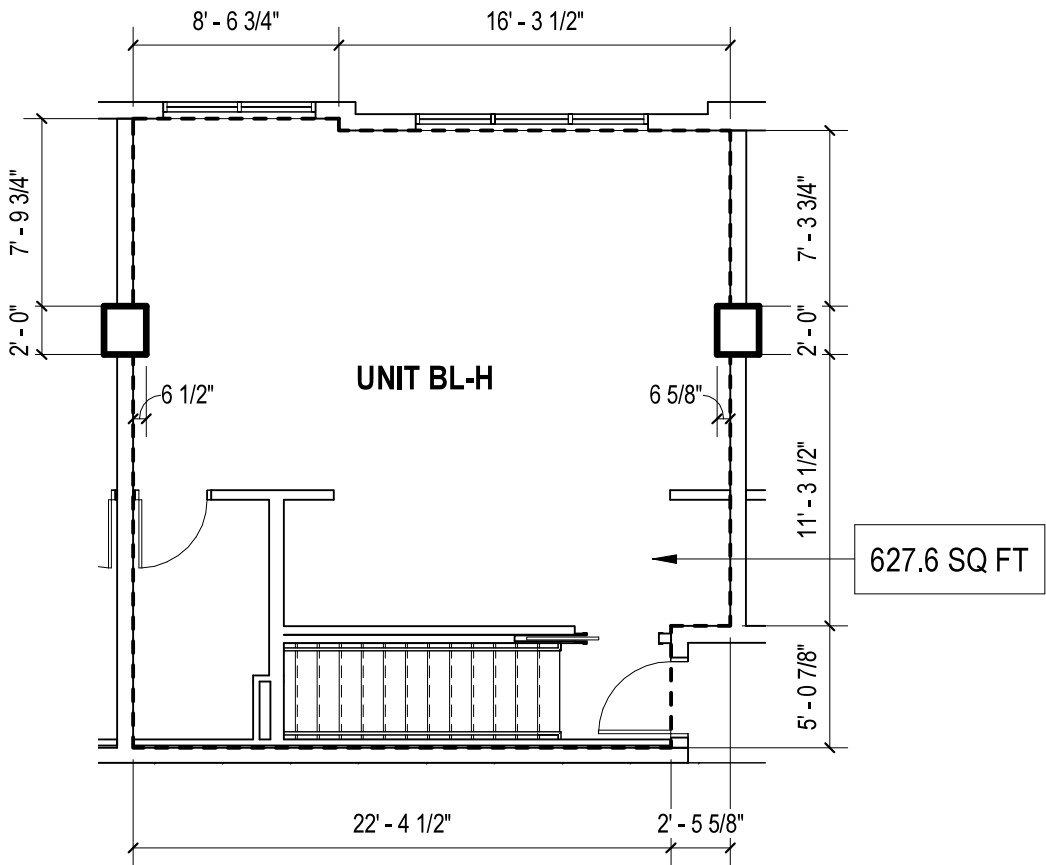

UNIT BL-H LEVEL 2P

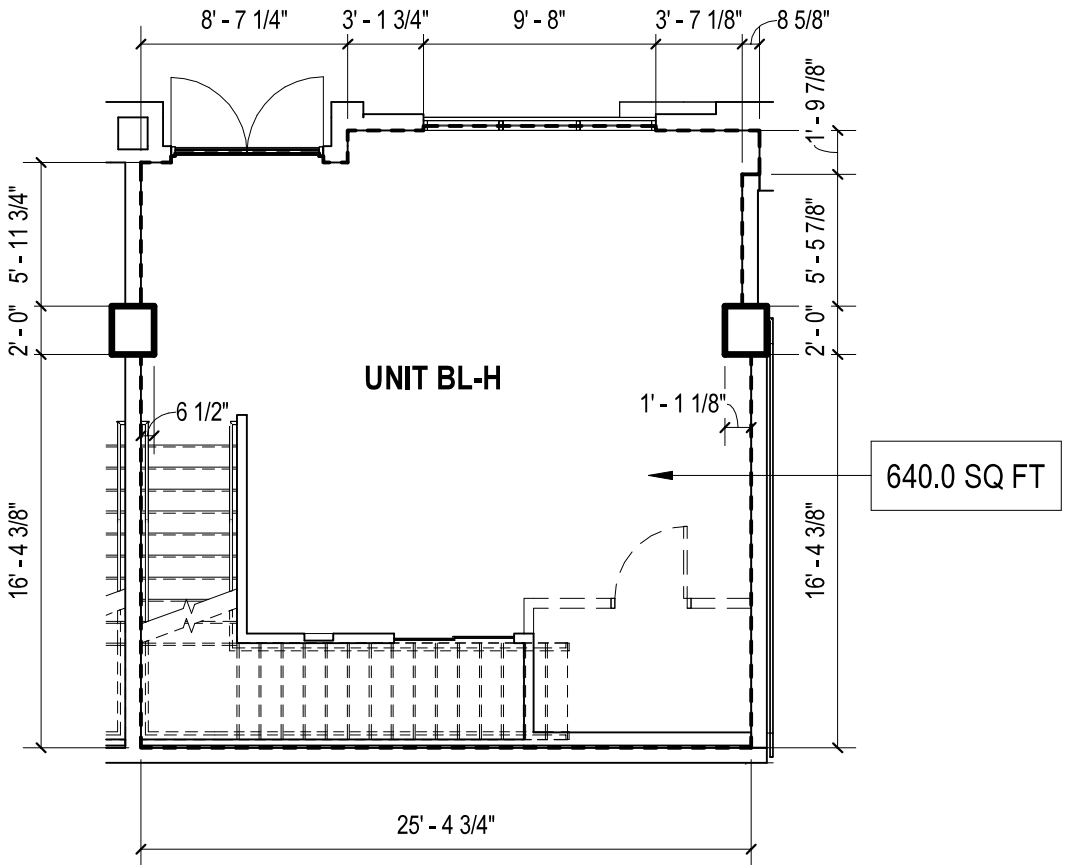


UNIT BL-H LEVEL 1

LIVE/WORK UNIT BL-H

LEVEL 1 AREA: 640.0 SQ FT

LEVEL 2P AREA: 627.6 SQ FT

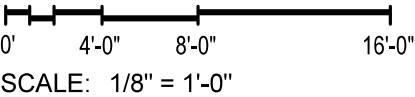

OWNER:

KAKA'AKO BLOCK C, LLC  
1100 ALAKEA STREET,  
HONOLULU, HI 96813



ARCHITECT OF RECORD

BENJAMIN WOO ARCHITECTS.  
600 KAPIOLANI BLVD. SUITE 402B  
HONOLULU, HAWAII 96813  
808.591.6616

KAHUINA

COOKE, AUAHI, CORAL &  
POHUKAINA ST  
KAKA'AKO, OAHU, HAWAII  
96813  
TMK: 21054001

NOTE:  
THE CONDOMINIUM MAP FOR THE CONDOMINIUM PROJECT, WHICH INCLUDES  
THIS SHEET, IS INTENDED ONLY TO SHOW THE LAYOUT, LOCATION, UNIT  
NUMBERS AND DIMENSIONS OF UNITS, AND OTHER INFORMATION REQUIRED  
BY SECTION 514B-33, HAWAII REVISED STATUTES, AS AMENDED, AND IS NOT  
INTENDED AND SHALL NOT BE DEEMED TO CONTAIN ANY REPRESENTATION  
OR WARRANTY WHATSOEVER

LIVE/WORK UNIT BL-H


Date:  
2025.08.28

Sheet Number:


CPR3 - B08

LEGEND

RU (LW): LIVE-WORK UNIT

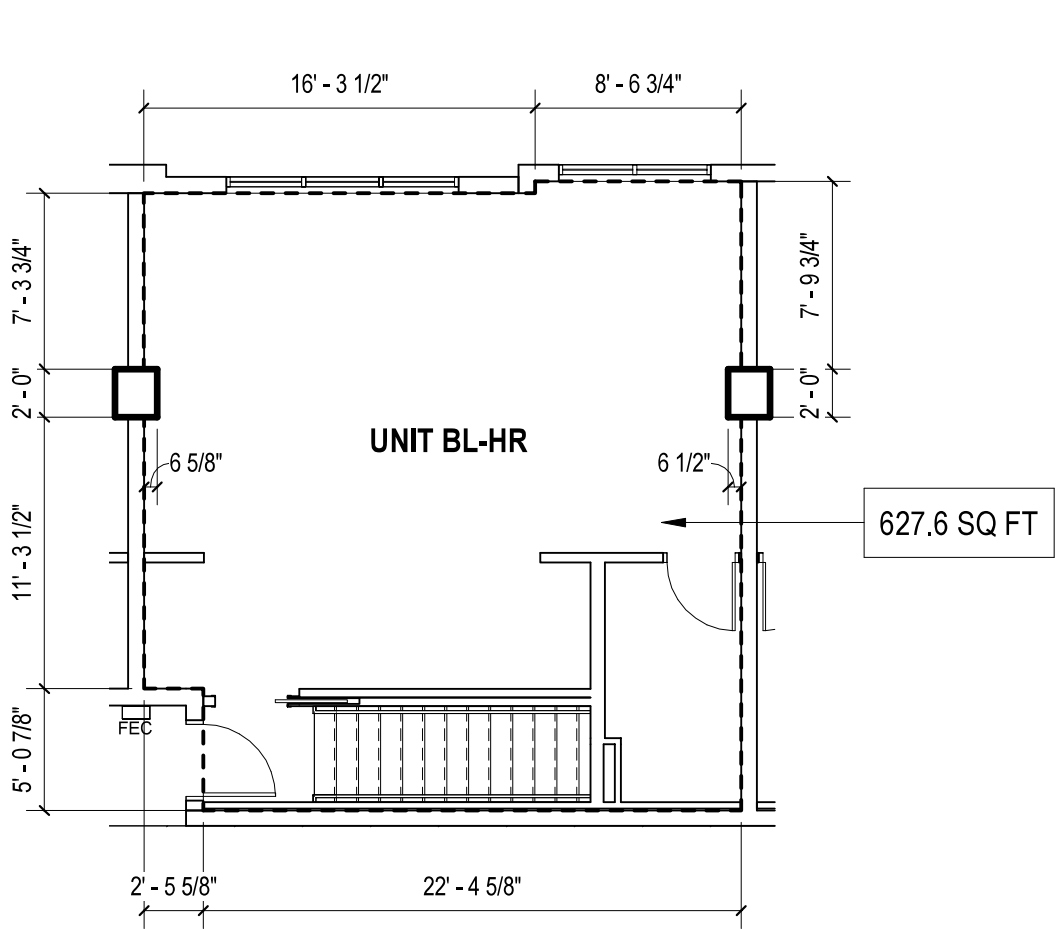

UNIT BL-HR LEVEL 2P

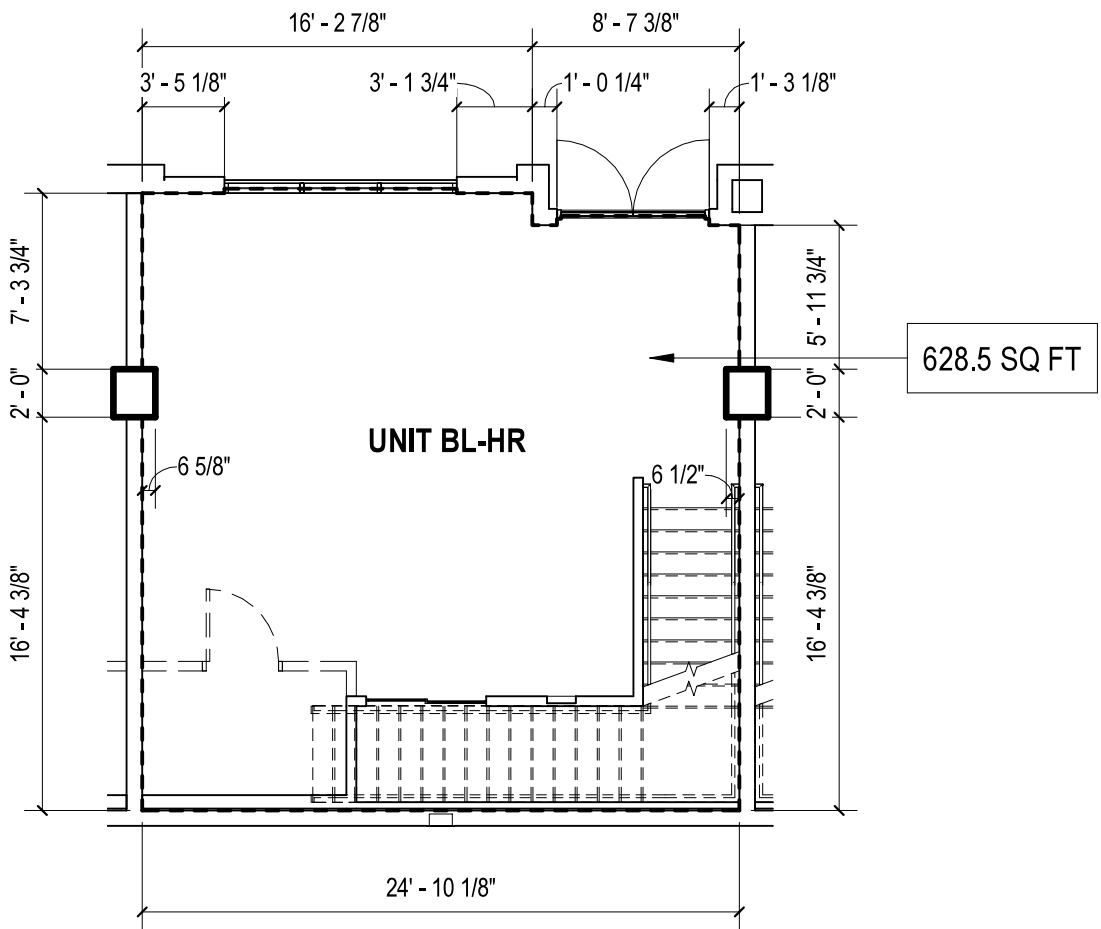


UNIT BL-HR LEVEL 1

LIVE/WORK UNIT BL-HR

LEVEL 1 AREA: 628.5 SQ FT

LEVEL 2P AREA: 627.6 SQ FT

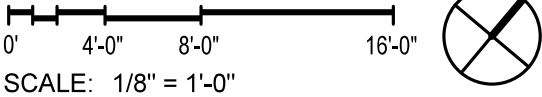

OWNER:

KAKA'AKO BLOCK C, LLC  
1100 ALAKEA STREET,  
HONOLULU, HI 96813



ARCHITECT OF RECORD

BENJAMIN WOO ARCHITECTS.  
600 KAPIOLANI BLVD. SUITE 402B  
HONOLULU, HAWAII 96813  
808.591.6616

KAHUINA

COOKE, AUAHI, CORAL &  
POHUKAINA ST  
KAKA'AKO, OAHU, HAWAII  
96813  
TMK: 21054001

NOTE:  
THE CONDOMINIUM MAP FOR THE CONDOMINIUM PROJECT, WHICH INCLUDES  
THIS SHEET, IS INTENDED ONLY TO SHOW THE LAYOUT, LOCATION, UNIT  
NUMBERS AND DIMENSIONS OF UNITS, AND OTHER INFORMATION REQUIRED  
BY SECTION 514B-33, HAWAII REVISED STATUTES, AS AMENDED, AND IS NOT  
INTENDED AND SHALL NOT BE DEEMED TO CONTAIN ANY REPRESENTATION  
OR WARRANTY WHATSOEVER

LIVE/WORK UNIT BL-HR

Date:  
2025.08.28


Sheet Number:

CPR3 - B09




LEGEND

RU (LW): LIVE-WORK UNIT

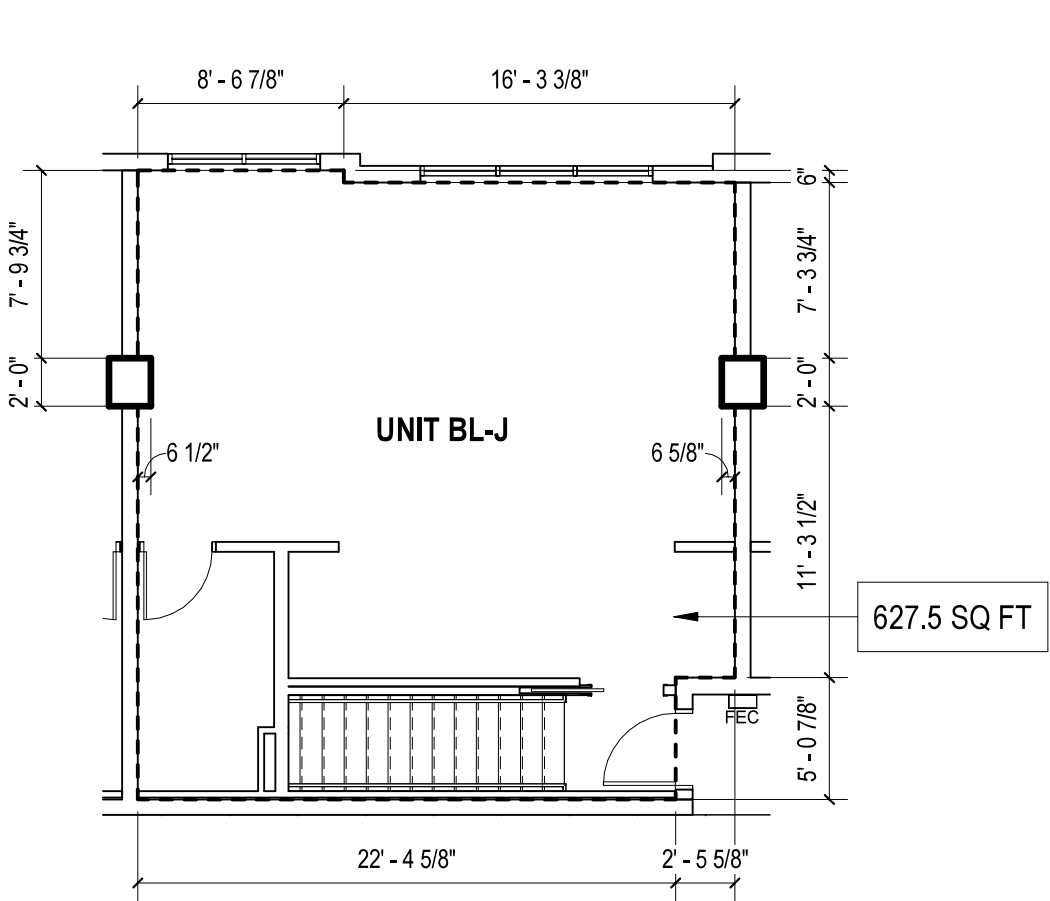

UNIT BL-J LEVEL 2P

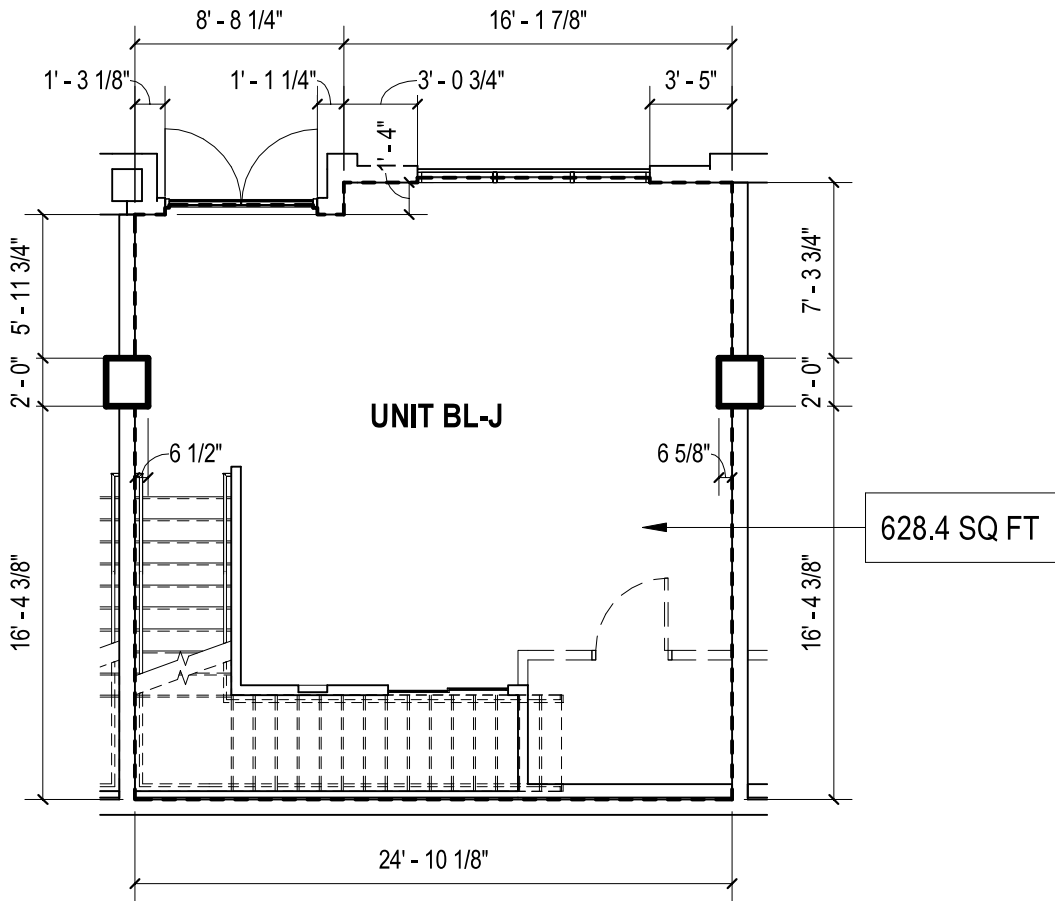


UNIT BL-J LEVEL 1

LIVE/WORK UNIT BL-J

LEVEL 1 AREA: 628.4 SQ FT

LEVEL 2P AREA: 627.5 SQ FT

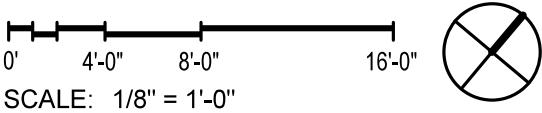

OWNER:  
KAKA'AKO BLOCK C, LLC  
1100 ALAKEA STREET,  
HONOLULU, HI 96813



ARCHITECT OF RECORD  
BENJAMIN WOO ARCHITECTS.  
600 KAPIOLANI BLVD. SUITE 402B  
HONOLULU, HAWAII 96813  
808.591.6616

KAHUINA

COOKE, AUAHI, CORAL &  
POHUKAINA ST  
KAKA'AKO, OAHU, HAWAII  
96813  
TMK: 21054001

NOTE:  
THE CONDOMINIUM MAP FOR THE CONDOMINIUM PROJECT, WHICH INCLUDES  
THIS SHEET, IS INTENDED ONLY TO SHOW THE LAYOUT, LOCATION, UNIT  
NUMBERS AND DIMENSIONS OF UNITS, AND OTHER INFORMATION REQUIRED  
BY SECTION 514B-33, HAWAII REVISED STATUTES, AS AMENDED, AND IS NOT  
INTENDED AND SHALL NOT BE DEEMED TO CONTAIN ANY REPRESENTATION  
OR WARRANTY WHATSOEVER

LIVE/WORK UNIT BL-J


Date:  
2025.08.28

Sheet Number:


CPR3 - B10

LEGEND

RU (LW): LIVE-WORK UNIT

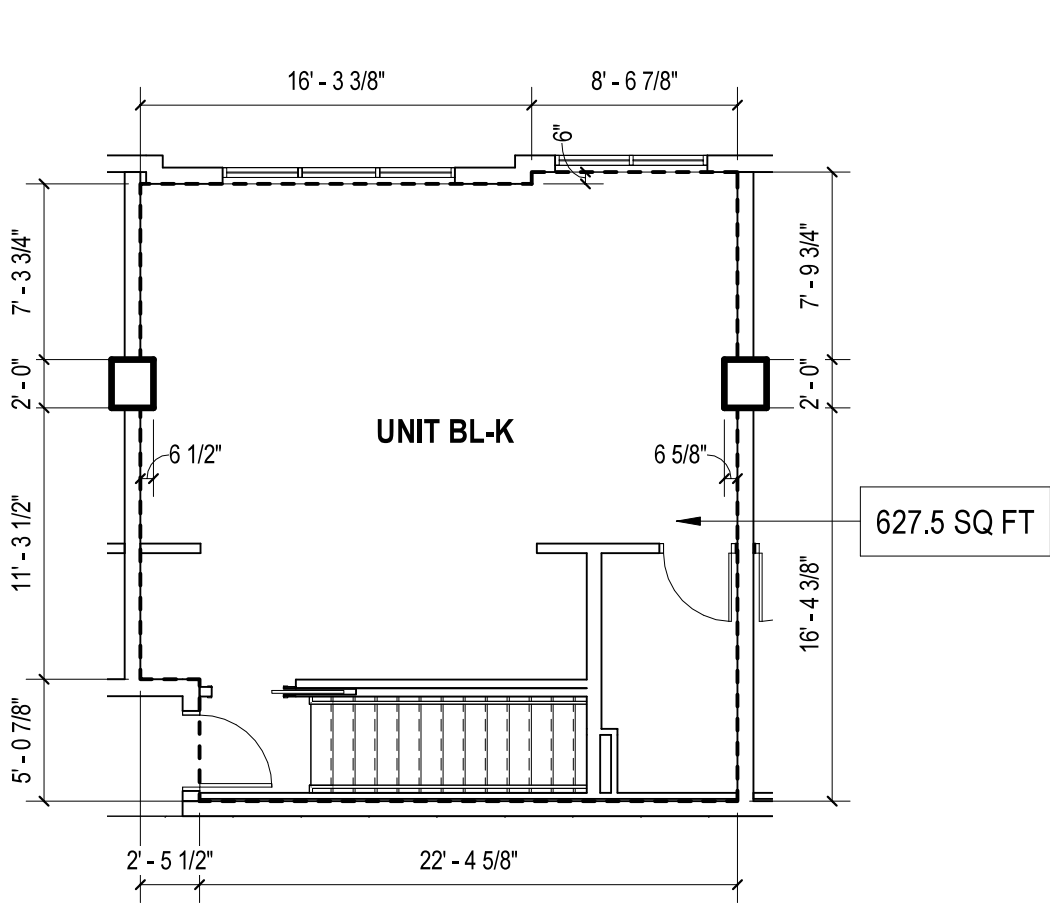

UNIT BL-K LEVEL 2P

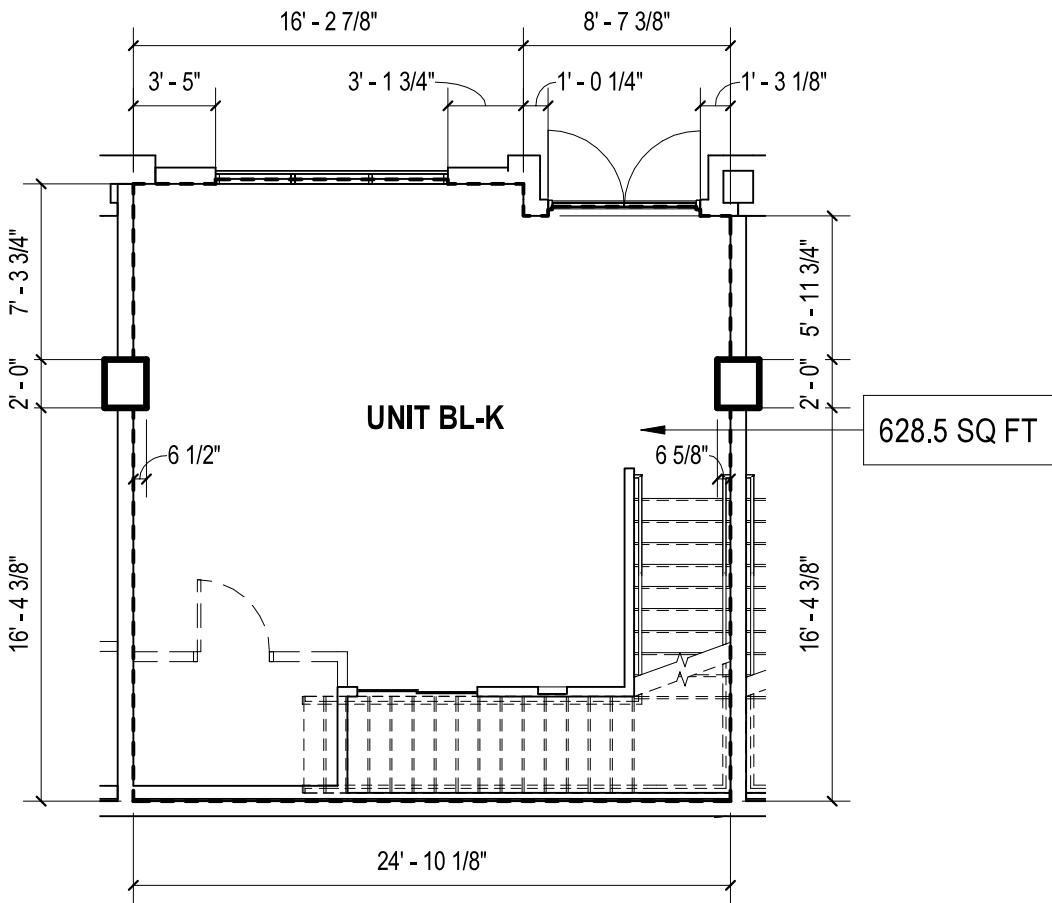


UNIT BL-K LEVEL 1

LIVE/WORK UNIT BL-K

LEVEL 1 AREA: 628.5 SQ FT

LEVEL 2P AREA: 627.5 SQ FT

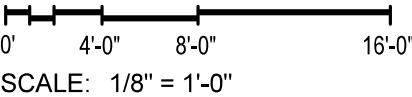

OWNER:

KAKA'AKO BLOCK C, LLC  
1100 ALAKEA STREET,  
HONOLULU, HI 96813



ARCHITECT OF RECORD

BENJAMIN WOO ARCHITECTS.  
600 KAPIOLANI BLVD. SUITE 402B  
HONOLULU, HAWAII 96813  
808.591.6616

KAHUINA

COOKE, AUAHI, CORAL &  
POHUKAINA ST  
KAKA'AKO, OAHU, HAWAII  
96813  
TMK: 21054001

NOTE:  
THIS SHEET, IS INTENDED ONLY TO SHOW THE LAYOUT, LOCATION, UNIT  
NUMBERS AND DIMENSIONS OF UNITS, AND OTHER INFORMATION REQUIRED  
BY SECTION 514B-33, HAWAII REVISED STATUTES, AS AMENDED, AND IS NOT  
INTENDED AND SHALL NOT BE DEEMED TO CONTAIN ANY REPRESENTATION  
OR WARRANTY WHATSOEVER

LIVE/WORK UNIT BL-K


Date:  
2025.08.28

Sheet Number:


CPR3 - B11

LEGEND

RU (LW): LIVE-WORK UNIT

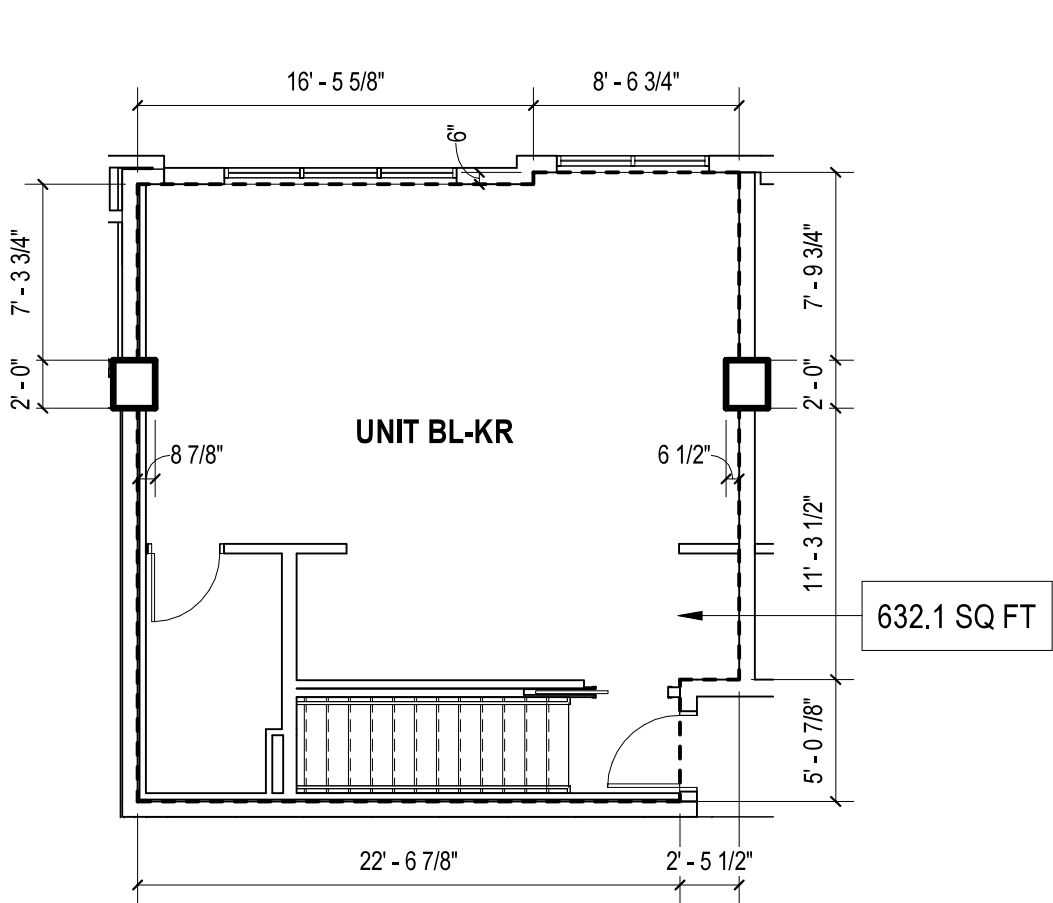

UNIT BL-KR LEVEL 2P

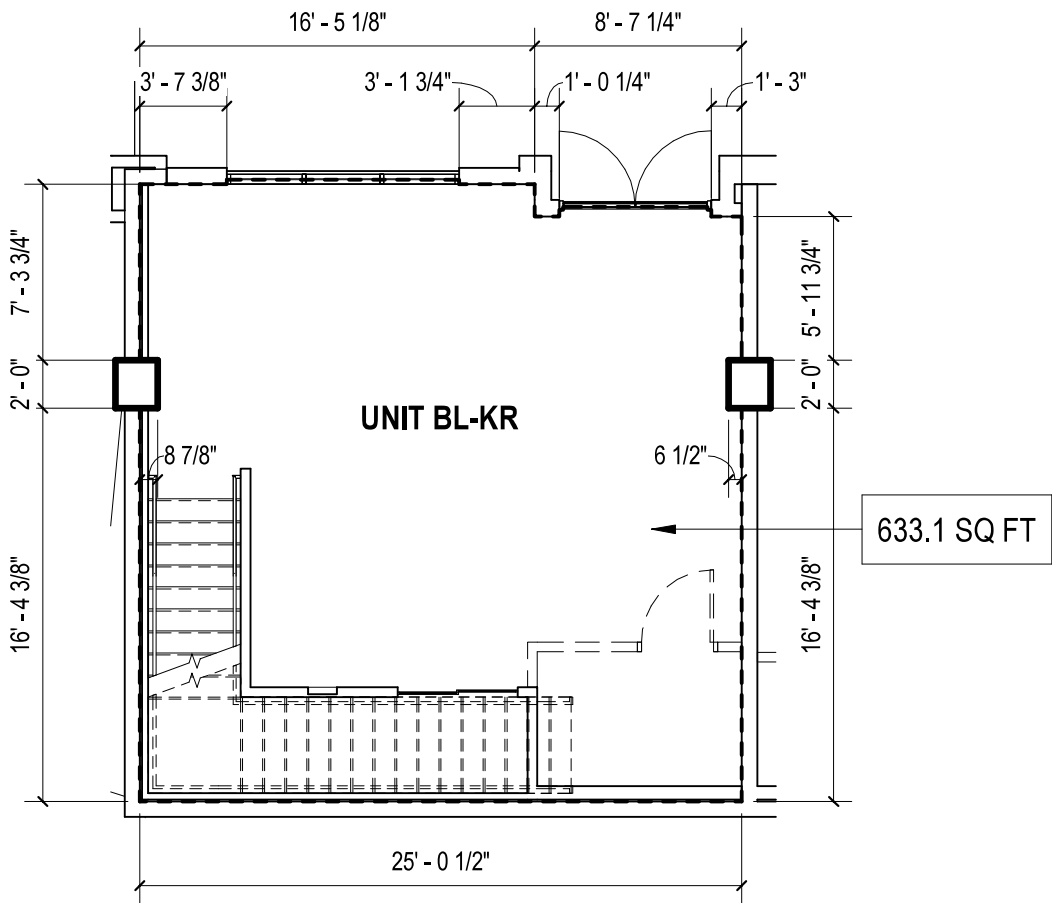


UNIT BL-KR LEVEL 1

LIVE/WORK UNIT BL-KR

LEVEL 1 AREA: 633.1 SQ FT

LEVEL 2P AREA: 632.1 SQ FT

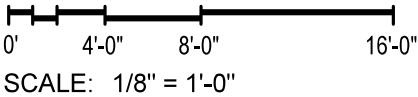

OWNER:

KAKA'AKO BLOCK C, LLC  
1100 ALAKEA STREET,  
HONOLULU, HI 96813



ARCHITECT OF RECORD

BENJAMIN WOO ARCHITECTS.  
600 KAPIOLANI BLVD. SUITE 402B  
HONOLULU, HAWAII 96813  
808.591.6616

KAHUINA

COOKE, AUAAI, CORAL &  
POHUKAINA ST  
KAKA'AKO, OAHU, HAWAII  
96813  
TMK: 21054001

NOTE:  
THE CONDOMINIUM MAP FOR THE CONDOMINIUM PROJECT, WHICH INCLUDES  
THIS SHEET, IS INTENDED ONLY TO SHOW THE LAYOUT, LOCATION, UNIT  
NUMBERS AND DIMENSIONS OF UNITS, AND OTHER INFORMATION REQUIRED  
BY SECTION 514B-33, HAWAII REVISED STATUTES, AS AMENDED, AND IS NOT  
INTENDED AND SHALL NOT BE DEEMED TO CONTAIN ANY REPRESENTATION  
OR WARRANTY WHATSOEVER


LIVE/WORK UNIT BL-KR

Date:  
2025.08.28

Sheet Number:


CPR3 - B12

LEGEND  
[---] RU (RTL): RENTAL UNIT 1

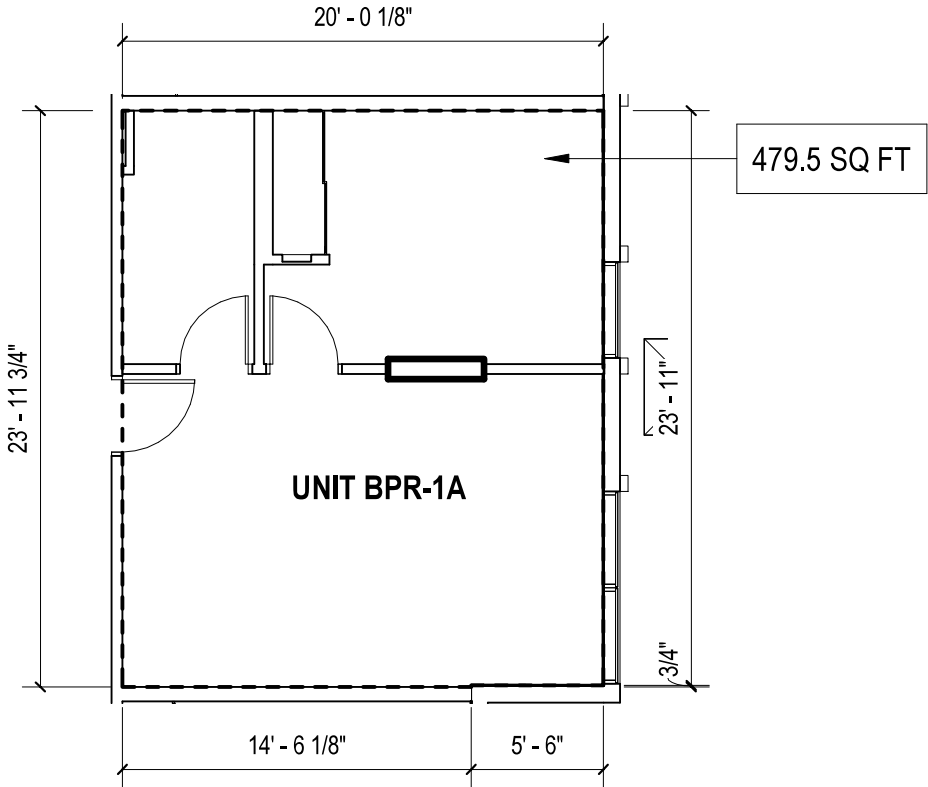

RENTAL UNIT BPR-1A

LIVING AREA: 479.5 SQ FT

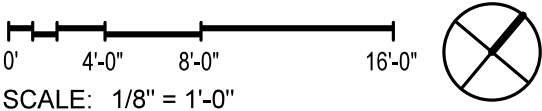

OWNER:  
KAKA'AKO BLOCK C, LLC  
1100 ALAKEA STREET,  
HONOLULU, HI 96813

ARCHITECT OF RECORD  
BENJAMIN WOO ARCHITECTS.  
600 KAPIOLANI BLVD. SUITE 402B  
HONOLULU, HAWAII 96813  
808.591.6616

KAHUINA  
COOKE, AUAHI, CORAL &  
POHUKAINA ST  
KAKA'AKO, OAHU, HAWAII  
96813  
TMK: 21054001

NOTE:  
THE CONDOMINIUM MAP FOR THE CONDOMINIUM PROJECT, WHICH INCLUDES  
THIS SHEET, IS INTENDED ONLY TO SHOW THE LAYOUT, LOCATION, UNIT  
NUMBERS AND DIMENSIONS OF UNITS, AND OTHER INFORMATION REQUIRED  
BY SECTION 514B-33, HAWAII REVISED STATUTES, AS AMENDED, AND IS NOT  
INTENDED AND SHALL NOT BE DEEMED TO CONTAIN ANY REPRESENTATION  
OR WARRANTY WHATSOEVER


RENTAL UNIT BPR-1A

Date:  
2025.08.28

Sheet Number:  
CPR3 - B13


LEGEND

[---] RU (RTL): RENTAL UNIT 1

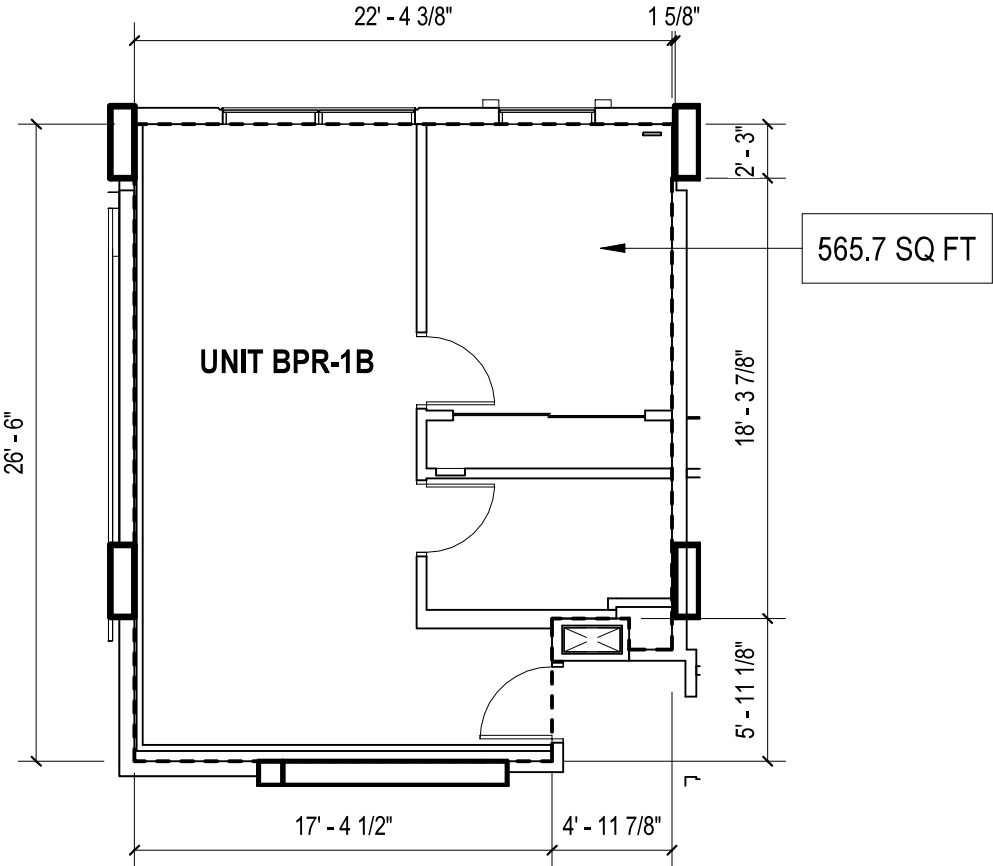

RENTAL UNIT BPR-1B

LIVING AREA: 565.7 SQ FT

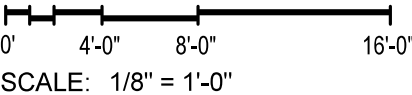

OWNER:  
KAKA'AKO BLOCK C, LLC  
1100 ALAKEA STREET,  
HONOLULU, HI 96813



ARCHITECT OF RECORD  
BENJAMIN WOO ARCHITECTS.  
600 KAPIOLANI BLVD. SUITE 402B  
HONOLULU, HAWAII 96813  
808.591.6616

KAHUINA

COOKE, AUAHI, CORAL &  
POHUKAINA ST  
KAKA'AKO, OAHU, HAWAII  
96813  
TMK: 21054001

NOTE:  
THE CONDOMINIUM MAP FOR THE CONDOMINIUM PROJECT, WHICH INCLUDES  
THIS SHEET, IS INTENDED ONLY TO SHOW THE LAYOUT, LOCATION, UNIT  
NUMBERS AND DIMENSIONS OF UNITS, AND OTHER INFORMATION REQUIRED  
BY SECTION 514B-33, HAWAII REVISED STATUTES, AS AMENDED, AND IS NOT  
INTENDED AND SHALL NOT BE DEEMED TO CONTAIN ANY REPRESENTATION  
OR WARRANTY WHATSOEVER

RENTAL UNIT BPR-1B


Date:  
2025.08.28

Sheet Number:

CPR3 - B14


LEGEND

[---] RU (RTL): RENTAL UNIT 1

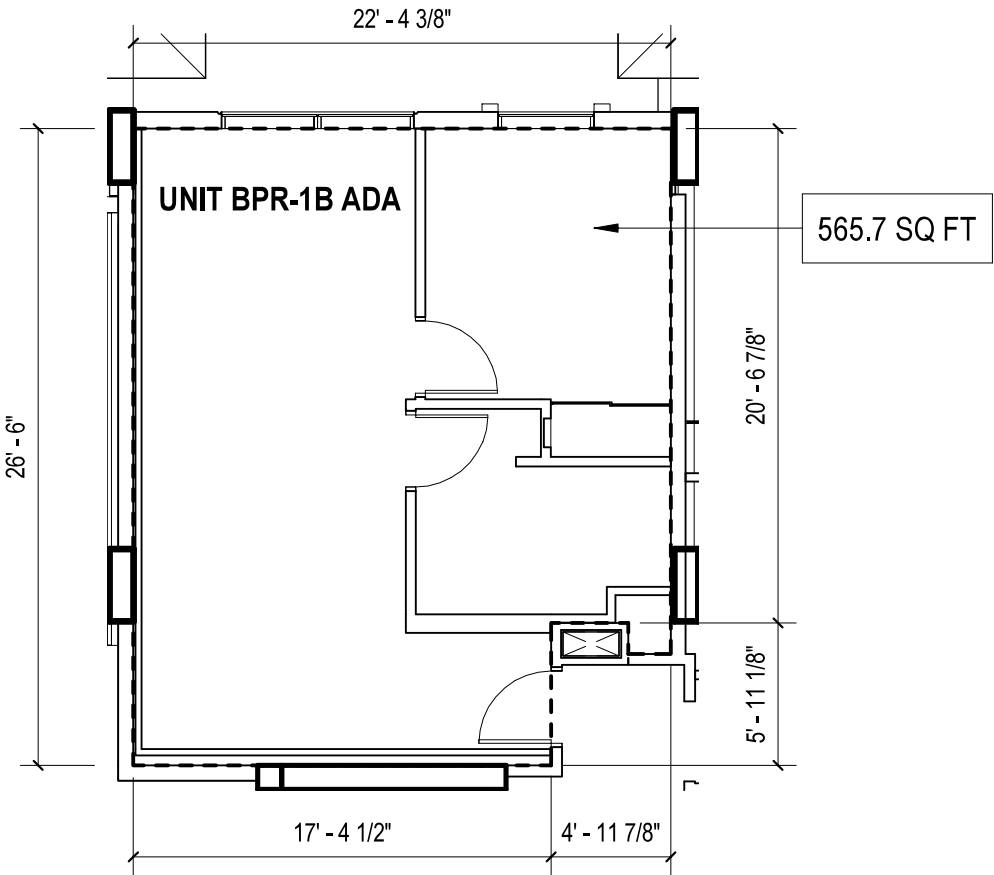

RENTAL UNIT BPR-1B ADA

LIVING AREA: 565.7 SQ FT

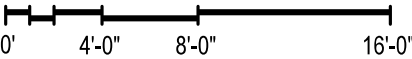

SCALE: 1/8" = 1'-0"



OWNER:

KAKA'AKO BLOCK C, LLC  
1100 ALAKEA STREET,  
HONOLULU, HI 96813



ARCHITECT OF RECORD

BENJAMIN WOO ARCHITECTS.  
600 KAPIOLANI BLVD. SUITE 402B  
HONOLULU, HAWAII 96813  
808.591.6616

KAHUINA

COOKE, AUAHI, CORAL &  
POHUKAINA ST  
KAKA'AKO, OAHU, HAWAII  
96813  
TMK: 21054001

NOTE:  
THE CONDOMINIUM MAP FOR THE CONDOMINIUM PROJECT, WHICH INCLUDES  
THIS SHEET, IS INTENDED ONLY TO SHOW THE LAYOUT, LOCATION, UNIT  
NUMBERS AND DIMENSIONS OF UNITS, AND OTHER INFORMATION REQUIRED  
BY SECTION 514B-33, HAWAII REVISED STATUTES, AS AMENDED, AND IS NOT  
INTENDED AND SHALL NOT BE DEEMED TO CONTAIN ANY REPRESENTATION  
OR WARRANTY WHATSOEVER

RENTAL UNIT BPR-1B ADA

Date:  
2025.08.28


Sheet Number:

CPR3 - B15




LEGEND

[---] RU (RTL): RENTAL UNIT 1

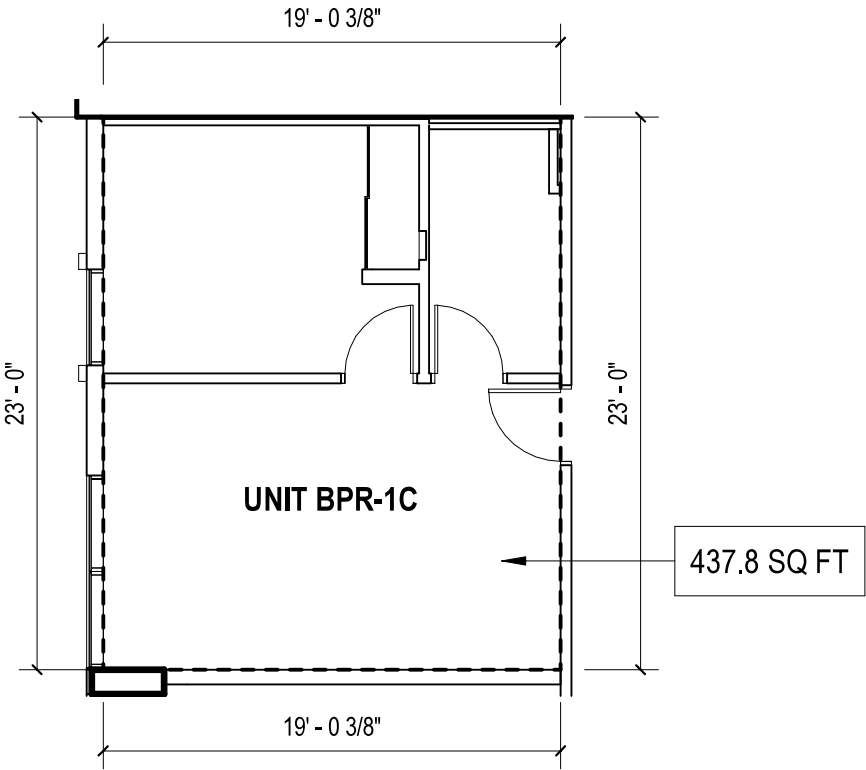

RENTAL UNIT BPR-1C

LIVING AREA: 437.8 SQ FT

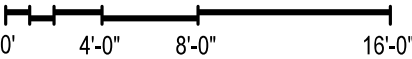

SCALE: 1/8" = 1'-0"



OWNER:  
KAKA'AKO BLOCK C, LLC  
1100 ALAKEA STREET,  
HONOLULU, HI 96813



ARCHITECT OF RECORD  
BENJAMIN WOO ARCHITECTS.  
600 KAPIOLANI BLVD. SUITE 402B  
HONOLULU, HAWAII 96813  
808.591.6616

KAHUINA

COOKE, AUAHI, CORAL &  
POHUKAINA ST  
KAKA'AKO, OAHU, HAWAII  
96813  
TMK: 21054001

NOTE:  
THIS SHEET, IS INTENDED ONLY TO SHOW THE LAYOUT, LOCATION, UNIT  
NUMBERS AND DIMENSIONS OF UNITS, AND OTHER INFORMATION REQUIRED  
BY SECTION 514B-33, HAWAII REVISED STATUTES, AS AMENDED, AND IS NOT  
INTENDED AND SHALL NOT BE DEEMED TO CONTAIN ANY REPRESENTATION  
OR WARRANTY WHATSOEVER

RENTAL UNIT BPR-1C


Date:  
2025.08.28

Sheet Number:

CPR3 - B16


LEGEND

[---] RU (RTL): RENTAL UNIT 1

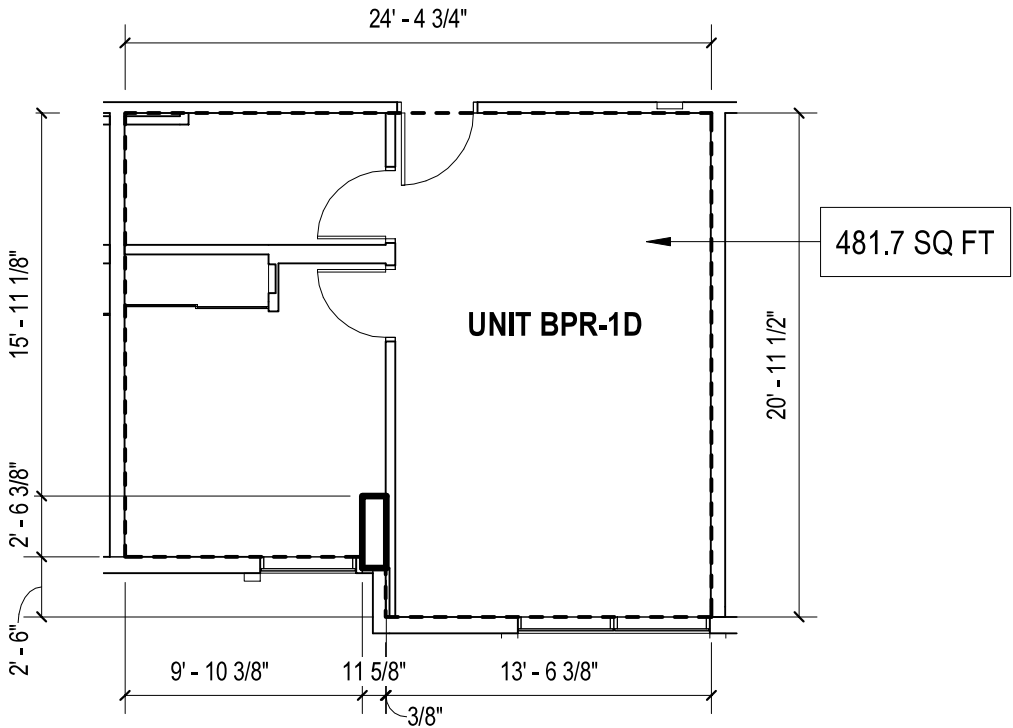

RENTAL UNIT BPR-1D

LIVING AREA: 481.7 SQ FT

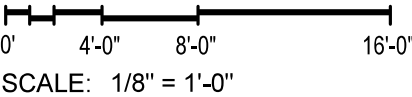

OWNER:  
KAKA'AKO BLOCK C, LLC  
1100 ALAKEA STREET,  
HONOLULU, HI 96813



ARCHITECT OF RECORD  
BENJAMIN WOO ARCHITECTS.  
600 KAPIOLANI BLVD. SUITE 402B  
HONOLULU, HAWAII 96813  
808.591.6616

KAHUINA

COOKE, AUAHI, CORAL &  
POHUKAINA ST  
KAKA'AKO, OAHU, HAWAII  
96813  
TMK: 21054001

NOTE:  
THE CONDOMINIUM MAP FOR THE CONDOMINIUM PROJECT, WHICH INCLUDES  
THIS SHEET, IS INTENDED ONLY TO SHOW THE LAYOUT, LOCATION, UNIT  
NUMBERS AND DIMENSIONS OF UNITS, AND OTHER INFORMATION REQUIRED  
BY SECTION 514B-33, HAWAII REVISED STATUTES, AS AMENDED, AND IS NOT  
INTENDED AND SHALL NOT BE DEEMED TO CONTAIN ANY REPRESENTATION  
OR WARRANTY WHATSOEVER

RENTAL UNIT BPR-1D

Date:  
2025.08.28


Sheet Number:

CPR3 - B17




LEGEND

[---] RU (RTL): RENTAL UNIT 1

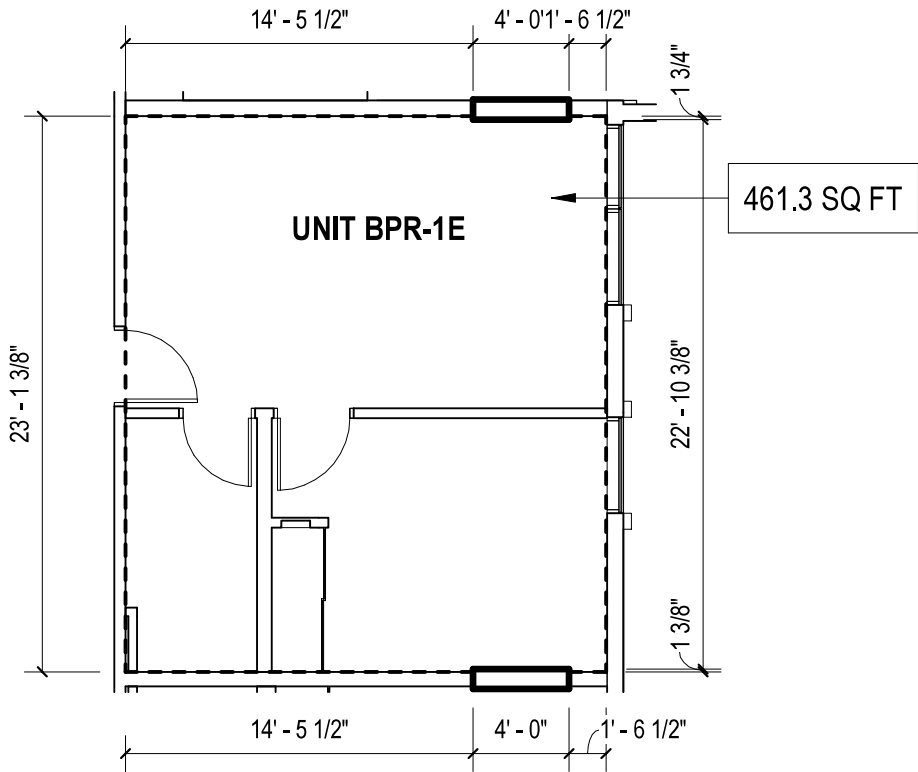

RENTAL UNIT BPR-1E

LIVING AREA: 461.3 SQ FT

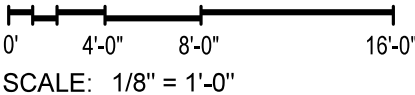

OWNER:  
KAKA'AKO BLOCK C, LLC  
1100 ALAKEA STREET,  
HONOLULU, HI 96813



ARCHITECT OF RECORD  
BENJAMIN WOO ARCHITECTS.  
600 KAPIOLANI BLVD. SUITE 402B  
HONOLULU, HAWAII 96813  
808.591.6616

KAHUINA

COOKE, AUAHI, CORAL &  
POHUKAINA ST  
KAKA'AKO, OAHU, HAWAII  
96813  
TMK: 21054001

NOTE:  
THE CONDOMINIUM MAP FOR THE CONDOMINIUM PROJECT, WHICH INCLUDES  
THIS SHEET, IS INTENDED ONLY TO SHOW THE LAYOUT, LOCATION, UNIT  
NUMBERS AND DIMENSIONS OF UNITS, AND OTHER INFORMATION REQUIRED  
BY SECTION 514B-33, HAWAII REVISED STATUTES, AS AMENDED, AND IS NOT  
INTENDED AND SHALL NOT BE DEEMED TO CONTAIN ANY REPRESENTATION  
OR WARRANTY WHATSOEVER

RENTAL UNIT BPR-1E


Date:  
2025.08.28

Sheet Number:

CPR3 - B18


LEGEND

[---] RU (RTL): RENTAL UNIT 1

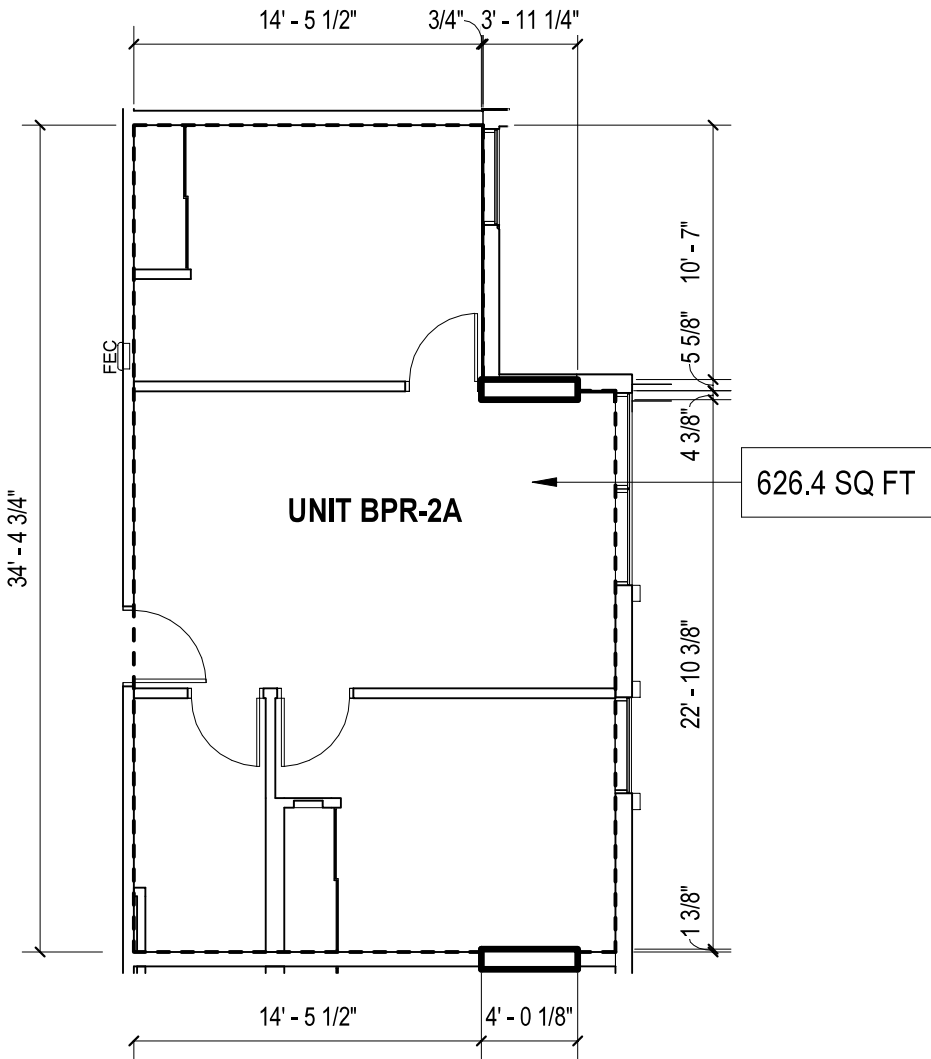

RENTAL UNIT BPR-2A

LIVING AREA: 626.4 SQ FT

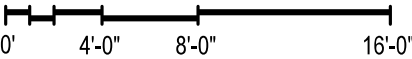

SCALE: 1/8" = 1'-0"



OWNER:  
KAKA'AKO BLOCK C, LLC  
1100 ALAKEA STREET,  
HONOLULU, HI 96813



ARCHITECT OF RECORD  
BENJAMIN WOO ARCHITECTS.  
600 KAPIOLANI BLVD. SUITE 402B  
HONOLULU, HAWAII 96813  
808.591.6616

KAHUINA

COOKE, AUAHI, CORAL &  
POHUKAINA ST  
KAKA'AKO, OAHU, HAWAII  
96813  
TMK: 21054001

NOTE:  
THIS SHEET, IS INTENDED ONLY TO SHOW THE LAYOUT, LOCATION, UNIT  
NUMBERS AND DIMENSIONS OF UNITS, AND OTHER INFORMATION REQUIRED  
BY SECTION 514B-33, HAWAII REVISED STATUTES, AS AMENDED, AND IS NOT  
INTENDED AND SHALL NOT BE DEEMED TO CONTAIN ANY REPRESENTATION  
OR WARRANTY WHATSOEVER

RENTAL UNIT BPR-2A


Date:  
2025.08.28

Sheet Number:

CPR3 - B19


LEGEND

[---] RU (RTL): RENTAL UNIT 1

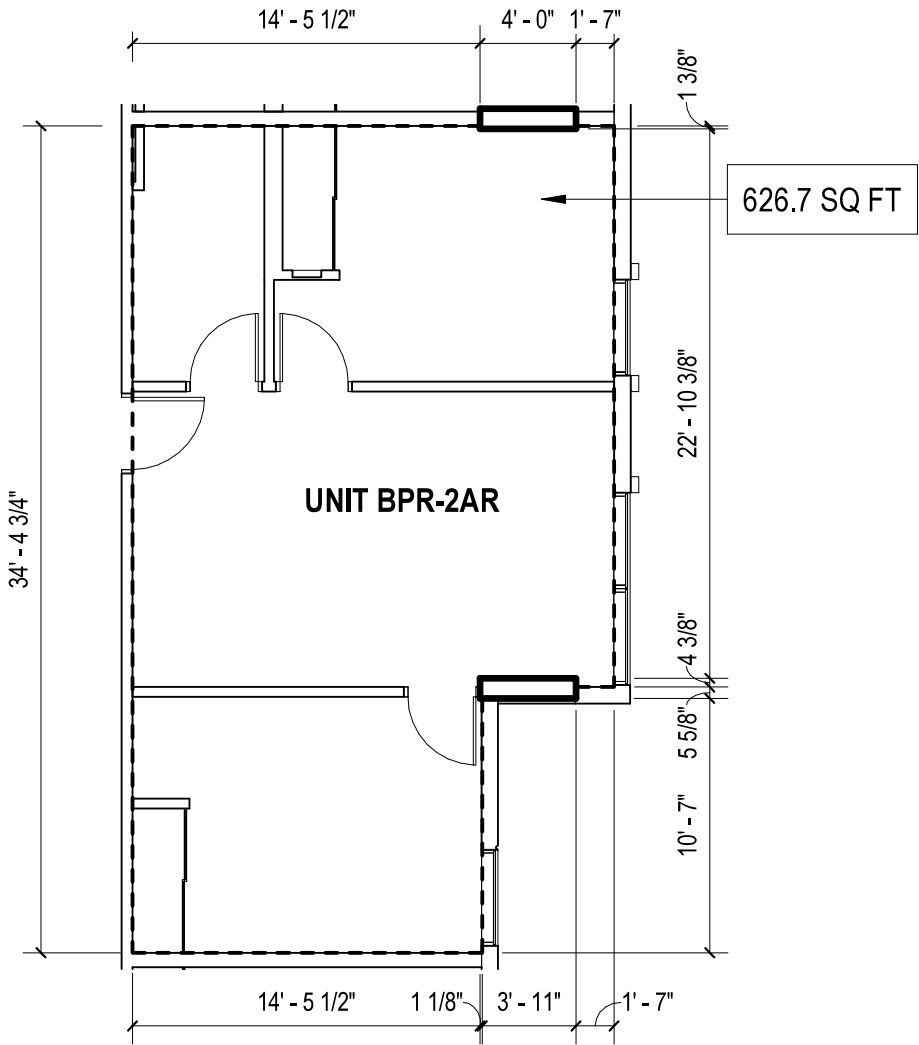


RENTAL UNIT BPR-2AR

LIVING AREA: 626.7 SQ FT

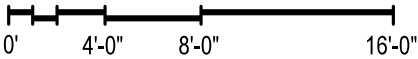

SCALE: 1/8" = 1'-0"

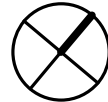

OWNER:  
KAKA'AKO BLOCK C, LLC  
1100 ALAKEA STREET,  
HONOLULU, HI 96813



ARCHITECT OF RECORD  
BENJAMIN WOO ARCHITECTS.  
600 KAPIOLANI BLVD. SUITE 402B  
HONOLULU, HAWAII 96813  
808.591.6616

KAHUINA

COOKE, AUAHI, CORAL &  
POHUKAINA ST  
KAKA'AKO, OAHU, HAWAII  
96813  
TMK: 21054001

NOTE:  
THE CONDOMINIUM MAP FOR THE CONDOMINIUM PROJECT, WHICH INCLUDES  
THIS SHEET, IS INTENDED ONLY TO SHOW THE LAYOUT, LOCATION, UNIT  
NUMBERS AND DIMENSIONS OF UNITS, AND OTHER INFORMATION REQUIRED  
BY SECTION 514B-33, HAWAII REVISED STATUTES, AS AMENDED, AND IS NOT  
INTENDED AND SHALL NOT BE DEEMED TO CONTAIN ANY REPRESENTATION  
OR WARRANTY WHATSOEVER

RENTAL UNIT BPR-2AR


Date:  
2025.08.28

Sheet Number:

CPR3 - B20


LEGEND

[---] RU (RTL): RENTAL UNIT 1

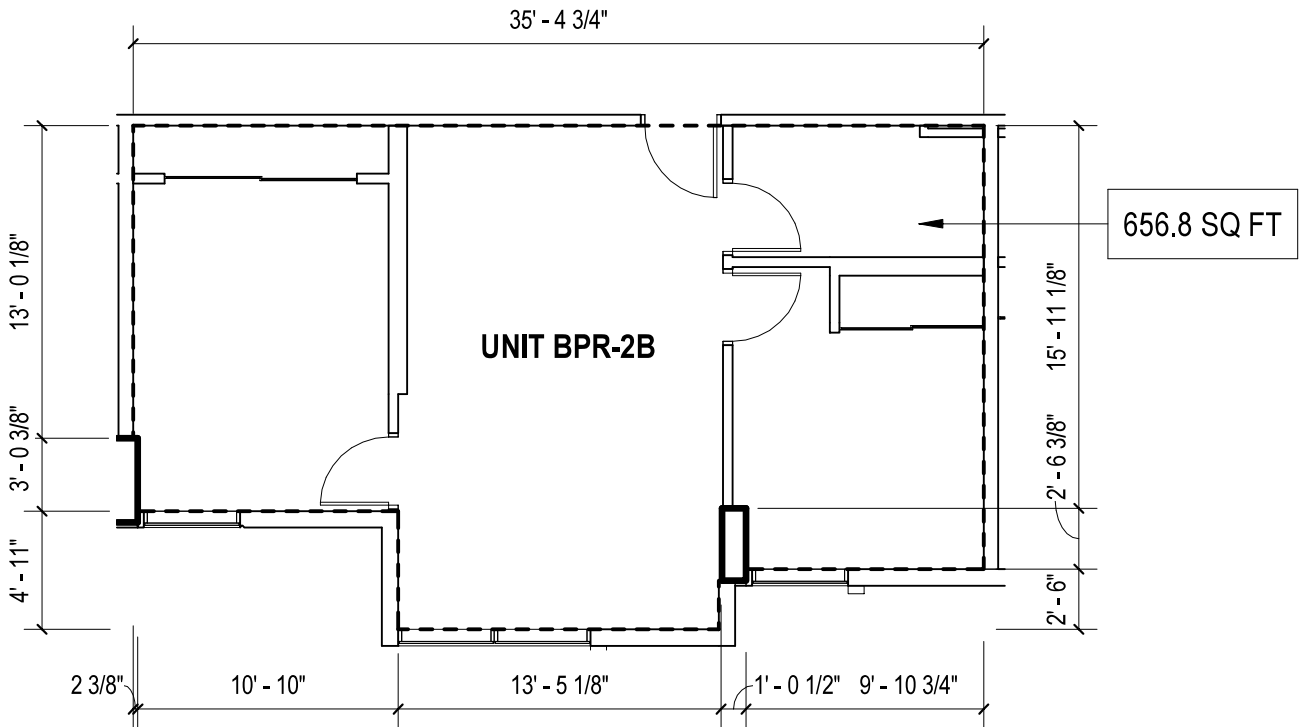

RENTAL UNIT BPR-2B

LIVING AREA: 656.8 SQ FT

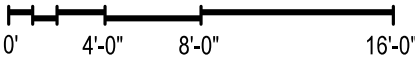

SCALE: 1/8" = 1'-0"



OWNER:  
KAKA'AKO BLOCK C, LLC  
1100 ALAKEA STREET,  
HONOLULU, HI 96813



ARCHITECT OF RECORD  
BENJAMIN WOO ARCHITECTS.  
600 KAPIOLANI BLVD. SUITE 402B  
HONOLULU, HAWAII 96813  
808.591.6616

KAHUINA

COOKE, AUAHI, CORAL &  
POHUKAINA ST  
KAKA'AKO, OAHU, HAWAII  
96813  
TMK: 21054001

NOTE:  
THE CONDOMINIUM MAP FOR THE CONDOMINIUM PROJECT, WHICH INCLUDES  
THIS SHEET, IS INTENDED ONLY TO SHOW THE LAYOUT, LOCATION, UNIT  
NUMBERS AND DIMENSIONS OF UNITS, AND OTHER INFORMATION REQUIRED  
BY SECTION 514B-33, HAWAII REVISED STATUTES, AS AMENDED, AND IS NOT  
INTENDED AND SHALL NOT BE DEEMED TO CONTAIN ANY REPRESENTATION  
OR WARRANTY WHATSOEVER

RENTAL UNIT BPR-2B


Date:  
2025.08.28

Sheet Number:

CPR3 - B21


LEGEND

[---] RU (RTL): RENTAL UNIT 1

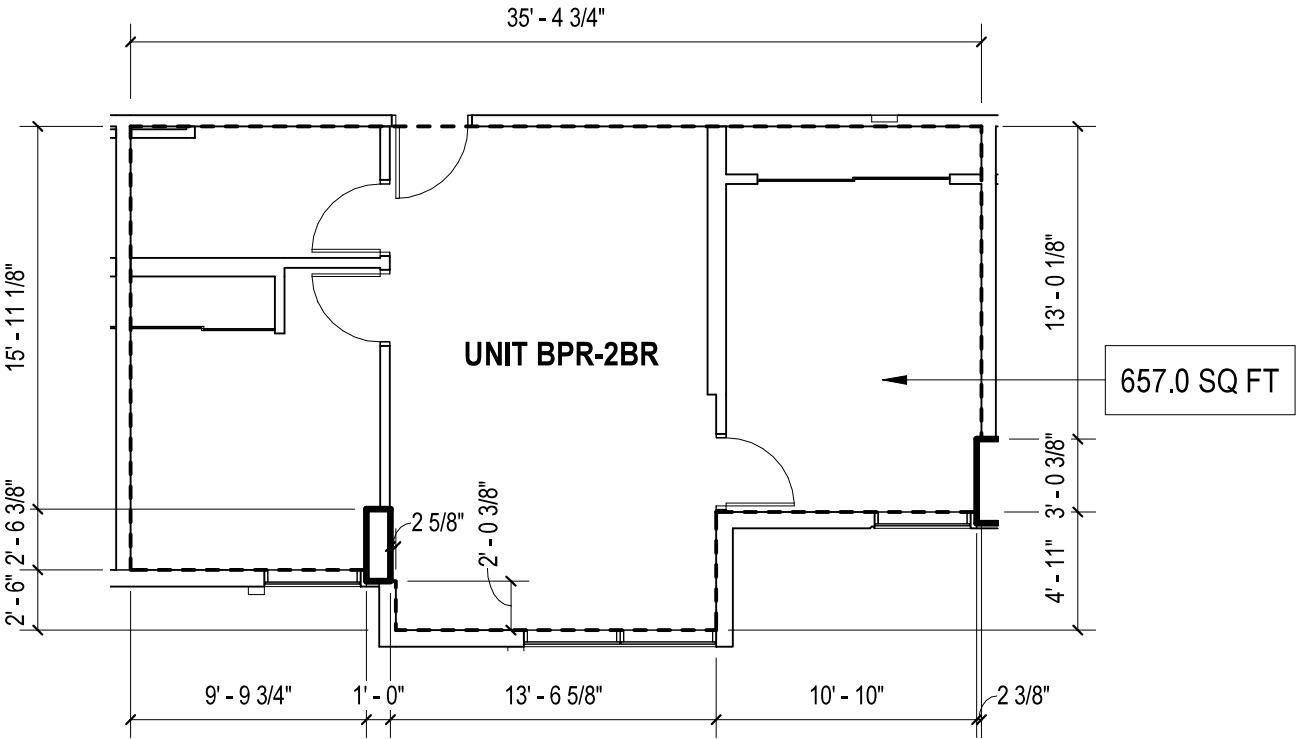


RENTAL UNIT BPR-2BR

LIVING AREA: 657.0 SQ FT

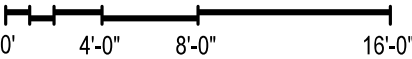

SCALE: 1/8" = 1'-0"

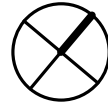

OWNER:  
KAKA'AKO BLOCK C, LLC  
1100 ALAKEA STREET,  
HONOLULU, HI 96813



ARCHITECT OF RECORD  
BENJAMIN WOO ARCHITECTS.  
600 KAPIOLANI BLVD. SUITE 402B  
HONOLULU, HAWAII 96813  
808.591.6616

KAHUINA

COOKE, AUAHI, CORAL &  
POHUKAINA ST  
KAKA'AKO, OAHU, HAWAII  
96813  
TMK: 21054001

NOTE:  
THE CONDOMINIUM MAP FOR THE CONDOMINIUM PROJECT, WHICH INCLUDES  
THIS SHEET, IS INTENDED ONLY TO SHOW THE LAYOUT, LOCATION, UNIT  
NUMBERS AND DIMENSIONS OF UNITS, AND OTHER INFORMATION REQUIRED  
BY SECTION 514B-33, HAWAII REVISED STATUTES, AS AMENDED, AND IS NOT  
INTENDED AND SHALL NOT BE DEEMED TO CONTAIN ANY REPRESENTATION  
OR WARRANTY WHATSOEVER

RENTAL UNIT BPR-2BR


Date:  
2025.08.28

Sheet Number:

CPR3 - B22


LEGEND

[---] RU (RTL): RENTAL UNIT 1

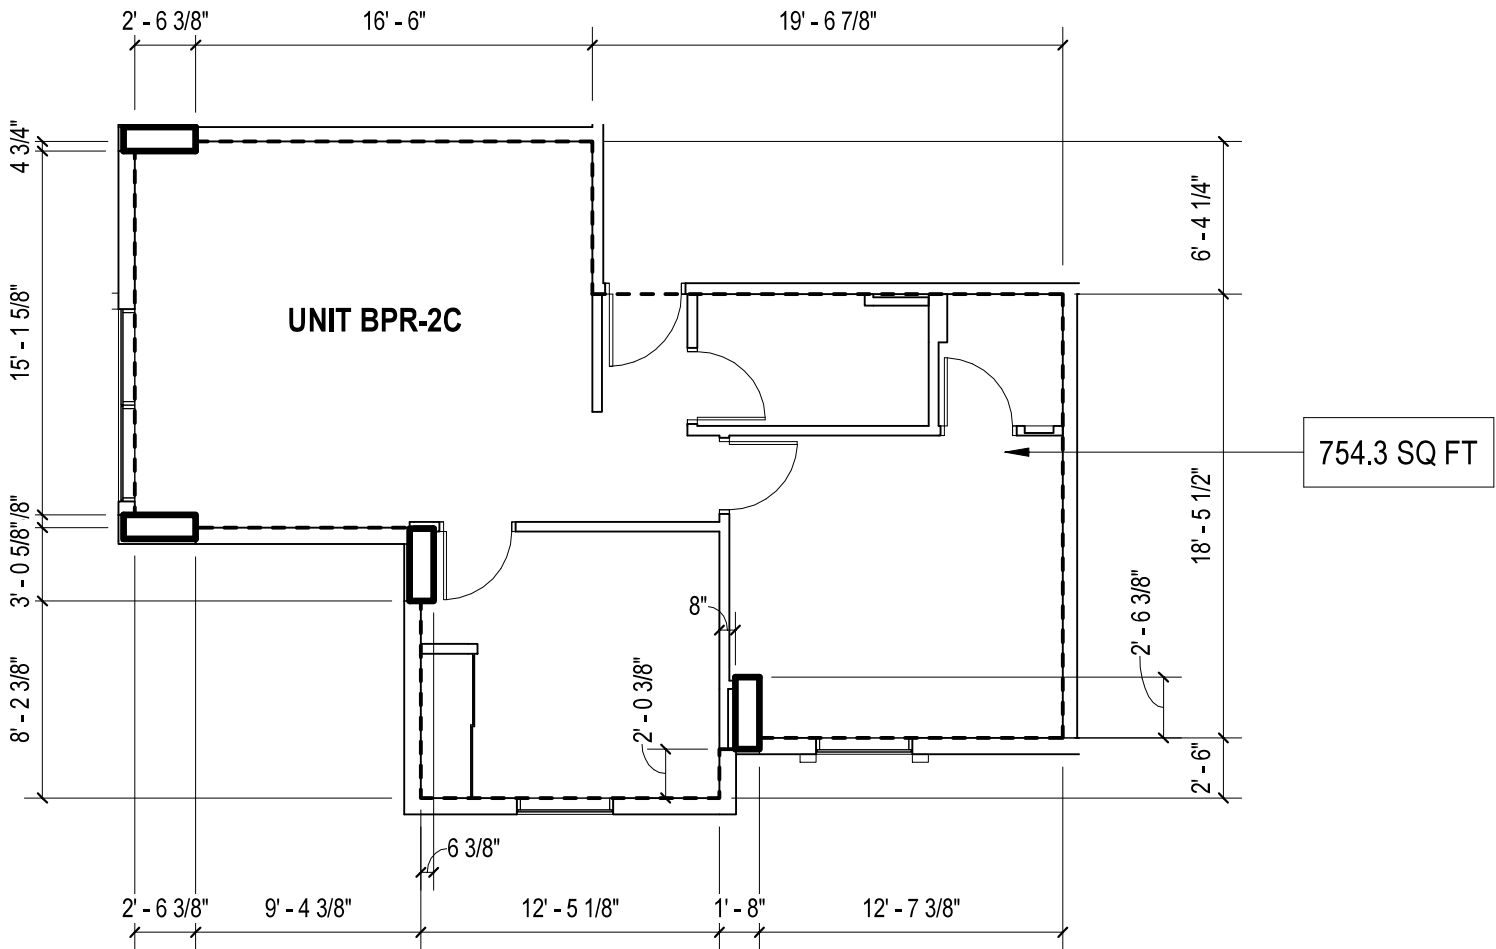

RENTAL UNIT BPR-2C

LIVING AREA: 754.3 SQ FT

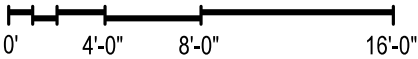

SCALE: 1/8" = 1'-0"



OWNER:  
KAKA'AKO BLOCK C, LLC  
1100 ALAKEA STREET,  
HONOLULU, HI 96813



ARCHITECT OF RECORD  
BENJAMIN WOO ARCHITECTS.  
600 KAPIOLANI BLVD. SUITE 402B  
HONOLULU, HAWAII 96813  
808.591.6616

KAHUINA

COOKE, AUAAHI, CORAL &  
POHUKAINA ST  
KAKA'AKO, OAHU, HAWAII  
96813  
TMK: 21054001

NOTE:  
THIS SHEET, IS INTENDED ONLY TO SHOW THE LAYOUT, LOCATION, UNIT  
NUMBERS AND DIMENSIONS OF UNITS, AND OTHER INFORMATION REQUIRED  
BY SECTION 514B-33, HAWAII REVISED STATUTES, AS AMENDED, AND IS NOT  
INTENDED AND SHALL NOT BE DEEMED TO CONTAIN ANY REPRESENTATION  
OR WARRANTY WHATSOEVER

RENTAL UNIT BPR-2C

Date:  
2025.08.28


Sheet Number:

CPR3 - B23




LEGEND

[---] RU (RTL): RENTAL UNIT 1

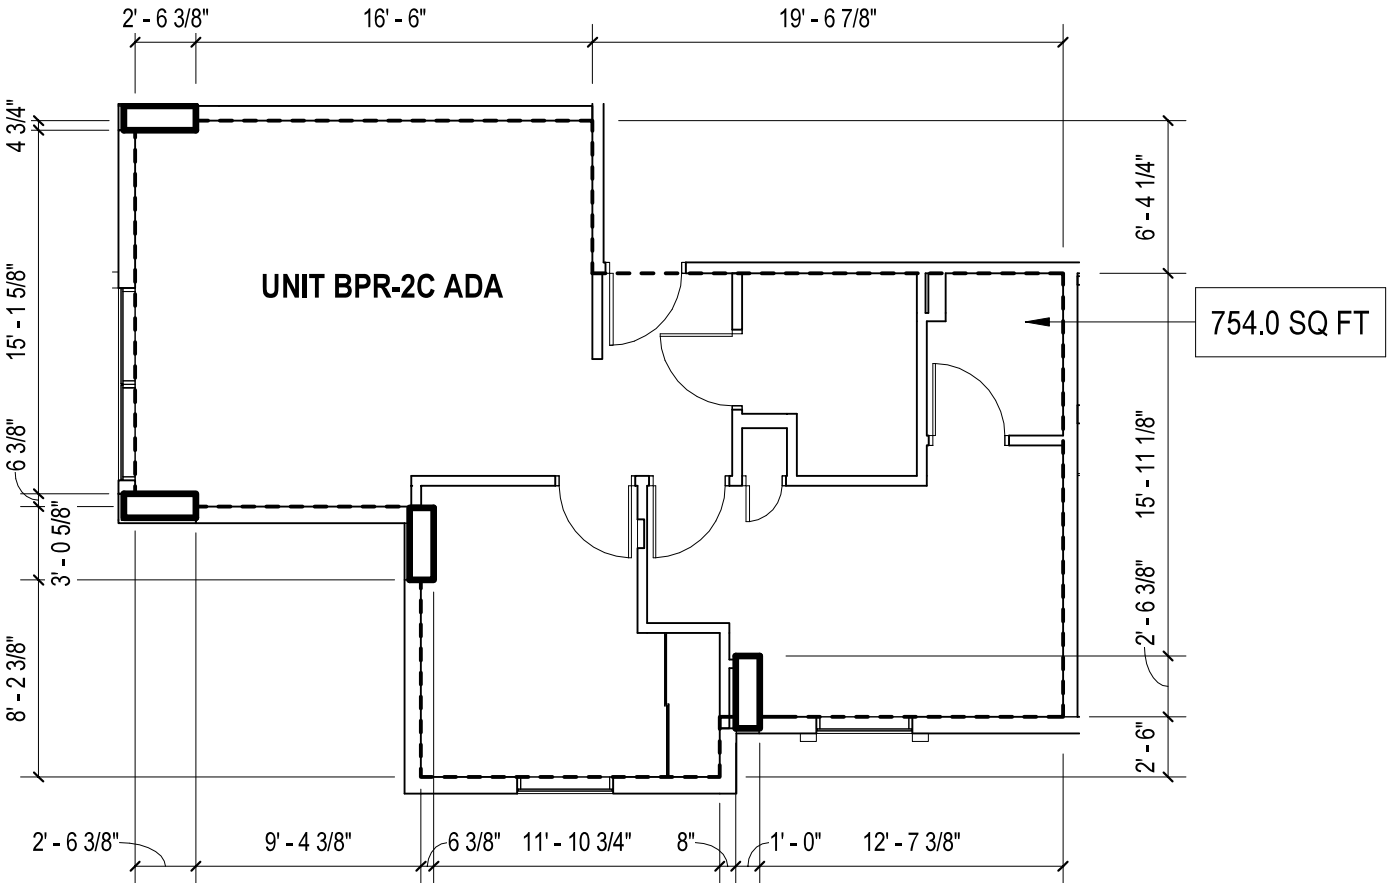

RENTAL UNIT BPR-2C ADA

LIVING AREA: 754.0 SQ FT

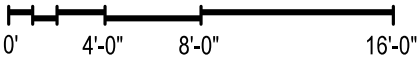

SCALE: 1/8" = 1'-0"



OWNER:  
KAKA'AKO BLOCK C, LLC  
1100 ALAKEA STREET,  
HONOLULU, HI 96813



ARCHITECT OF RECORD  
BENJAMIN WOO ARCHITECTS.  
600 KAPIOLANI BLVD. SUITE 402B  
HONOLULU, HAWAII 96813  
808.591.6616

KAHUINA

COOKE, AUAHI, CORAL &  
POHUKAINA ST  
KAKA'AKO, OAHU, HAWAII  
96813  
TMK: 21054001

NOTE:  
THIS SHEET, IS INTENDED ONLY TO SHOW THE LAYOUT, LOCATION, UNIT  
NUMBERS AND DIMENSIONS OF UNITS, AND OTHER INFORMATION REQUIRED  
BY SECTION 514B-33, HAWAII REVISED STATUTES, AS AMENDED, AND IS NOT  
INTENDED AND SHALL NOT BE DEEMED TO CONTAIN ANY REPRESENTATION  
OR WARRANTY WHATSOEVER

RENTAL UNIT BPR-2C ADA


Date:  
2025.08.28

Sheet Number:

CPR3 - B24


LEGEND

[---] RU (RTL): RENTAL UNIT 1

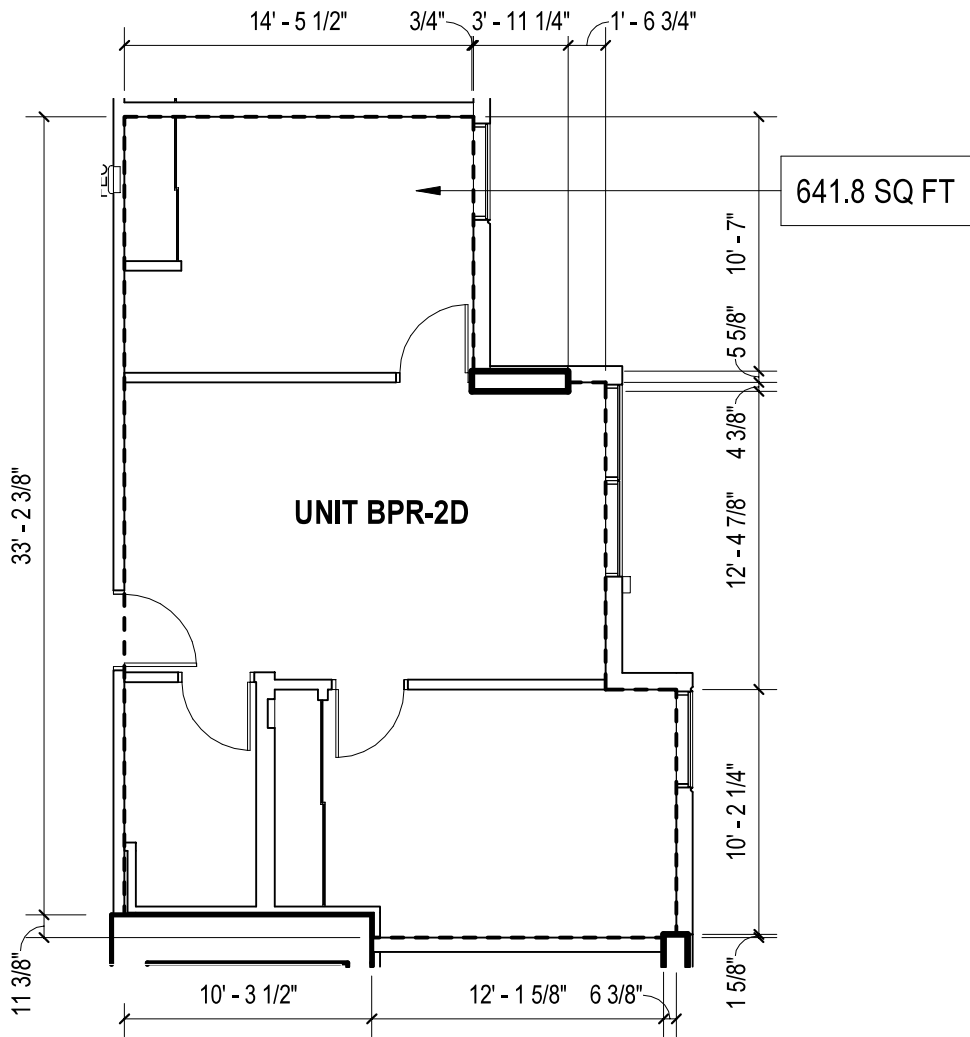

RENTAL UNIT BPR-2D

LIVING AREA: 641.8 SQ FT

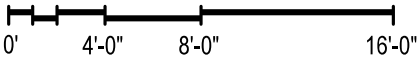

SCALE: 1/8" = 1'-0"



OWNER:

KAKA'AKO BLOCK C, LLC  
1100 ALAKEA STREET,  
HONOLULU, HI 96813



ARCHITECT OF RECORD

BENJAMIN WOO ARCHITECTS.  
600 KAPIOLANI BLVD. SUITE 402B  
HONOLULU, HAWAII 96813  
808.591.6616

KAHUINA

COOKE, AUAHI, CORAL &  
POHUKAINA ST  
KAKA'AKO, OAHU, HAWAII  
96813  
TMK: 21054001

NOTE:  
THE CONDOMINIUM MAP FOR THE CONDOMINIUM PROJECT, WHICH INCLUDES  
THIS SHEET, IS INTENDED ONLY TO SHOW THE LAYOUT, LOCATION, UNIT  
NUMBERS AND DIMENSIONS OF UNITS, AND OTHER INFORMATION REQUIRED  
BY SECTION 514B-33, HAWAII REVISED STATUTES, AS AMENDED, AND IS NOT  
INTENDED AND SHALL NOT BE DEEMED TO CONTAIN ANY REPRESENTATION  
OR WARRANTY WHATSOEVER

RENTAL UNIT BPR-2D

Date:  
2025.08.28


Sheet Number:

CPR3 - B25




LEGEND

[---] RU (RTL): RENTAL UNIT 1

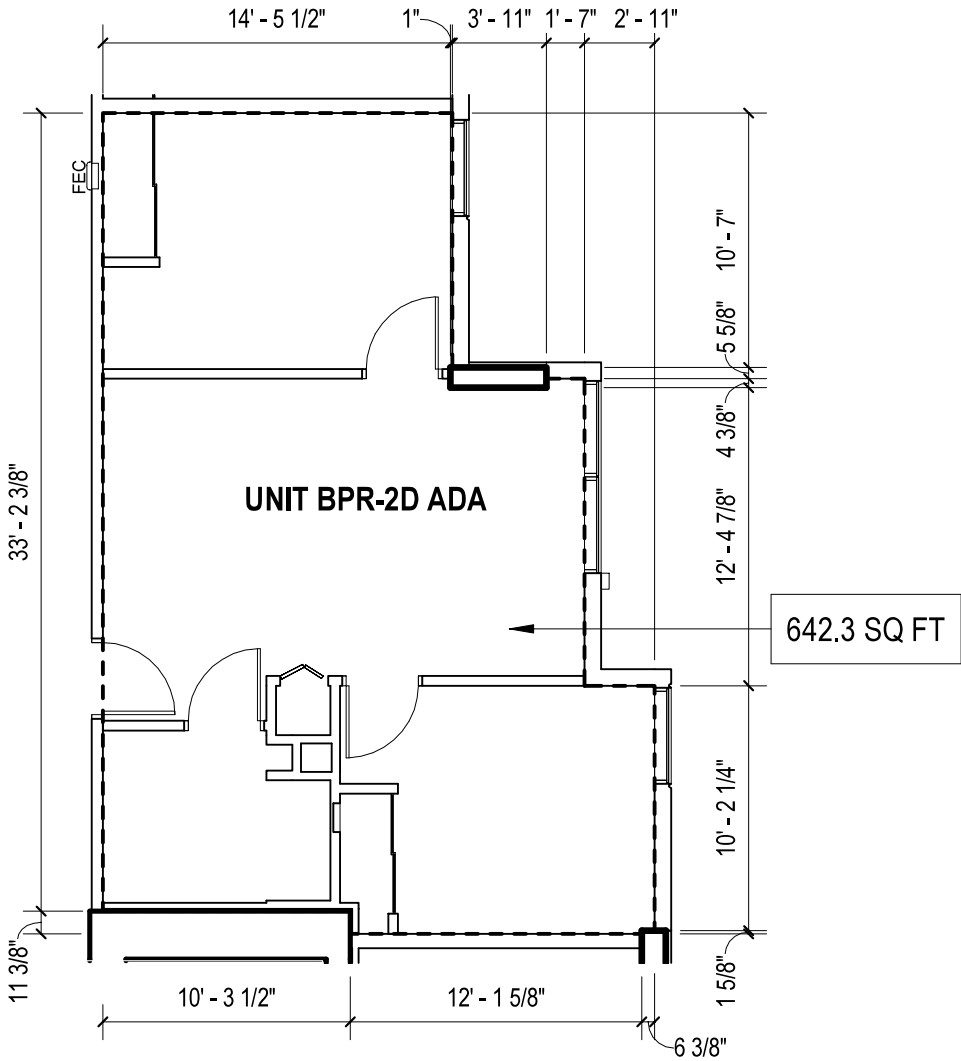

RENTAL UNIT BPR-2D ADA

LIVING AREA: 642.3 SQ FT

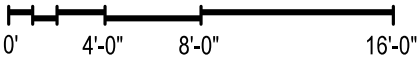

SCALE: 1/8" = 1'-0"



OWNER:  
KAKA'AKO BLOCK C, LLC  
1100 ALAKEA STREET,  
HONOLULU, HI 96813



ARCHITECT OF RECORD  
BENJAMIN WOO ARCHITECTS.  
600 KAPIOLANI BLVD. SUITE 402B  
HONOLULU, HAWAII 96813  
808.591.6616

KAHUINA

COOKE, AUAHI, CORAL &  
POHUKAINA ST  
KAKA'AKO, OAHU, HAWAII  
96813  
TMK: 21054001

NOTE:  
THE CONDOMINIUM MAP FOR THE CONDOMINIUM PROJECT, WHICH INCLUDES  
THIS SHEET, IS INTENDED ONLY TO SHOW THE LAYOUT, LOCATION, UNIT  
NUMBERS AND DIMENSIONS OF UNITS, AND OTHER INFORMATION REQUIRED  
BY SECTION 514B-33, HAWAII REVISED STATUTES, AS AMENDED, AND IS NOT  
INTENDED AND SHALL NOT BE DEEMED TO CONTAIN ANY REPRESENTATION  
OR WARRANTY WHATSOEVER

RENTAL UNIT BPR-2D ADA


Date:  
2025.08.28

Sheet Number:

CPR3 - B26


LEGEND

[---] RU (RTL): RENTAL UNIT 1

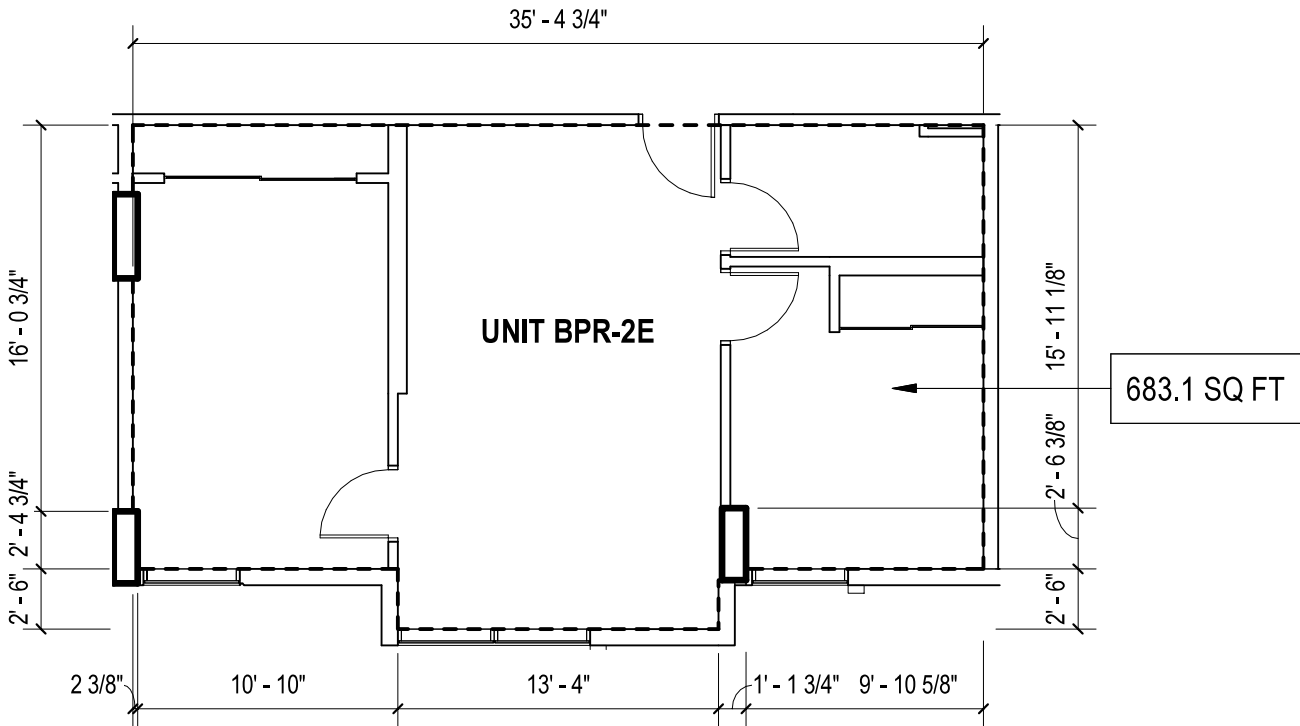

RENTAL UNIT BPR-2E

LIVING AREA: 683.1 SQ FT

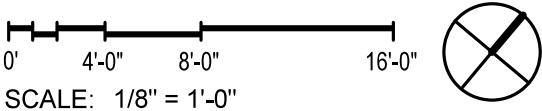

OWNER:

KAKA'AKO BLOCK C, LLC  
1100 ALAKEA STREET,  
HONOLULU, HI 96813

ARCHITECT OF RECORD

**BENJAMIN WOO ARCHITECTS.**  
600 KAPIOLANI BLVD. SUITE 402B  
HONOLULU, HAWAII 96813  
808.591.6616

**KAHUINA**

COOKE, AUAHI, CORAL &  
POHUKAINA ST  
KAKA'AKO, OAHU, HAWAII  
96813  
TMK: 21054001

NOTE:  
THE CONDOMINIUM MAP FOR THE CONDOMINIUM PROJECT, WHICH INCLUDES  
THIS SHEET, IS INTENDED ONLY TO SHOW THE LAYOUT, LOCATION, UNIT  
NUMBERS AND DIMENSIONS OF UNITS, AND OTHER INFORMATION REQUIRED  
BY SECTION 514B-33, HAWAII REVISED STATUTES, AS AMENDED, AND IS NOT  
INTENDED AND SHALL NOT BE DEEMED TO CONTAIN ANY REPRESENTATION  
OR WARRANTY WHATSOEVER


RENTAL UNIT BPR-2E

Date:  
2025.08.28

Sheet Number:  
**CPR3 - B27**


LEGEND

[---] RU (RTL): RENTAL UNIT 1

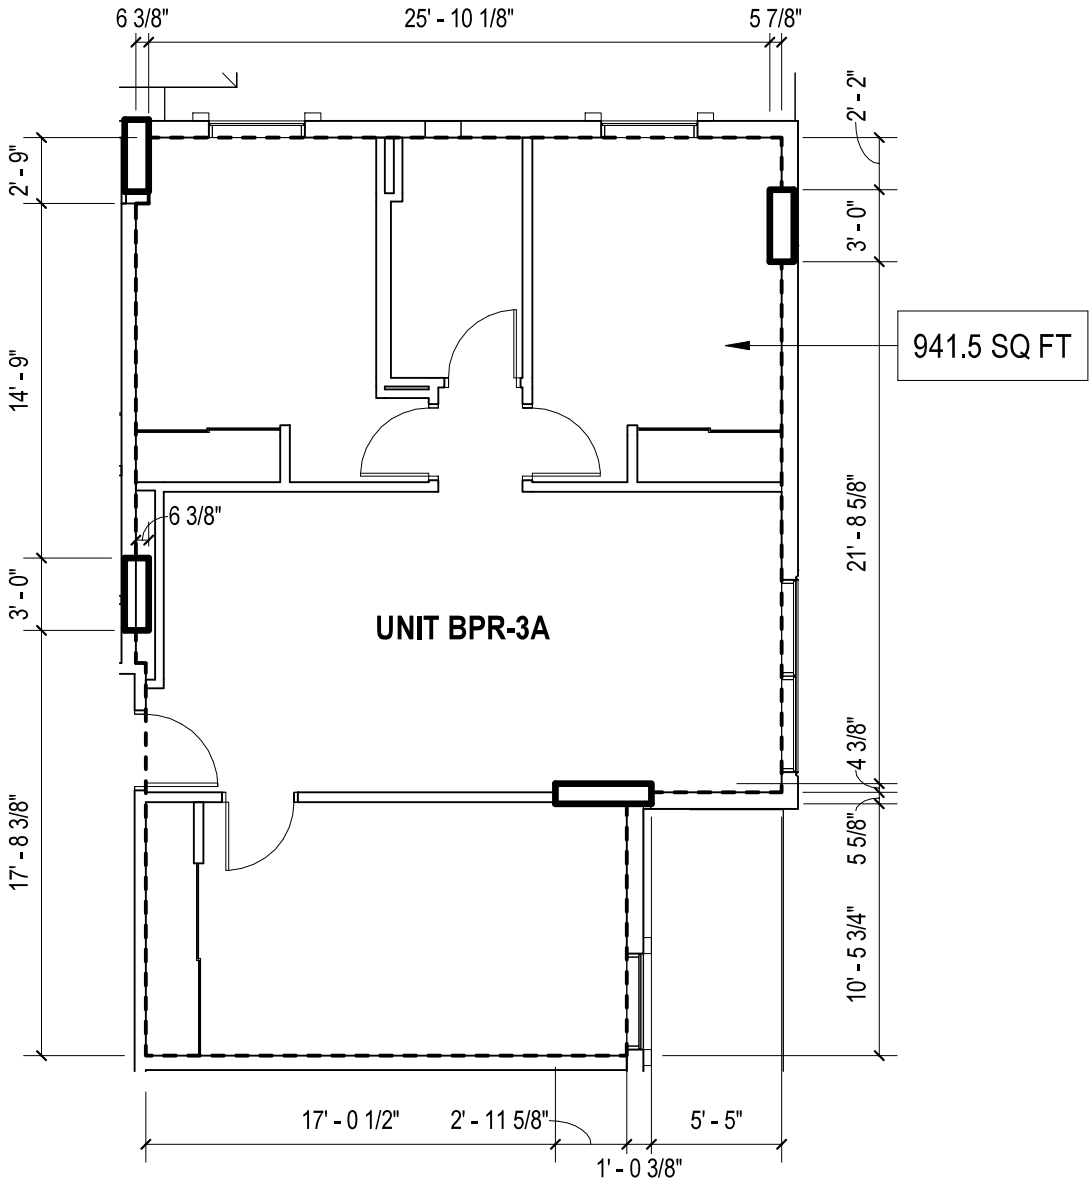

RENTAL UNIT BPR-3A

LIVING AREA: 941.5 SQ FT

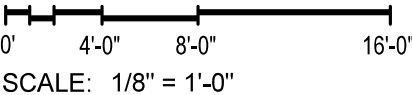

OWNER:  
KAKA'AKO BLOCK C, LLC  
1100 ALAKEA STREET,  
HONOLULU, HI 96813



ARCHITECT OF RECORD  
BENJAMIN WOO ARCHITECTS.  
600 KAPIOLANI BLVD. SUITE 402B  
HONOLULU, HAWAII 96813  
808.591.6616

KAHUINA

COOKE, AUAHI, CORAL &  
POHUKAINA ST  
KAKA'AKO, OAHU, HAWAII  
96813  
TMK: 21054001

NOTE:  
THIS SHEET, IS INTENDED ONLY TO SHOW THE LAYOUT, LOCATION, UNIT  
NUMBERS AND DIMENSIONS OF UNITS, AND OTHER INFORMATION REQUIRED  
BY SECTION 514B-33, HAWAII REVISED STATUTES, AS AMENDED, AND IS NOT  
INTENDED AND SHALL NOT BE DEEMED TO CONTAIN ANY REPRESENTATION  
OR WARRANTY WHATSOEVER


RENTAL UNIT BPR-3A

Date:  
2025.08.28

Sheet Number:


CPR3 - B28

[ ] RU (RTL): RENTAL UNIT 1

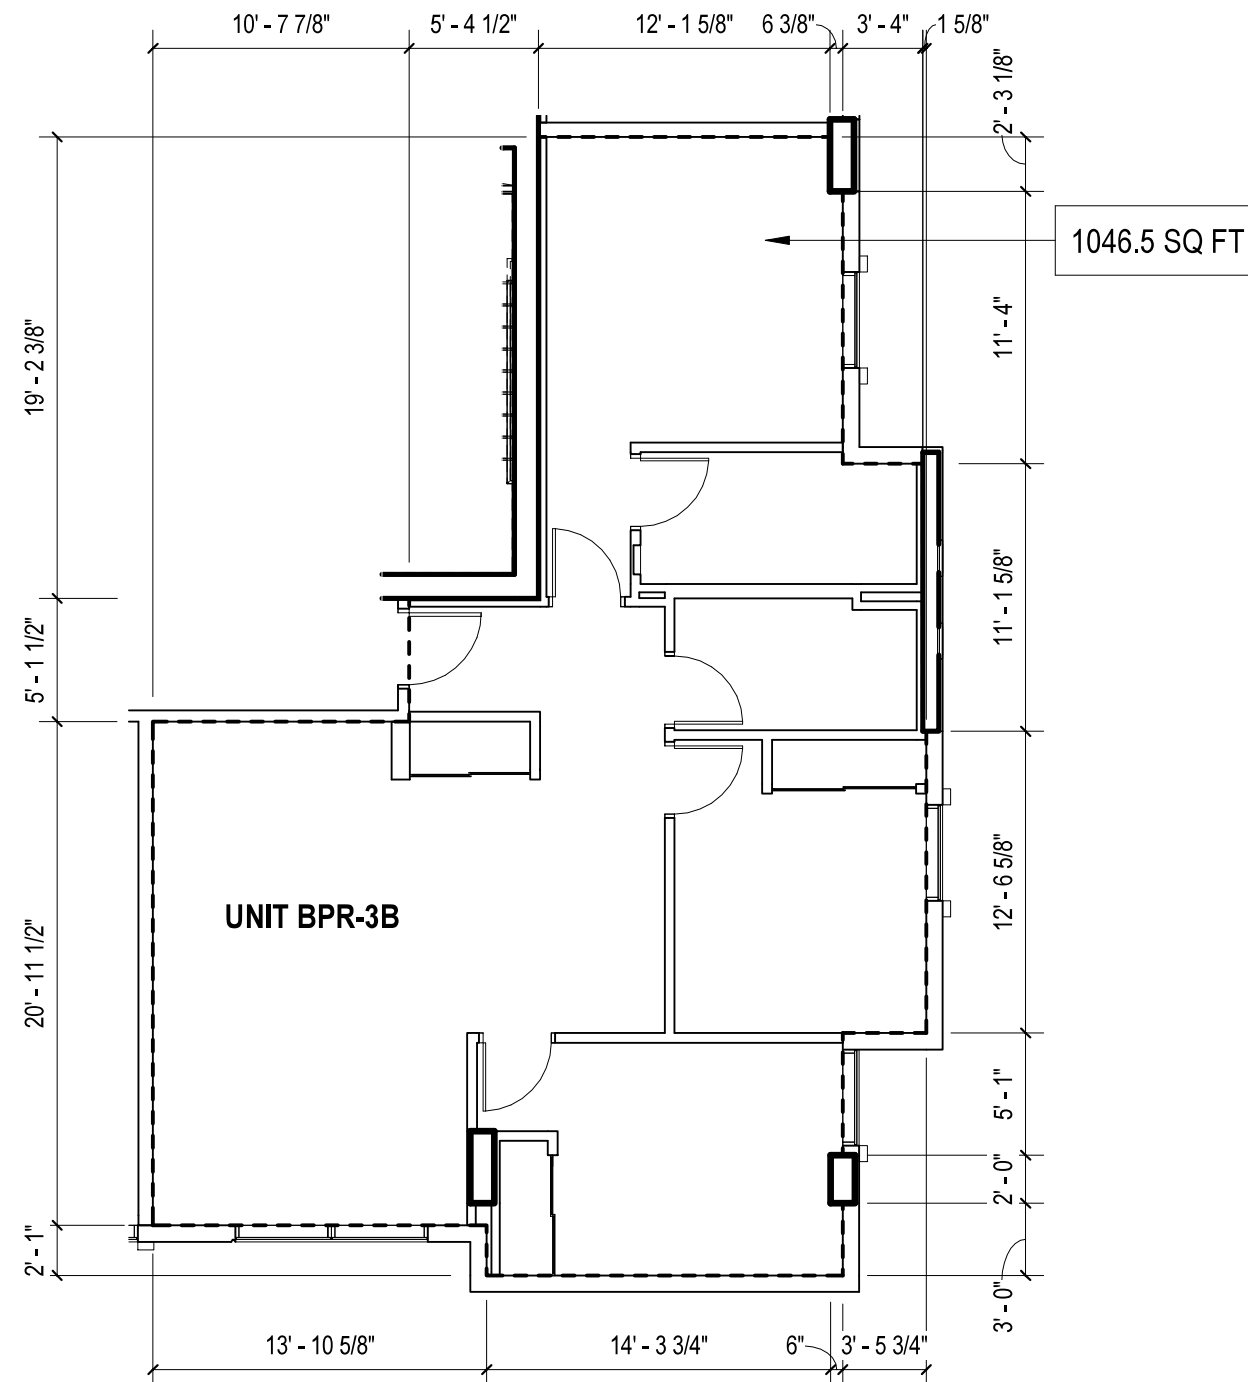

RENTAL UNIT BPR-3B

LIVING AREA: 1046.5 SQ FT

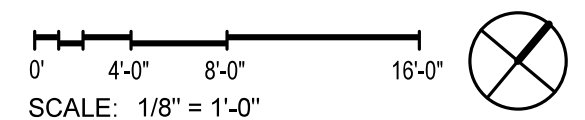
**KAHUINA**

NOTE:  
THE CONDOMINIUM MAP FOR THE CONDOMINIUM PROJECT, WHICH INCLUDES THIS SHEET, IS INTENDED ONLY TO SHOW THE LAYOUT, LOCATION, UNIT NUMBERS AND DIMENSIONS OF UNITS, AND OTHER INFORMATION REQUIRED BY SECTION 514B-33, HAWAII REVISED STATUTES, AS AMENDED, AND IS NOT INTENDED AND SHALL NOT BE DEEMED TO CONTAIN ANY REPRESENTATION OR WARRANTY WHATSOEVER.

CPR3 - B29


LEGEND

[---] RU (RTL): RENTAL UNIT 1

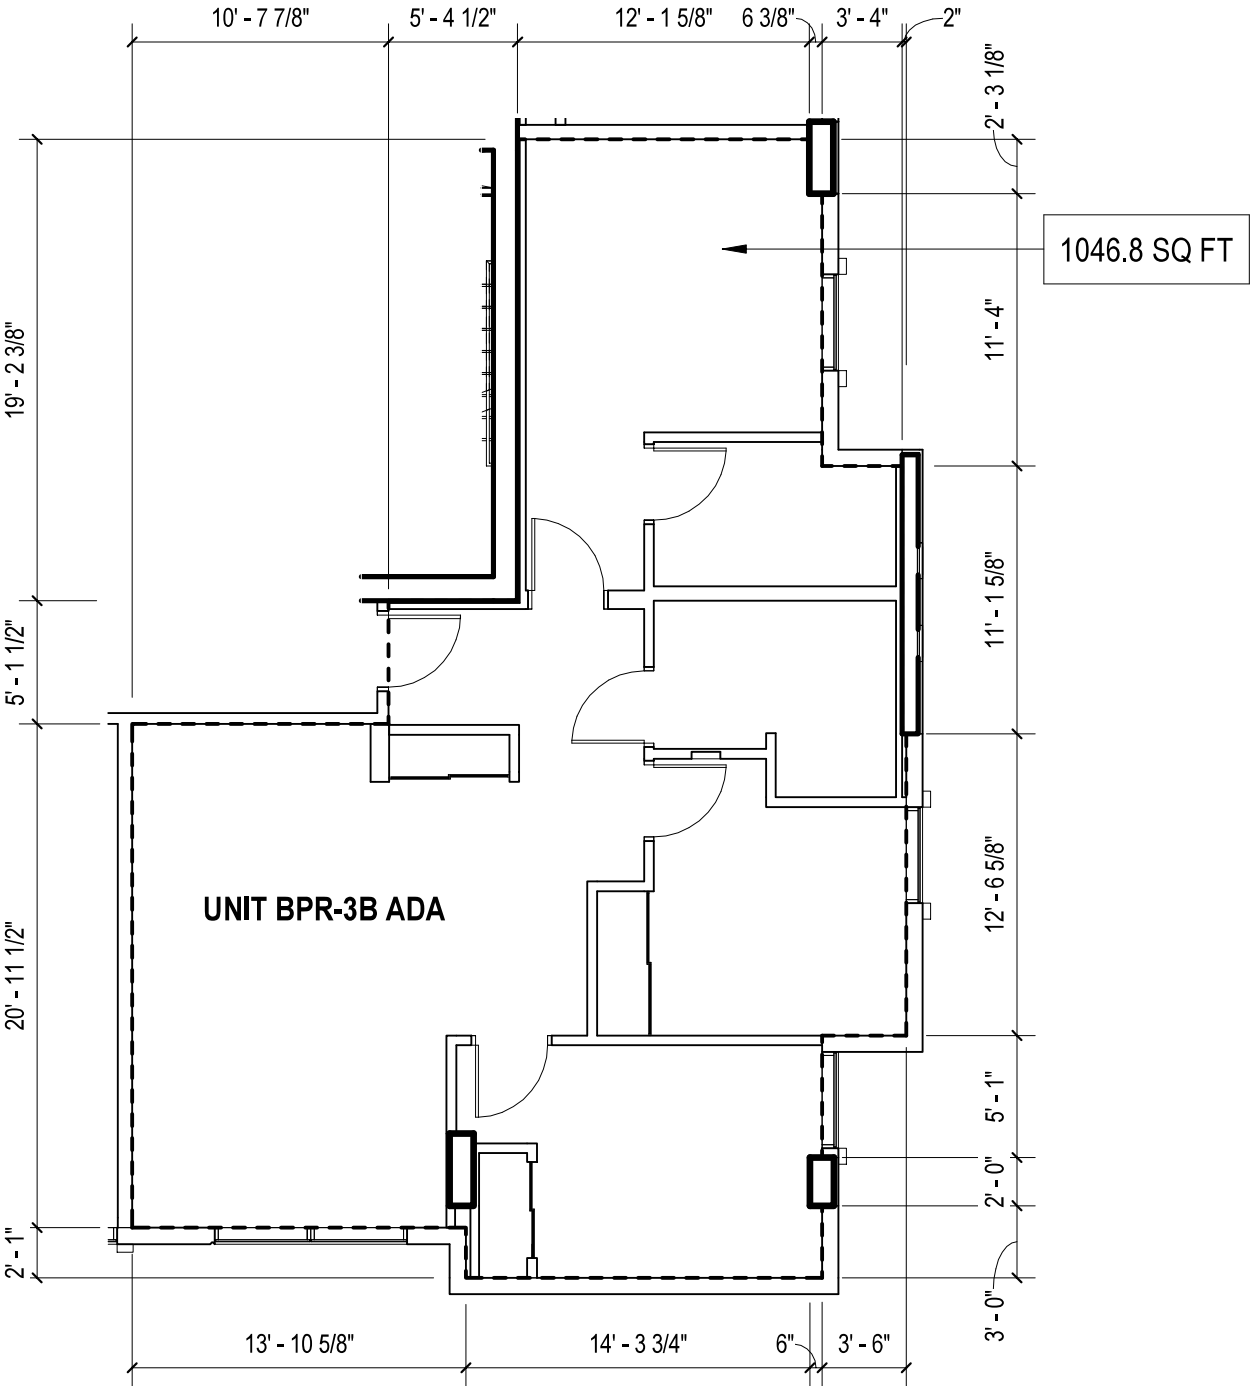

RENTAL UNIT BPR-3B ADA

LIVING AREA: 1046.8 SQ FT

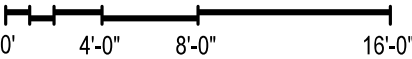

SCALE: 1/8" = 1'-0"



OWNER:  
KAKA'AKO BLOCK C, LLC  
1100 ALAKEA STREET,  
HONOLULU, HI 96813



ARCHITECT OF RECORD  
BENJAMIN WOO ARCHITECTS.  
600 KAPIOLANI BLVD. SUITE 402B  
HONOLULU, HAWAII 96813  
808.591.6616

KAHUINA

COOKE, AUAHI, CORAL &  
POHUKAINA ST  
KAKA'AKO, OAHU, HAWAII  
96813  
TMK: 21054001

NOTE:  
THE CONDOMINIUM MAP FOR THE CONDOMINIUM PROJECT, WHICH INCLUDES  
THIS SHEET, IS INTENDED ONLY TO SHOW THE LAYOUT, LOCATION, UNIT  
NUMBERS AND DIMENSIONS OF UNITS, AND OTHER INFORMATION REQUIRED  
BY SECTION 514B-33, HAWAII REVISED STATUTES, AS AMENDED, AND IS NOT  
INTENDED AND SHALL NOT BE DEEMED TO CONTAIN ANY REPRESENTATION  
OR WARRANTY WHATSOEVER

RENTAL UNIT BPR-3B ADA


Date:  
2025.08.28

Sheet Number:

CPR3 - B30


LEGEND

RU : RESIDENTIAL UNIT

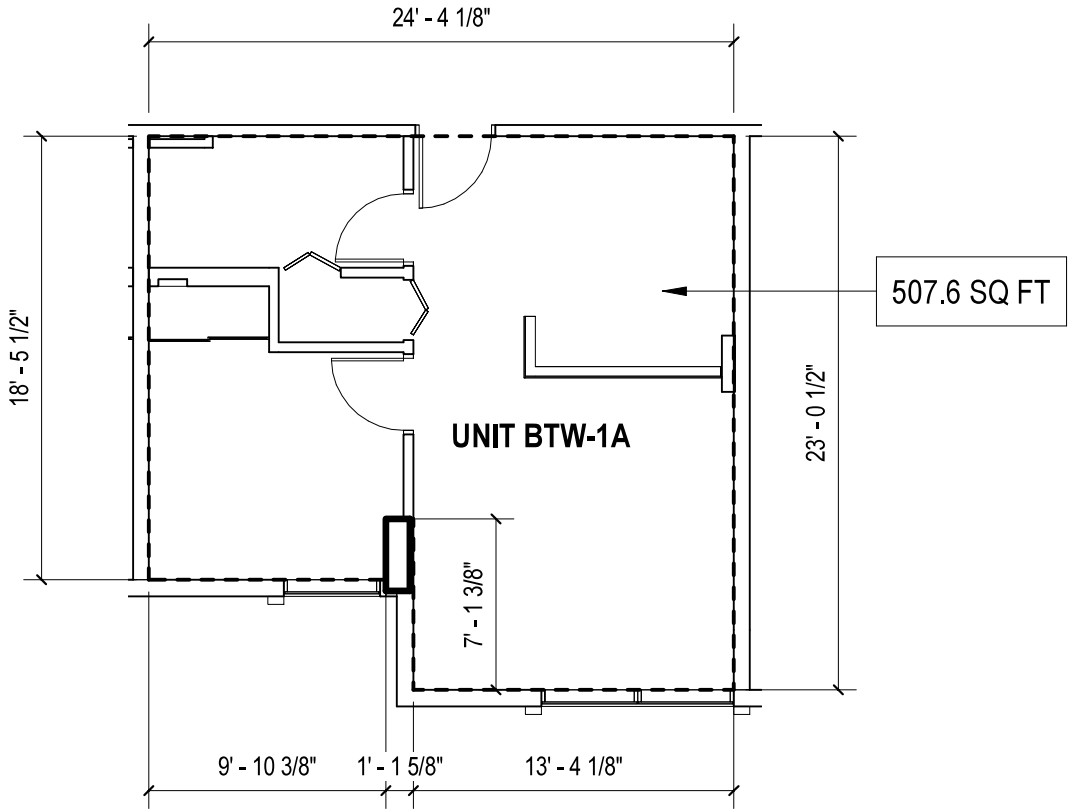

RESIDENTIAL UNIT BTW-1A

LIVING AREA: 507.6 SQ FT

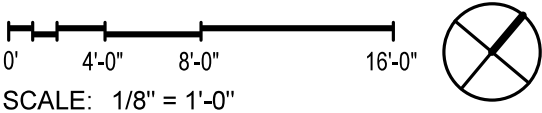

OWNER:  
KAKA'AKO BLOCK C, LLC  
1100 ALAKEA STREET,  
HONOLULU, HI 96813



ARCHITECT OF RECORD  
BENJAMIN WOO ARCHITECTS.  
600 KAPIOLANI BLVD. SUITE 402B  
HONOLULU, HAWAII 96813  
808.591.6616

KAHUINA

COOKE, AUAHI, CORAL &  
POHUKAINA ST  
KAKA'AKO, OAHU, HAWAII  
96813  
TMK: 21054001

NOTE:  
THE CONDOMINIUM MAP FOR THE CONDOMINIUM PROJECT, WHICH INCLUDES  
THIS SHEET, IS INTENDED ONLY TO SHOW THE LAYOUT, LOCATION, UNIT  
NUMBERS AND DIMENSIONS OF UNITS, AND OTHER INFORMATION REQUIRED  
BY SECTION 514B-33, HAWAII REVISED STATUTES, AS AMENDED, AND IS NOT  
INTENDED AND SHALL NOT BE DEEMED TO CONTAIN ANY REPRESENTATION  
OR WARRANTY WHATSOEVER

RESIDENTIAL UNIT BTW-1A

Date:  
2025.08.28


Sheet Number:

CPR3 - B31




LEGEND

[---] RU : RESIDENTIAL UNIT

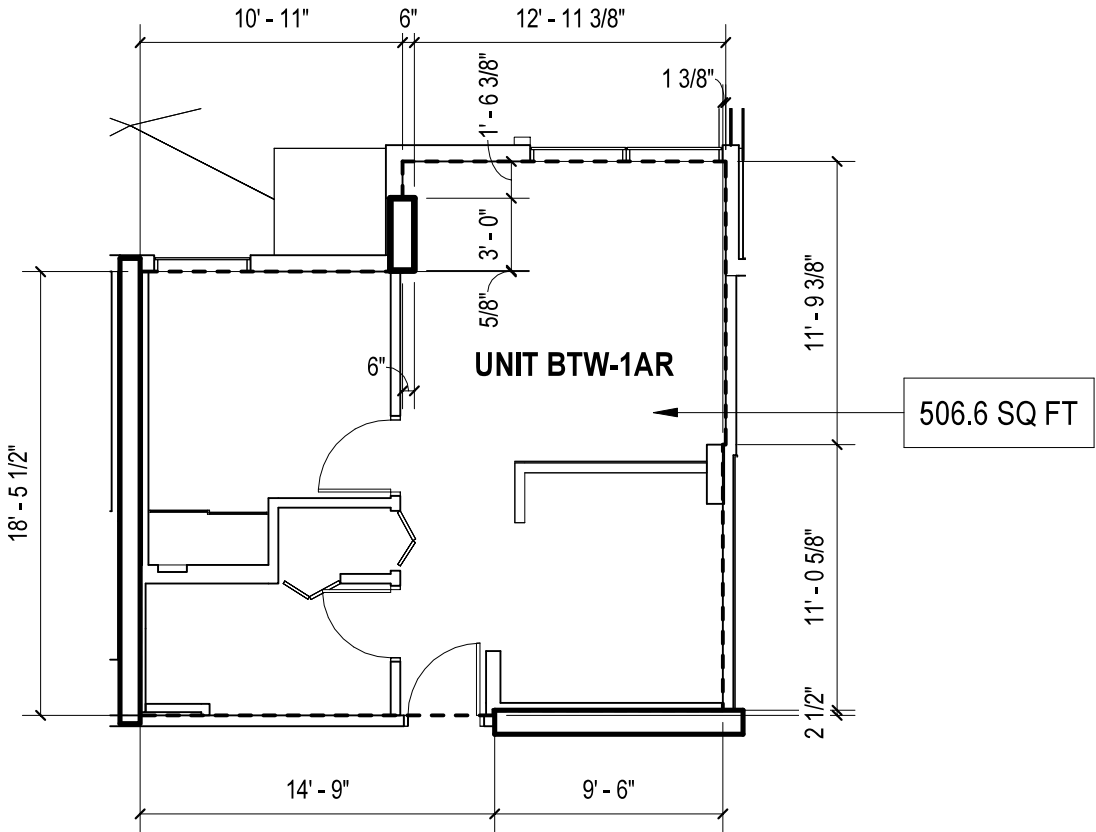

RESIDENTIAL UNIT BTW-1AR

LIVING AREA: 506.6 SQ FT

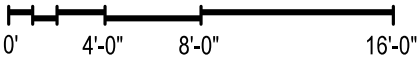

SCALE: 1/8" = 1'-0"



OWNER:

KAKA'AKO BLOCK C, LLC  
1100 ALAKEA STREET,  
HONOLULU, HI 96813



ARCHITECT OF RECORD

BENJAMIN WOO ARCHITECTS.  
600 KAPIOLANI BLVD. SUITE 402B  
HONOLULU, HAWAII 96813  
808.591.6616

KAHUINA

COOKE, AUAHI, CORAL &  
POHUKAINA ST  
KAKA'AKO, OAHU, HAWAII  
96813  
TMK: 21054001

NOTE:  
THE CONDOMINIUM MAP FOR THE CONDOMINIUM PROJECT, WHICH INCLUDES  
THIS SHEET, IS INTENDED ONLY TO SHOW THE LAYOUT, LOCATION, UNIT  
NUMBERS AND DIMENSIONS OF UNITS, AND OTHER INFORMATION REQUIRED  
BY SECTION 514B-33, HAWAII REVISED STATUTES, AS AMENDED, AND IS NOT  
INTENDED AND SHALL NOT BE DEEMED TO CONTAIN ANY REPRESENTATION  
OR WARRANTY WHATSOEVER

RESIDENTIAL UNIT BTW-1AR


Date:  
2025.08.28

Sheet Number:

CPR3 - B32


LEGEND

[---] RU : RESIDENTIAL UNIT

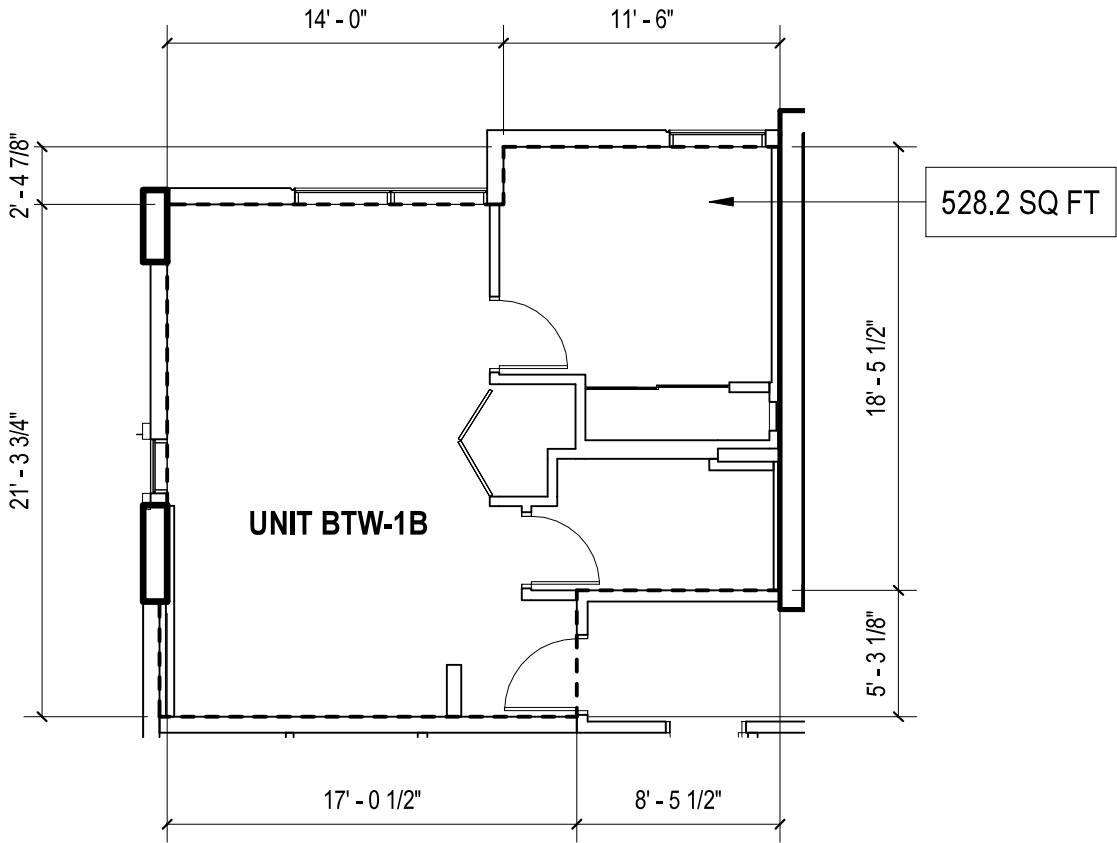

RESIDENTIAL UNIT BTW-1B

LIVING AREA: 528.2 SQ FT

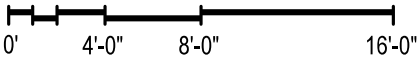

SCALE: 1/8" = 1'-0"



OWNER:  
KAKA'AKO BLOCK C, LLC  
1100 ALAKEA STREET,  
HONOLULU, HI 96813



ARCHITECT OF RECORD  
BENJAMIN WOO ARCHITECTS.  
600 KAPIOLANI BLVD. SUITE 402B  
HONOLULU, HAWAII 96813  
808.591.6616

KAHUINA

COOKE, AUAHI, CORAL &  
POHUKAINA ST  
KAKA'AKO, OAHU, HAWAII  
96813  
TMK: 21054001

NOTE:  
THIS SHEET, IS INTENDED ONLY TO SHOW THE LAYOUT, LOCATION, UNIT  
NUMBERS AND DIMENSIONS OF UNITS, AND OTHER INFORMATION REQUIRED  
BY SECTION 514B-33, HAWAII REVISED STATUTES, AS AMENDED, AND IS NOT  
INTENDED AND SHALL NOT BE DEEMED TO CONTAIN ANY REPRESENTATION  
OR WARRANTY WHATSOEVER

RESIDENTIAL UNIT BTW-1B

Date:  
2025.08.28


Sheet Number:

CPR3 - B33




LEGEND

[---] RU : RESIDENTIAL UNIT

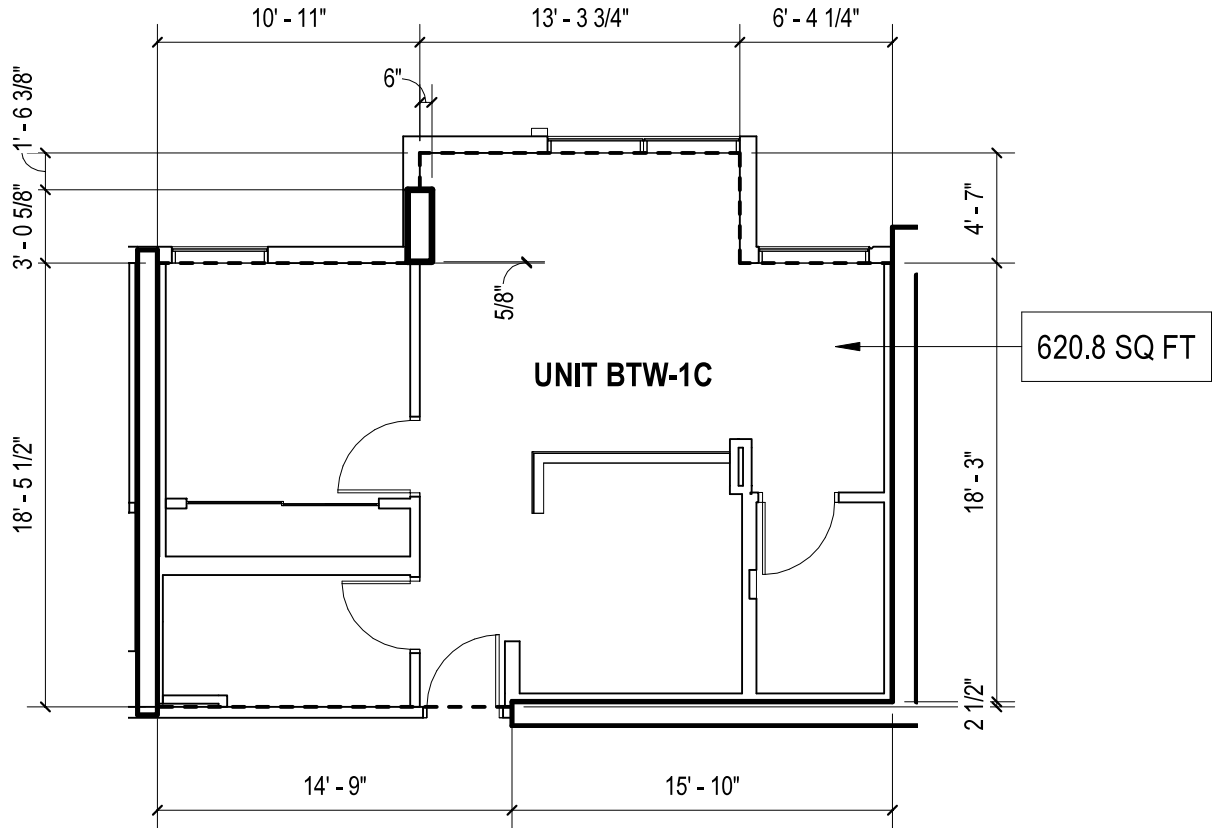

RESIDENTIAL UNIT BTW-1C

LIVING AREA: 620.8 SQ FT

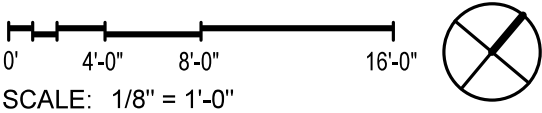

OWNER:

KAKA'AKO BLOCK C, LLC  
1100 ALAKEA STREET,  
HONOLULU, HI 96813

ARCHITECT OF RECORD

**BENJAMIN WOO ARCHITECTS.**  
600 KAPIOLANI BLVD. SUITE 402B  
HONOLULU, HAWAII 96813  
808.591.6616

**KAHUINA**

COOKE, AUAHI, CORAL &  
POHUKAINA ST  
KAKA'AKO, OAHU, HAWAII  
96813  
TMK: 21054001

NOTE:  
THE CONDOMINIUM MAP FOR THE CONDOMINIUM PROJECT, WHICH INCLUDES  
THIS SHEET, IS INTENDED ONLY TO SHOW THE LAYOUT, LOCATION, UNIT  
NUMBERS AND DIMENSIONS OF UNITS, AND OTHER INFORMATION REQUIRED  
BY SECTION 514B-33, HAWAII REVISED STATUTES, AS AMENDED, AND IS NOT  
INTENDED AND SHALL NOT BE DEEMED TO CONTAIN ANY REPRESENTATION  
OR WARRANTY WHATSOEVER

RESIDENTIAL UNIT BTW-1C


Date:  
2025.08.28

Sheet Number:

CPR3 - B34


LEGEND

[---] RU : RESIDENTIAL UNIT

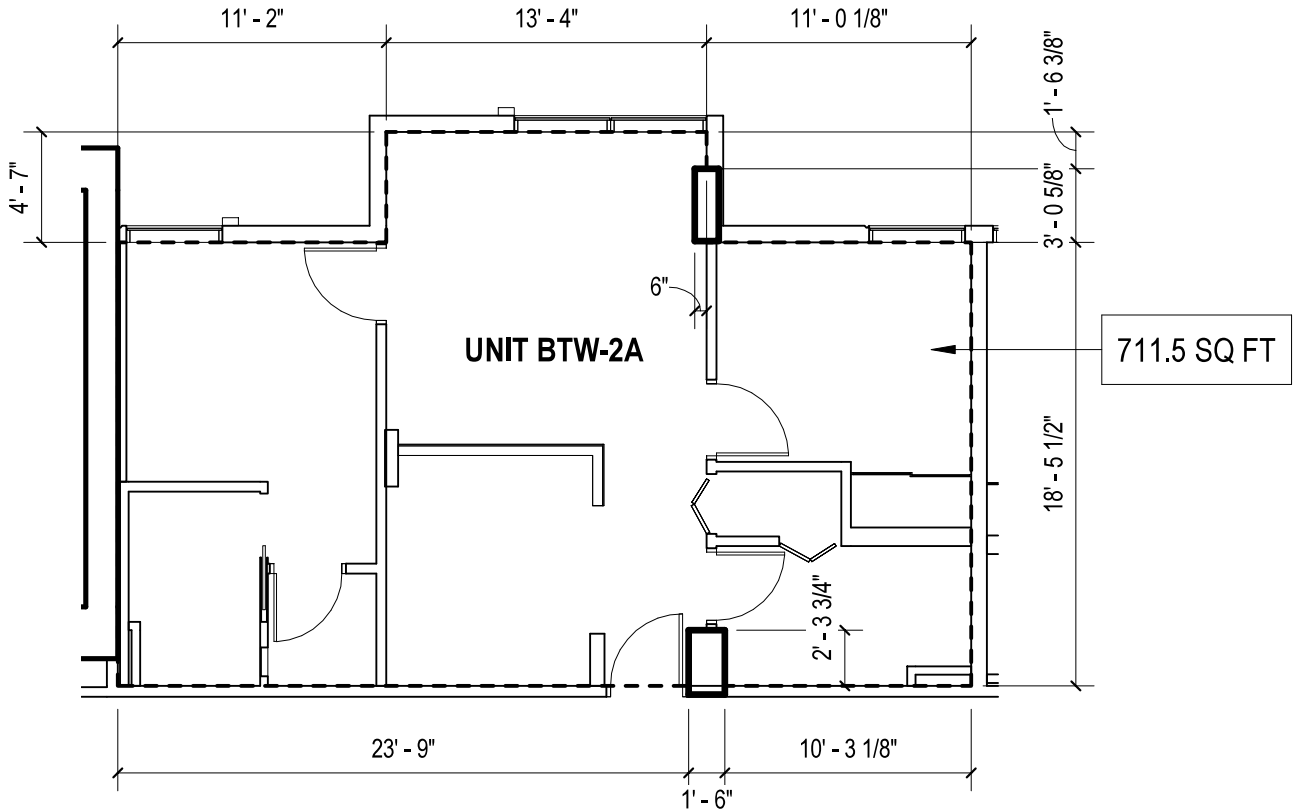

RESIDENTIAL UNIT BTW-2A

LIVING AREA: 711.5 SQ FT

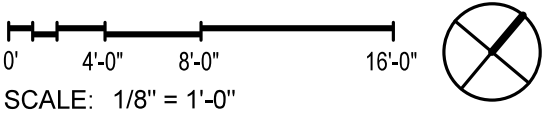

OWNER:

KAKA'AKO BLOCK C, LLC  
1100 ALAKEA STREET,  
HONOLULU, HI 96813

ARCHITECT OF RECORD

**BENJAMIN WOO ARCHITECTS.**  
600 KAPIOLANI BLVD. SUITE 402B  
HONOLULU, HAWAII 96813  
808.591.6616

**KAHUINA**

COOKE, AUAHI, CORAL &  
POHUKAINA ST  
KAKA'AKO, OAHU, HAWAII  
96813  
TMK: 21054001

NOTE:  
THIS SHEET, IS INTENDED ONLY TO SHOW THE LAYOUT, LOCATION, UNIT  
NUMBERS AND DIMENSIONS OF UNITS, AND OTHER INFORMATION REQUIRED  
BY SECTION 514B-33, HAWAII REVISED STATUTES, AS AMENDED, AND IS NOT  
INTENDED AND SHALL NOT BE DEEMED TO CONTAIN ANY REPRESENTATION  
OR WARRANTY WHATSOEVER


RESIDENTIAL UNIT BTW-2A

Date:  
2025.08.28

Sheet Number:  
**CPR3 - B35**


LEGEND

RU : RESIDENTIAL UNIT

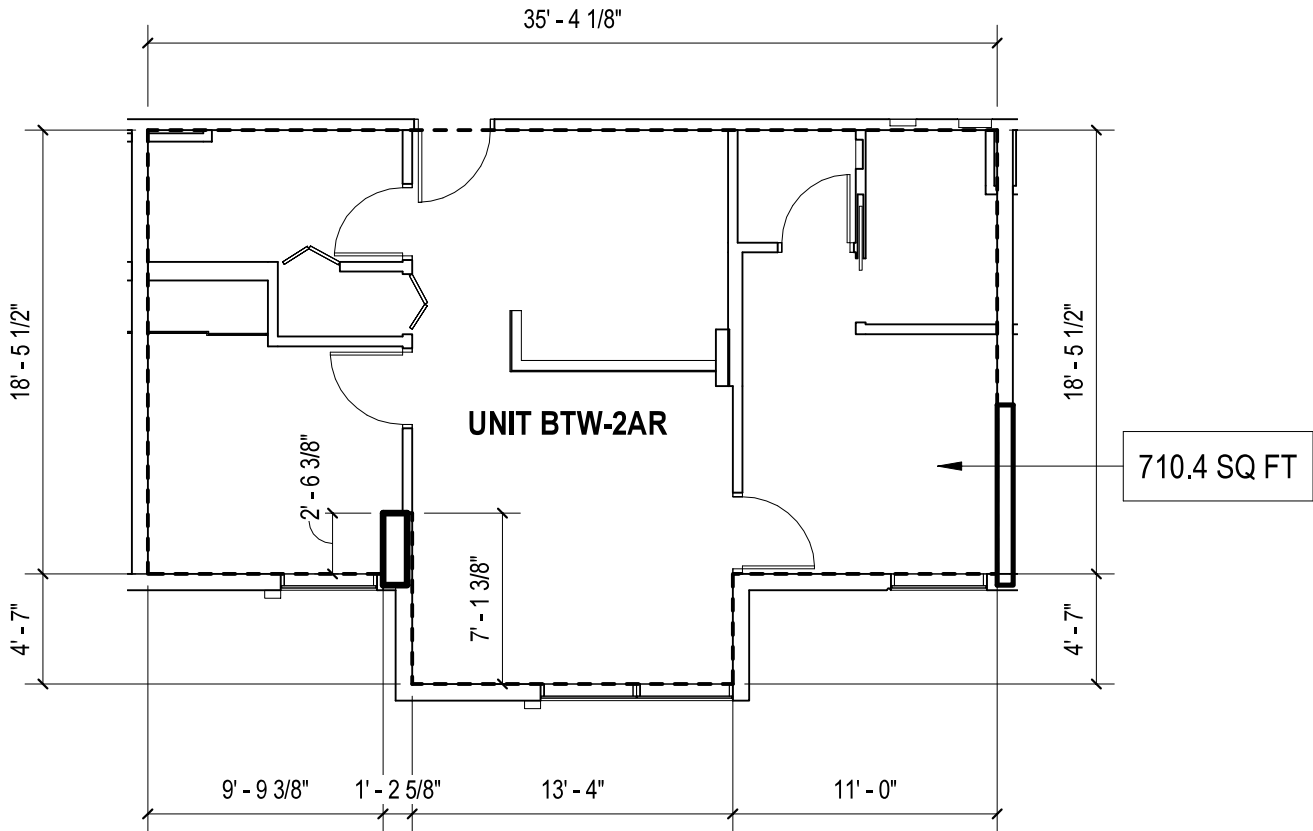

RESIDENTIAL UNIT BTW-2AR

LIVING AREA: 710.4 SQ FT

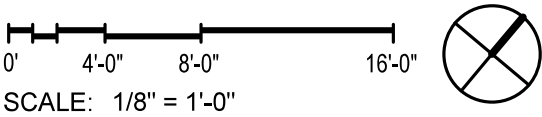

OWNER:

KAKA'AKO BLOCK C, LLC  
1100 ALAKEA STREET,  
HONOLULU, HI 96813

 ARCHITECT OF RECORD

BENJAMIN WOO ARCHITECTS.  
600 KAPIOLANI BLVD. SUITE 402B  
HONOLULU, HAWAII 96813  
808.591.6616

**KAHUINA**

COOKE, AUAHI, CORAL &  
POHUKAINA ST  
KAKA'AKO, OAHU, HAWAII  
96813  
TMK: 21054001

NOTE:  
THE CONDOMINIUM MAP FOR THE CONDOMINIUM PROJECT, WHICH INCLUDES  
THIS SHEET, IS INTENDED ONLY TO SHOW THE LAYOUT, LOCATION, UNIT  
NUMBERS AND DIMENSIONS OF UNITS, AND OTHER INFORMATION REQUIRED  
BY SECTION 514B-33, HAWAII REVISED STATUTES, AS AMENDED, AND IS NOT  
INTENDED AND SHALL NOT BE DEEMED TO CONTAIN ANY REPRESENTATION  
OR WARRANTY WHATSOEVER


RESIDENTIAL UNIT BTW-2AR

Date:  
2025.08.28

Sheet Number:  
**CPR3 - B36**


LEGEND

[---] RU : RESIDENTIAL UNIT

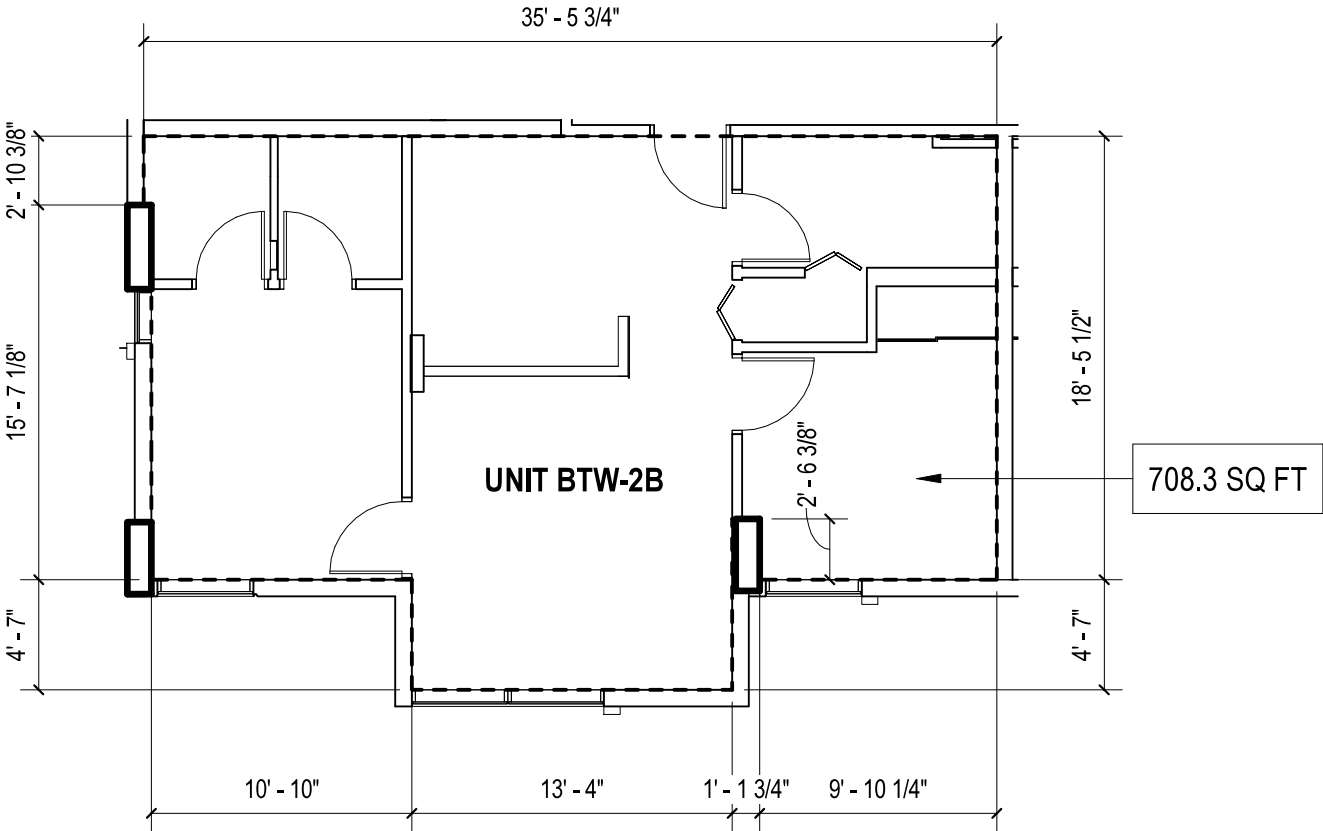

RESIDENTIAL UNIT BTW-2B

LIVING AREA: 708.3 SQ FT

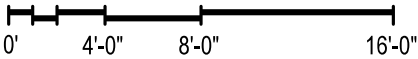

SCALE: 1/8" = 1'-0"



OWNER:  
KAKA'AKO BLOCK C, LLC  
1100 ALAKEA STREET,  
HONOLULU, HI 96813



ARCHITECT OF RECORD  
BENJAMIN WOO ARCHITECTS.  
600 KAPIOLANI BLVD. SUITE 402B  
HONOLULU, HAWAII 96813  
808.591.6616

KAHUINA

COOKE, AUAHI, CORAL &  
POHUKAINA ST  
KAKA'AKO, OAHU, HAWAII  
96813  
TMK: 21054001

NOTE:  
THE CONDOMINIUM MAP FOR THE CONDOMINIUM PROJECT, WHICH INCLUDES  
THIS SHEET, IS INTENDED ONLY TO SHOW THE LAYOUT, LOCATION, UNIT  
NUMBERS AND DIMENSIONS OF UNITS, AND OTHER INFORMATION REQUIRED  
BY SECTION 514B-33, HAWAII REVISED STATUTES, AS AMENDED, AND IS NOT  
INTENDED AND SHALL NOT BE DEEMED TO CONTAIN ANY REPRESENTATION  
OR WARRANTY WHATSOEVER

RESIDENTIAL UNIT BTW-2B


Date:  
2025.08.28

Sheet Number:

CPR3 - B37


LEGEND

[---] RU : RESIDENTIAL UNIT

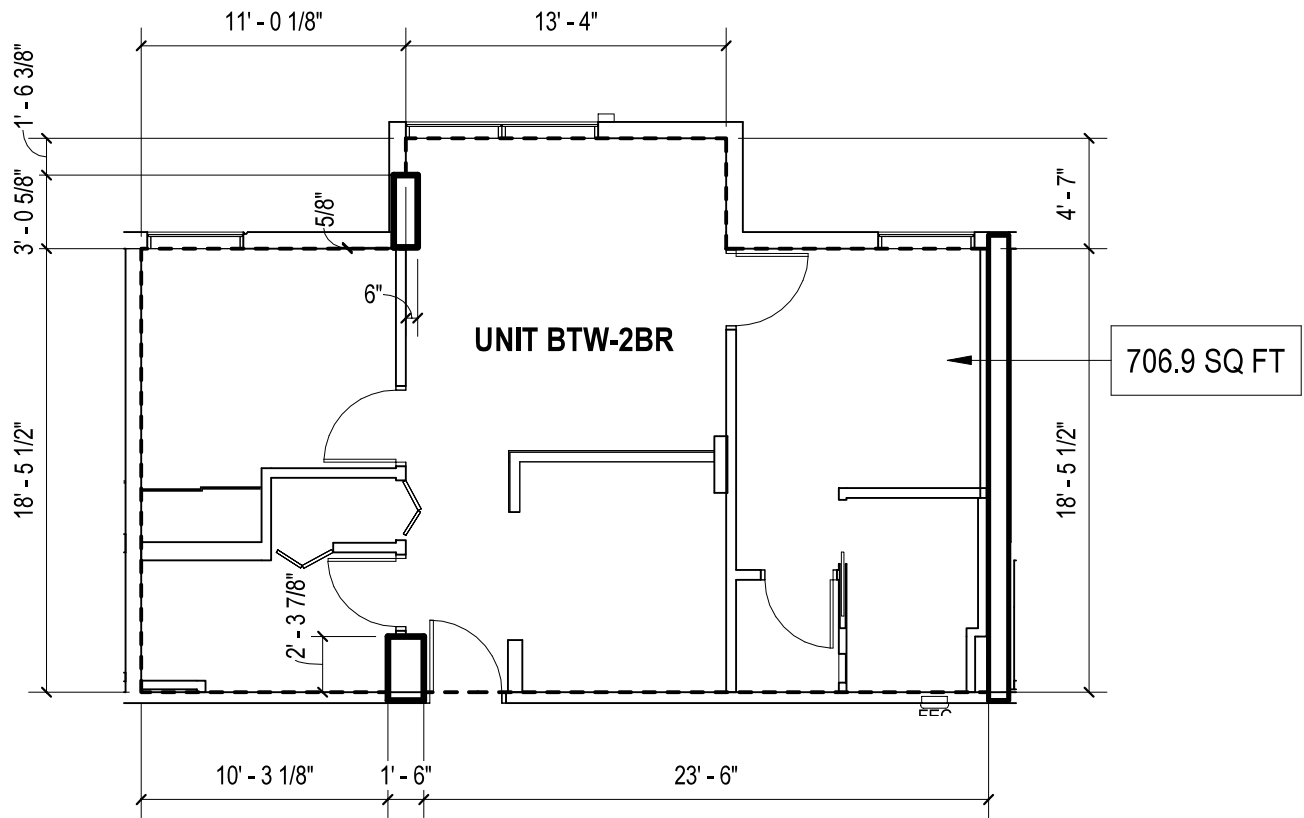

RESIDENTIAL UNIT BTW-2BR

LIVING AREA: 706.9 SQ FT

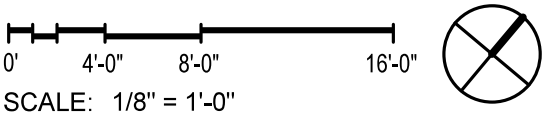

OWNER:

KAKA'AKO BLOCK C, LLC  
1100 ALAKEA STREET,  
HONOLULU, HI 96813

ARCHITECT OF RECORD

**BENJAMIN WOO ARCHITECTS.**  
600 KAPIOLANI BLVD. SUITE 402B  
HONOLULU, HAWAII 96813  
808.591.6616

**KAHUINA**

COOKE, AUAHI, CORAL &  
POHUKAINA ST  
KAKA'AKO, OAHU, HAWAII  
96813  
TMK: 21054001

NOTE:  
THE CONDOMINIUM MAP FOR THE CONDOMINIUM PROJECT, WHICH INCLUDES  
THIS SHEET, IS INTENDED ONLY TO SHOW THE LAYOUT, LOCATION, UNIT  
NUMBERS AND DIMENSIONS OF UNITS, AND OTHER INFORMATION REQUIRED  
BY SECTION 514B-33, HAWAII REVISED STATUTES, AS AMENDED, AND IS NOT  
INTENDED AND SHALL NOT BE DEEMED TO CONTAIN ANY REPRESENTATION  
OR WARRANTY WHATSOEVER


RESIDENTIAL UNIT BTW-2BR

Date:  
2025.08.28

Sheet Number:  
**CPR3 - B38**


LEGEND

[---] RU : RESIDENTIAL UNIT

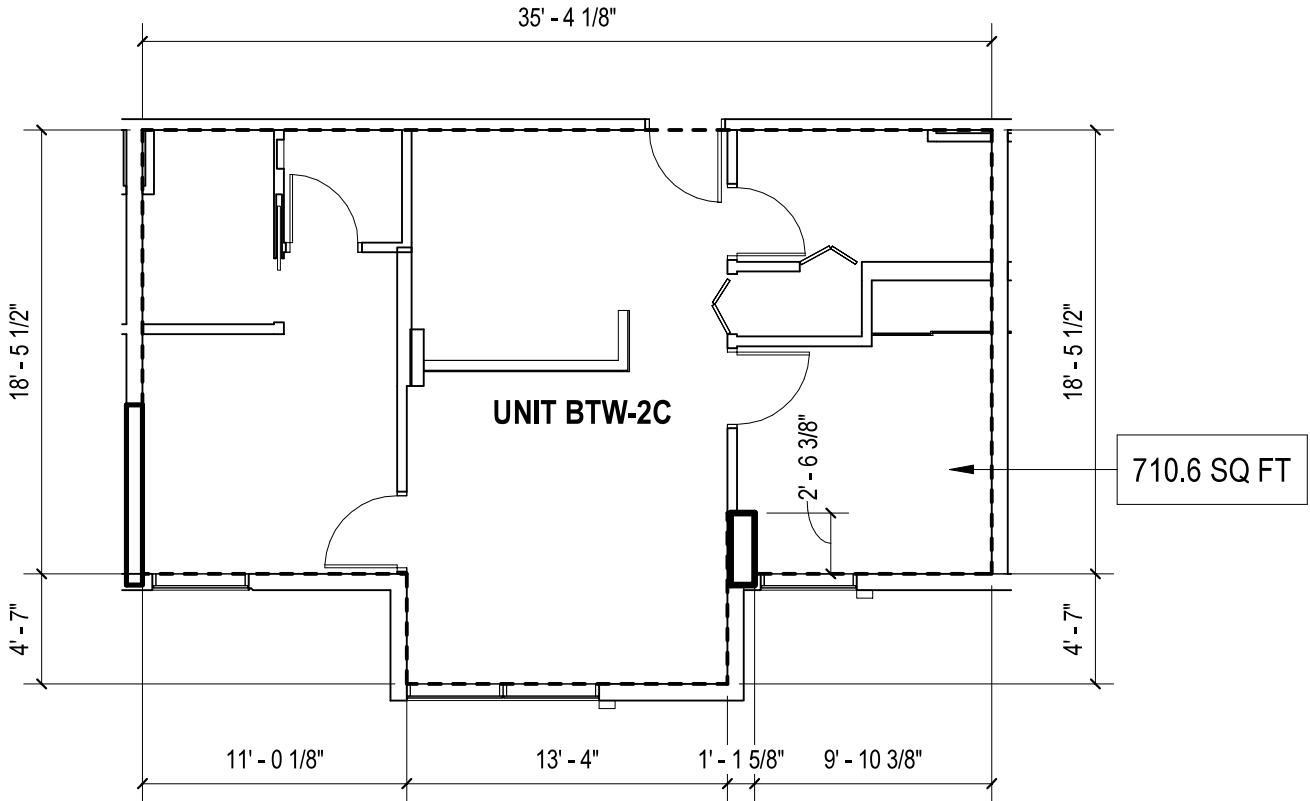

RESIDENTIAL UNIT BTW-2C

LIVING AREA: 710.6 SQ FT

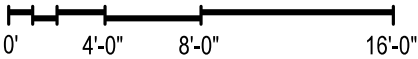

SCALE: 1/8" = 1'-0"



OWNER:  
KAKA'AKO BLOCK C, LLC  
1100 ALAKEA STREET,  
HONOLULU, HI 96813



ARCHITECT OF RECORD  
BENJAMIN WOO ARCHITECTS.  
600 KAPIOLANI BLVD. SUITE 402B  
HONOLULU, HAWAII 96813  
808.591.6616

KAHUINA

COOKE, AUAHI, CORAL &  
POHUKAINA ST  
KAKA'AKO, OAHU, HAWAII  
96813  
TMK: 21054001

NOTE:  
THE CONDOMINIUM MAP FOR THE CONDOMINIUM PROJECT, WHICH INCLUDES  
THIS SHEET, IS INTENDED ONLY TO SHOW THE LAYOUT, LOCATION, UNIT  
NUMBERS AND DIMENSIONS OF UNITS, AND OTHER INFORMATION REQUIRED  
BY SECTION 514B-33, HAWAII REVISED STATUTES, AS AMENDED, AND IS NOT  
INTENDED AND SHALL NOT BE DEEMED TO CONTAIN ANY REPRESENTATION  
OR WARRANTY WHATSOEVER

RESIDENTIAL UNIT BTW-2C

Date:  
2025.08.28


Sheet Number:

CPR3 - B39




LEGEND

[---] RU : RESIDENTIAL UNIT

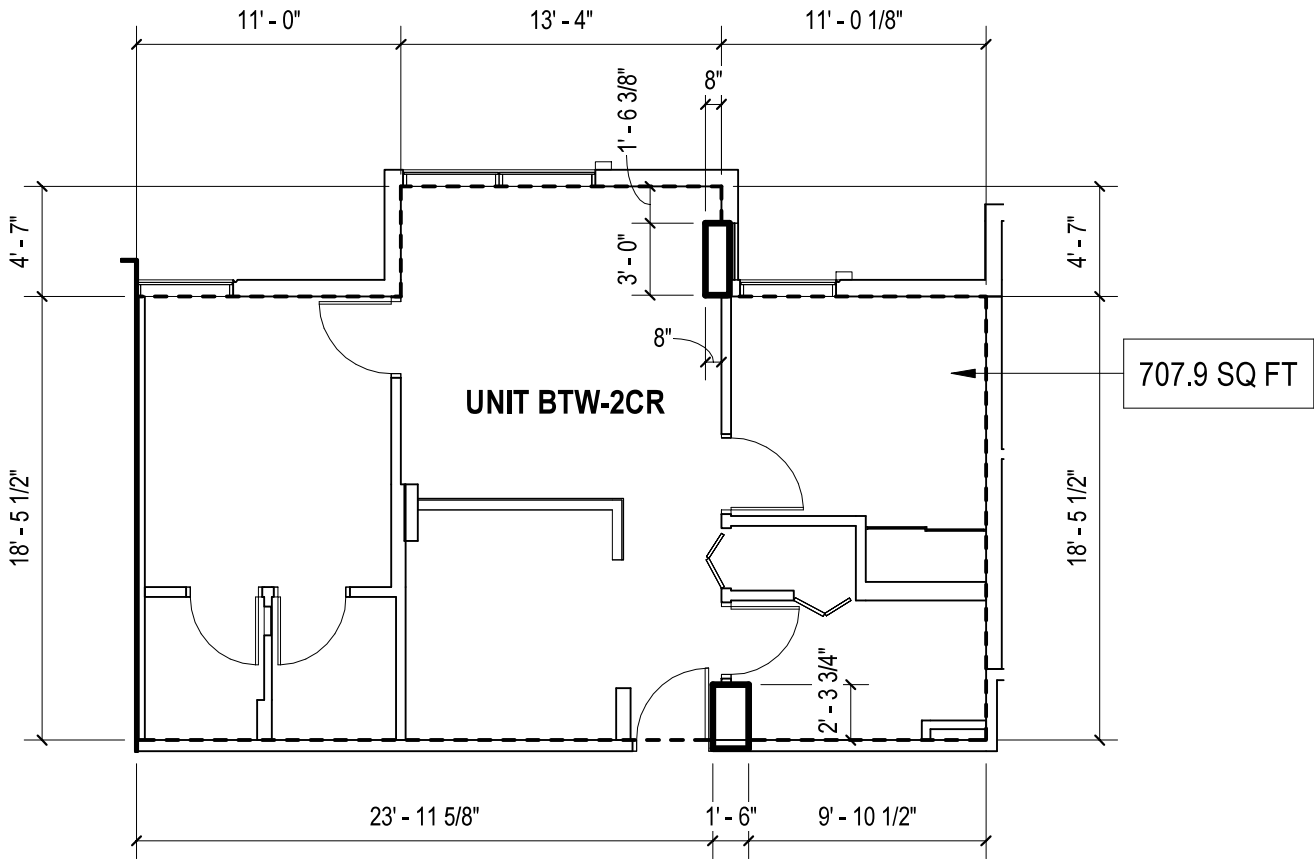

RESIDENTIAL UNIT BTW-2CR

LIVING AREA: 707.9 SQ FT

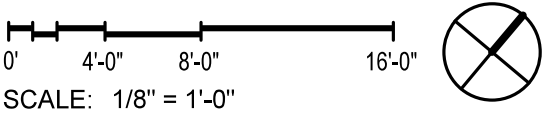

OWNER:

KAKA'AKO BLOCK C, LLC  
1100 ALAKEA STREET,  
HONOLULU, HI 96813

ARCHITECT OF RECORD

**BENJAMIN WOO ARCHITECTS.**  
600 KAPIOLANI BLVD. SUITE 402B  
HONOLULU, HAWAII 96813  
808.591.6616

**KAHUINA**

COOKE, AUAAHI, CORAL &  
POHUKAINA ST  
KAKA'AKO, OAHU, HAWAII  
96813  
TMK: 21054001

NOTE:  
THE CONDOMINIUM MAP FOR THE CONDOMINIUM PROJECT, WHICH INCLUDES  
THIS SHEET, IS INTENDED ONLY TO SHOW THE LAYOUT, LOCATION, UNIT  
NUMBERS AND DIMENSIONS OF UNITS, AND OTHER INFORMATION REQUIRED  
BY SECTION 514B-33, HAWAII REVISED STATUTES, AS AMENDED, AND IS NOT  
INTENDED AND SHALL NOT BE DEEMED TO CONTAIN ANY REPRESENTATION  
OR WARRANTY WHATSOEVER


RESIDENTIAL UNIT BTW-2CR

Date:  
2025.08.28

Sheet Number:  
**CPR3 - B40**


LEGEND

[---] RU : RESIDENTIAL UNIT

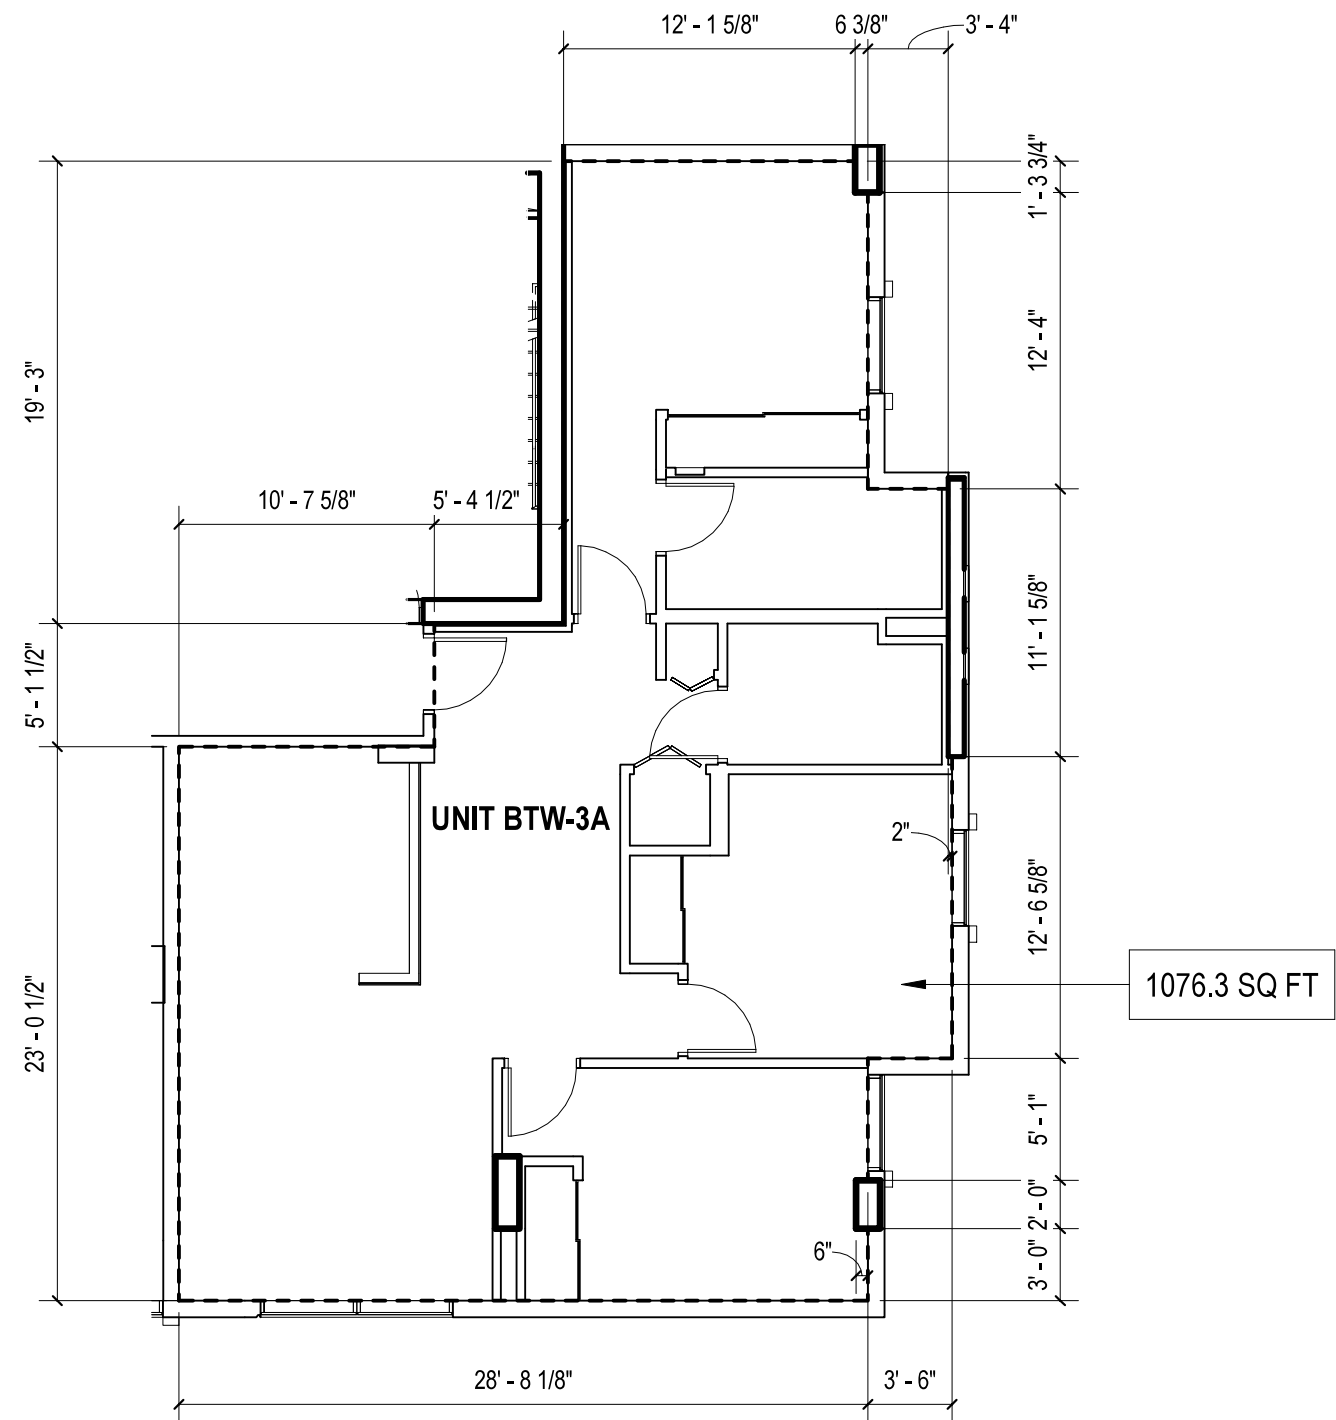

RESIDENTIAL UNIT BTW-3A

LIVING AREA: 1076.3 SQ FT

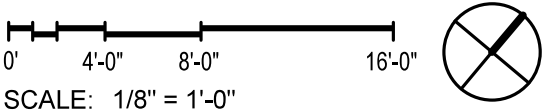

OWNER:

KAKA'AKO BLOCK C, LLC  
1100 ALAKEA STREET,  
HONOLULU, HI 96813

ARCHITECT OF RECORD

**BENJAMIN WOO ARCHITECTS.**  
600 KAPIOLANI BLVD. SUITE 402B  
HONOLULU, HAWAII 96813  
808.591.6616

**KAHUINA**

COOKE, AUAHI, CORAL &  
POHUKAINA ST  
KAKA'AKO, OAHU, HAWAII  
96813  
TMK: 21054001

NOTE:  
THE CONDOMINIUM MAP FOR THE CONDOMINIUM PROJECT, WHICH INCLUDES  
THIS SHEET, IS INTENDED ONLY TO SHOW THE LAYOUT, LOCATION, UNIT  
NUMBERS AND DIMENSIONS OF UNITS, AND OTHER INFORMATION REQUIRED  
BY SECTION 514B-33, HAWAII REVISED STATUTES, AS AMENDED, AND IS NOT  
INTENDED AND SHALL NOT BE DEEMED TO CONTAIN ANY REPRESENTATION  
OR WARRANTY WHATSOEVER

RESIDENTIAL UNIT BTW-3A


Date:  
2025.08.28

Sheet Number:

CPR3 - B41




LEGEND  
[---] CU (A) : COMMERCIAL UNIT,  
[---] TOWER A

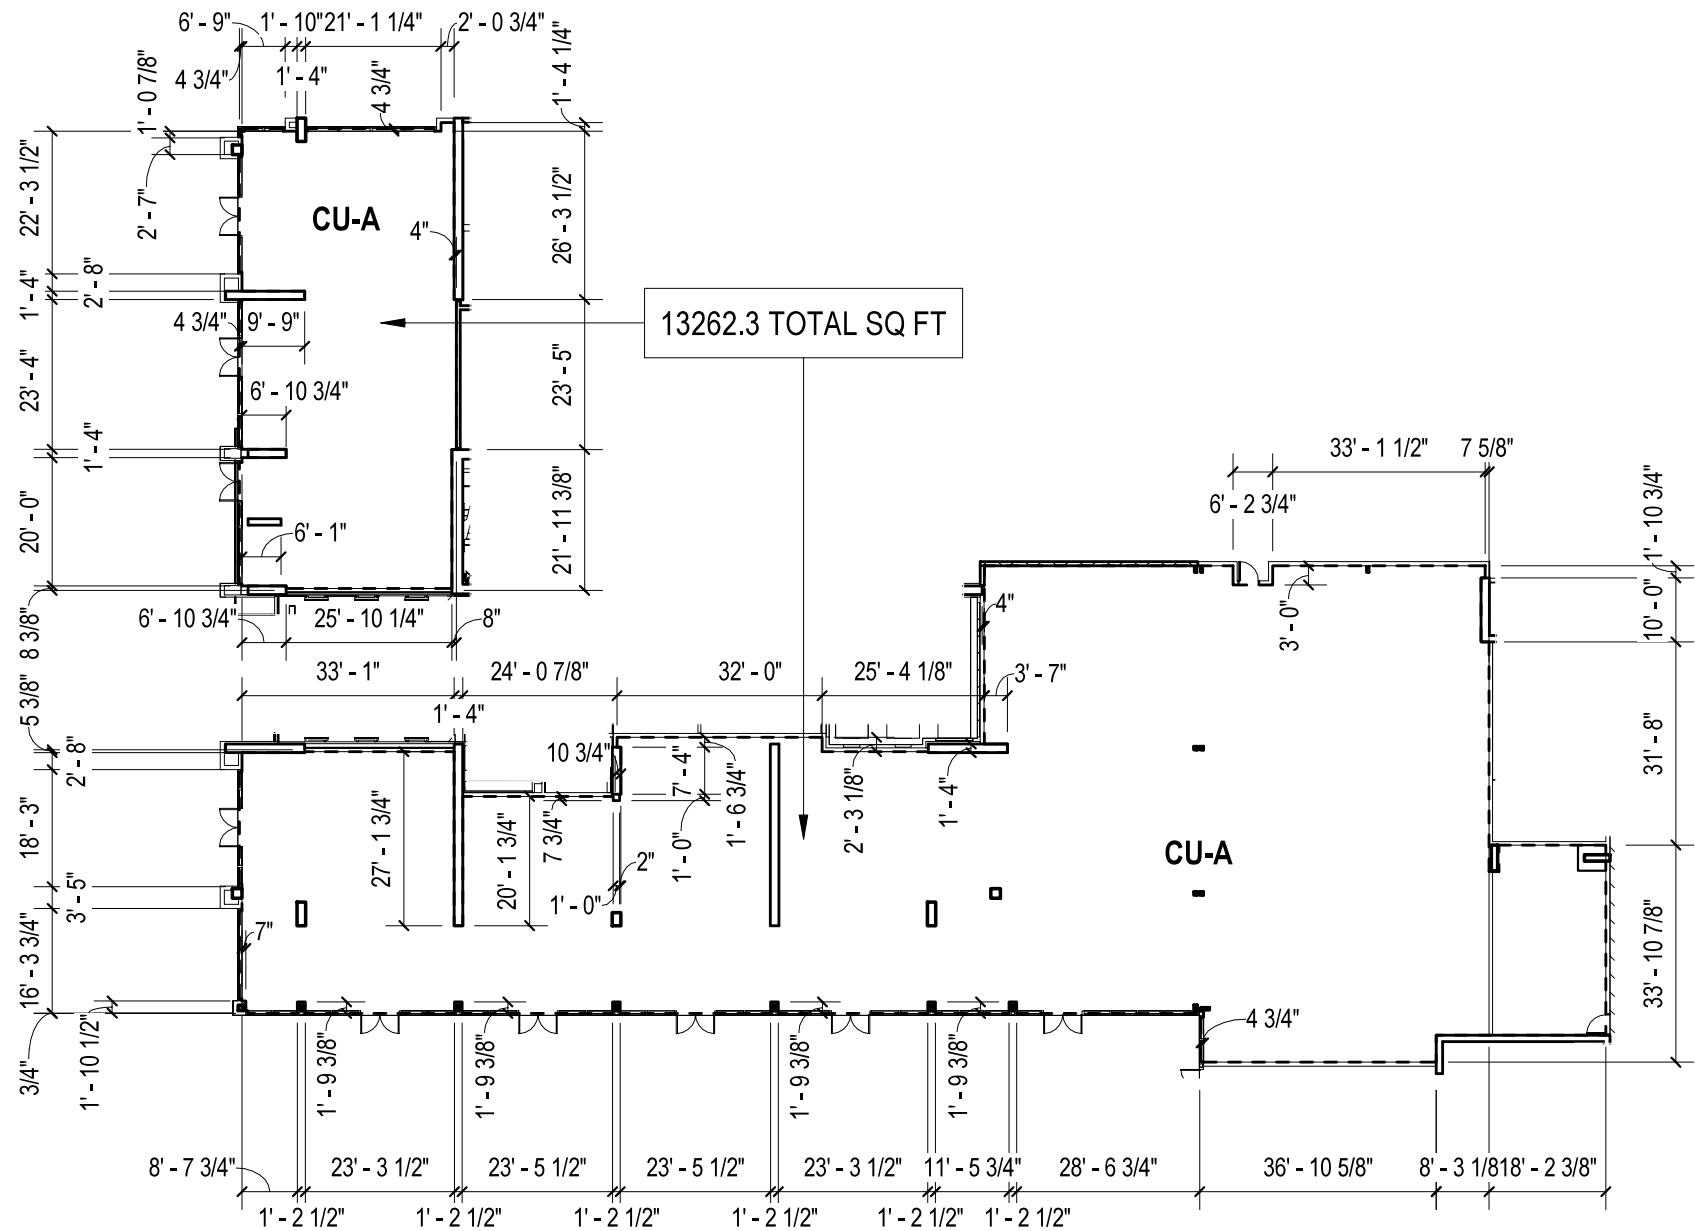

COMMERCIAL UNIT A

COMMERCIAL AREA: 13262.3 SQ FT

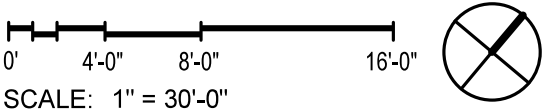

OWNER:

KAKA'AKO BLOCK C, LLC  
1100 ALAKEA STREET,  
HONOLULU, HI 96813

ARCHITECT OF RECORD

**BENJAMIN WOO ARCHITECTS.**  
600 KAPIOLANI BLVD. SUITE 402B  
HONOLULU, HAWAII 96813  
808.591.6616

**KAHUINA**

COOKE, AUAHI, CORAL &  
POHUKAINA ST  
KAKA'AKO, OAHU, HAWAII  
96813  
TMK: 21054001

NOTE:  
THE CONDOMINIUM MAP FOR THE CONDOMINIUM PROJECT, WHICH INCLUDES  
THIS SHEET, IS INTENDED ONLY TO SHOW THE LAYOUT, LOCATION, UNIT  
NUMBERS AND DIMENSIONS OF UNITS, AND OTHER INFORMATION REQUIRED  
BY SECTION 514B-33, HAWAII REVISED STATUTES, AS AMENDED, AND IS NOT  
INTENDED AND SHALL NOT BE DEEMED TO CONTAIN ANY REPRESENTATION  
OR WARRANTY WHATSOEVER

COMMERCIAL UNIT A

Date:  
2025.08.28

Sheet Number:


CPR3 - C01

[---] CU (B) : COMMERCIAL UNIT,  
 [---] TOWER B



COMMERCIAL UNIT B

COMMERCIAL AREA: 21444.2 SQ FT

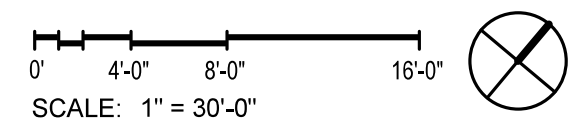

**OWNER:**

**KAKA'AKO BLOCK C, LLC**  
**1100 ALAKEA STREET,**  
**HONOLULU, HI 96813**



**ARCHITECT OF RECORD**  
**BENJAMIN WOO ARCHITECTS.**  
**600 KAPIOLANI BLVD. SUITE 402B**  
**HONOLULU, HAWAII 96813**  
**808.591.6616**

**KAHUINA**

COOKE, AUAHI, CORAL &  
POHUKAINA ST  
KAKA'AKO, OAHU, HAWAI'I  
96813  
TMK: 21054001

NOTE:  
THE CONDOMINIUM MAP FOR THE CONDOMINIUM PROJECT, WHICH INCLUDES  
THIS SHEET, IS INTENDED ONLY TO SHOW THE LAYOUT, LOCATION, UNIT  
NUMBERS AND DIMENSIONS OF UNITS, AND OTHER INFORMATION REQUIRED  
BY SECTION 514B-33, HAWAII REVISED STATUTES, AS AMENDED, AND IS NOT  
INTENDED AND SHALL NOT BE DEEMED TO CONTAIN ANY REPRESENTATION  
OR WARRANTY WHATSOEVER

**COMMERCIAL UNIT B**

**Date:**  
**2025.08.28**

Sheet Number:

**CPR3 - C02**